


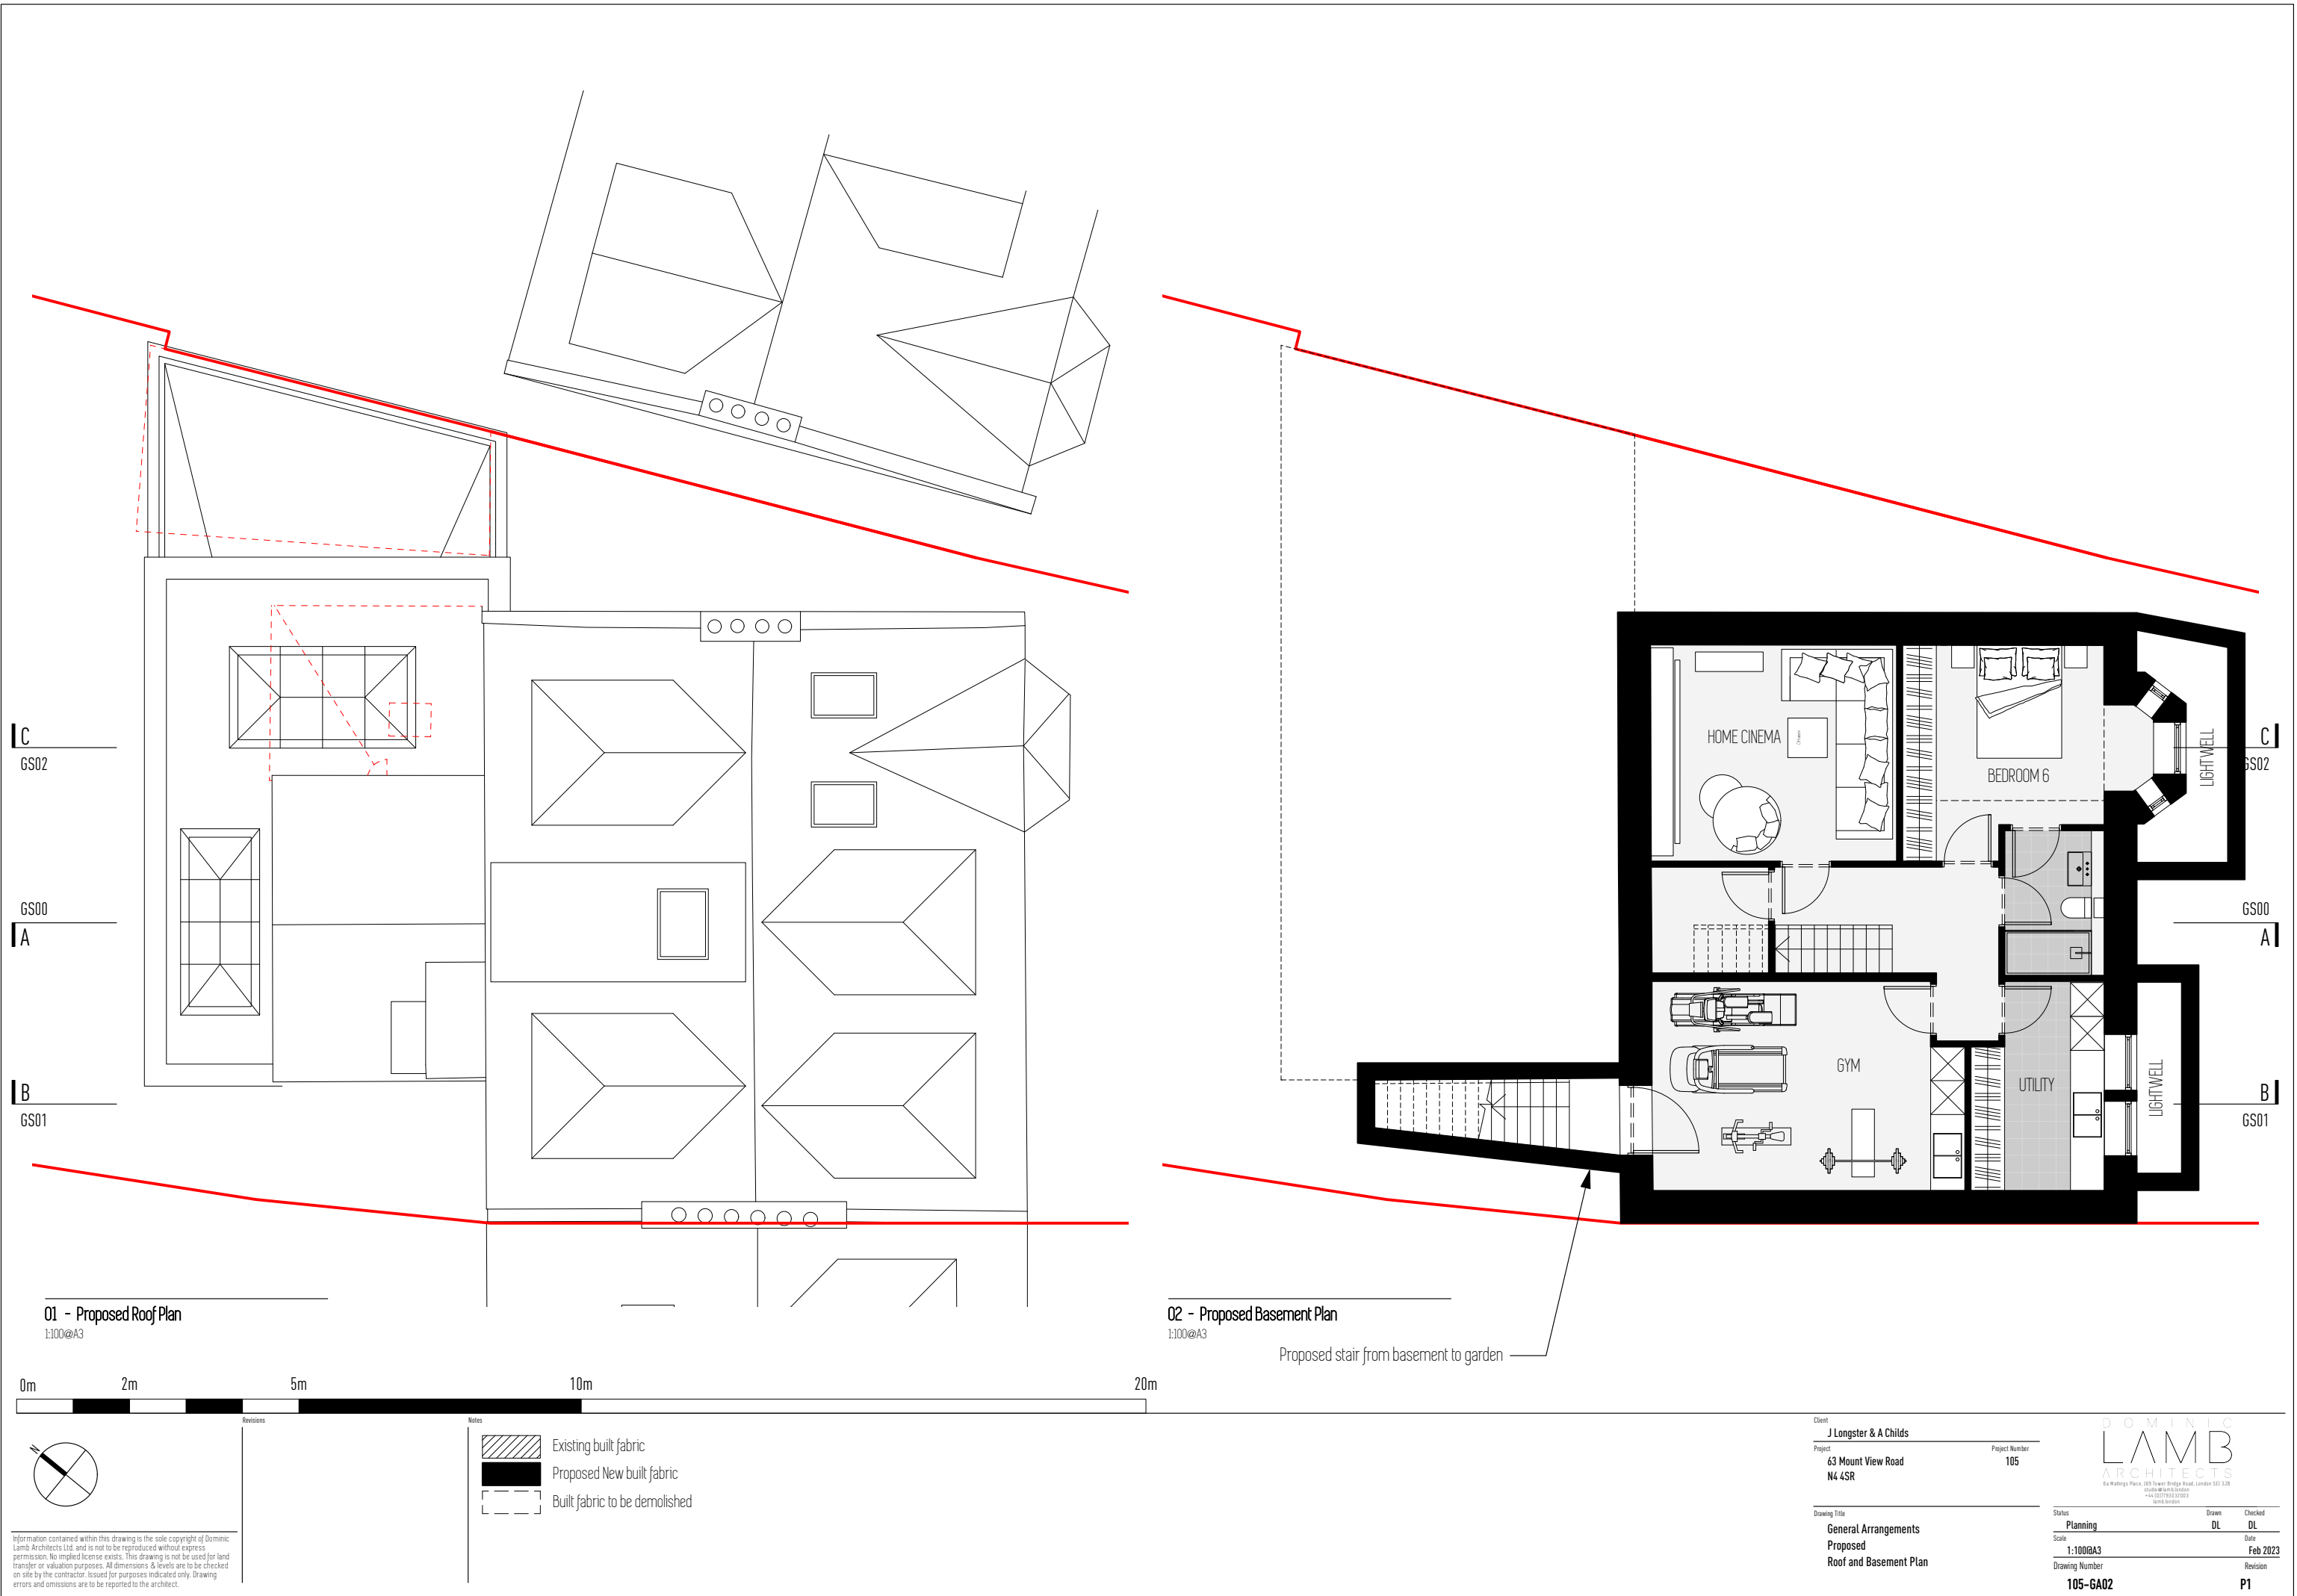

Information contained within this drawing is the sole copyright of Dominic Lamb Architects Ltd. and is not to be reproduced without express permission. No implied license exists. This drawing is not to be used for land transfer or valuation purposes. All dimensions & levels are to be checked on site by the contractor. Issued for purposes indicated only. Drawing errors and omissions are to be reported to the architect.

Client
J Longster & A Childs

Project
**63 Mount View Road
N4 4SR**

Project Number
105

DOMINIC
LAMB
ARCHITECTS

6a Watkings Place, 10th Floor Bridge Road, London SE1 3JH
studio@lamb.london
+44 (0)7753 22003
lamb.london

Drawing Title
**General Arrangements
Proposed
Roof and Basement Plan**

Status	Drawn	Checked
Planning	DL	DL
Scale 1:100@A3	Date Feb 2023	Revision
Drawing Number 105-GA02		P1