



A P P E N D I X B

Existing Site Plans

EXISTING PLANS



00 - Existing Ground Floor Plan
1:100@A3

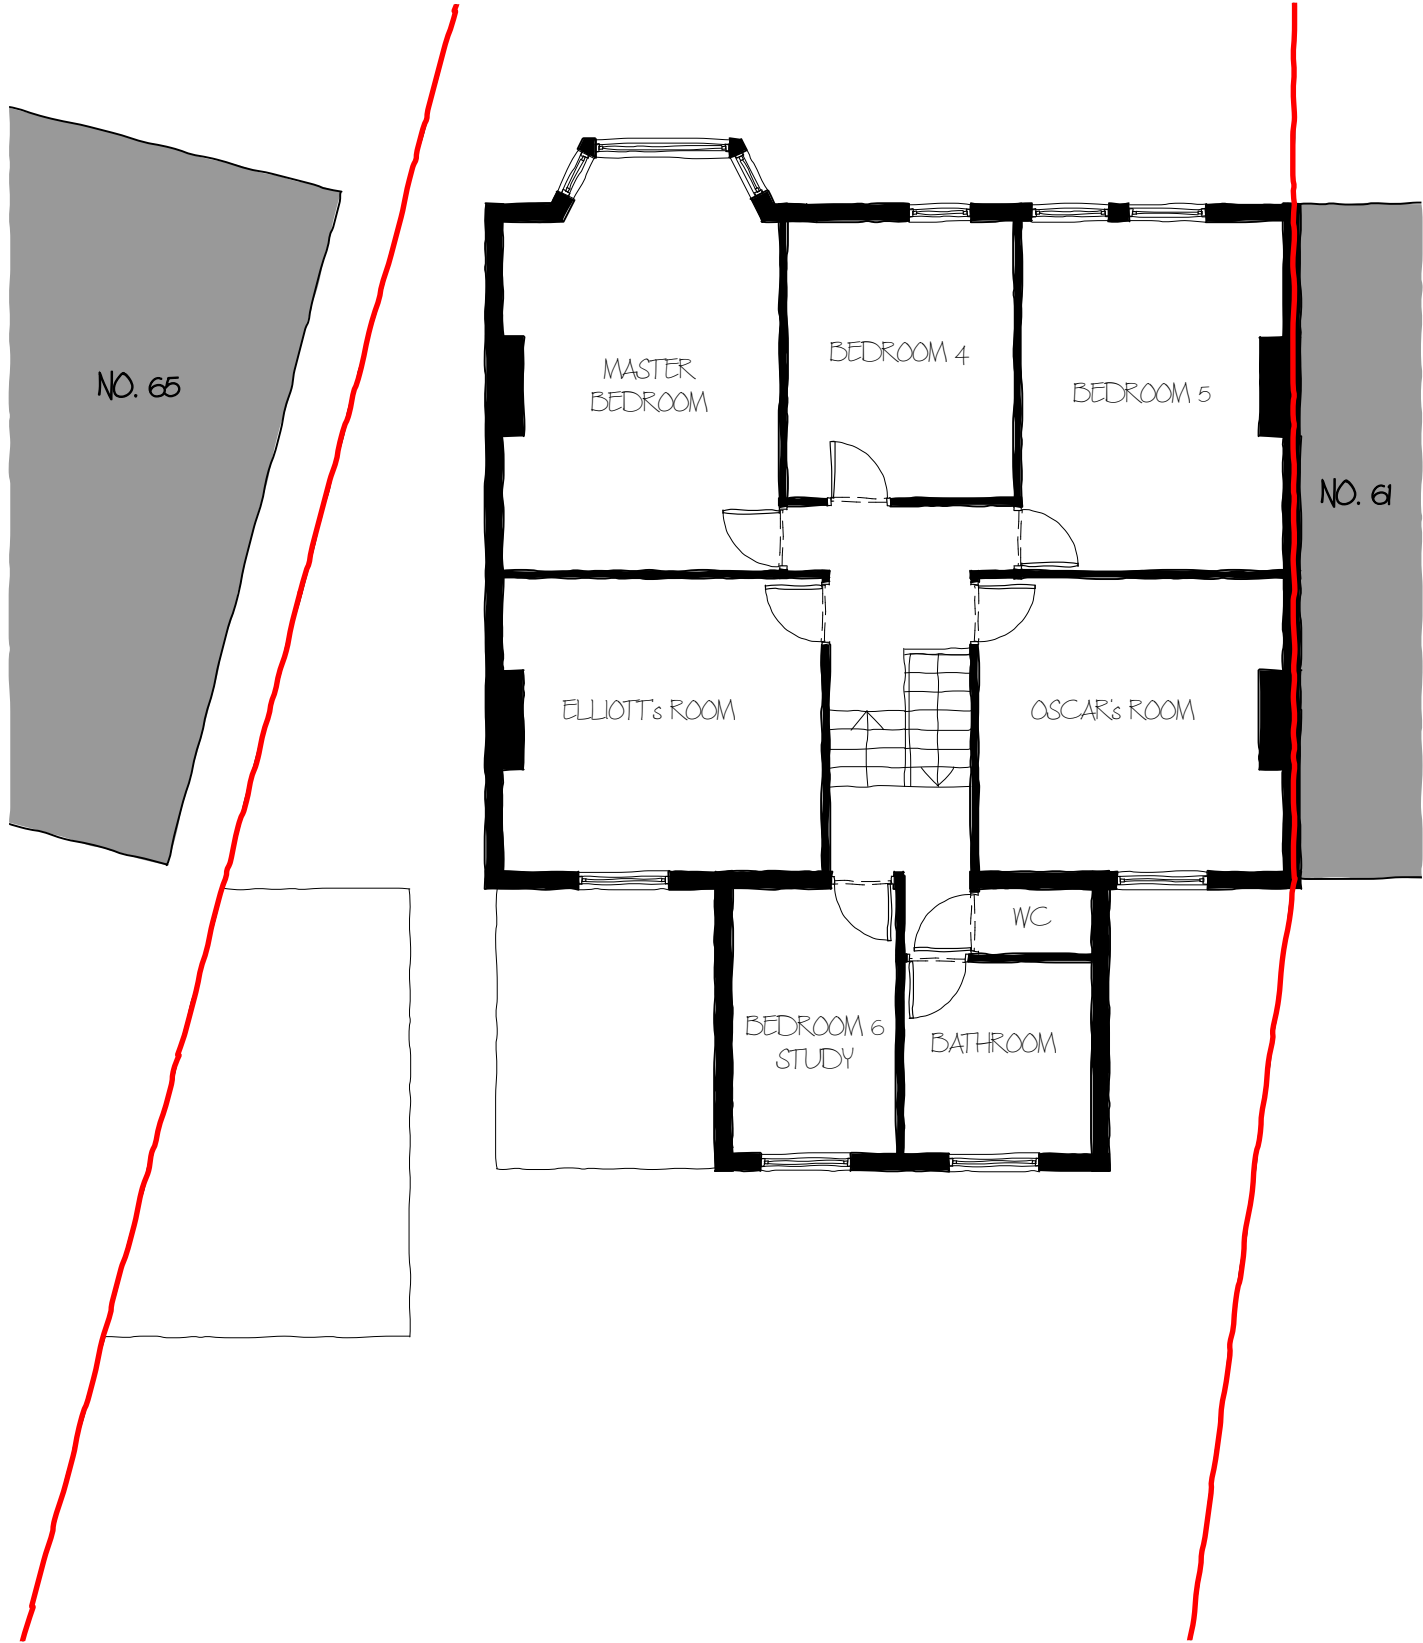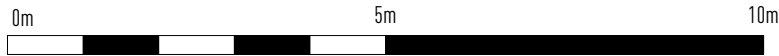


01 - Existing First Floor Plan
1:100@A3


A P P E N D I X C

Proposed Site Plans


PROPOSED GROUND FLOOR OPTION

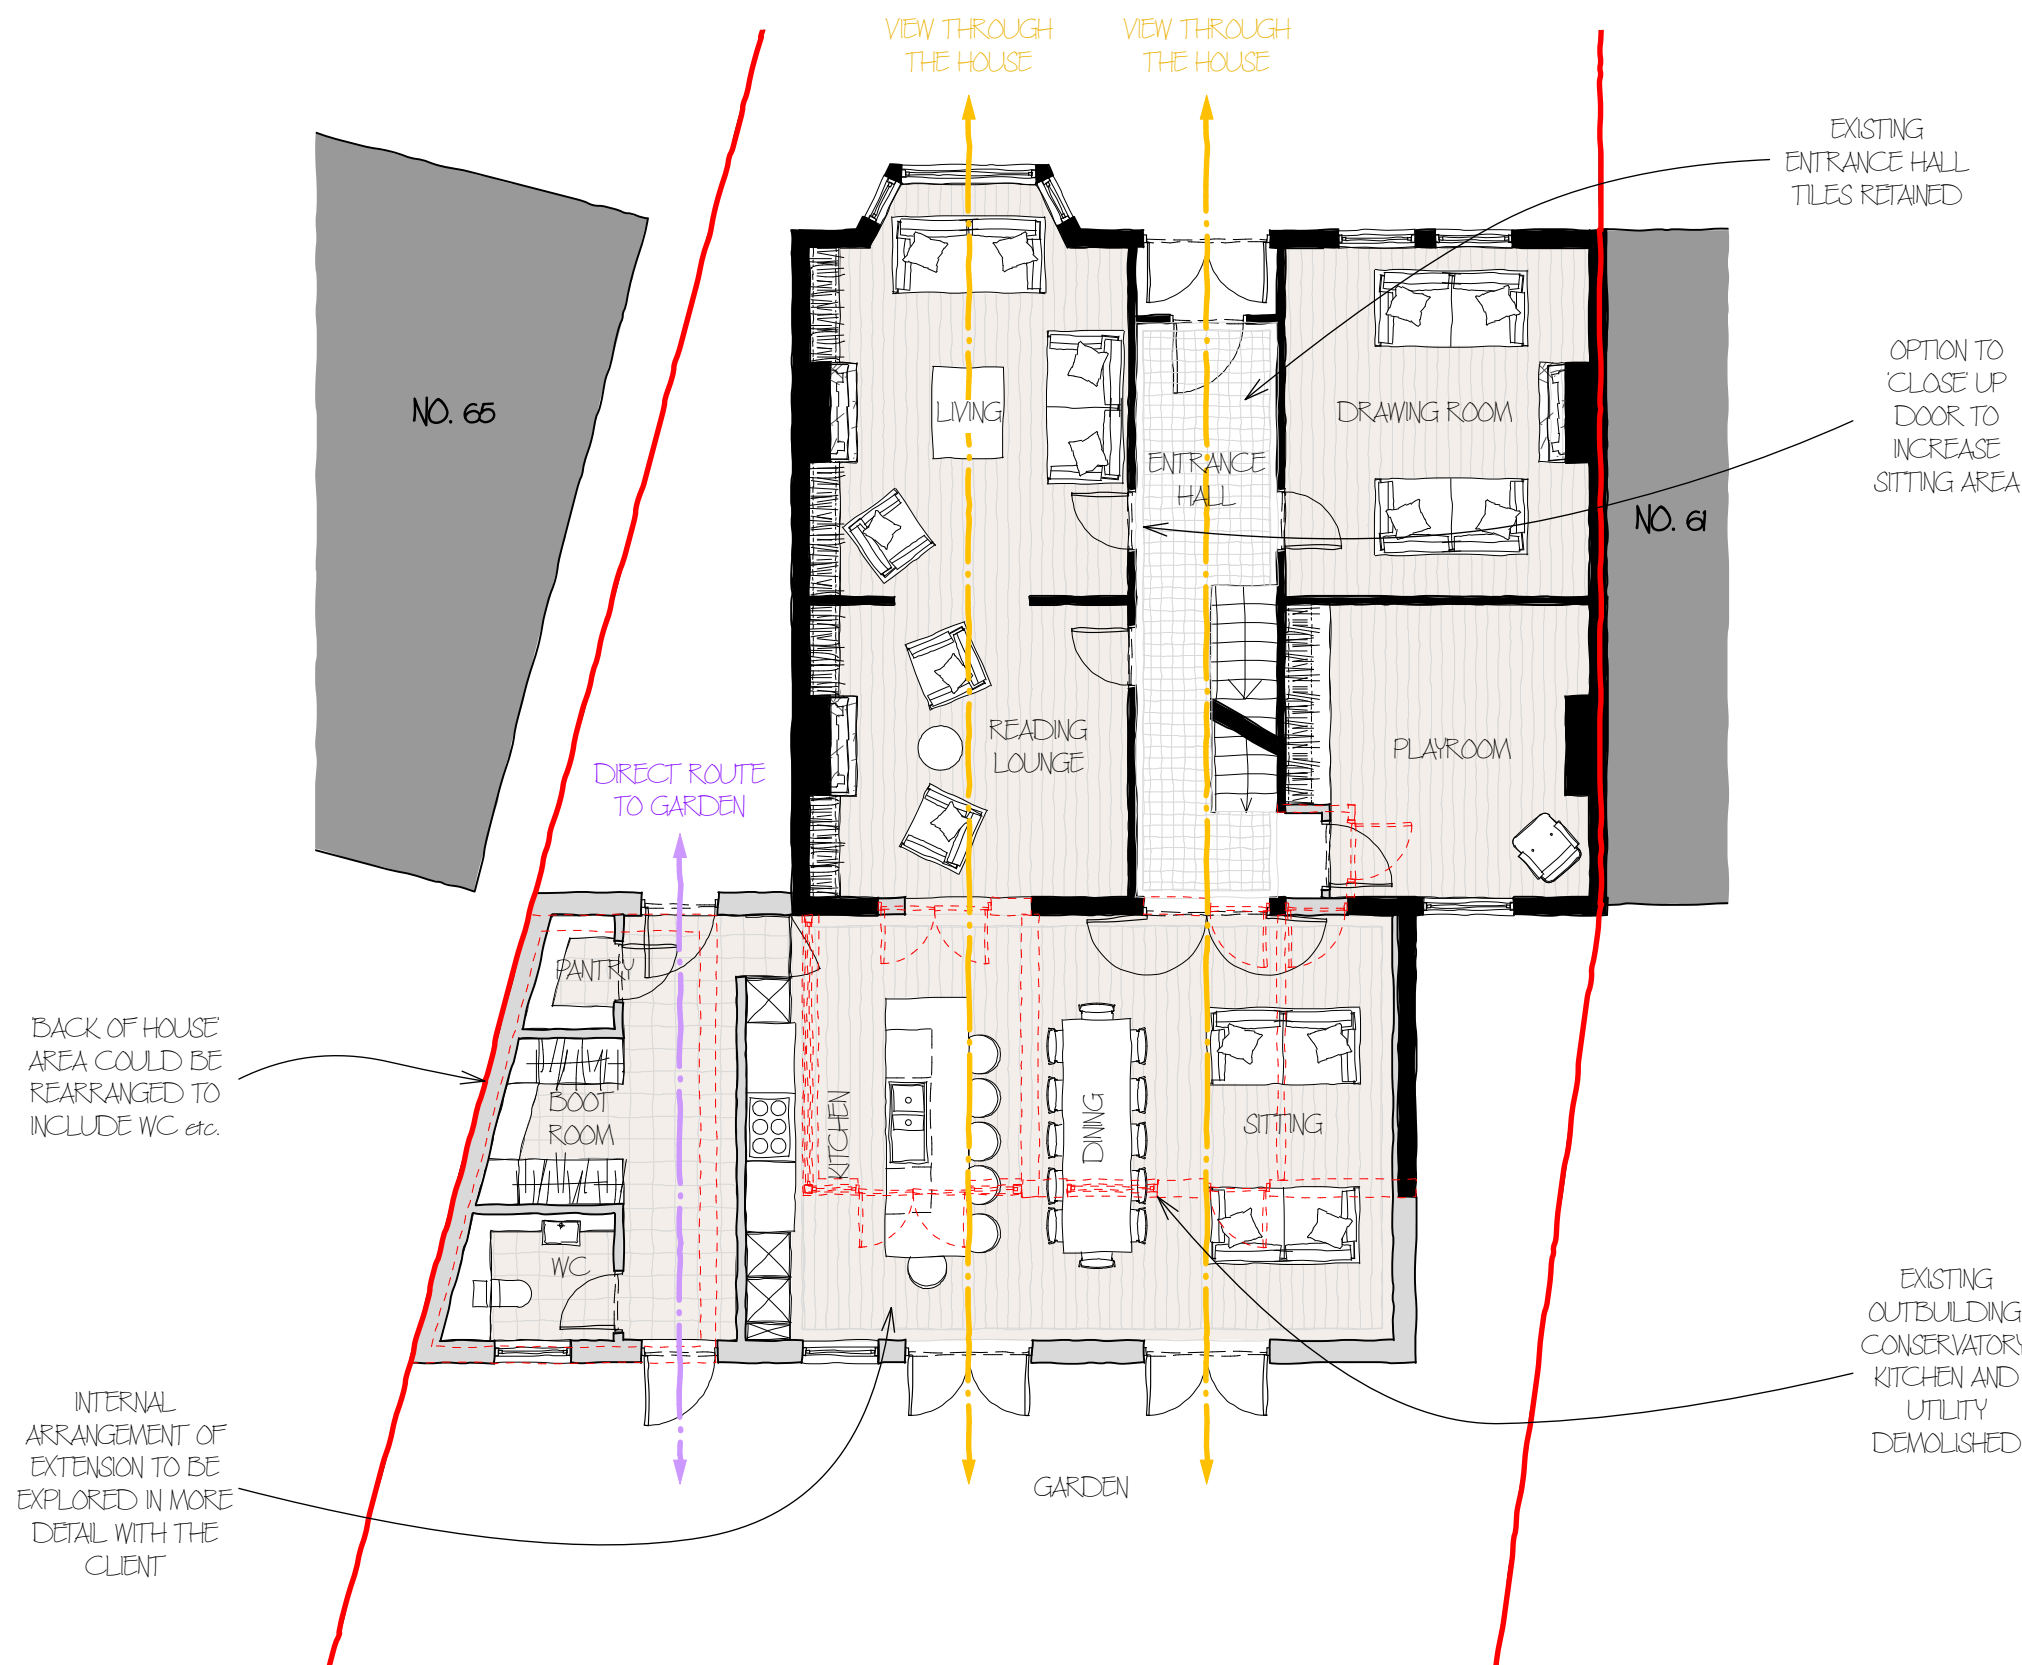

00 - Proposed Ground Floor Plan
1:100@A3

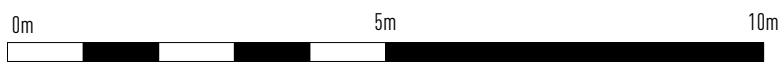


PROPOSED FIRST FLOOR OPTION B

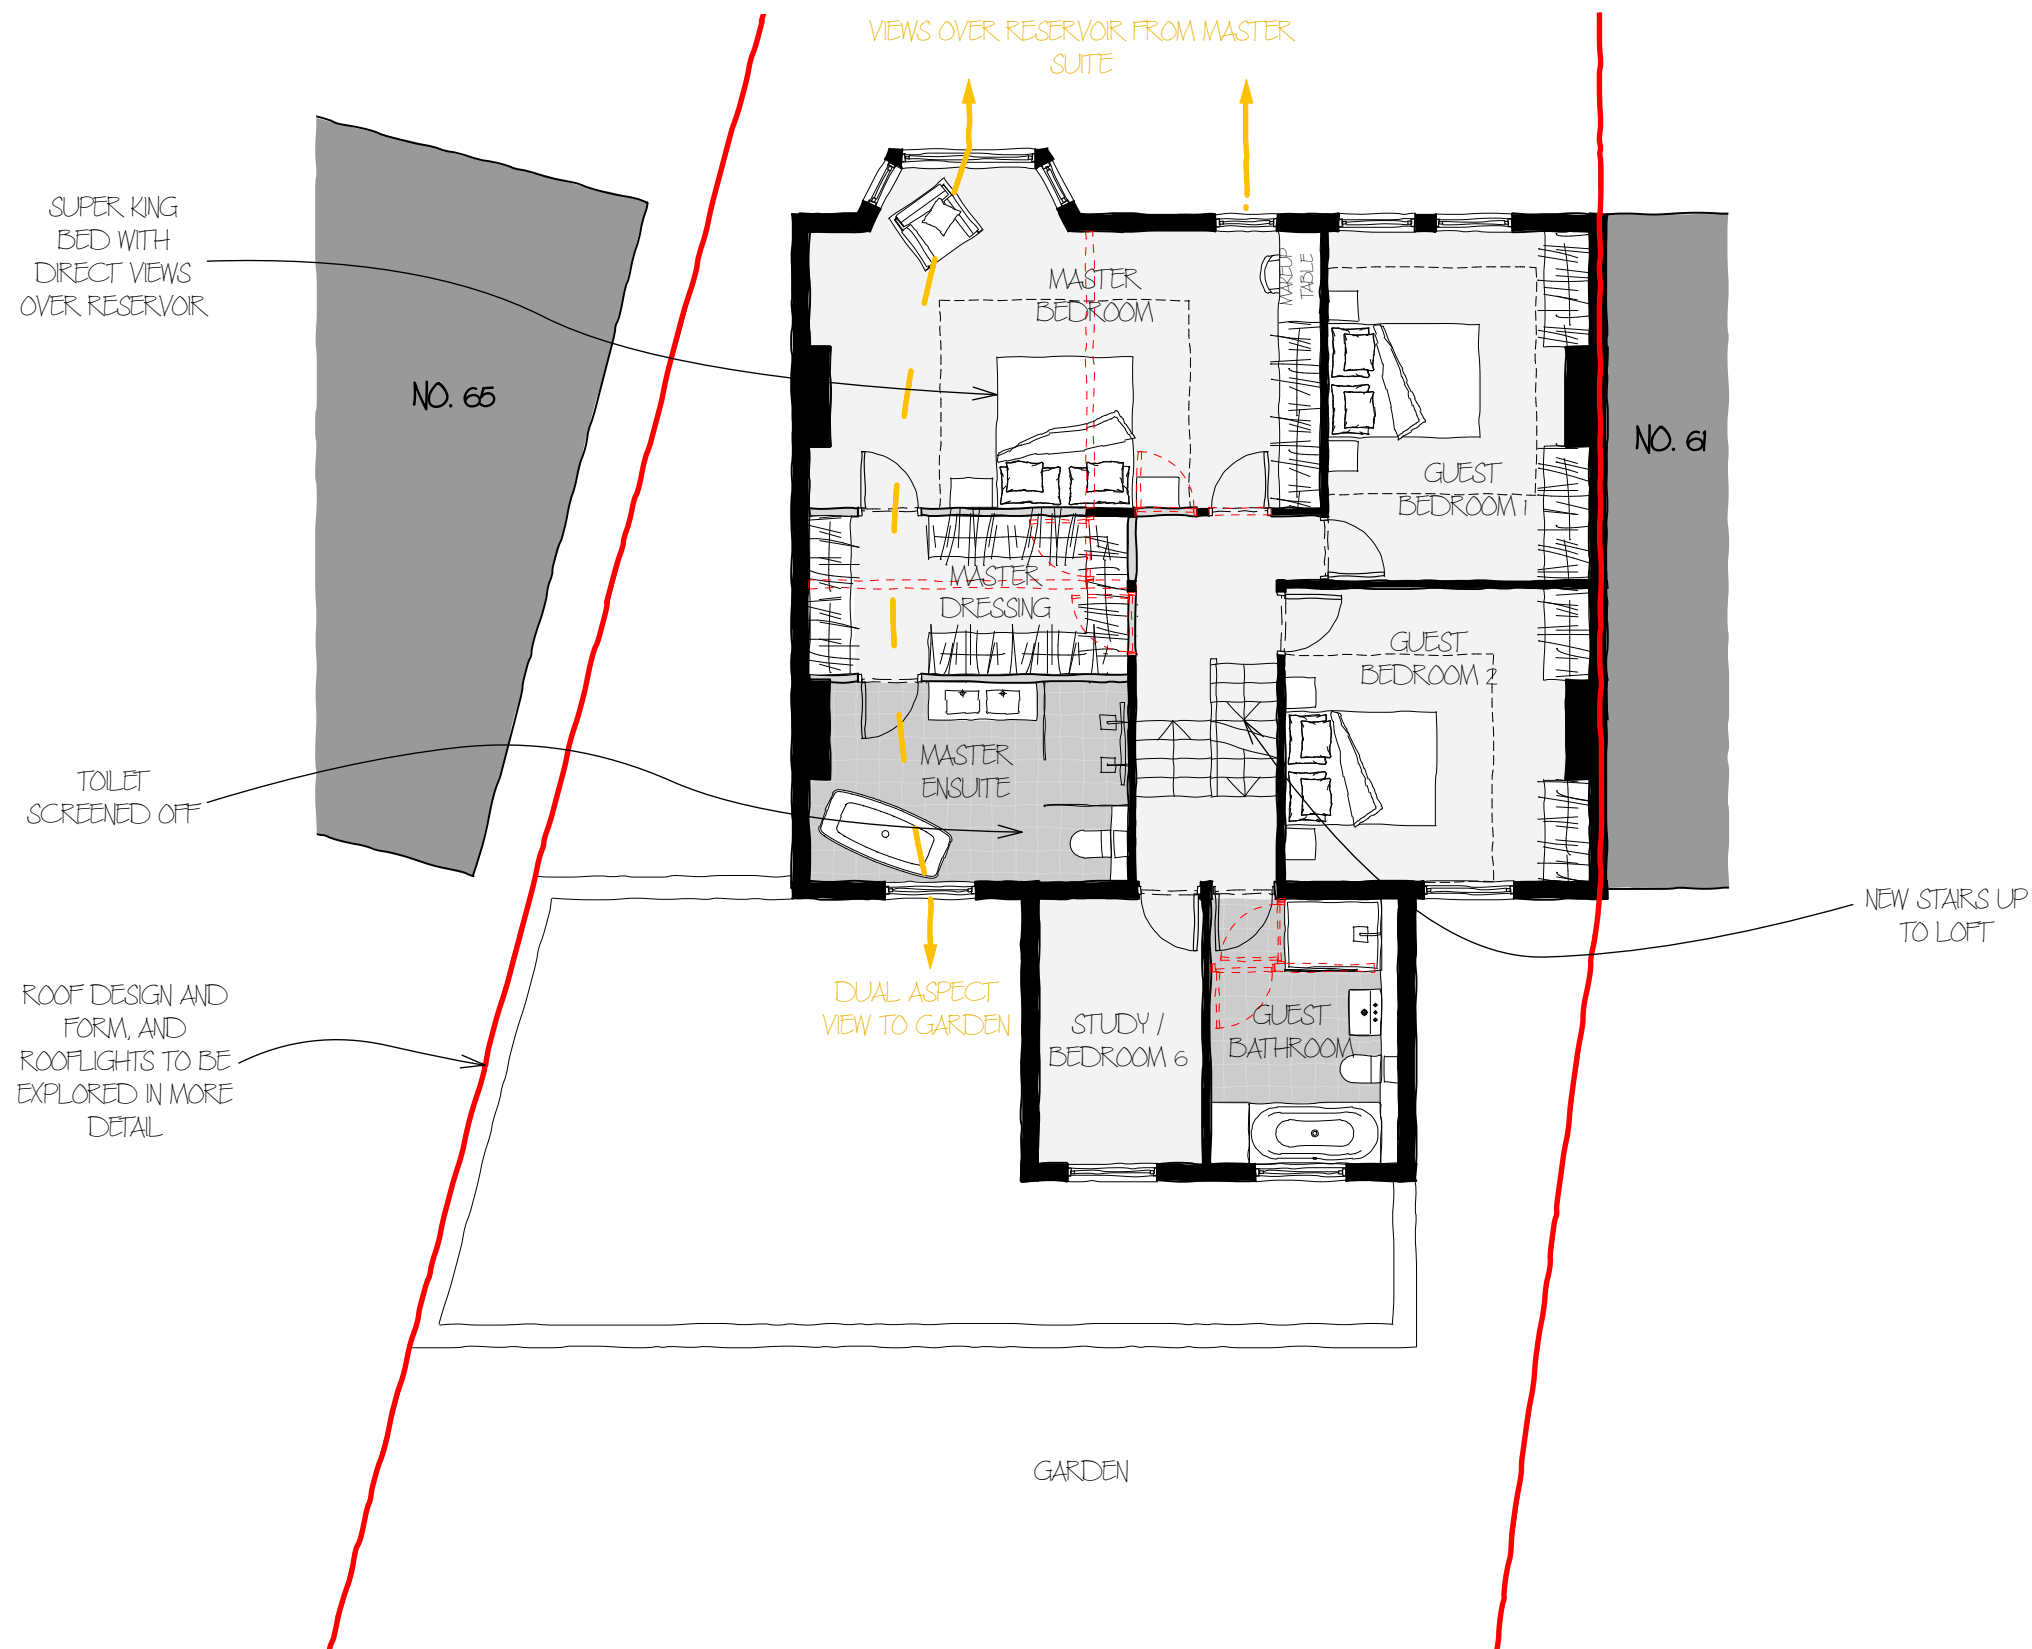

00 - Proposed First Floor Plan
1:100@A3




PROPOSED SECOND FLOOR OPTION

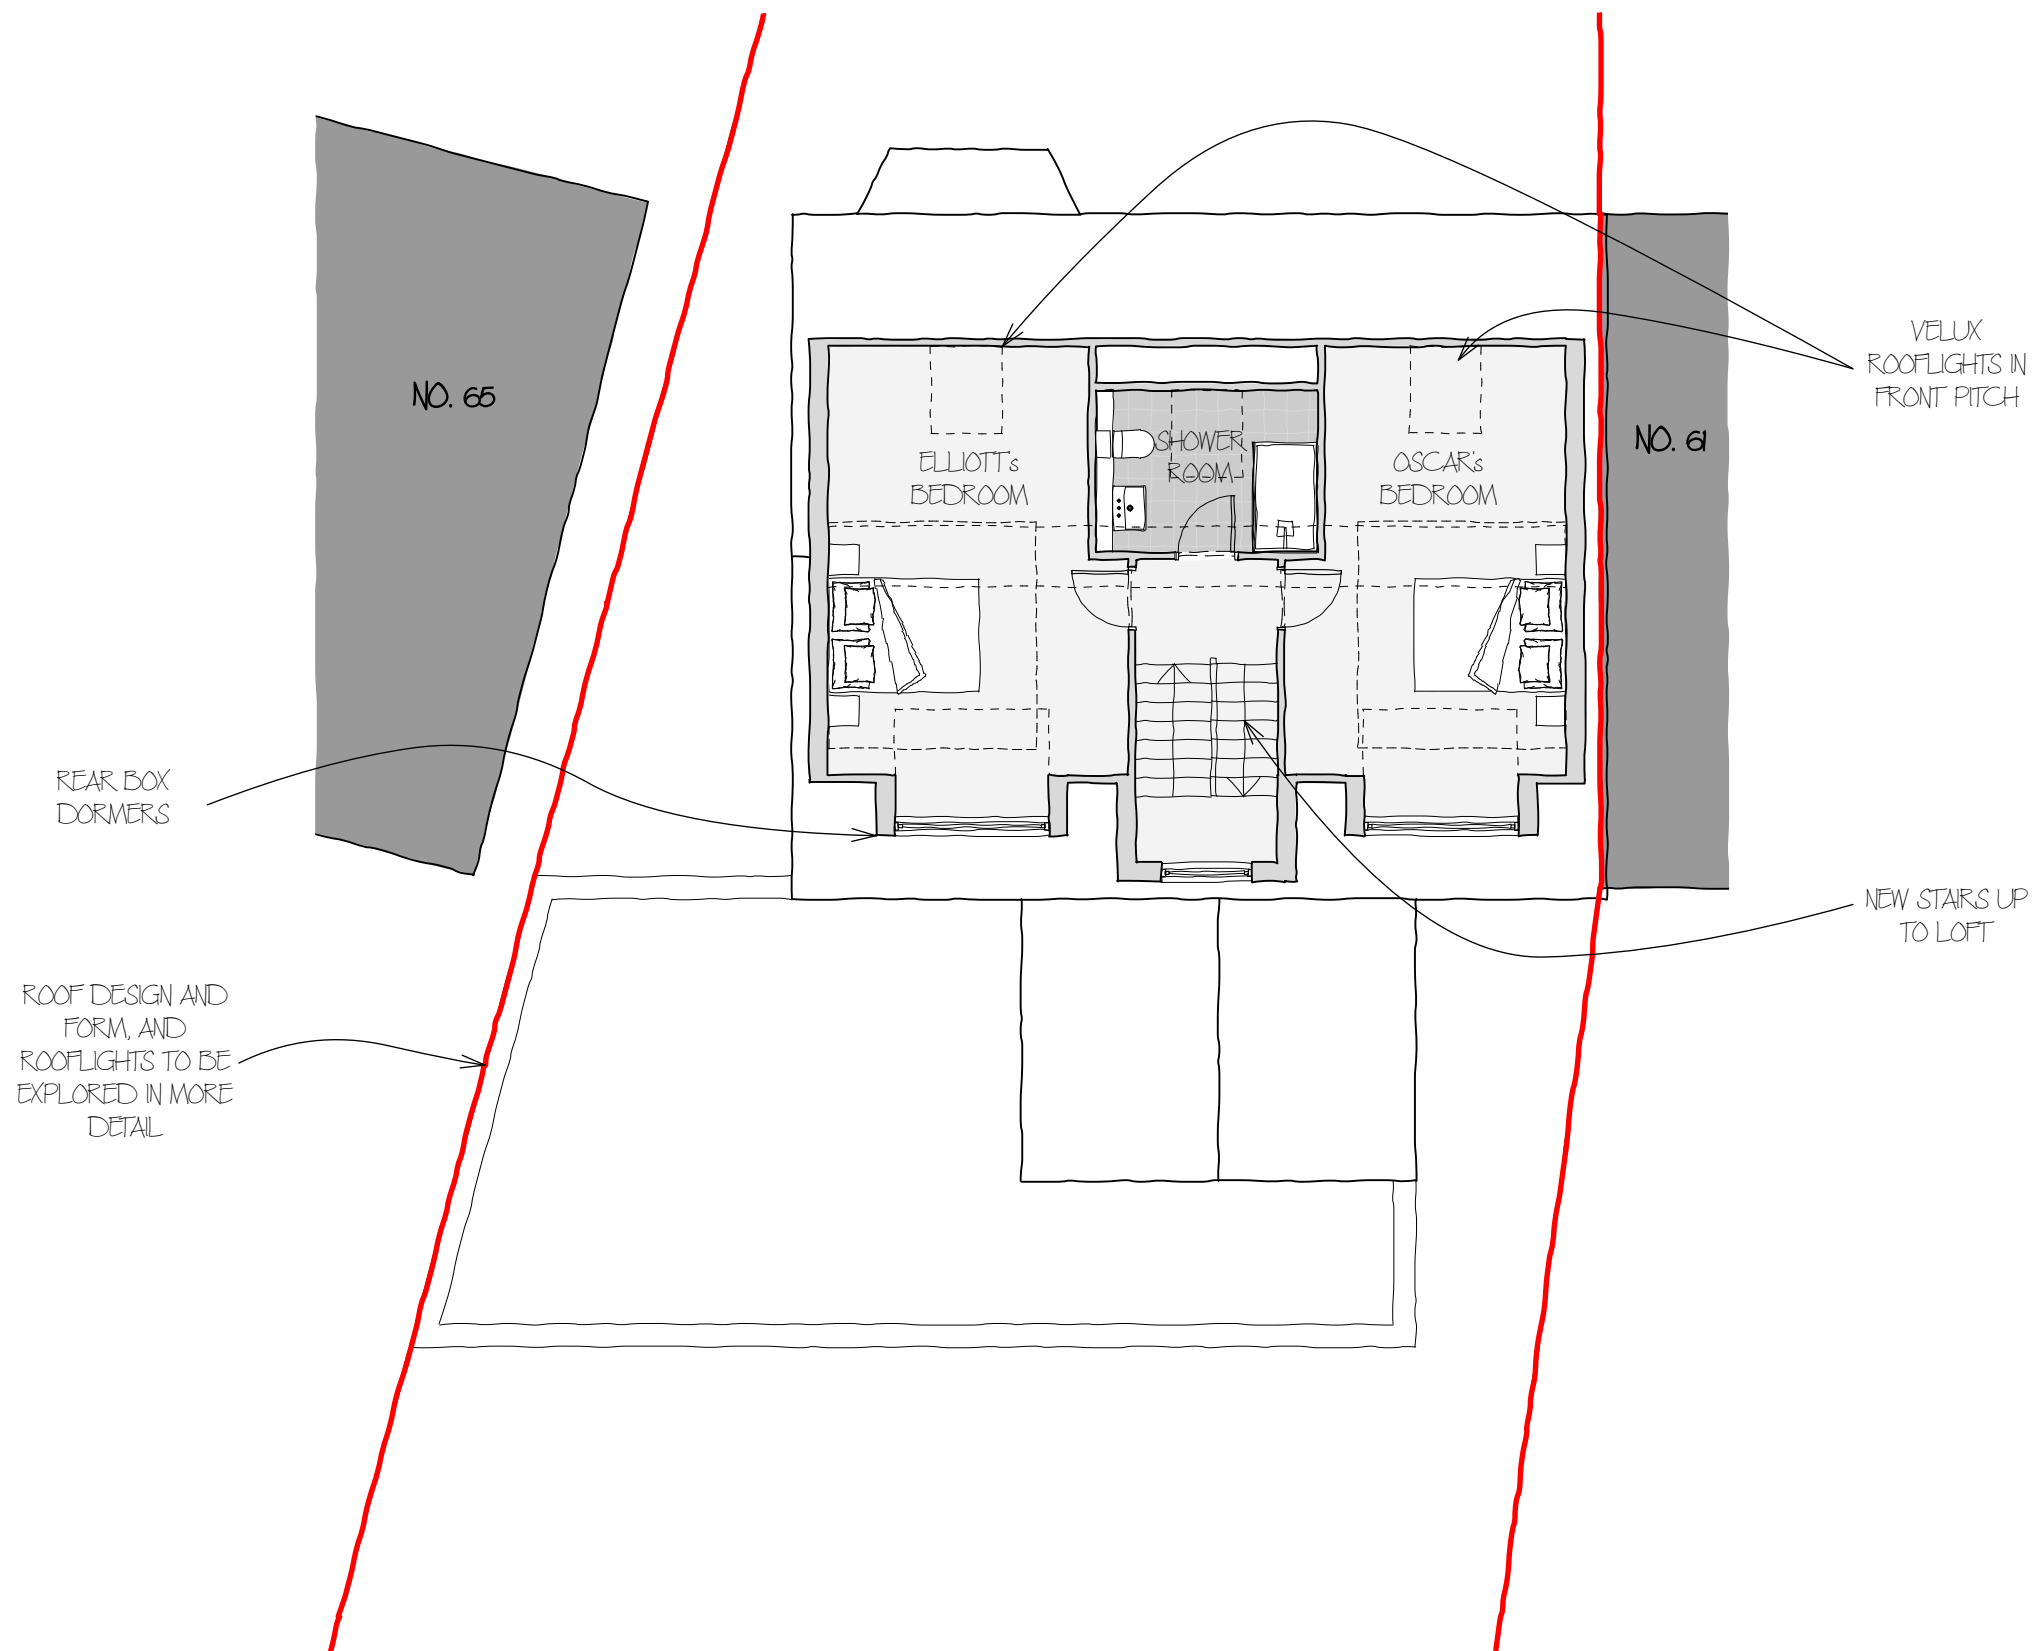


00 - Proposed Second Floor Plan
1:100@A3



PROPOSED BASEMENT FLOOR OPTION

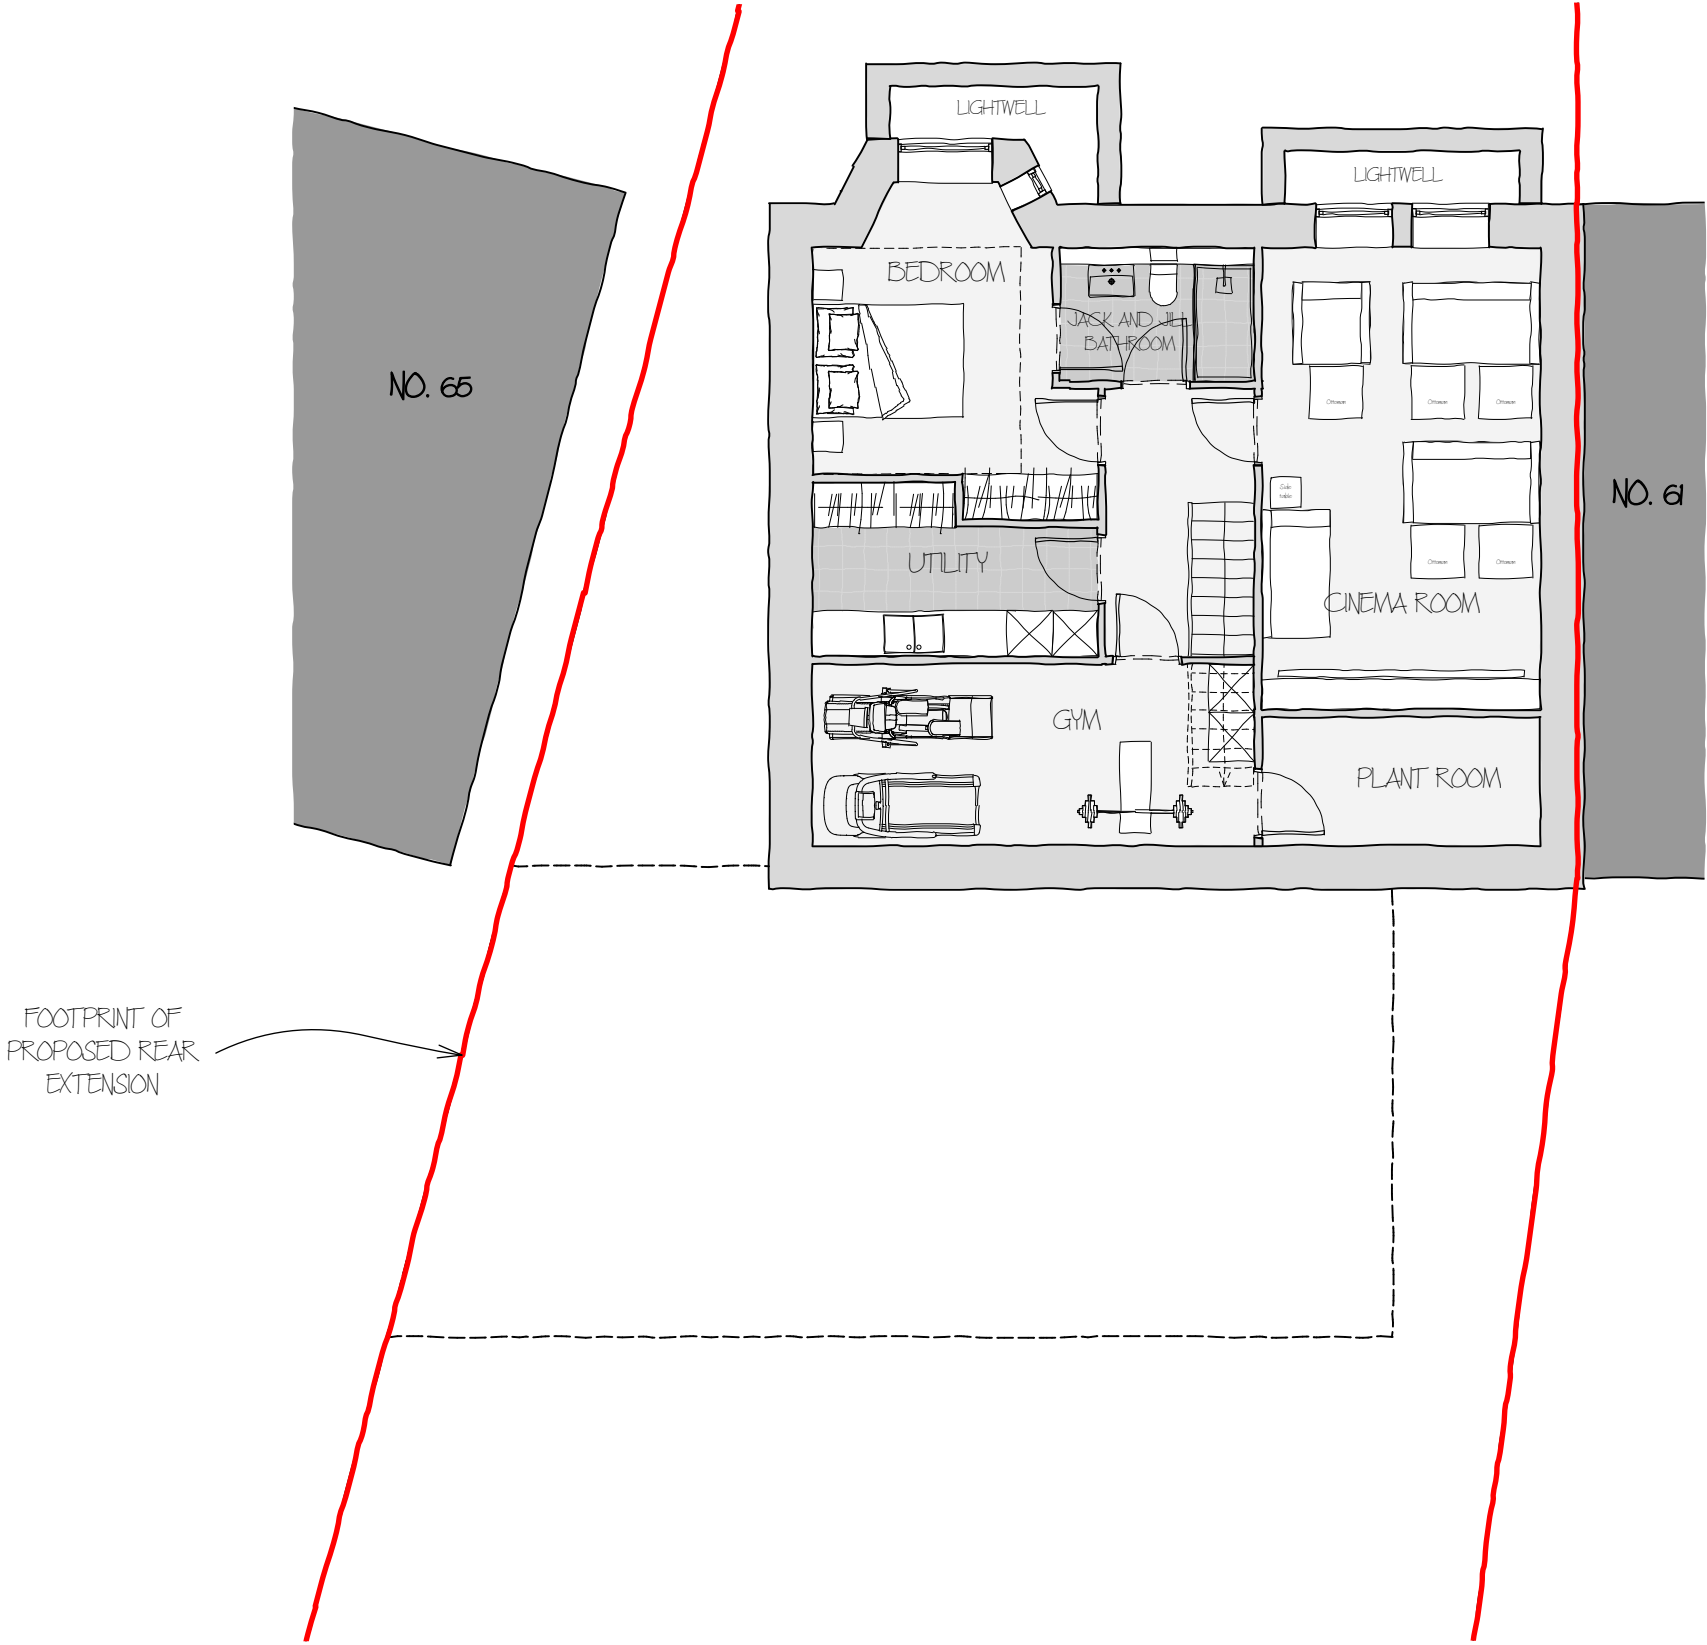

00 - Proposed Basement Floor Plan
1:100@A3

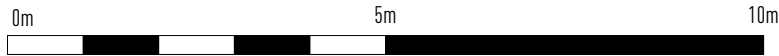

A P P E N D I X D

Envirocheck Data

Envirocheck[®] Report:

Datasheet

Order Details:

Order Number:

307973623_1_1

Customer Reference:

23/36497

National Grid Reference:

530660, 188050

Slice:

A

Site Area (Ha):

0.05

Search Buffer (m):

1000

Site Details:

63, Mount View Road

LONDON

N4 4SR

Client Details:

Mr A Davidson

Site Analytical Services Ltd

Unit 14 & 15

River Road Business Park

33 River Road

Barking

IG11 0EA

Report Section	Page Number
Summary	-
Agency & Hydrological	1
Waste	17
Hazardous Substances	-
Geological	19
Industrial Land Use	24
Sensitive Land Use	56
Data Currency	57
Data Suppliers	64
Useful Contacts	65

Introduction

The Environment Act 1995 has made site sensitivity a key issue, as the legislation pays as much attention to the pathways by which contamination could spread, and to the vulnerable targets of contamination, as it does the potential sources of contamination. For this reason, Landmark's Site Sensitivity maps and Datasheet(s) place great emphasis on statutory data provided by the Environment Agency/Natural Resources Wales and the Scottish Environment Protection Agency; it also incorporates data from Natural England (and the Scottish and Welsh equivalents) and Local Authorities; and highlights hydrogeological features required by environmental and geotechnical consultants. It does not include any information concerning past uses of land. The datasheet is produced by querying the Landmark database to a distance defined by the client from a site boundary provided by the client. In this datasheet the National Grid References (NGRs) are rounded to the nearest 10m in accordance with Landmark's agreements with a number of Data Suppliers.

Copyright Notice

© Landmark Information Group Limited 2023. The Copyright on the information and data and its format as contained in this Envirocheck® Report ("Report") is the property of Landmark Information Group Limited ("Landmark") and several other Data Providers, including (but not limited to) Ordnance Survey, British Geological Survey, the Environment Agency/Natural Resources Wales and Natural England, and must not be reproduced in whole or in part by photocopying or any other method. The Report is supplied under Landmark's Terms and Conditions accepted by the Customer. A copy of Landmark's Terms and Conditions can be found with the Index Map for this report. Additional copies of the Report may be obtained from Landmark, subject to Landmark's charges in force from time to time. The Copyright, design rights and any other intellectual rights shall remain the exclusive property of Landmark and /or other Data providers, whose Copyright material has been included in this Report. © Environment Agency & United Kingdom Research and Innovation 2023. © Natural Resources Wales & United Kingdom Research and Innovation 2023.

Natural England Copyright Notice

Site of Special Scientific Interest, National Nature Reserve, Ramsar, Special Protection Area, Special Conservation Area, Marine Nature Reserve data (derived from Ordnance Survey 1:10000 raster) is provided by, and used with the permission of, Natural England who retain the copyright and Intellectual Property Rights for the data.

Scottish Natural Heritage Copyright

Contains SNH information licensed under the Open Government Licence v3.0.

Ove Arup Copyright Notice

The Mining Instability data was obtained on licence from Ove Arup & Partners Limited (for further information, contact mining.review@arup.com). No reproduction or further use of such Data is to be made without the prior written consent of Ove Arup & Partners Limited. The supplied Mining Instability data is derived from publicly available records and other third party sources and neither Ove Arup & Partners nor Landmark warrant the accuracy or completeness of such information or data.

Stantec Copyright Notice

The cavity data presented has been extracted from the PBA (now Stantec UK Ltd) enhanced version of the original DEFRA national cavity databases. Stantec UK Ltd retain the copyright & intellectual property rights in the data. Whilst all reasonable efforts are made to check that the information contained in the cavity databases is accurate we do not warrant that the data is complete or error free. The information is based upon our own researches and those collated from a number of external sources and is continually being augmented and updated by Stantec UK Ltd. In no event shall Stantec UK Ltd or Landmark be liable for any loss or damage including, without limitation, indirect or consequential loss or damage arising from the use of this data.

Radon Potential dataset Copyright Notice

Information supplied from a joint dataset compiled by The British Geological Survey and Public Health England.

Natural Resources Wales Copyright Notice

Contains Natural Resources Wales information © Natural Resources Wales and Database Right. All rights Reserved. Contains Ordnance Survey Data. Ordnance Survey Licence number 100019741. Crown Copyright and Database Right. Contains Natural Resources Wales information © Natural Resources Wales and Database Right. All rights Reserved. Some features of this information are based on digital spatial data licensed from the Centre for Ecology & Hydrology © NERC (CEH). Defra, Met Office and DARD Rivers Agency © Crown copyright. © Cranfield University. © James Hutton Institute. Contains OS data © Crown copyright and database right 2023. Land & Property Services © Crown copyright and database right.

Report Version v53.0

Data Type	Page Number	On Site	0 to 250m	251 to 500m	501 to 1000m (*up to 2000m)
Agency & Hydrological					
BGS Groundwater Flooding Susceptibility					n/a
Contaminated Land Register Entries and Notices					
Discharge Consents					
Prosecutions Relating to Controlled Waters			n/a	n/a	n/a
Enforcement and Prohibition Notices					
Integrated Pollution Controls					
Integrated Pollution Prevention And Control					
Local Authority Integrated Pollution Prevention And Control					
Local Authority Pollution Prevention and Controls	pg 1			3	13
Local Authority Pollution Prevention and Control Enforcements					
Nearest Surface Water Feature	pg 3		Yes		
Pollution Incidents to Controlled Waters	pg 3				1
Prosecutions Relating to Authorised Processes					
Registered Radioactive Substances					
River Quality					
River Quality Biology Sampling Points					
River Quality Chemistry Sampling Points					
Substantiated Pollution Incident Register	pg 3				1
Water Abstractions	pg 3				5 (*37)
Water Industry Act Referrals					
Groundwater Vulnerability Map	pg 14	Yes	n/a	n/a	n/a
Groundwater Vulnerability - Soluble Rock Risk			n/a	n/a	n/a
Groundwater Vulnerability - Local Information			n/a	n/a	n/a
Bedrock Aquifer Designations	pg 14	Yes	n/a	n/a	n/a
Superficial Aquifer Designations			n/a	n/a	n/a
Source Protection Zones	pg 14			1	3
Extreme Flooding from Rivers or Sea without Defences				n/a	n/a
Flooding from Rivers or Sea without Defences				n/a	n/a
Areas Benefiting from Flood Defences				n/a	n/a
Flood Water Storage Areas				n/a	n/a
Flood Defences				n/a	n/a
OS Water Network Lines	pg 15		1	1	13

Data Type	Page Number	On Site	0 to 250m	251 to 500m	501 to 1000m (*up to 2000m)
Waste					
BGS Recorded Landfill Sites					
Historical Landfill Sites					
Integrated Pollution Control Registered Waste Sites					
Licensed Waste Management Facilities (Landfill Boundaries)					
Licensed Waste Management Facilities (Locations)	pg 17				2
Local Authority Landfill Coverage		1	n/a	n/a	n/a
Local Authority Recorded Landfill Sites					
Potentially Infilled Land (Non-Water)	pg 17			1	1
Potentially Infilled Land (Water)	pg 17		2	3	9
Registered Landfill Sites					
Registered Waste Transfer Sites					
Registered Waste Treatment or Disposal Sites	pg 18				2
Hazardous Substances					
Control of Major Accident Hazards Sites (COMAH)					
Explosive Sites					
Notification of Installations Handling Hazardous Substances (NIHHS)					
Planning Hazardous Substance Consents					
Planning Hazardous Substance Enforcements					

Data Type	Page Number	On Site	0 to 250m	251 to 500m	501 to 1000m (*up to 2000m)
Geological					
BGS 1:625,000 Solid Geology	pg 19	Yes	n/a	n/a	n/a
BGS Estimated Soil Chemistry					
BGS Recorded Mineral Sites					
BGS Urban Soil Chemistry	pg 19			Yes	Yes
BGS Urban Soil Chemistry Averages	pg 22	Yes			
CBSCB Compensation District			n/a	n/a	n/a
Coal Mining Affected Areas			n/a	n/a	n/a
Mining Instability			n/a	n/a	n/a
Man-Made Mining Cavities					
Natural Cavities					
Non Coal Mining Areas of Great Britain				n/a	n/a
Potential for Collapsible Ground Stability Hazards	pg 22	Yes		n/a	n/a
Potential for Compressible Ground Stability Hazards				n/a	n/a
Potential for Ground Dissolution Stability Hazards				n/a	n/a
Potential for Landslide Ground Stability Hazards	pg 22	Yes	Yes	n/a	n/a
Potential for Running Sand Ground Stability Hazards	pg 22	Yes		n/a	n/a
Potential for Shrinking or Swelling Clay Ground Stability Hazards	pg 22	Yes		n/a	n/a
Radon Potential - Radon Affected Areas			n/a	n/a	n/a
Radon Potential - Radon Protection Measures			n/a	n/a	n/a
Industrial Land Use					
Contemporary Trade Directory Entries	pg 24		3	28	201
Fuel Station Entries	pg 43			1	3
Points of Interest - Commercial Services	pg 43			6	49
Points of Interest - Education and Health					
Points of Interest - Manufacturing and Production	pg 48			2	22
Points of Interest - Public Infrastructure	pg 50			5	19
Points of Interest - Recreational and Environmental	pg 52		1	6	17
Gas Pipelines					
Underground Electrical Cables	pg 54			1	15

Data Type	Page Number	On Site	0 to 250m	251 to 500m	501 to 1000m (*up to 2000m)
Sensitive Land Use					
Ancient Woodland					
Areas of Adopted Green Belt					
Areas of Unadopted Green Belt					
Areas of Outstanding Natural Beauty					
Environmentally Sensitive Areas					
Forest Parks					
Local Nature Reserves	pg 56		1		1
Marine Nature Reserves					
National Nature Reserves					
National Parks					
Nitrate Sensitive Areas					
Nitrate Vulnerable Zones					
Ramsar Sites					
Sites of Special Scientific Interest					
Special Areas of Conservation					
Special Protection Areas					
World Heritage Sites					

Map ID	Details	Quadrant Reference (Compass Direction)	Estimated Distance From Site	Contact	NGR
1	Local Authority Pollution Prevention and Controls Name: Ferme Park Dry Cleaners Location: 21 Ferme Park Road, London, N8 4ds Authority: London Borough of Haringey, Planning and Environmental Health Permit Reference: DC20 Dated: Not Supplied Process Type: Local Authority Pollution Prevention and Control Description: PG6/46 Dry cleaning Status: Permitted Positional Accuracy: Manually positioned to the address or location	A13SE (SE)	296	2	530870 187818
2	Local Authority Pollution Prevention and Controls Name: Stapleton Service Station Location: 73 Stapleton Hall Road, LONDON, N4 3QF Authority: London Borough of Haringey, Planning and Environmental Health Permit Reference: PV-25 Dated: 17th April 2001 Process Type: Local Authority Air Pollution Control Description: PG1/14 Petrol filling station Status: Authorised Positional Accuracy: Manually positioned to the address or location	A8NE (SE)	389	2	530885 187712
3	Local Authority Pollution Prevention and Controls Name: Sunshine Dry Cleaners Location: 93 Weston Park, London, N8 9pr Authority: London Borough of Haringey, Planning and Environmental Health Permit Reference: DC49 Dated: Not Supplied Process Type: Local Authority Pollution Prevention and Control Description: PG6/46 Dry cleaning Status: Permitted Positional Accuracy: Manually positioned to the address or location	A18SE (N)	452	2	530686 188526
4	Local Authority Pollution Prevention and Controls Name: The Dry Cleaners Location: 48 Crouch End Hill, London, N8 8aa Authority: London Borough of Haringey, Planning and Environmental Health Permit Reference: DC43 Dated: Not Supplied Process Type: Local Authority Pollution Prevention and Control Description: PG6/46 Dry cleaning Status: Permitted Positional Accuracy: Manually positioned to the address or location	A12NE (W)	637	2	530028 188205
5	Local Authority Pollution Prevention and Controls Name: Broadway Dry Cleaners Location: 54 The Broadway, London, N8 Authority: London Borough of Haringey, Planning and Environmental Health Permit Reference: DC07 Dated: Not Supplied Process Type: Local Authority Pollution Prevention and Control Description: PG6/46 Dry cleaning Status: Permitted Positional Accuracy: Manually positioned to the address or location	A17SE (NW)	638	2	530139 188446
6	Local Authority Pollution Prevention and Controls Name: Staypress2/Xclusive Location: 171 Stroud Green Road, London Authority: London Borough of Islington, Environmental Health Department Permit Reference: PPC/DC41/07 Dated: 5th July 2007 Process Type: Local Authority Pollution Prevention and Control Description: PG6/46 Dry cleaning Status: Permitted Positional Accuracy: Manually positioned to the address or location	A8NE (S)	645	3	530754 187396
7	Local Authority Pollution Prevention and Controls Name: London Concrete Location: Ferme Park Depot, Cranford Way, Hornsey, N8 Authority: London Borough of Haringey, Planning and Environmental Health Permit Reference: HGY/011 Dated: Not Supplied Process Type: Local Authority Pollution Prevention and Control Description: PG3/1 Blending, packing, loading and use of bulk cement Status: Permitted Positional Accuracy: Manually positioned to the road within the address or location	A19SW (NE)	659	2	531060 188599

Map ID	Details	Quadrant Reference (Compass Direction)	Estimated Distance From Site	Contact	NGR
8	Local Authority Pollution Prevention and Controls Name: Impress Dry Cleaners Location: 47 Quernmore Road, London, N4 4qp Authority: London Borough of Haringey, Planning and Environmental Health Permit Reference: DC37 Dated: Not Supplied Process Type: Local Authority Pollution Prevention and Control Description: PG6/46 Dry cleaning Status: Permitted Positional Accuracy: Manually positioned to the address or location	A14NW (E)	678	2	531327 188232
9	Local Authority Pollution Prevention and Controls Name: Topsfield Dry Cleaners Location: 33 Topsfield Parade, London, N8 8pt Authority: London Borough of Haringey, Planning and Environmental Health Permit Reference: DC46 Dated: Not Supplied Process Type: Local Authority Pollution Prevention and Control Description: PG6/46 Dry cleaning Status: Permitted Positional Accuracy: Manually positioned to the address or location	A17SE (NW)	681	2	530173 188550
10	Local Authority Pollution Prevention and Controls Name: Fm Express Dry Cleaners Location: 41a The Broadway, London, N8 8dt Authority: London Borough of Haringey, Planning and Environmental Health Permit Reference: DC22 Dated: Not Supplied Process Type: Local Authority Pollution Prevention and Control Description: PG6/46 Dry cleaning Status: Permitted Positional Accuracy: Manually positioned to the address or location	A17SE (NW)	682	2	530078 188436
11	Local Authority Pollution Prevention and Controls Name: Zebra Dry Cleaners Location: 125 Tottenham Lane, London, N8 Authority: London Borough of Haringey, Planning and Environmental Health Permit Reference: DC52 Dated: Not Supplied Process Type: Local Authority Pollution Prevention and Control Description: PG6/46 Dry cleaning Status: Permitted Positional Accuracy: Manually positioned to the address or location	A18NW (N)	706	2	530480 188757
12	Local Authority Pollution Prevention and Controls Name: Crouch End Service Station Location: Tottenham Lane, LONDON, N8 8SE Authority: London Borough of Haringey, Planning and Environmental Health Permit Reference: PV-09 Dated: 17th April 2001 Process Type: Local Authority Air Pollution Control Description: PG1/14 Petrol filling station Status: Authorised Positional Accuracy: Manually positioned to the address or location	A18SW (NW)	717	2	530368 188729
13	Local Authority Pollution Prevention and Controls Name: Eyre & Venables Ltd Location: 2 Shaftesbury Road, LONDON, N19 4QN Authority: London Borough of Islington, Environmental Health Department Permit Reference: Not Given Dated: 4th November 1996 Process Type: Local Authority Air Pollution Control Description: PG1/1Waste oil burners, less than 0.4MW net rated thermal input Status: Authorisation revoked Positional Accuracy: Manually positioned to the road within the address or location	A7SE (SW)	857	3	530161 187345
14	Local Authority Pollution Prevention and Controls Name: Shell Service Station Location: 89 Hornsey Rise, LONDON, N19 3SH Authority: London Borough of Islington, Environmental Health Department Permit Reference: PPC PERMIT-010 Dated: 31st December 1998 Process Type: Local Authority Pollution Prevention and Control Description: PG1/14 Petrol filling station Status: Permitted Positional Accuracy: Automatically positioned to the address	A12SW (W)	858	3	529857 187736

Map ID	Details	Quadrant Reference (Compass Direction)	Estimated Distance From Site	Contact	NGR
15	Local Authority Pollution Prevention and Controls Name: Bond Express Dry Cleaners Location: 83 Stroud Green Road, London Authority: London Borough of Islington, Environmental Health Department Permit Reference: PPC/DC08/07 Dated: 5th July 2007 Process Type: Local Authority Pollution Prevention and Control Description: PG6/46 Dry cleaning Status: Permitted Positional Accuracy: Manually positioned to the address or location	A9SW (SE)	918	3	531044 187197
16	Local Authority Pollution Prevention and Controls Name: N4 Dry Cleaners Location: 78 Stroud Green Road, Stroud Green, London, N4 3en Authority: London Borough of Haringey, Planning and Environmental Health Permit Reference: DC58 Dated: Not Supplied Process Type: Local Authority Pollution Prevention and Control Description: PG6/46 Dry cleaning Status: Permitted Positional Accuracy: Manually positioned to the address or location	A9SW (SE)	976	2	531121 187170
	Nearest Surface Water Feature	A13SE (SE)	156	-	530792 187937
17	Pollution Incidents to Controlled Waters Property Type: Not Given Location: CROUCH END Authority: Environment Agency, Thames Region Pollutant: Oils - Unknown Note: Confirmed As A Pollution Incident Incident Date: 30th March 1993 Incident Reference: NE930237 Catchment Area: Not Given Receiving Water: Not Given Cause of Incident: Not Given Incident Severity: Category 3 - Minor Incident Positional Accuracy: Located by supplier to within 100m	A17SE (NW)	558	4	530300 188500
18	Substantiated Pollution Incident Register Authority: Environment Agency - Thames Region, North East Area Incident Date: 6th July 2018 Incident Reference: 1629858 Water Impact: Category 2 - Significant Incident Air Impact: Category 4 - No Impact Land Impact: Category 4 - No Impact Positional Accuracy: Located by supplier to within 10m Pollutant: General Biodegradable Materials and WastesAlgae	A19NW (NE)	988	4	531250 188868
19	Water Abstractions Operator: Thames Water Utilities Ltd Licence Number: 29/38/09/0157 Permit Version: 103 Location: Lothair Road South - Nlars Point 17 Authority: Environment Agency, Thames Region Abstraction: Public Water Supply: Potable Water Supply - Direct Abstraction Type: Water may be abstracted from a single point Source: Groundwater Daily Rate (m3): Not Supplied Yearly Rate (m3): Not Supplied Details: Not Supplied Authorised Start: 01 January Authorised End: 31 December Permit Start Date: 16th October 2007 Permit End Date: Not Supplied Positional Accuracy: Located by supplier to within 10m	A14SE (E)	954	4	531630 188020

Map ID	Details	Quadrant Reference (Compass Direction)	Estimated Distance From Site	Contact	NGR
19	Water Abstractions Operator: Thames Water Utilities Ltd Licence Number: 29/38/09/0157 Permit Version: 102 Location: Lothair Road South - Nlars Point 17 Authority: Environment Agency, Thames Region Abstraction: Public Water Supply: Potable Water Supply - Direct Abstraction Type: Water may be abstracted from a single point Source: Groundwater Daily Rate (m3): Not Supplied Yearly Rate (m3): Not Supplied Details: Not Supplied Authorised Start: 01 January Authorised End: 31 December Permit Start Date: 27th December 2006 Permit End Date: Not Supplied Positional Accuracy: Located by supplier to within 10m	A14SE (E)	954	4	531630 188020
19	Water Abstractions Operator: Thames Water Utilities Ltd Licence Number: 29/38/09/0157 Permit Version: 101 Location: Lothair Road South - Nlars Point 17 Authority: Environment Agency, Thames Region Abstraction: Public Water Supply: Potable Water Supply - Direct Abstraction Type: Water may be abstracted from a single point Source: Groundwater Daily Rate (m3): Not Supplied Yearly Rate (m3): Not Supplied Details: Not Supplied Authorised Start: 01 January Authorised End: 31 December Permit Start Date: 21st March 2003 Permit End Date: Not Supplied Positional Accuracy: Located by supplier to within 10m	A14SE (E)	954	4	531630 188020
19	Water Abstractions Operator: Thames Water Utilities Ltd Licence Number: 29/38/09/0157 Permit Version: 100 Location: Lothair Road South - Nlars Point 17 Authority: Environment Agency, Thames Region Abstraction: Public Water Supply: Potable Water Supply - Direct Abstraction Type: Water may be abstracted from a single point Source: Groundwater Daily Rate (m3): 275000 Yearly Rate (m3): 55000000 Details: Aggregated Volume From 35 Sites Authorised Start: 01 January Authorised End: 31 December Permit Start Date: 26th June 1995 Permit End Date: Not Supplied Positional Accuracy: Located by supplier to within 10m	A14SE (E)	954	4	531630 188020
19	Water Abstractions Operator: Thames Water Utilities Ltd Licence Number: 29/38/09/0157 Permit Version: 104 Location: Lothair Road South - Nlars Point 17 Authority: Environment Agency, Thames Region Abstraction: Public Water Supply: Potable Water Supply - Direct Abstraction Type: Water may be abstracted from a single point Source: Groundwater Daily Rate (m3): Not Supplied Yearly Rate (m3): Not Supplied Details: Nlars Authorised Start: 01 April Authorised End: 31 March Permit Start Date: 23rd July 2013 Permit End Date: Not Supplied Positional Accuracy: Located by supplier to within 10m	A14SE (E)	959	4	531635 188027

Map ID	Details	Quadrant Reference (Compass Direction)	Estimated Distance From Site	Contact	NGR
	Water Abstractions Operator: Thames Water Utilities Ltd Licence Number: 29/38/09/0157 Permit Version: 103 Location: Hornsey Gatehouse - Nlars Point 16 Authority: Environment Agency, Thames Region Abstraction: Public Water Supply: Potable Water Supply - Direct Abstraction Type: Water may be abstracted from a single point Source: Groundwater Daily Rate (m3): Not Supplied Yearly Rate (m3): Not Supplied Details: Not Supplied Authorised Start: 01 January Authorised End: 31 December Permit Start Date: 16th October 2007 Permit End Date: Not Supplied Positional Accuracy: Located by supplier to within 10m	A23SE (N)	1321	4	530780 189390
	Water Abstractions Operator: Thames Water Utilities Ltd Licence Number: 29/38/09/0157 Permit Version: 102 Location: Hornsey Gatehouse - Nlars Point 16 Authority: Environment Agency, Thames Region Abstraction: Public Water Supply: Potable Water Supply - Direct Abstraction Type: Water may be abstracted from a single point Source: Groundwater Daily Rate (m3): Not Supplied Yearly Rate (m3): Not Supplied Details: Not Supplied Authorised Start: 01 January Authorised End: 31 December Permit Start Date: 27th December 2006 Permit End Date: Not Supplied Positional Accuracy: Located by supplier to within 10m	A23SE (N)	1321	4	530780 189390
	Water Abstractions Operator: Thames Water Utilities Ltd Licence Number: 29/38/09/0157 Permit Version: 101 Location: Hornsey Gatehouse - Nlars Point 16 Authority: Environment Agency, Thames Region Abstraction: Public Water Supply: Potable Water Supply - Direct Abstraction Type: Water may be abstracted from a single point Source: Groundwater Daily Rate (m3): Not Supplied Yearly Rate (m3): Not Supplied Details: Not Supplied Authorised Start: 01 January Authorised End: 31 December Permit Start Date: 21st March 2003 Permit End Date: Not Supplied Positional Accuracy: Located by supplier to within 10m	A23SE (N)	1321	4	530780 189390
	Water Abstractions Operator: Thames Water Utilities Ltd Licence Number: 29/38/09/0157 Permit Version: 100 Location: Hornsey Gatehouse - Nlars Point 16 Authority: Environment Agency, Thames Region Abstraction: Public Water Supply: Potable Water Supply - Direct Abstraction Type: Water may be abstracted from a single point Source: Groundwater Daily Rate (m3): 275000 Yearly Rate (m3): 55000000 Details: Aggregated Volume From 35 Sites Authorised Start: 01 January Authorised End: 31 December Permit Start Date: 26th June 1995 Permit End Date: Not Supplied Positional Accuracy: Located by supplier to within 10m	A23SE (N)	1321	4	530780 189390

Map ID	Details	Quadrant Reference (Compass Direction)	Estimated Distance From Site	Contact	NGR
	Water Abstractions Operator: Thames Water Utilities Ltd Licence Number: 29/38/09/0157 Permit Version: 104 Location: Hornsey Gatehouse - Nlars Point 16 Authority: Environment Agency, Thames Region Abstraction: Public Water Supply: Potable Water Supply - Direct Abstraction Type: Water may be abstracted from a single point Source: Groundwater Daily Rate (m3): Not Supplied Yearly Rate (m3): Not Supplied Details: Nlars Authorised Start: 01 April Authorised End: 31 March Permit Start Date: 23rd July 2013 Permit End Date: Not Supplied Positional Accuracy: Located by supplier to within 10m	A23SE (N)	1328	4	530784 189397
	Water Abstractions Operator: Thames Water Utilities Ltd Licence Number: 29/38/09/0110 Permit Version: Not Supplied Location: Campsbourne Well, HORNSEY Authority: Environment Agency, Thames Region Abstraction: Public Water Supply Abstraction Type: Not Supplied Source: Groundwater Daily Rate (m3): 3978 Yearly Rate (m3): 829645 Details: Chalk (Undifferentiated) Authorised Start: Not Supplied Authorised End: Not Supplied Permit Start Date: Not Supplied Permit End Date: Not Supplied Positional Accuracy: Located by supplier to within 100m	A23NW (N)	1435	4	530500 189500
	Water Abstractions Operator: Thames Water Utilities Ltd Licence Number: 29/38/09/0157 Permit Version: 103 Location: Hornsey Sluice, Nlars Point 15 Authority: Environment Agency, Thames Region Abstraction: Public Water Supply: Potable Water Supply - Direct Abstraction Type: Water may be abstracted from a single point Source: Groundwater Daily Rate (m3): Not Supplied Yearly Rate (m3): Not Supplied Details: Not Supplied Authorised Start: 01 January Authorised End: 31 December Permit Start Date: 16th October 2007 Permit End Date: Not Supplied Positional Accuracy: Located by supplier to within 10m	A23NE (N)	1476	4	530700 189550
	Water Abstractions Operator: Thames Water Utilities Ltd Licence Number: 29/38/09/0157 Permit Version: 102 Location: Hornsey Sluice, Nlars Point 15 Authority: Environment Agency, Thames Region Abstraction: Public Water Supply: Potable Water Supply - Direct Abstraction Type: Water may be abstracted from a single point Source: Groundwater Daily Rate (m3): Not Supplied Yearly Rate (m3): Not Supplied Details: Not Supplied Authorised Start: 01 January Authorised End: 31 December Permit Start Date: 27th December 2006 Permit End Date: Not Supplied Positional Accuracy: Located by supplier to within 10m	A23NE (N)	1476	4	530700 189550

Map ID	Details	Quadrant Reference (Compass Direction)	Estimated Distance From Site	Contact	NGR
	Water Abstractions Operator: Thames Water Utilities Ltd Licence Number: 29/38/09/0157 Permit Version: 101 Location: Hornsey Sluice, Nlars Point 15 Authority: Environment Agency, Thames Region Abstraction: Public Water Supply: Potable Water Supply - Direct Abstraction Type: Water may be abstracted from a single point Source: Groundwater Daily Rate (m3): Not Supplied Yearly Rate (m3): Not Supplied Details: Not Supplied Authorised Start: 01 January Authorised End: 31 December Permit Start Date: 21st March 2003 Permit End Date: Not Supplied Positional Accuracy: Located by supplier to within 10m	A23NE (N)	1476	4	530700 189550
	Water Abstractions Operator: Thames Water Utilities Ltd Licence Number: 29/38/09/0157 Permit Version: 100 Location: Hornsey Sluice, Nlars Point 15 Authority: Environment Agency, Thames Region Abstraction: Public Water Supply: Potable Water Supply - Direct Abstraction Type: Water may be abstracted from a single point Source: Groundwater Daily Rate (m3): 275000 Yearly Rate (m3): 55000000 Details: Aggregated Volume From 35 Sites Authorised Start: 01 January Authorised End: 31 December Permit Start Date: 26th June 1995 Permit End Date: Not Supplied Positional Accuracy: Located by supplier to within 100m	A23NE (N)	1476	4	530700 189550
	Water Abstractions Operator: Thames Water Utilities Ltd Licence Number: 29/38/09/0157 Permit Version: 104 Location: Hornsey Sluice, Nlars Point 15 Authority: Environment Agency, Thames Region Abstraction: Public Water Supply: Potable Water Supply - Direct Abstraction Type: Water may be abstracted from a single point Source: Groundwater Daily Rate (m3): Not Supplied Yearly Rate (m3): Not Supplied Details: Nlars Authorised Start: 01 April Authorised End: 31 March Permit Start Date: 23rd July 2013 Permit End Date: Not Supplied Positional Accuracy: Located by supplier to within 10m	A23NE (N)	1481	4	530690 189555
	Water Abstractions Operator: Thames Water Utilities Ltd Licence Number: 29/38/09/0157 Permit Version: 103 Location: Eade Road East - Nlars Point 39 Authority: Environment Agency, Thames Region Abstraction: Public Water Supply: Potable Water Supply - Direct Abstraction Type: Water may be abstracted from a single point Source: Groundwater Daily Rate (m3): Not Supplied Yearly Rate (m3): Not Supplied Details: Not Supplied Authorised Start: 01 January Authorised End: 31 December Permit Start Date: 16th October 2007 Permit End Date: Not Supplied Positional Accuracy: Located by supplier to within 10m	A15SE (E)	1515	4	532180 187860

Map ID	Details	Quadrant Reference (Compass Direction)	Estimated Distance From Site	Contact	NGR
	Water Abstractions Operator: Thames Water Utilities Ltd Licence Number: 29/38/09/0157 Permit Version: 102 Location: Eade Road East - Nlars Point 39 Authority: Environment Agency, Thames Region Abstraction: Public Water Supply: Potable Water Supply - Direct Abstraction Type: Water may be abstracted from a single point Source: Groundwater Daily Rate (m3): Not Supplied Yearly Rate (m3): Not Supplied Details: Not Supplied Authorised Start: 01 January Authorised End: 31 December Permit Start Date: 27th December 2006 Permit End Date: Not Supplied Positional Accuracy: Located by supplier to within 10m	A15SE (E)	1515	4	532180 187860
	Water Abstractions Operator: Thames Water Utilities Ltd Licence Number: 29/38/09/0157 Permit Version: 101 Location: Eade Road East - Nlars Point 39 Authority: Environment Agency, Thames Region Abstraction: Public Water Supply: Potable Water Supply - Direct Abstraction Type: Water may be abstracted from a single point Source: Groundwater Daily Rate (m3): Not Supplied Yearly Rate (m3): Not Supplied Details: Not Supplied Authorised Start: 01 January Authorised End: 31 December Permit Start Date: 21st March 2003 Permit End Date: Not Supplied Positional Accuracy: Located by supplier to within 10m	A15SE (E)	1515	4	532180 187860
	Water Abstractions Operator: Thames Water Utilities Ltd Licence Number: 29/38/09/0157 Permit Version: 104 Location: Eade Road West - Nlars Point 39 Authority: Environment Agency, Thames Region Abstraction: Public Water Supply: Potable Water Supply - Direct Abstraction Type: Water may be abstracted from a single point Source: Groundwater Daily Rate (m3): Not Supplied Yearly Rate (m3): Not Supplied Details: Nlars Authorised Start: 01 April Authorised End: 31 March Permit Start Date: 23rd July 2013 Permit End Date: Not Supplied Positional Accuracy: Located by supplier to within 10m	A15SE (E)	1529	4	532194 187857
	Water Abstractions Operator: Thames Water Utilities Ltd Licence Number: 29/38/09/0157 Permit Version: 103 Location: Hornsey Filter Beds - Nlars Point 14 Authority: Environment Agency, Thames Region Abstraction: Public Water Supply: Potable Water Supply - Direct Abstraction Type: Water may be abstracted from a single point Source: Groundwater Daily Rate (m3): Not Supplied Yearly Rate (m3): Not Supplied Details: Not Supplied Authorised Start: 01 January Authorised End: 31 December Permit Start Date: 16th October 2007 Permit End Date: Not Supplied Positional Accuracy: Located by supplier to within 10m	(N)	1677	4	530590 189750

Map ID	Details	Quadrant Reference (Compass Direction)	Estimated Distance From Site	Contact	NGR
	Water Abstractions Operator: Thames Water Utilities Ltd Licence Number: 29/38/09/0157 Permit Version: 102 Location: Hornsey Filter Beds - Nlars Point 14 Authority: Environment Agency, Thames Region Abstraction: Public Water Supply: Potable Water Supply - Direct Abstraction Type: Water may be abstracted from a single point Source: Groundwater Daily Rate (m3): Not Supplied Yearly Rate (m3): Not Supplied Details: Not Supplied Authorised Start: 01 January Authorised End: 31 December Permit Start Date: 27th December 2006 Permit End Date: Not Supplied Positional Accuracy: Located by supplier to within 10m	(N)	1677	4	530590 189750
	Water Abstractions Operator: Thames Water Utilities Ltd Licence Number: 29/38/09/0157 Permit Version: 101 Location: Hornsey Filter Beds - Nlars Point 14 Authority: Environment Agency, Thames Region Abstraction: Public Water Supply: Potable Water Supply - Direct Abstraction Type: Water may be abstracted from a single point Source: Groundwater Daily Rate (m3): Not Supplied Yearly Rate (m3): Not Supplied Details: Not Supplied Authorised Start: 01 January Authorised End: 31 December Permit Start Date: 21st March 2003 Permit End Date: Not Supplied Positional Accuracy: Located by supplier to within 10m	(N)	1677	4	530590 189750
	Water Abstractions Operator: Thames Water Utilities Ltd Licence Number: 29/38/09/0157 Permit Version: 100 Location: Hornsey Filter Beds - Nlars Point 14 Authority: Environment Agency, Thames Region Abstraction: Public Water Supply: Potable Water Supply - Direct Abstraction Type: Water may be abstracted from a single point Source: Groundwater Daily Rate (m3): 275000 Yearly Rate (m3): 55000000 Details: Aggregated Volume From 35 Sites Authorised Start: 01 January Authorised End: 31 December Permit Start Date: 26th June 1995 Permit End Date: Not Supplied Positional Accuracy: Located by supplier to within 10m	(N)	1677	4	530590 189750
	Water Abstractions Operator: Thames Water Utilities Ltd Licence Number: 29/38/09/0157 Permit Version: 104 Location: Hornsey Filter Beds - Nlars Point 14 Authority: Environment Agency, Thames Region Abstraction: Public Water Supply: Potable Water Supply - Direct Abstraction Type: Water may be abstracted from a single point Source: Groundwater Daily Rate (m3): Not Supplied Yearly Rate (m3): Not Supplied Details: Nlars Authorised Start: 01 April Authorised End: 31 March Permit Start Date: 23rd July 2013 Permit End Date: Not Supplied Positional Accuracy: Located by supplier to within 10m	(N)	1679	4	530589 189752

Map ID	Details	Quadrant Reference (Compass Direction)	Estimated Distance From Site	Contact	NGR
	Water Abstractions Operator: Thames Water Utilities Ltd Licence Number: 29/38/09/0152F Permit Version: Not Supplied Location: Lordship Road, STOKE NEWINGTON Authority: Environment Agency, Thames Region Abstraction: Public Water Supply Abstraction Type: Not Supplied Source: Groundwater Daily Rate (m3): 6000 Yearly Rate (m3): 1 Details: Also Artificial Recharge. Annual Total Aggregated To Another Licence; Licence Status: Expired Authorised Start: Not Supplied Authorised End: Not Supplied Permit Start Date: Not Supplied Permit End Date: Not Supplied Positional Accuracy: Located by supplier to within 100m	(E)	1903	4	532500 187500
	Water Abstractions Operator: Thames Water Utilities Ltd Licence Number: 29/38/09/0152E Permit Version: Not Supplied Location: Green Lanes, STOKE NEWINGTON Authority: Environment Agency, Thames Region Abstraction: Public Water Supply Abstraction Type: Not Supplied Source: Groundwater Daily Rate (m3): 6000 Yearly Rate (m3): 1 Details: Also Artificial Recharge. Annual Total Aggregated To Another Licence; Licence Status: Expired Authorised Start: Not Supplied Authorised End: Not Supplied Permit Start Date: Not Supplied Permit End Date: Not Supplied Positional Accuracy: Located by supplier to within 100m	A5NE (SE)	1929	4	532300 187000
	Water Abstractions Operator: Thames Water Utilities Ltd Licence Number: 29/38/09/0157 Permit Version: 104 Location: Lordship Road - Nlars Point 20 Authority: Environment Agency, Thames Region Abstraction: Public Water Supply: Potable Water Supply - Direct Abstraction Type: Water may be abstracted from a single point Source: Groundwater Daily Rate (m3): Not Supplied Yearly Rate (m3): Not Supplied Details: Nlars Authorised Start: 01 April Authorised End: 31 March Permit Start Date: 23rd July 2013 Permit End Date: Not Supplied Positional Accuracy: Located by supplier to within 10m	(E)	1954	4	532542 187460
	Water Abstractions Operator: Thames Water Utilities Ltd Licence Number: 29/38/09/0157 Permit Version: 104 Location: Green Lanes - Nlars Point 21 Authority: Environment Agency, Thames Region Abstraction: Public Water Supply: Potable Water Supply - Direct Abstraction Type: Water may be abstracted from a single point Source: Groundwater Daily Rate (m3): Not Supplied Yearly Rate (m3): Not Supplied Details: Nlars Authorised Start: 01 April Authorised End: 31 March Permit Start Date: 23rd July 2013 Permit End Date: Not Supplied Positional Accuracy: Located by supplier to within 10m	(SE)	1958	4	532351 187028

Map ID	Details	Quadrant Reference (Compass Direction)	Estimated Distance From Site	Contact	NGR
	Water Abstractions Operator: Thames Water Utilities Ltd Licence Number: 29/38/09/0157 Permit Version: 103 Location: Green Lanes - Nlars Point 21 Authority: Environment Agency, Thames Region Abstraction: Public Water Supply: Potable Water Supply - Direct Abstraction Type: Water may be abstracted from a single point Source: Groundwater Daily Rate (m3): Not Supplied Yearly Rate (m3): Not Supplied Details: Not Supplied Authorised Start: 01 January Authorised End: 31 December Permit Start Date: 16th October 2007 Permit End Date: Not Supplied Positional Accuracy: Located by supplier to within 10m	A5NE (SE)	1958	4	532340 187010
	Water Abstractions Operator: Thames Water Utilities Ltd Licence Number: 29/38/09/0157 Permit Version: 102 Location: Green Lanes - Nlars Point 21 Authority: Environment Agency, Thames Region Abstraction: Public Water Supply: Potable Water Supply - Direct Abstraction Type: Water may be abstracted from a single point Source: Groundwater Daily Rate (m3): Not Supplied Yearly Rate (m3): Not Supplied Details: Not Supplied Authorised Start: 01 January Authorised End: 31 December Permit Start Date: 27th December 2006 Permit End Date: Not Supplied Positional Accuracy: Located by supplier to within 10m	A5NE (SE)	1958	4	532340 187010
	Water Abstractions Operator: Thames Water Utilities Ltd Licence Number: 29/38/09/0157 Permit Version: 101 Location: Green Lanes - Nlars Point 21 Authority: Environment Agency, Thames Region Abstraction: Public Water Supply: Potable Water Supply - Direct Abstraction Type: Water may be abstracted from a single point Source: Groundwater Daily Rate (m3): Not Supplied Yearly Rate (m3): Not Supplied Details: Not Supplied Authorised Start: 01 January Authorised End: 31 December Permit Start Date: 21st March 2003 Permit End Date: Not Supplied Positional Accuracy: Located by supplier to within 10m	A5NE (SE)	1958	4	532340 187010
	Water Abstractions Operator: Thames Water Utilities Ltd Licence Number: 29/38/09/0157 Permit Version: 100 Location: Green Lanes - Nlars Point 21 Authority: Environment Agency, Thames Region Abstraction: Public Water Supply: Potable Water Supply - Direct Abstraction Type: Water may be abstracted from a single point Source: Groundwater Daily Rate (m3): 275000 Yearly Rate (m3): 55000000 Details: Aggregated Volume From 35 Sites Authorised Start: 01 January Authorised End: 31 December Permit Start Date: 26th June 1995 Permit End Date: Not Supplied Positional Accuracy: Located by supplier to within 10m	A5NE (SE)	1958	4	532340 187010

Map ID	Details	Quadrant Reference (Compass Direction)	Estimated Distance From Site	Contact	NGR
	Water Abstractions Operator: Thames Water Utilities Ltd Licence Number: 29/38/09/0157 Permit Version: 103 Location: Lordship Road - Nlars Point 20 Authority: Environment Agency, Thames Region Abstraction: Public Water Supply: Potable Water Supply - Direct Abstraction Type: Water may be abstracted from a single point Source: Groundwater Daily Rate (m3): Not Supplied Yearly Rate (m3): Not Supplied Details: Not Supplied Authorised Start: 01 January Authorised End: 31 December Permit Start Date: 16th October 2007 Permit End Date: Not Supplied Positional Accuracy: Located by supplier to within 10m	(E)	1968	4	532550 187440
	Water Abstractions Operator: Thames Water Utilities Ltd Licence Number: 29/38/09/0157 Permit Version: 102 Location: Lordship Road - Nlars Point 20 Authority: Environment Agency, Thames Region Abstraction: Public Water Supply: Potable Water Supply - Direct Abstraction Type: Water may be abstracted from a single point Source: Groundwater Daily Rate (m3): Not Supplied Yearly Rate (m3): Not Supplied Details: Not Supplied Authorised Start: 01 January Authorised End: 31 December Permit Start Date: 27th December 2006 Permit End Date: Not Supplied Positional Accuracy: Located by supplier to within 10m	(E)	1968	4	532550 187440
	Water Abstractions Operator: Thames Water Utilities Ltd Licence Number: 29/38/09/0157 Permit Version: 101 Location: Lordship Road - Nlars Point 20 Authority: Environment Agency, Thames Region Abstraction: Public Water Supply: Potable Water Supply - Direct Abstraction Type: Water may be abstracted from a single point Source: Groundwater Daily Rate (m3): Not Supplied Yearly Rate (m3): Not Supplied Details: Not Supplied Authorised Start: 01 January Authorised End: 31 December Permit Start Date: 21st March 2003 Permit End Date: Not Supplied Positional Accuracy: Located by supplier to within 10m	(E)	1968	4	532550 187440
	Water Abstractions Operator: Thames Water Utilities Ltd Licence Number: 29/38/09/0157 Permit Version: 100 Location: Lordship Road - Nlars Point 20 Authority: Environment Agency, Thames Region Abstraction: Public Water Supply: Potable Water Supply - Direct Abstraction Type: Water may be abstracted from a single point Source: Groundwater Daily Rate (m3): 275000 Yearly Rate (m3): 55000000 Details: Aggregated Volume From 35 Sites Authorised Start: 01 January Authorised End: 31 December Permit Start Date: 26th June 1995 Permit End Date: Not Supplied Positional Accuracy: Located by supplier to within 100m	(E)	1968	4	532550 187440

Map ID	Details	Quadrant Reference (Compass Direction)	Estimated Distance From Site	Contact	NGR
	Water Abstractions Operator: Thames Water Utilities Ltd Licence Number: 29/38/09/0157 Permit Version: 104 Location: Eade Road East - Nlars Point 18 Authority: Environment Agency, Thames Region Abstraction: Public Water Supply: Potable Water Supply - Direct Abstraction Type: Water may be abstracted from a single point Source: Groundwater Daily Rate (m3): Not Supplied Yearly Rate (m3): Not Supplied Details: Nlars Authorised Start: 01 April Authorised End: 31 March Permit Start Date: 23rd July 2013 Permit End Date: Not Supplied Positional Accuracy: Located by supplier to within 10m	(E)	1970	4	532644 187956
	Water Abstractions Operator: Thames Water Utilities Ltd Licence Number: 29/38/09/0157 Permit Version: 103 Location: Eade Road, Stamford Hill - Nlars Point 18 Authority: Environment Agency, Thames Region Abstraction: Public Water Supply: Potable Water Supply - Direct Abstraction Type: Water may be abstracted from a single point Source: Groundwater Daily Rate (m3): Not Supplied Yearly Rate (m3): Not Supplied Details: Not Supplied Authorised Start: 01 January Authorised End: 31 December Permit Start Date: 16th October 2007 Permit End Date: Not Supplied Positional Accuracy: Located by supplier to within 10m	(E)	1977	4	532650 187930
	Water Abstractions Operator: Thames Water Utilities Ltd Licence Number: 29/38/09/0157 Permit Version: 102 Location: Eade Road, Stamford Hill - Nlars Point 18 Authority: Environment Agency, Thames Region Abstraction: Public Water Supply: Potable Water Supply - Direct Abstraction Type: Water may be abstracted from a single point Source: Groundwater Daily Rate (m3): Not Supplied Yearly Rate (m3): Not Supplied Details: Not Supplied Authorised Start: 01 January Authorised End: 31 December Permit Start Date: 27th December 2006 Permit End Date: Not Supplied Positional Accuracy: Located by supplier to within 10m	(E)	1977	4	532650 187930
	Water Abstractions Operator: Thames Water Utilities Ltd Licence Number: 29/38/09/0157 Permit Version: 101 Location: Eade Road, Stamford Hill - Nlars Point 18 Authority: Environment Agency, Thames Region Abstraction: Public Water Supply: Potable Water Supply - Direct Abstraction Type: Water may be abstracted from a single point Source: Groundwater Daily Rate (m3): Not Supplied Yearly Rate (m3): Not Supplied Details: Not Supplied Authorised Start: 01 January Authorised End: 31 December Permit Start Date: 21st March 2003 Permit End Date: Not Supplied Positional Accuracy: Located by supplier to within 10m	(E)	1977	4	532650 187930

Map ID	Details	Quadrant Reference (Compass Direction)	Estimated Distance From Site	Contact	NGR
	Water Abstractions Operator: Thames Water Utilities Ltd Licence Number: 29/38/09/0157 Permit Version: 100 Location: Eade Road, Stamford Hill - Nlars Point 18 Authority: Environment Agency, Thames Region Abstraction: Public Water Supply: Potable Water Supply - Direct Abstraction Type: Water may be abstracted from a single point Source: Groundwater Daily Rate (m3): 275000 Yearly Rate (m3): 55000000 Details: Aggregated Volume From 35 Sites Authorised Start: 01 January Authorised End: 31 December Permit Start Date: 26th June 1995 Permit End Date: Not Supplied Positional Accuracy: Located by supplier to within 10m	(E)	1977	4	532650 187930
	Groundwater Vulnerability Map Combined Unproductive Aquifer (may have productive aquifer beneath) Classification: Unproductive Vulnerability: Unproductive Bedrock Aquifer, No Superficial Aquifer Combined Aquifer: Low Pollutant Speed: Mixed Bedrock Flow: 300-550 mm/year Dilution: 40-70% Baseflow Index: <90% Superficial Patchiness: <3m Superficial Thickness: No Data Superficial Recharge:	A13SE (NW)	0	5	530664 188055
	Groundwater Vulnerability - Soluble Rock Risk None				
	Bedrock Aquifer Designations Aquifer Designation: Unproductive Strata	A13SE (NW)	0	5	530664 188055
	Superficial Aquifer Designations No Data Available				
20	Source Protection Zones Name: Not Supplied Source: Environment Agency, Head Office Reference: Not Supplied Type: Zone II (Outer Protection Zone): Either 25% of the source area or a 400 day travel time whichever is greater.	A14NW (E)	499	4	531163 188154
21	Source Protection Zones Name: Not Supplied Source: Environment Agency, Head Office Reference: Not Supplied Type: Zone I (Inner Protection Zone): Travel time of 50 days or less to the groundwater source.	A14SW (E)	587	4	531263 188055
22	Source Protection Zones Name: Not Supplied Source: Environment Agency, Head Office Reference: Not Supplied Type: Zone II (Outer Protection Zone): Either 25% of the source area or a 400 day travel time whichever is greater.	A18NE (N)	789	4	530752 188859
23	Source Protection Zones Name: Not Supplied Source: Environment Agency, Head Office Reference: Not Supplied Type: Zone I (Inner Protection Zone): Travel time of 50 days or less to the groundwater source.	A18NE (N)	789	4	530752 188859
	Extreme Flooding from Rivers or Sea without Defences None				
	Flooding from Rivers or Sea without Defences None				
	Areas Benefiting from Flood Defences None				

Map ID	Details	Quadrant Reference (Compass Direction)	Estimated Distance From Site	Contact	NGR
	Flood Water Storage Areas None				
	Flood Defences None				
24	OS Water Network Lines Watercourse Form: Inland river Watercourse Length: 201.8 Watercourse Level: On ground surface Permanent: True Watercourse Name: Not Supplied Catchment Name: Thames Primacy: 1	A13SE (SE)	157	6	530792 187936
25	OS Water Network Lines Watercourse Form: Inland river Watercourse Length: 41.6 Watercourse Level: On ground surface Permanent: True Watercourse Name: Not Supplied Catchment Name: Thames Primacy: 1	A18SE (NE)	461	6	530911 188462
26	OS Water Network Lines Watercourse Form: Inland river Watercourse Length: 14.5 Watercourse Level: On ground surface Permanent: True Watercourse Name: Not Supplied Catchment Name: Thames Primacy: 1	A14NE (E)	922	6	531598 188066
27	OS Water Network Lines Watercourse Form: Inland river Watercourse Length: 14.0 Watercourse Level: On ground surface Permanent: True Watercourse Name: Not Supplied Catchment Name: Thames Primacy: 1	A14NE (E)	928	6	531603 188079
28	OS Water Network Lines Watercourse Form: Inland river Watercourse Length: 173.5 Watercourse Level: On ground surface Permanent: True Watercourse Name: New River Catchment Name: Thames Primacy: 1	A14NE (E)	932	6	531600 188161
29	OS Water Network Lines Watercourse Form: Inland river Watercourse Length: 135.0 Watercourse Level: On ground surface Permanent: True Watercourse Name: New River Catchment Name: Thames Primacy: 1	A14NE (E)	939	6	531614 188086
30	OS Water Network Lines Watercourse Form: Inland river Watercourse Length: 15.6 Watercourse Level: On ground surface Permanent: True Watercourse Name: New River Catchment Name: Thames Primacy: 1	A14NE (E)	944	6	531595 188258
31	OS Water Network Lines Watercourse Form: Inland river Watercourse Length: 284.1 Watercourse Level: On ground surface Permanent: True Watercourse Name: New River Catchment Name: Thames Primacy: 1	A14NE (E)	947	6	531594 188274

Map ID	Details	Quadrant Reference (Compass Direction)	Estimated Distance From Site	Contact	NGR
32	OS Water Network Lines Watercourse Form: Inland river Watercourse Length: 48.7 Watercourse Level: On ground surface Permanent: True Watercourse Name: Not Supplied Catchment Name: Thames Primacy: 1	A19NW (NE)	973	6	531233 188861
33	OS Water Network Lines Watercourse Form: Inland river Watercourse Length: 688.5 Watercourse Level: On ground surface Permanent: True Watercourse Name: New River Catchment Name: Thames Primacy: 1	A19NW (NE)	979	6	531269 188842
34	OS Water Network Lines Watercourse Form: Inland river Watercourse Length: 235.3 Watercourse Level: On ground surface Permanent: True Watercourse Name: New River Catchment Name: Thames Primacy: 1	A19NW (NE)	980	6	531304 188814
35	OS Water Network Lines Watercourse Form: Inland river Watercourse Length: 12.5 Watercourse Level: On ground surface Permanent: True Watercourse Name: New River Catchment Name: Thames Primacy: 1	A14SE (E)	981	6	531654 187963
36	OS Water Network Lines Watercourse Form: Inland river Watercourse Length: 1137.2 Watercourse Level: On ground surface Permanent: True Watercourse Name: New River Catchment Name: Thames Primacy: 1	A14SE (E)	985	6	531656 187949
37	OS Water Network Lines Watercourse Form: Inland river Watercourse Length: 3.1 Watercourse Level: Underground Permanent: True Watercourse Name: Not Supplied Catchment Name: Thames Primacy: 1	A19NW (NE)	998	6	531213 188906
38	OS Water Network Lines Watercourse Form: Inland river Watercourse Length: 225.0 Watercourse Level: On ground surface Permanent: True Watercourse Name: Not Supplied Catchment Name: Thames Primacy: 1	A19NW (NE)	1000	6	531212 188908

Map ID	Details	Quadrant Reference (Compass Direction)	Estimated Distance From Site	Contact	NGR
39	Licensed Waste Management Facilities (Locations) Licence Number: 80313 Location: Spears Road, London, N19 3QQ Operator Name: G & T Gutteridge t/a Astoria Salvage Ltd Operator Location: Not Supplied Authority: Environment Agency - Thames Region, North East Area Site Category: Metal Recycling Sites (Vehicle Dismantlers) Licence Status: Surrendered Issued: 2nd July 1996 Last Modified: Not Supplied Expires: Not Supplied Suspended: Not Supplied Revoked: Not Supplied Surrendered: 2nd February 1998 IPPC Reference: Not Supplied Positional Accuracy: Located by supplier to within 10m	A7SE (SW)	931	4	530202 187230
39	Licensed Waste Management Facilities (Locations) Licence Number: 80342 Location: 504a Hornsey Road, London, N19 3QW Operator Name: Ronald Sidney Stewart & Alfred Dennis Stewart Operator Location: Not Supplied Authority: Environment Agency - Thames Region, North East Area Site Category: Metal Recycling Sites (Mixed) Licence Status: Expired Issued: 12th August 1996 Last Modified: Not Supplied Expires: Not Supplied Suspended: Not Supplied Revoked: Not Supplied Surrendered: Not Supplied IPPC Reference: Not Supplied Positional Accuracy: Located by supplier to within 10m	A7SE (SW)	968	4	530167 187208
	Local Authority Landfill Coverage Name: London Borough of Haringey - Has supplied landfill data		0	7	530664 188055
	Local Authority Landfill Coverage Name: London Borough of Islington - Has no landfill data to supply		247	3	530547 187820
40	Potentially Infilled Land (Non-Water) Bearing Ref: S Use: Unknown Filled Ground (Pit, quarry etc) Date of Mapping: 1990	A13SW (S)	284	9	530553 187776
41	Potentially Infilled Land (Non-Water) Bearing Ref: W Use: Unknown Filled Ground (Pit, quarry etc) Date of Mapping: 1990	A12SE (W)	689	9	530014 187796
42	Potentially Infilled Land (Water) Use: Unknown Filled Ground (Pond, marsh, river, stream, dock etc) Date of Mapping: 1876	A13NE (NE)	84	9	530734 188116
43	Potentially Infilled Land (Water) Use: Unknown Filled Ground (Pond, marsh, river, stream, dock etc) Date of Mapping: 1876	A13SE (SE)	162	9	530786 187923
44	Potentially Infilled Land (Water) Use: Unknown Filled Ground (Pond, marsh, river, stream, dock etc) Date of Mapping: 1876	A13SW (SW)	351	9	530332 187913
45	Potentially Infilled Land (Water) Use: Unknown Filled Ground (Pond, marsh, river, stream, dock etc) Date of Mapping: 1876	A12SE (SW)	396	9	530293 187892
46	Potentially Infilled Land (Water) Use: Unknown Filled Ground (Pond, marsh, river, stream, dock etc) Date of Mapping: 1876	A12SE (W)	407	9	530262 187938
47	Potentially Infilled Land (Water) Use: Unknown Filled Ground (Pond, marsh, river, stream, dock etc) Date of Mapping: 1876	A12SE (W)	633	9	530021 187988
48	Potentially Infilled Land (Water) Use: Unknown Filled Ground (Pond, marsh, river, stream, dock etc) Date of Mapping: 1876	A14SW (SE)	680	9	531303 187778
49	Potentially Infilled Land (Water) Use: Unknown Filled Ground (Pond, marsh, river, stream, dock etc) Date of Mapping: 1876	A12NW (W)	793	9	529875 188233

Map ID	Details	Quadrant Reference (Compass Direction)	Estimated Distance From Site	Contact	NGR
50	Potentially Infilled Land (Water) Use: Unknown Filled Ground (Pond, marsh, river, stream, dock etc) Date of Mapping: 1876	A19NW (NE)	868	9	531108 188819
51	Potentially Infilled Land (Water) Use: Unknown Filled Ground (Pond, marsh, river, stream, dock etc) Date of Mapping: 1876	A19NW (NE)	872	9	531208 188753
52	Potentially Infilled Land (Water) Use: Unknown Filled Ground (Pond, marsh, river, stream, dock etc) Date of Mapping: 1876	A12NW (W)	891	9	529762 188141
53	Potentially Infilled Land (Water) Use: Unknown Filled Ground (Pond, marsh, river, stream, dock etc) Date of Mapping: 1876	A18NW (N)	923	9	530400 188959
54	Potentially Infilled Land (Water) Use: Unknown Filled Ground (Pond, marsh, river, stream, dock etc) Date of Mapping: 1876	A19NW (NE)	932	9	531236 188807
55	Potentially Infilled Land (Water) Use: Unknown Filled Ground (Pond, marsh, river, stream, dock etc) Date of Mapping: 1876	A12NW (W)	973	9	529676 188070
56	Registered Waste Treatment or Disposal Sites Licence Holder: G & T Gutteridge t/a Astoria Motors Licence Reference: T/NE/0465952 (AST018) Site Location: Spears Road, ISLINGTON, London, N19 3QQ Operator Location: As Site Address Authority: Environment Agency - Thames Region, North East Area Site Category: Scrapyard Max Input Rate: Very Small (Less than 10,000 tonnes per year) Waste Source: No known restriction on source of waste Restrictions: Licence Status: Licence has completion certificateSurrendered Dated: 2nd July 1996 Preceded By: Not Given Licence: Superseded By: Not Given Licence: Positional Accuracy: Located by supplier to within 100m Boundary Quality: Not Supplied Authorised Waste: Cars/Other Vehicles/Bodies Engines/Gearboxes/Axle Assemblies Max Waste Permitted By Licence Prohibited Waste: Clinical - As In Coll/Disp.Reg's Of '88 Spec.Waste (Epa'90:S62/1996 Regs)N.O.S Waste N.O.S.	A7SE (SW)	932	4	530200 187230
56	Registered Waste Treatment or Disposal Sites Licence Holder: R S & A D Stewart t/a R & A Metals Licence Reference: T/NE/0466910 (RAM008) Site Location: 504A Hornsey Road, HOLLOWAY, London, N19 3QW Operator Location: As Site Address Authority: Environment Agency - Thames Region, North East Area Site Category: Scrapyard Max Input Rate: Very Small (Less than 10,000 tonnes per year) Waste Source: No known restriction on source of waste Restrictions: Licence Status: Operational as far as is knownOperational Dated: 12th August 1996 Preceded By: Not Given Licence: Superseded By: Not Given Licence: Positional Accuracy: Located by supplier to within 100m Boundary Quality: Not Supplied Authorised Waste: Domestic Appliances Electric Cable/Wire Light Ferrous/Non-Ferr/Unsorted Metal Office Furniture & Equipment Prohibited Waste: Clinical - As In Coll/Disp.Reg's Of '88 Liquid Wastes Poisonous, Noxious, Polluting Wastes Sludge Wastes Special Wastes Waste N.O.S.	A7SE (SW)	982	4	530170 187190

Map ID	Details	Quadrant Reference (Compass Direction)	Estimated Distance From Site	Contact	NGR
	BGS 1:625,000 Solid Geology Description: Thames Group	A13SE (NW)	0	1	530664 188055
	BGS Estimated Soil Chemistry No data available				
	BGS Measured Urban Soil Chemistry Source: British Geological Survey, National Geoscience Information Service Grid: 530867, 187755 Soil Sample Type: Topsoil Sample Area: London Arsenic Measured 42.40 mg/kg Concentration: Cadmium Measured 0.90 mg/kg Concentration: Chromium Measured 69.50 mg/kg Concentration: Lead Measured 1051.30 mg/kg Concentration: Nickel Measured 54.80 mg/kg Concentration:	A13SE (SE)	343	1	530867 187755
	BGS Measured Urban Soil Chemistry Source: British Geological Survey, National Geoscience Information Service Grid: 530919, 188329 Soil Sample Type: Topsoil Sample Area: London Arsenic Measured 23.60 mg/kg Concentration: Cadmium Measured 0.60 mg/kg Concentration: Chromium Measured 96.80 mg/kg Concentration: Lead Measured 341.40 mg/kg Concentration: Nickel Measured 35.30 mg/kg Concentration:	A13NE (NE)	362	1	530919 188329
	BGS Measured Urban Soil Chemistry Source: British Geological Survey, National Geoscience Information Service Grid: 530212, 187694 Soil Sample Type: Topsoil Sample Area: London Arsenic Measured 18.30 mg/kg Concentration: Cadmium Measured 0.60 mg/kg Concentration: Chromium Measured 101.80 mg/kg Concentration: Lead Measured 739.70 mg/kg Concentration: Nickel Measured 33.20 mg/kg Concentration:	A7NE (SW)	570	1	530212 187694
	BGS Measured Urban Soil Chemistry Source: British Geological Survey, National Geoscience Information Service Grid: 530145, 188352 Soil Sample Type: Topsoil Sample Area: London Arsenic Measured 16.00 mg/kg Concentration: Cadmium Measured 0.50 mg/kg Concentration: Chromium Measured 60.90 mg/kg Concentration: Lead Measured 282.60 mg/kg Concentration: Nickel Measured 19.30 mg/kg Concentration:	A12NE (NW)	581	1	530145 188352

Map ID	Details	Quadrant Reference (Compass Direction)	Estimated Distance From Site	Contact	NGR
	BGS Measured Urban Soil Chemistry Source: British Geological Survey, National Geoscience Information Service Grid: 531234, 188348 Soil Sample Type: Topsoil Sample Area: London Arsenic Measured 24.50 mg/kg Concentration: Cadmium Measured 1.70 mg/kg Concentration: Chromium Measured 113.70 mg/kg Concentration: Lead Measured 651.70 mg/kg Concentration: Nickel Measured 57.50 mg/kg Concentration:	A14NW (NE)	635	1	531234 188348
	BGS Measured Urban Soil Chemistry Source: British Geological Survey, National Geoscience Information Service Grid: 531254, 187666 Soil Sample Type: Topsoil Sample Area: London Arsenic Measured 19.80 mg/kg Concentration: Cadmium Measured 0.80 mg/kg Concentration: Chromium Measured 65.20 mg/kg Concentration: Lead Measured 284.00 mg/kg Concentration: Nickel Measured 30.10 mg/kg Concentration:	A9NW (SE)	689	1	531254 187666
	BGS Measured Urban Soil Chemistry Source: British Geological Survey, National Geoscience Information Service Grid: 530286, 188694 Soil Sample Type: Topsoil Sample Area: London Arsenic Measured 16.00 mg/kg Concentration: Cadmium Measured 0.60 mg/kg Concentration: Chromium Measured 60.20 mg/kg Concentration: Lead Measured 221.10 mg/kg Concentration: Nickel Measured 22.80 mg/kg Concentration:	A17SE (NW)	724	1	530286 188694
	BGS Measured Urban Soil Chemistry Source: British Geological Survey, National Geoscience Information Service Grid: 530714, 188898 Soil Sample Type: Topsoil Sample Area: London Arsenic Measured 33.30 mg/kg Concentration: Cadmium Measured 1.10 mg/kg Concentration: Chromium Measured 76.40 mg/kg Concentration: Lead Measured 821.00 mg/kg Concentration: Nickel Measured 38.30 mg/kg Concentration:	A18NE (N)	825	1	530714 188898
	BGS Measured Urban Soil Chemistry Source: British Geological Survey, National Geoscience Information Service Grid: 530644, 187207 Soil Sample Type: Topsoil Sample Area: London Arsenic Measured 13.20 mg/kg Concentration: Cadmium Measured 0.30 mg/kg Concentration: Chromium Measured 66.70 mg/kg Concentration: Lead Measured 251.30 mg/kg Concentration: Nickel Measured 22.30 mg/kg Concentration:	A8SW (S)	829	1	530644 187207

Map ID	Details	Quadrant Reference (Compass Direction)	Estimated Distance From Site	Contact	NGR
	BGS Measured Urban Soil Chemistry Source: British Geological Survey, National Geoscience Information Service Grid: 530358, 187262 Soil Sample Type: Topsoil Sample Area: London Arsenic Measured 15.90 mg/kg Concentration: Cadmium Measured 1.20 mg/kg Concentration: Chromium Measured 81.60 mg/kg Concentration: Lead Measured 405.90 mg/kg Concentration: Nickel Measured 30.90 mg/kg Concentration:	A8SW (S)	833	1	530358 187262
	BGS Measured Urban Soil Chemistry Source: British Geological Survey, National Geoscience Information Service Grid: 529851, 188300 Soil Sample Type: Topsoil Sample Area: London Arsenic Measured 11.30 mg/kg Concentration: Cadmium Measured 1.00 mg/kg Concentration: Chromium Measured 148.40 mg/kg Concentration: Lead Measured 299.10 mg/kg Concentration: Nickel Measured 60.30 mg/kg Concentration:	A12NW (W)	833	1	529851 188300
	BGS Measured Urban Soil Chemistry Source: British Geological Survey, National Geoscience Information Service Grid: 531330, 187366 Soil Sample Type: Topsoil Sample Area: London Arsenic Measured 15.60 mg/kg Concentration: Cadmium Measured 0.60 mg/kg Concentration: Chromium Measured 88.10 mg/kg Concentration: Lead Measured 119.90 mg/kg Concentration: Nickel Measured 31.00 mg/kg Concentration:	A9SW (SE)	940	1	531330 187366
	BGS Measured Urban Soil Chemistry Source: British Geological Survey, National Geoscience Information Service Grid: 529761, 187684 Soil Sample Type: Topsoil Sample Area: London Arsenic Measured 17.20 mg/kg Concentration: Cadmium Measured 0.70 mg/kg Concentration: Chromium Measured 64.80 mg/kg Concentration: Lead Measured 566.50 mg/kg Concentration: Nickel Measured 32.20 mg/kg Concentration:	A7NW (W)	966	1	529761 187684
	BGS Measured Urban Soil Chemistry Source: British Geological Survey, National Geoscience Information Service Grid: 531315, 188804 Soil Sample Type: Topsoil Sample Area: London Arsenic Measured 20.20 mg/kg Concentration: Cadmium Measured 1.40 mg/kg Concentration: Chromium Measured 87.00 mg/kg Concentration: Lead Measured 894.50 mg/kg Concentration: Nickel Measured 63.00 mg/kg Concentration:	A19NW (NE)	980	1	531315 188804

Map ID	Details	Quadrant Reference (Compass Direction)	Estimated Distance From Site	Contact	NGR
	BGS Urban Soil Chemistry Averages Source: British Geological Survey, National Geoscience Information Service Sample Area: London Count Id: 7209 Arsenic Minimum Concentration: 1.00 mg/kg Arsenic Average Concentration: 17.00 mg/kg Arsenic Maximum Concentration: 161.00 mg/kg Cadmium Minimum Concentration: 0.10 mg/kg Cadmium Average Concentration: 0.90 mg/kg Cadmium Maximum Concentration: 165.20 mg/kg Chromium Minimum Concentration: 13.00 mg/kg Chromium Average Concentration: 79.00 mg/kg Chromium Maximum Concentration: 2094.00 mg/kg Lead Minimum Concentration: 11.00 mg/kg Lead Average Concentration: 280.00 mg/kg Lead Maximum Concentration: 10000.00 mg/kg Nickel Minimum Concentration: 2.00 mg/kg Nickel Average Concentration: 28.00 mg/kg Nickel Maximum Concentration: 506.00 mg/kg	A13SE (NW)	0	1	530664 188055
	Coal Mining Affected Areas In an area that might not be affected by coal mining				
	Non Coal Mining Areas of Great Britain No Hazard				
	Potential for Collapsible Ground Stability Hazards Hazard Potential: Very Low Source: British Geological Survey, National Geoscience Information Service	A13SE (NW)	0	1	530664 188055
	Potential for Compressible Ground Stability Hazards Hazard Potential: No Hazard Source: British Geological Survey, National Geoscience Information Service	A13SE (NW)	0	1	530664 188055
	Potential for Ground Dissolution Stability Hazards Hazard Potential: No Hazard Source: British Geological Survey, National Geoscience Information Service	A13SE (NW)	0	1	530664 188055
	Potential for Landslide Ground Stability Hazards Hazard Potential: Very Low Source: British Geological Survey, National Geoscience Information Service	A13SE (NW)	0	1	530664 188055
	Potential for Landslide Ground Stability Hazards Hazard Potential: Low Source: British Geological Survey, National Geoscience Information Service	A13SW (S)	58	1	530643 187983
	Potential for Landslide Ground Stability Hazards Hazard Potential: Low Source: British Geological Survey, National Geoscience Information Service	A13NW (NW)	83	1	530617 188145
	Potential for Landslide Ground Stability Hazards Hazard Potential: Low Source: British Geological Survey, National Geoscience Information Service	A13SE (E)	147	1	530819 188006
	Potential for Landslide Ground Stability Hazards Hazard Potential: Low Source: British Geological Survey, National Geoscience Information Service	A13NE (NE)	171	1	530800 188177
	Potential for Running Sand Ground Stability Hazards Hazard Potential: Very Low Source: British Geological Survey, National Geoscience Information Service	A13SE (NW)	0	1	530664 188055
	Potential for Shrinking or Swelling Clay Ground Stability Hazards Hazard Potential: Moderate Source: British Geological Survey, National Geoscience Information Service	A13SE (NW)	0	1	530664 188055

Map ID	Details	Quadrant Reference (Compass Direction)	Estimated Distance From Site	Contact	NGR
	Radon Potential - Radon Affected Areas Affected Area: The property is in a Lower probability radon area (less than 1% of homes are estimated to be at or above the Action Level). Source: British Geological Survey, National Geoscience Information Service	A13SE (NW)	0	1	530664 188055
	Radon Potential - Radon Protection Measures Protection Measure: No radon protective measures are necessary in the construction of new dwellings or extensions Source: British Geological Survey, National Geoscience Information Service	A13SE (NW)	0	1	530664 188055

Map ID	Details	Quadrant Reference (Compass Direction)	Estimated Distance From Site	Contact	NGR
57	Contemporary Trade Directory Entries Name: Victoria & Albert Chandelier Cleaning Location: 68a, Ferme Park Road, London, N8 9RY Classification: Commercial Cleaning Services Status: Inactive Positional Accuracy: Manually positioned to the address or location	A13NE (NE)	102	-	530756 188113
58	Contemporary Trade Directory Entries Name: Ossian House Location: 20, Ossian Road, London, N4 4EA Classification: Foam Products - Rubber & Plastics Status: Inactive Positional Accuracy: Automatically positioned to the address	A13SE (SE)	198	-	530759 187859
59	Contemporary Trade Directory Entries Name: Aardvark Heating Location: 36, Ferme Park Road, London, N4 4ED Classification: Boilers - Servicing, Replacements & Repairs Status: Inactive Positional Accuracy: Automatically positioned to the address	A13SE (SE)	220	-	530861 187921
60	Contemporary Trade Directory Entries Name: S H Mcdonald Location: 17, Inderwick Road, London, N8 9LB Classification: French Polishing Status: Inactive Positional Accuracy: Automatically positioned to the address	A13NE (NE)	251	-	530803 188282
61	Contemporary Trade Directory Entries Name: Bargain Cleaning Haringey Location: 2, Olivers Row, Gladwell Road, London, N8 9BF Classification: Cleaning Services - Domestic Status: Inactive Positional Accuracy: Automatically positioned to the address	A13NW (NW)	268	-	530451 188244
62	Contemporary Trade Directory Entries Name: John Murray Consulting Architects Ltd Location: 37, Landrock Road, London, N8 9HR Classification: Sheet Metal Working Equipment & Supplies Status: Inactive Positional Accuracy: Automatically positioned to the address	A13NW (NW)	280	-	530499 188302
63	Contemporary Trade Directory Entries Name: Rainbow Floor Cleaning Location: 11, Mount View Road, London, N4 4SS Classification: Cleaning Services - Domestic Status: Inactive Positional Accuracy: Automatically positioned to the address	A13SW (SW)	280	-	530430 187888
64	Contemporary Trade Directory Entries Name: Tri-Med Services Location: 2, Ossian Mews, London, N4 4DT Classification: Freight Forwarders Status: Inactive Positional Accuracy: Automatically positioned to the address	A13SE (SE)	290	-	530845 187805
64	Contemporary Trade Directory Entries Name: Ferme Park Location: 21, Ferme Park Road, London, N4 4DS Classification: Dry Cleaners Status: Inactive Positional Accuracy: Automatically positioned to the address	A13SE (SE)	295	-	530869 187818
64	Contemporary Trade Directory Entries Name: Ferme Park Dry Cleaners Location: 21, Ferme Park Road, London, N4 4DS Classification: Dry Cleaners Status: Inactive Positional Accuracy: Automatically positioned to the address	A13SE (SE)	295	-	530869 187818
64	Contemporary Trade Directory Entries Name: A Dewan Location: 2, Ferme Park Road, London, N4 4ED Classification: Laundries & Launderettes Status: Inactive Positional Accuracy: Automatically positioned to the address	A13SE (SE)	334	-	530913 187805
64	Contemporary Trade Directory Entries Name: A Dewan Location: 2, Ferme Park Road, London, N4 4ED Classification: Laundries & Launderettes Status: Inactive Positional Accuracy: Automatically positioned to the address	A13SE (SE)	334	-	530913 187805

Map ID	Details	Quadrant Reference (Compass Direction)	Estimated Distance From Site	Contact	NGR
65	Contemporary Trade Directory Entries Name: Elite Chandelier Services Location: 46 Nelson Road, London, N8 9RU Classification: Cleaning Services - Domestic Status: Inactive Positional Accuracy: Automatically positioned to the address	A13NE (N)	302	-	530715 188372
66	Contemporary Trade Directory Entries Name: Rug Designer Location: 17, Ella Road, London, N8 9EL Classification: Carpets & Rugs - Manufacturers Status: Active Positional Accuracy: Automatically positioned to the address	A13SW (SW)	324	-	530367 187905
67	Contemporary Trade Directory Entries Name: The Furniture Practise Ltd Location: 66, Inderwick Road, London, N8 9JY Classification: Furniture Manufacturers - Home & Office Status: Inactive Positional Accuracy: Automatically positioned to the address	A18SE (N)	346	-	530783 188399
68	Contemporary Trade Directory Entries Name: House Cleaners London Location: 79, Inderwick Road, London, N8 9LA Classification: Cleaning Services - Domestic Status: Inactive Positional Accuracy: Automatically positioned to the address	A18SE (N)	368	-	530722 188437
69	Contemporary Trade Directory Entries Name: Jkm Engineers Location: 4, Highlands Close, London, N4 4SE Classification: Boilers - Servicing, Replacements & Repairs Status: Inactive Positional Accuracy: Automatically positioned to the address	A13SW (SW)	374	-	530401 187776
70	Contemporary Trade Directory Entries Name: Texaco Location: Park Road, London, N4 3QF Classification: Petrol Filling Stations Status: Inactive Positional Accuracy: Manually positioned to the address or location	A8NE (SE)	387	-	530884 187713
70	Contemporary Trade Directory Entries Name: Harvest Energy Service Station Location: 73, STAPLETON HALL ROAD, HORNSEY, LONDON, N4 3QF Classification: Petrol Filling Stations Status: Active Positional Accuracy: Automatically positioned to the address	A8NE (SE)	389	-	530886 187712
70	Contemporary Trade Directory Entries Name: Stapleton Service Station Location: 73, Stapleton Hall Road, London, N4 3QF Classification: Petrol Filling Stations - 24 Hour Status: Inactive Positional Accuracy: Manually positioned to the address or location	A8NE (SE)	389	-	530885 187712
70	Contemporary Trade Directory Entries Name: Stapleton Service Station Location: 73, Stapleton Hall Road, London, N4 3QF Classification: Petrol Filling Stations Status: Inactive Positional Accuracy: Automatically positioned to the address	A8NE (SE)	404	-	530870 187684
71	Contemporary Trade Directory Entries Name: Camefix Location: 111, Inderwick Road, London, N8 9LA Classification: Stained Glass Designers & Producers Status: Inactive Positional Accuracy: Automatically positioned to the address	A18SE (N)	435	-	530687 188509
71	Contemporary Trade Directory Entries Name: Zestra Ltd Location: 91, Weston Park, London, N8 9PR Classification: Pharmaceutical Manufacturers & Distributors Status: Inactive Positional Accuracy: Automatically positioned to the address	A18SE (N)	451	-	530681 188525
71	Contemporary Trade Directory Entries Name: Sunshine Dry Cleaners Location: 93, Weston Park, London, N8 9PR Classification: Dry Cleaners Status: Inactive Positional Accuracy: Automatically positioned to the address	A18SE (N)	452	-	530686 188526

Map ID	Details	Quadrant Reference (Compass Direction)	Estimated Distance From Site	Contact	NGR
71	Contemporary Trade Directory Entries Name: Sunshine Dry Cleaners Location: 93, Weston Park, London, N8 9PR Classification: Dry Cleaners Status: Inactive Positional Accuracy: Automatically positioned to the address	A18SE (N)	452	-	530686 188526
71	Contemporary Trade Directory Entries Name: Ipso Location: 100, Weston Park, London, N8 9PP Classification: Laundries & Launderettes Status: Inactive Positional Accuracy: Automatically positioned to the address	A18SW (N)	483	-	530657 188558
72	Contemporary Trade Directory Entries Name: Haringey Park Garage Location: Rear Of, 13-17, Haringey Park, London, N8 9HY Classification: Garage Services Status: Inactive Positional Accuracy: Automatically positioned to the address	A12NE (NW)	439	-	530307 188338
73	Contemporary Trade Directory Entries Name: J E Jewell (Garages) Ltd Location: 17a, Japan Crescent, London, N4 4BB Classification: Garage Services Status: Inactive Positional Accuracy: Automatically positioned to the address	A8NE (S)	495	-	530681 187541
73	Contemporary Trade Directory Entries Name: Langdon Motors Car Servicing Repairs Location: 17A, JAPAN CRESCENT, ISLINGTON, LONDON, N4 4BB Classification: Garage Services Status: Inactive Positional Accuracy: Automatically positioned to the address	A8NE (S)	498	-	530678 187537
73	Contemporary Trade Directory Entries Name: Langdon Motors Car Servicing Repair Location: 17a, Japan Crescent, London, N4 4BB Classification: Garage Services Status: Inactive Positional Accuracy: Automatically positioned to the address	A8NE (S)	498	-	530678 187537
74	Contemporary Trade Directory Entries Name: H F Eastman & Son Location: Rear Of, 1-13, Aubrey Road, London, N8 9HH Classification: Garage Services Status: Inactive Positional Accuracy: Automatically positioned to the address	A18SW (NW)	500	-	530453 188529
75	Contemporary Trade Directory Entries Name: Arthur Williams Ltd Location: 139-141, Crouch Hill, London, N8 9QH Classification: Garage Services Status: Inactive Positional Accuracy: Manually positioned to the address or location	A12NE (W)	515	-	530139 188132
76	Contemporary Trade Directory Entries Name: Heatsoft Ltd Location: 3, Haringey Park, London, N8 9JG Classification: Boilers - Servicing, Replacements & Repairs Status: Inactive Positional Accuracy: Automatically positioned to the address	A12NE (W)	519	-	530161 188238
76	Contemporary Trade Directory Entries Name: Lucy Backhouse Location: 136, Crouch Hill, London, N8 9DX Classification: Toiletries Status: Inactive Positional Accuracy: Automatically positioned to the address	A12NE (W)	543	-	530133 188232
76	Contemporary Trade Directory Entries Name: Campbell Sean Location: 2-4, The Broadway, London, N8 9SN Classification: Furniture - Repairing & Restoring Status: Inactive Positional Accuracy: Automatically positioned to the address	A12NE (W)	564	-	530122 188264
77	Contemporary Trade Directory Entries Name: Peter Chapman Antiques & Restoration Location: 54, OAKFIELD ROAD, HORNSEY, LONDON, N4 4LB Classification: Antiques - Repairing & Restoring Status: Active Positional Accuracy: Automatically positioned to the address	A14SW (E)	520	-	531196 188035

Map ID	Details	Quadrant Reference (Compass Direction)	Estimated Distance From Site	Contact	NGR
78	Contemporary Trade Directory Entries Name: A Touch Of Glass Location: Floral Hall, Crouch Hill, London, N8 9DX Classification: Stained Glass Designers & Producers Status: Inactive Positional Accuracy: Automatically positioned to the address	A12NE (W)	530	-	530141 188214
79	Contemporary Trade Directory Entries Name: No Filth Domestic Care Location: 119, Nelson Road, London, N8 9RR Classification: Commercial Cleaning Services Status: Active Positional Accuracy: Automatically positioned to the address	A18SW (N)	537	-	530556 188600
80	Contemporary Trade Directory Entries Name: Top Cat Design Location: 39, Crouch Hill, London, N4 4AP Classification: Clothing & Fabrics - Manufacturers Status: Inactive Positional Accuracy: Automatically positioned to the address	A8NW (S)	543	-	530510 187516
80	Contemporary Trade Directory Entries Name: Lightfoot Windows Ltd Location: 31, Crouch Hill, London, N4 4AS Classification: Window Frames - Sales & Service Status: Inactive Positional Accuracy: Automatically positioned to the address	A8NW (S)	558	-	530535 187493
81	Contemporary Trade Directory Entries Name: Custom Entertainment Location: 68, Victoria Road, London, N4 3SL Classification: Petrol Filling Stations - 24 Hour Status: Inactive Positional Accuracy: Automatically positioned to the address	A8NE (S)	561	-	530884 187517
82	Contemporary Trade Directory Entries Name: Express Location: 24, Crouch Hill, London, N4 4AU Classification: Dry Cleaners Status: Inactive Positional Accuracy: Automatically positioned to the address	A8NW (S)	574	-	530644 187462
82	Contemporary Trade Directory Entries Name: Express Dry Cleaners Location: 24, Crouch Hill, London, N4 4AU Classification: Dry Cleaners Status: Inactive Positional Accuracy: Automatically positioned to the address	A8NW (S)	574	-	530644 187462
82	Contemporary Trade Directory Entries Name: Express Location: 24, Crouch Hill, London, N4 4AU Classification: Dry Cleaners Status: Inactive Positional Accuracy: Automatically positioned to the address	A8NW (S)	574	-	530644 187462
82	Contemporary Trade Directory Entries Name: Holloway Service Station Location: SPARSHOLT ROAD, ISLINGTON, LONDON, N19 4EL Classification: Garage Services Status: Active Positional Accuracy: Automatically positioned to the address	A8NW (S)	595	-	530609 187443
82	Contemporary Trade Directory Entries Name: Sparsholt Garage Location: 23-27, Crouch Hill, London, N4 4AP Classification: Garage Services Status: Inactive Positional Accuracy: Automatically positioned to the address	A8NW (S)	598	-	530620 187439
82	Contemporary Trade Directory Entries Name: Alpha Omega Location: 23-27, Crouch Hill, London, N4 4AP Classification: Mot Testing Centres Status: Inactive Positional Accuracy: Automatically positioned to the address	A8NW (S)	598	-	530620 187439
83	Contemporary Trade Directory Entries Name: Hornsey Automatics Location: Unit 1 Rear, 1, Stapleton Hall Road, London, N4 3QE Classification: Garage Services Status: Inactive Positional Accuracy: Automatically positioned to the address	A8NE (S)	576	-	530738 187463

Map ID	Details	Quadrant Reference (Compass Direction)	Estimated Distance From Site	Contact	NGR
83	Contemporary Trade Directory Entries Name: Hornsey Automatic Transmission Ltd Location: 1, Stapleton Hall Road, London, N4 3QE Classification: Gearboxes Status: Inactive Positional Accuracy: Automatically positioned to the address	A8NE (S)	576	-	530738 187463
83	Contemporary Trade Directory Entries Name: Hornsey Automatics Ltd Location: 1, STAPLETON HALL ROAD, HORNSEY, LONDON, N4 3QE Classification: Gearboxes Status: Active Positional Accuracy: Automatically positioned to the address	A8NE (S)	576	-	530738 187463
84	Contemporary Trade Directory Entries Name: Stanhopea Fragrances Location: 32, Quernmore Road, London, N4 4QX Classification: Cosmetic Manufacturers Status: Inactive Positional Accuracy: Automatically positioned to the address	A14NW (E)	588	-	531253 188155
85	Contemporary Trade Directory Entries Name: P R G Powerhouse Location: 26, The Broadway, London, N8 9ST Classification: Electrical Goods Sales, Manufacturers & Wholesalers Status: Inactive Positional Accuracy: Automatically positioned to the address	A12NE (NW)	597	-	530126 188351
85	Contemporary Trade Directory Entries Name: Snappy Snaps Location: 30, The Broadway, London, N8 9SU Classification: Photographic Processors Status: Inactive Positional Accuracy: Automatically positioned to the address	A12NE (NW)	608	-	530119 188360
86	Contemporary Trade Directory Entries Name: X-lting Fireworks Location: 200, Stroud Green Road, LONDON, N4 3RN Classification: Firework Stockists Status: Inactive Positional Accuracy: Automatically positioned to the address	A8NE (S)	605	-	530752 187436
86	Contemporary Trade Directory Entries Name: Exciting Fireworks Location: 200, STROUD GREEN ROAD, HORNSEY, LONDON, N4 3RN Classification: Firework Stockists Status: Active Positional Accuracy: Automatically positioned to the address	A8NE (S)	605	-	530752 187436
86	Contemporary Trade Directory Entries Name: Shop For Less Location: 198, Stroud Green Road, London, N4 3RN Classification: Hardware Status: Inactive Positional Accuracy: Automatically positioned to the address	A8NE (S)	608	-	530758 187433
86	Contemporary Trade Directory Entries Name: Jujo Designs In Roman Location: 196, Stroud Green Road, London, N4 3RN Classification: Blinds, Awnings & Canopies Status: Inactive Positional Accuracy: Automatically positioned to the address	A8NE (S)	613	-	530763 187430
86	Contemporary Trade Directory Entries Name: Costello Engineering Location: 4, Albert Mews, Albert Road, London, N4 3RD Classification: Engineers - General Status: Inactive Positional Accuracy: Automatically positioned to the address	A8NE (S)	619	-	530813 187433
86	Contemporary Trade Directory Entries Name: Bendix Self-Service Launderette Location: 188, Stroud Green Road, London, N4 3RN Classification: Laundries & Launderettes Status: Inactive Positional Accuracy: Automatically positioned to the address	A8NE (S)	628	-	530781 187417
86	Contemporary Trade Directory Entries Name: Cindy Trading Co Location: 186, Stroud Green Road, London, N4 3RN Classification: Hardware Status: Inactive Positional Accuracy: Automatically positioned to the address	A8NE (S)	632	-	530786 187414

Map ID	Details	Quadrant Reference (Compass Direction)	Estimated Distance From Site	Contact	NGR
86	Contemporary Trade Directory Entries Name: C M Upholstery Location: A, 173, Stroud Green Road, London, N4 3PZ Classification: Furniture - Repairing & Restoring Status: Inactive Positional Accuracy: Automatically positioned to the address	A8NE (S)	642	-	530749 187399
86	Contemporary Trade Directory Entries Name: Staypress 2 Dry Cleaners Location: 171, Stroud Green Road, London, N4 3PZ Classification: Dry Cleaners Status: Active Positional Accuracy: Automatically positioned to the address	A8NE (S)	645	-	530755 187396
86	Contemporary Trade Directory Entries Name: Bekim Ltd Stroud Green Windows Location: 178, Stroud Green Road, London, N4 3RS Classification: Joinery Manufacturers Status: Inactive Positional Accuracy: Automatically positioned to the address	A8NE (S)	659	-	530817 187393
86	Contemporary Trade Directory Entries Name: Stroud Green Windows Location: 178, Stroud Green Road, London, N4 3RS Classification: Joinery Manufacturers Status: Inactive Positional Accuracy: Automatically positioned to the address	A8NE (S)	659	-	530817 187393
86	Contemporary Trade Directory Entries Name: Stroud Green Windows Location: 178, STROUD GREEN ROAD, HORNSEY, LONDON, N4 3RS Classification: Joinery Manufacturers Status: Active Positional Accuracy: Automatically positioned to the address	A8NE (S)	660	-	530814 187391
87	Contemporary Trade Directory Entries Name: Lightning Location: 12, Fairfield Road, London, N8 9HG Classification: Graffiti Removers Status: Inactive Positional Accuracy: Automatically positioned to the address	A18SW (NW)	605	-	530337 188585
88	Contemporary Trade Directory Entries Name: Sparsholt Garage Location: Sparsholt Road, London, N19 4EL Classification: Garage Services Status: Active Positional Accuracy: Manually positioned to the address or location	A8NW (S)	611	-	530603 187428
88	Contemporary Trade Directory Entries Name: Albert E Chapman Ltd Location: 17, Crouch Hill, London, N4 4AP Classification: Soft Furnishings - Manufacturers Status: Inactive Positional Accuracy: Automatically positioned to the address	A8NW (S)	628	-	530629 187408
88	Contemporary Trade Directory Entries Name: Stretchwall Uk Ltd Location: 17, Crouch Hill, London, N4 4AP Classification: Wallpapers & Wall Coverings Status: Inactive Positional Accuracy: Manually positioned to the address or location	A8NW (S)	629	-	530629 187408
89	Contemporary Trade Directory Entries Name: K & V Cleaning Location: 59, FLORENCE ROAD, HORNSEY, LONDON, N4 4DJ Classification: Carpet, Curtain & Upholstery Cleaners Status: Active Positional Accuracy: Automatically positioned to the address	A9NW (SE)	620	-	531084 187575
90	Contemporary Trade Directory Entries Name: Manimatic Launderette Ltd Location: 4, Crouch End Hill, London, N8 8AA Classification: Laundries & Launderettes Status: Inactive Positional Accuracy: Automatically positioned to the address	A12NE (W)	621	-	530061 188262
90	Contemporary Trade Directory Entries Name: Crouch End Motor Co Ltd Location: 50-52, Coleridge Road, London, N8 8ED Classification: Mot Testing Centres Status: Inactive Positional Accuracy: Automatically positioned to the address	A12NE (W)	654	-	530040 188303

Map ID	Details	Quadrant Reference (Compass Direction)	Estimated Distance From Site	Contact	NGR
90	Contemporary Trade Directory Entries Name: Motor Continental Location: 73, CROUCH HALL ROAD, HORNSEY, LONDON, N8 8HE Classification: Garage Services Status: Active Positional Accuracy: Automatically positioned to the address	A12NE (NW)	670	-	530038 188337
90	Contemporary Trade Directory Entries Name: Clear View Ltd Location: 40, Coleridge Road, London, N8 8EE Classification: Packaging Materials Manufacturers & Suppliers Status: Inactive Positional Accuracy: Automatically positioned to the address	A12NE (W)	675	-	530015 188295
90	Contemporary Trade Directory Entries Name: Dype Ltd Location: 40, Coleridge Road, London, N8 8EE Classification: Packaging Materials Manufacturers & Suppliers Status: Inactive Positional Accuracy: Automatically positioned to the address	A12NE (W)	675	-	530015 188295
91	Contemporary Trade Directory Entries Name: Mike Dunford Location: 42, Oakfield Road, London, N4 4NX Classification: Cabinet Makers Status: Inactive Positional Accuracy: Automatically positioned to the address	A14SW (E)	629	-	531279 187864
92	Contemporary Trade Directory Entries Name: Broadway Dry Cleaners Location: 54, The Broadway, London, N8 9TP Classification: Dry Cleaners Status: Inactive Positional Accuracy: Automatically positioned to the address	A17SE (NW)	629	-	530147 188442
92	Contemporary Trade Directory Entries Name: O Bag Factory Location: 15, Topsfield Parade, Tottenham Lane, LONDON, N8 8PR Classification: Bags, Belts & Accessories - Manufacturers & Suppliers Status: Inactive Positional Accuracy: Automatically positioned to the address	A17SE (NW)	669	-	530115 188466
93	Contemporary Trade Directory Entries Name: Phillips Scaffolding Location: Ground Floor Flat, 23, Elder Avenue, London, N8 9TE Classification: Scaffolding & Work Platforms Status: Inactive Positional Accuracy: Automatically positioned to the address	A17SE (NW)	634	-	530270 188573
93	Contemporary Trade Directory Entries Name: Clocktower Laundrette & Dry Cleaning Location: 27, BROADWAY PARADE, HORNSEY, LONDON, N8 9DB Classification: Dry Cleaners Status: Active Positional Accuracy: Automatically positioned to the address	A17SE (NW)	665	-	530243 188591
93	Contemporary Trade Directory Entries Name: Clock Tower Laundrette Location: 27, Broadway Parade, London, N8 9DB Classification: Laundries & Laundrettes Status: Inactive Positional Accuracy: Automatically positioned to the address	A17SE (NW)	665	-	530243 188591
93	Contemporary Trade Directory Entries Name: Clock Tower Location: 27, Broadway Parade, London, N8 9DB Classification: Laundries & Laundrettes Status: Inactive Positional Accuracy: Automatically positioned to the address	A17SE (NW)	665	-	530243 188591
93	Contemporary Trade Directory Entries Name: Amy Perfumery Location: 29, Broadway Parade, London, N8 9DB Classification: Perfume Suppliers Status: Inactive Positional Accuracy: Automatically positioned to the address	A17SE (NW)	667	-	530251 188601
93	Contemporary Trade Directory Entries Name: Timber Blind Co Location: 37, Broadway Parade, London, N8 9DB Classification: Blinds, Awnings & Canopies Status: Inactive Positional Accuracy: Automatically positioned to the address	A17SE (NW)	674	-	530285 188633

Map ID	Details	Quadrant Reference (Compass Direction)	Estimated Distance From Site	Contact	NGR
93	Contemporary Trade Directory Entries Name: Niddle Noddle Location: 5 Topsfield Parade, Tottenham Lane, London, N8 8PR Classification: Hydraulic Systems & Equipment Manufacturers Status: Inactive Positional Accuracy: Automatically positioned to the address	A17SE (NW)	701	-	530231 188628
93	Contemporary Trade Directory Entries Name: Omega Location: 48, Topsfield Parade, Tottenham Lane, London, N8 8PT Classification: Printers Status: Inactive Positional Accuracy: Automatically positioned to the address	A17SE (NW)	701	-	530231 188627
93	Contemporary Trade Directory Entries Name: Share Fun Location: 51, Topsfield Parade, Tottenham Lane, London, N8 8PT Classification: Lingerie & Hosiery Manufacturers & Wholesalers Status: Inactive Positional Accuracy: Manually positioned to the address or location	A17SE (NW)	701	-	530244 188638
94	Contemporary Trade Directory Entries Name: The Dry Cleaners Location: 48, Crouch End Hill, London, N8 8AA Classification: Dry Cleaners Status: Inactive Positional Accuracy: Automatically positioned to the address	A12NE (W)	637	-	530028 188205
95	Contemporary Trade Directory Entries Name: Momentoprint Location: HORNSEY, LONDON, N8 9DE Classification: Printers Status: Active Positional Accuracy: Automatically positioned to the address	A17SE (NW)	643	-	530176 188499
95	Contemporary Trade Directory Entries Name: Electrical Market Location: 17, Broadway Parade, London, N8 9DE Classification: Electrical Goods Sales, Manufacturers & Wholesalers Status: Inactive Positional Accuracy: Automatically positioned to the address	A17SE (NW)	648	-	530193 188524
95	Contemporary Trade Directory Entries Name: Leila Home Location: 24-25, Topsfield Parade, Tottenham Lane, London, N8 8PT Classification: Homefurnishings - Manufacturers Status: Inactive Positional Accuracy: Automatically positioned to the address	A17SE (NW)	673	-	530147 188511
95	Contemporary Trade Directory Entries Name: Topsfield Dry Cleaners Location: 33, Topsfield Parade, Tottenham Lane, London, N8 8PT Classification: Dry Cleaners Status: Inactive Positional Accuracy: Automatically positioned to the address	A17SE (NW)	681	-	530173 188550
95	Contemporary Trade Directory Entries Name: Bespoke Drycleaners Of Distinction Location: 33, Topsfield Parade, Tottenham Lane, London, N8 8PT Classification: Dry Cleaners Status: Active Positional Accuracy: Automatically positioned to the address	A17SE (NW)	681	-	530173 188550
95	Contemporary Trade Directory Entries Name: Topsfield Dry Cleaners Location: 33, Topsfield Parade, Tottenham Lane, London, N8 8PT Classification: Dry Cleaners Status: Inactive Positional Accuracy: Automatically positioned to the address	A17SE (NW)	681	-	530173 188550
95	Contemporary Trade Directory Entries Name: Topsfield Dry Cleaners Location: 33, Topsfield Parade, Tottenham Lane, London, N8 8PT Classification: Dry Cleaners Status: Inactive Positional Accuracy: Automatically positioned to the address	A17SE (NW)	681	-	530173 188550
95	Contemporary Trade Directory Entries Name: Topsfield Dry Cleaners Location: 33, Topsfield Parade, Tottenham Lane, London, N8 8PT Classification: Dry Cleaners Status: Inactive Positional Accuracy: Automatically positioned to the address	A17SE (NW)	681	-	530173 188550

Map ID	Details	Quadrant Reference (Compass Direction)	Estimated Distance From Site	Contact	NGR
95	Contemporary Trade Directory Entries Name: Balkan Bites Location: 38a, Topsfield Parade, Tottenham Lane, London, N8 8QA Classification: Food Products - Manufacturers Status: Inactive Positional Accuracy: Automatically positioned to the address	A17SE (NW)	684	-	530192 188571
96	Contemporary Trade Directory Entries Name: A & R Services Location: Flat 134, Chettle Court, Ridge Road, London, N8 9NX Classification: Washing Machines - Servicing & Repairs Status: Inactive Positional Accuracy: Automatically positioned to the address	A14NW (NE)	647	-	531243 188358
97	Contemporary Trade Directory Entries Name: Kwik-Fit Location: 163, Tottenham Lane, London, N8 9BT Classification: Tyre Dealers Status: Inactive Positional Accuracy: Automatically positioned to the address	A18SW (NW)	651	-	530338 188639
97	Contemporary Trade Directory Entries Name: M G N Motors Location: 163, Tottenham Lane, London, N8 9BT Classification: Garage Services Status: Inactive Positional Accuracy: Manually positioned to the address or location	A18SW (NW)	651	-	530338 188639
97	Contemporary Trade Directory Entries Name: Hush Motors Location: 163, Tottenham Lane, London, N8 9BT Classification: Car Body Repairs Status: Inactive Positional Accuracy: Manually positioned to the address or location	A18SW (NW)	651	-	530338 188639
97	Contemporary Trade Directory Entries Name: Kwik-Fit Location: 163, Tottenham Lane, London, N8 9BT Classification: Tyre Dealers Status: Inactive Positional Accuracy: Automatically positioned to the address	A18SW (NW)	651	-	530338 188639
97	Contemporary Trade Directory Entries Name: Kwik Fit Location: 163, Tottenham Lane, London, N8 9BT Classification: Tyre Dealers Status: Inactive Positional Accuracy: Automatically positioned to the address	A18SW (NW)	651	-	530338 188639
97	Contemporary Trade Directory Entries Name: Shell (Uk) Ltd Location: 159, Tottenham Lane, London, N8 9BT Classification: Petrol Filling Stations - 24 Hour Status: Inactive Positional Accuracy: Automatically positioned to the address	A18SW (NW)	662	-	530375 188671
98	Contemporary Trade Directory Entries Name: Fads Location: 25, The Broadway, London, N8 8DU Classification: Wallpapers & Wall Coverings Status: Inactive Positional Accuracy: Automatically positioned in the proximity of the address	A12NE (NW)	651	-	530077 188372
98	Contemporary Trade Directory Entries Name: Motor Continental Location: 73, Crouch Hall Road, London, N8 8HD Classification: Garage Services Status: Inactive Positional Accuracy: Automatically positioned to the address	A17SE (NW)	697	-	530038 188399
99	Contemporary Trade Directory Entries Name: Cleaners Homsey Location: 37 The Broadway, London, N8 8DU Classification: Cleaning Services - Domestic Status: Inactive Positional Accuracy: Manually positioned to the address or location	A17SE (NW)	661	-	530083 188405
99	Contemporary Trade Directory Entries Name: Sam Brown Location: 38 Sisna Pk Rd, Plymouth, Devon, PL6 7FH Classification: Precision Engineers Status: Inactive Positional Accuracy: Manually positioned to the address or location	A17SE (NW)	661	-	530083 188405

Map ID	Details	Quadrant Reference (Compass Direction)	Estimated Distance From Site	Contact	NGR
99	Contemporary Trade Directory Entries Name: F M Express Location: 41A, THE BROADWAY, HORNSEY, LONDON, N8 8DT Classification: Dry Cleaners Status: Active Positional Accuracy: Automatically positioned to the address	A17SE (NW)	682	-	530078 188436
100	Contemporary Trade Directory Entries Name: Conig Direct Source Ltd Location: 3, Wisbech, Lorne Road, London, N4 3AS Classification: Distribution Services Status: Inactive Positional Accuracy: Automatically positioned to the address	A8NE (SE)	667	-	530950 187431
101	Contemporary Trade Directory Entries Name: Notting Hill Dry Cleaners Location: 40, Quernmore Road, London, N4 4QP Classification: Dry Cleaners Status: Inactive Positional Accuracy: Automatically positioned to the address	A14NW (E)	668	-	531327 188192
101	Contemporary Trade Directory Entries Name: Zodiac Furniture Location: 40, Quernmore Road, London, N4 4QP Classification: Cabinet Makers Status: Inactive Positional Accuracy: Automatically positioned to the address	A14NW (E)	668	-	531327 188192
101	Contemporary Trade Directory Entries Name: M Slade Location: 42, Quernmore Road, London, N4 4QP Classification: Antiques - Repairing & Restoring Status: Inactive Positional Accuracy: Automatically positioned to the address	A14NW (E)	674	-	531333 188195
101	Contemporary Trade Directory Entries Name: Zen At Home Location: 47, QUERNMORE ROAD, HORNSEY, LONDON, N4 4QP Classification: Dry Cleaners Status: Active Positional Accuracy: Automatically positioned to the address	A14NW (E)	679	-	531328 188232
102	Contemporary Trade Directory Entries Name: Simply Radiators Location: 155, Tottenham Lane, London, N8 9BT Classification: Central Heating Supplies & Equipment Status: Inactive Positional Accuracy: Automatically positioned to the address	A18SW (NW)	678	-	530393 188697
102	Contemporary Trade Directory Entries Name: Co-Operative Filling Station Location: Tottenham Lane, London, N8 8SE Classification: Petrol Filling Stations Status: Inactive Positional Accuracy: Automatically positioned to the address	A18NW (NW)	718	-	530368 188730
102	Contemporary Trade Directory Entries Name: Co-Op Petrol Location: Tottenham Lane, Hornsey, Haringey, London, N8 8SE Classification: Petrol Filling Stations Status: Inactive Positional Accuracy: Manually positioned to the address or location	A18NW (NW)	719	-	530370 188732
102	Contemporary Trade Directory Entries Name: Texaco Location: Tottenham Lane, London, N8 8SE Classification: Petrol Filling Stations Status: Active Positional Accuracy: Manually positioned to the address or location	A18NW (NW)	720	-	530370 188733
103	Contemporary Trade Directory Entries Name: Linlan Global Services Location: Flat 119, Crouch Hall Court, Sparsholt Road, London, N19 4EN Classification: Cleaning Services - Domestic Status: Inactive Positional Accuracy: Automatically positioned to the address	A8SW (S)	680	-	530509 187375
104	Contemporary Trade Directory Entries Name: United Carpet Cleaning Masters Location: Second Floor Flat, Topsfield Parade, Tottenham Lane, London, N8 8PT Classification: Carpet, Curtain & Upholstery Cleaners Status: Inactive Positional Accuracy: Automatically positioned to the address	A17SE (NW)	702	-	530262 188652

Map ID	Details	Quadrant Reference (Compass Direction)	Estimated Distance From Site	Contact	NGR
105	Contemporary Trade Directory Entries Name: Zebra Dry Cleaners Location: 125, TOTTENHAM LANE, HORNSEY, LONDON, N8 9BJ Classification: Dry Cleaners Status: Active Positional Accuracy: Automatically positioned to the address	A18NW (N)	706	-	530480 188757
106	Contemporary Trade Directory Entries Name: 24 Hour Emergency Boarding Up Location: Stroud Green Rd, London, N4 3PZ Classification: Medical Equipment Maintenance & Repairs Status: Inactive Positional Accuracy: Manually positioned to the road within the address or location	A8SE (S)	706	-	530846 187352
107	Contemporary Trade Directory Entries Name: Martin Mccoll'S Location: Unit 16-17, Cranford Way, London, N8 9DG Classification: Distribution Services Status: Inactive Positional Accuracy: Automatically positioned to the address	A19SW (NE)	709	-	531051 188666
107	Contemporary Trade Directory Entries Name: Aggregate Industries - London Concrete Location: Cranford Industrial Estate, Tottenham Lane, London, N8 9DG Classification: Sand, Gravel & Other Aggregates Status: Active Positional Accuracy: Manually positioned within the geographical locality	A19SW (NE)	709	-	531051 188666
107	Contemporary Trade Directory Entries Name: Dts Logistics Plc Location: Unit 16/17, Cranford Way, London, N8 9DG Classification: Road Haulage Services Status: Inactive Positional Accuracy: Automatically positioned to the address	A19SW (NE)	709	-	531051 188666
108	Contemporary Trade Directory Entries Name: North Eight Motors Location: 2, Middle Lane, London, N8 8PL Classification: Garage Services Status: Inactive Positional Accuracy: Automatically positioned to the address	A17SE (NW)	717	-	530117 188544
108	Contemporary Trade Directory Entries Name: Scaffolding & Building Services Of London Location: Restaurant, 14, Middle Lane, London, N8 8PL Classification: Scaffolding & Work Platforms Status: Active Positional Accuracy: Automatically positioned to the address	A17SE (NW)	740	-	530116 188577
108	Contemporary Trade Directory Entries Name: Scaffolding & Building Services Of London Location: 1, Middle Lane, London, N8 8PJ Classification: Scaffolding & Work Platforms Status: Inactive Positional Accuracy: Automatically positioned to the address	A17SE (NW)	742	-	530087 188547
108	Contemporary Trade Directory Entries Name: J S G Electrical Location: 18, Middle Lane, London, N8 8PL Classification: Washing Machines - Servicing & Repairs Status: Inactive Positional Accuracy: Automatically positioned to the address	A17SE (NW)	744	-	530118 188584
108	Contemporary Trade Directory Entries Name: M W S - 3d Cad Design Services Location: 16a Middle Lane, London, N8 8PL Classification: Plastic Products - Manufacturers Status: Active Positional Accuracy: Manually positioned to the road within the address or location	A17SE (NW)	751	-	530103 188579
109	Contemporary Trade Directory Entries Name: Fedex Uk Ltd Location: Unit 9-10 Cranford Industrial Estate, Cranford Way, London, N8 9DG Classification: Road Haulage Services Status: Inactive Positional Accuracy: Manually positioned within the geographical locality	A18SE (NE)	724	-	530983 188723
109	Contemporary Trade Directory Entries Name: Cars Wanted Cash Scrap Yards Ggg Location: Unit 32, London, n8 9dg Classification: Car Breakers & Dismantlers Status: Inactive Positional Accuracy: Manually positioned within the geographical locality	A18SE (NE)	724	-	530983 188723

Map ID	Details	Quadrant Reference (Compass Direction)	Estimated Distance From Site	Contact	NGR
110	Contemporary Trade Directory Entries Name: 24hr Pest & Vermin Control Location: unit 10, Stroud Green Rd, London, N4 3PZ Classification: Pest & Vermin Control Status: Inactive Positional Accuracy: Manually positioned to the road within the address or location	A8SE (S)	730	-	530872 187334
110	Contemporary Trade Directory Entries Name: 24hr Pest & Vermin Control Location: Unit 12 Stroud Green Rd, London, N4 3PZ Classification: Pest & Vermin Control Status: Inactive Positional Accuracy: Manually positioned to the road within the address or location	A8SE (S)	730	-	530872 187334
110	Contemporary Trade Directory Entries Name: Otto Rose Ltd Location: 139, Stroud Green Road, London, N4 3PX Classification: Clothing & Fabrics - Manufacturers Status: Inactive Positional Accuracy: Automatically positioned to the address	A8SE (S)	739	-	530853 187319
110	Contemporary Trade Directory Entries Name: S & S Pest Control Location: 133, Stroud Green Road, London, N4 3PX Classification: Pest & Vermin Control Status: Active Positional Accuracy: Automatically positioned to the address	A8SE (S)	755	-	530876 187309
110	Contemporary Trade Directory Entries Name: Fastlane Location: 129, Stroud Green Road, London, N4 3PX Classification: Clothing & Fabrics - Manufacturers Status: Inactive Positional Accuracy: Automatically positioned to the address	A8SE (S)	766	-	530889 187301
111	Contemporary Trade Directory Entries Name: Foto Plus Location: 3-5, Park Road, London, N8 8TE Classification: Photographic Processors Status: Inactive Positional Accuracy: Manually positioned to the address or location	A17SE (NW)	734	-	530062 188504
111	Contemporary Trade Directory Entries Name: Fotoplus Ltd Location: 3, Park Road, London, N8 8TE Classification: Photographic Processors Status: Inactive Positional Accuracy: Automatically positioned to the address	A17SE (NW)	734	-	530062 188504
112	Contemporary Trade Directory Entries Name: Mark Anthony Location: 46, Harvey Road, London, N8 9PA Classification: Builders' Tools & Equipment Manufacturers Status: Inactive Positional Accuracy: Automatically positioned to the address	A18NE (N)	743	-	530736 188814
113	Contemporary Trade Directory Entries Name: London Multi Trader Location: 111 Upper Tollington Park, London, N4 4ND Classification: Homefurnishings - Manufacturers Status: Active Positional Accuracy: Automatically positioned to the address	A9NW (SE)	750	-	531298 187622
113	Contemporary Trade Directory Entries Name: Slash Those Bills Location: 103, Upper Tollington Park, London, N4 4ND Classification: Gas Appliances - Sales & Service Status: Inactive Positional Accuracy: Automatically positioned to the address	A9NW (SE)	750	-	531277 187592
113	Contemporary Trade Directory Entries Name: Teetiz Cleaning Services Location: Flat 5, Paul Court, Upper Tollington Park, London, N4 4LR Classification: Cleaning Services - Domestic Status: Inactive Positional Accuracy: Automatically positioned to the address	A9NW (SE)	755	-	531255 187556
114	Contemporary Trade Directory Entries Name: Steve Brice Location: A, 2, Beatrice Road, London, N4 4PD Classification: Car Body Repairs Status: Inactive Positional Accuracy: Automatically positioned to the address	A14SE (SE)	753	-	531368 187742

Map ID	Details	Quadrant Reference (Compass Direction)	Estimated Distance From Site	Contact	NGR
114	Contemporary Trade Directory Entries Name: Supertune Location: A, 2, Beatrice Road, London, N4 4PD Classification: Garage Services Status: Inactive Positional Accuracy: Automatically positioned to the address	A14SE (SE)	753	-	531368 187742
115	Contemporary Trade Directory Entries Name: Alm Location: 32, Rathcoole Gardens, LONDON, N8 9NB Classification: Abattoirs Status: Inactive Positional Accuracy: Automatically positioned to the address	A18NE (N)	754	-	530872 188798
116	Contemporary Trade Directory Entries Name: Purity Water Ltd Location: A, 14, Ashley Road, London, N19 3AE Classification: Water Coolers Status: Inactive Positional Accuracy: Automatically positioned to the address	A7NE (SW)	764	-	530184 187446
117	Contemporary Trade Directory Entries Name: New Auto Tech Ltd Location: 13, ALROY ROAD, HORNSEY, LONDON, N4 1EF Classification: Mot Testing Centres Status: Active Positional Accuracy: Automatically positioned to the address	A14SE (E)	776	-	531444 187931
118	Contemporary Trade Directory Entries Name: Jewsons Location: Wightman Road, London, N4 1RD Classification: Builders' Merchants Status: Inactive Positional Accuracy: Automatically positioned to the address	A14NE (E)	781	-	531451 188144
118	Contemporary Trade Directory Entries Name: Jewson Location: BUILDERS MERCHANT, WIGHTMAN ROAD, HORNSEY, LONDON, N4 1RD Classification: Builders' Merchants Status: Active Positional Accuracy: Automatically positioned to the address	A14NE (E)	782	-	531451 188144
119	Contemporary Trade Directory Entries Name: Foto Plus Location: London, N8 8te Classification: Printers Status: Inactive Positional Accuracy: Manually positioned within the geographical locality	A17SE (NW)	796	-	530010 188538
120	Contemporary Trade Directory Entries Name: Fantastic Services Crouch End Location: 22, Rosebery Gardens, London, N8 8SH Classification: Cleaning Services - Domestic Status: Inactive Positional Accuracy: Automatically positioned to the address	A17SE (NW)	798	-	530156 188692
121	Contemporary Trade Directory Entries Name: General Supplies Ltd Location: 24-25, ORMOND ROAD, ISLINGTON, LONDON, N19 4ER Classification: Builders' Merchants Status: Active Positional Accuracy: Automatically positioned to the address	A8SW (S)	805	-	530379 187284
122	Contemporary Trade Directory Entries Name: M A S Motors Location: 5 Harvey Mews, Harvey Road, London, N8 9PA Classification: Garage Services Status: Inactive Positional Accuracy: Automatically positioned to the address	A18NW (N)	807	-	530636 188881
122	Contemporary Trade Directory Entries Name: Artganiq Location: 87a, Tottenham Lane, London, N8 9BE Classification: Picture & Picture Frame Renovating & Restoring Status: Inactive Positional Accuracy: Automatically positioned to the address	A18NW (N)	813	-	530609 188885