


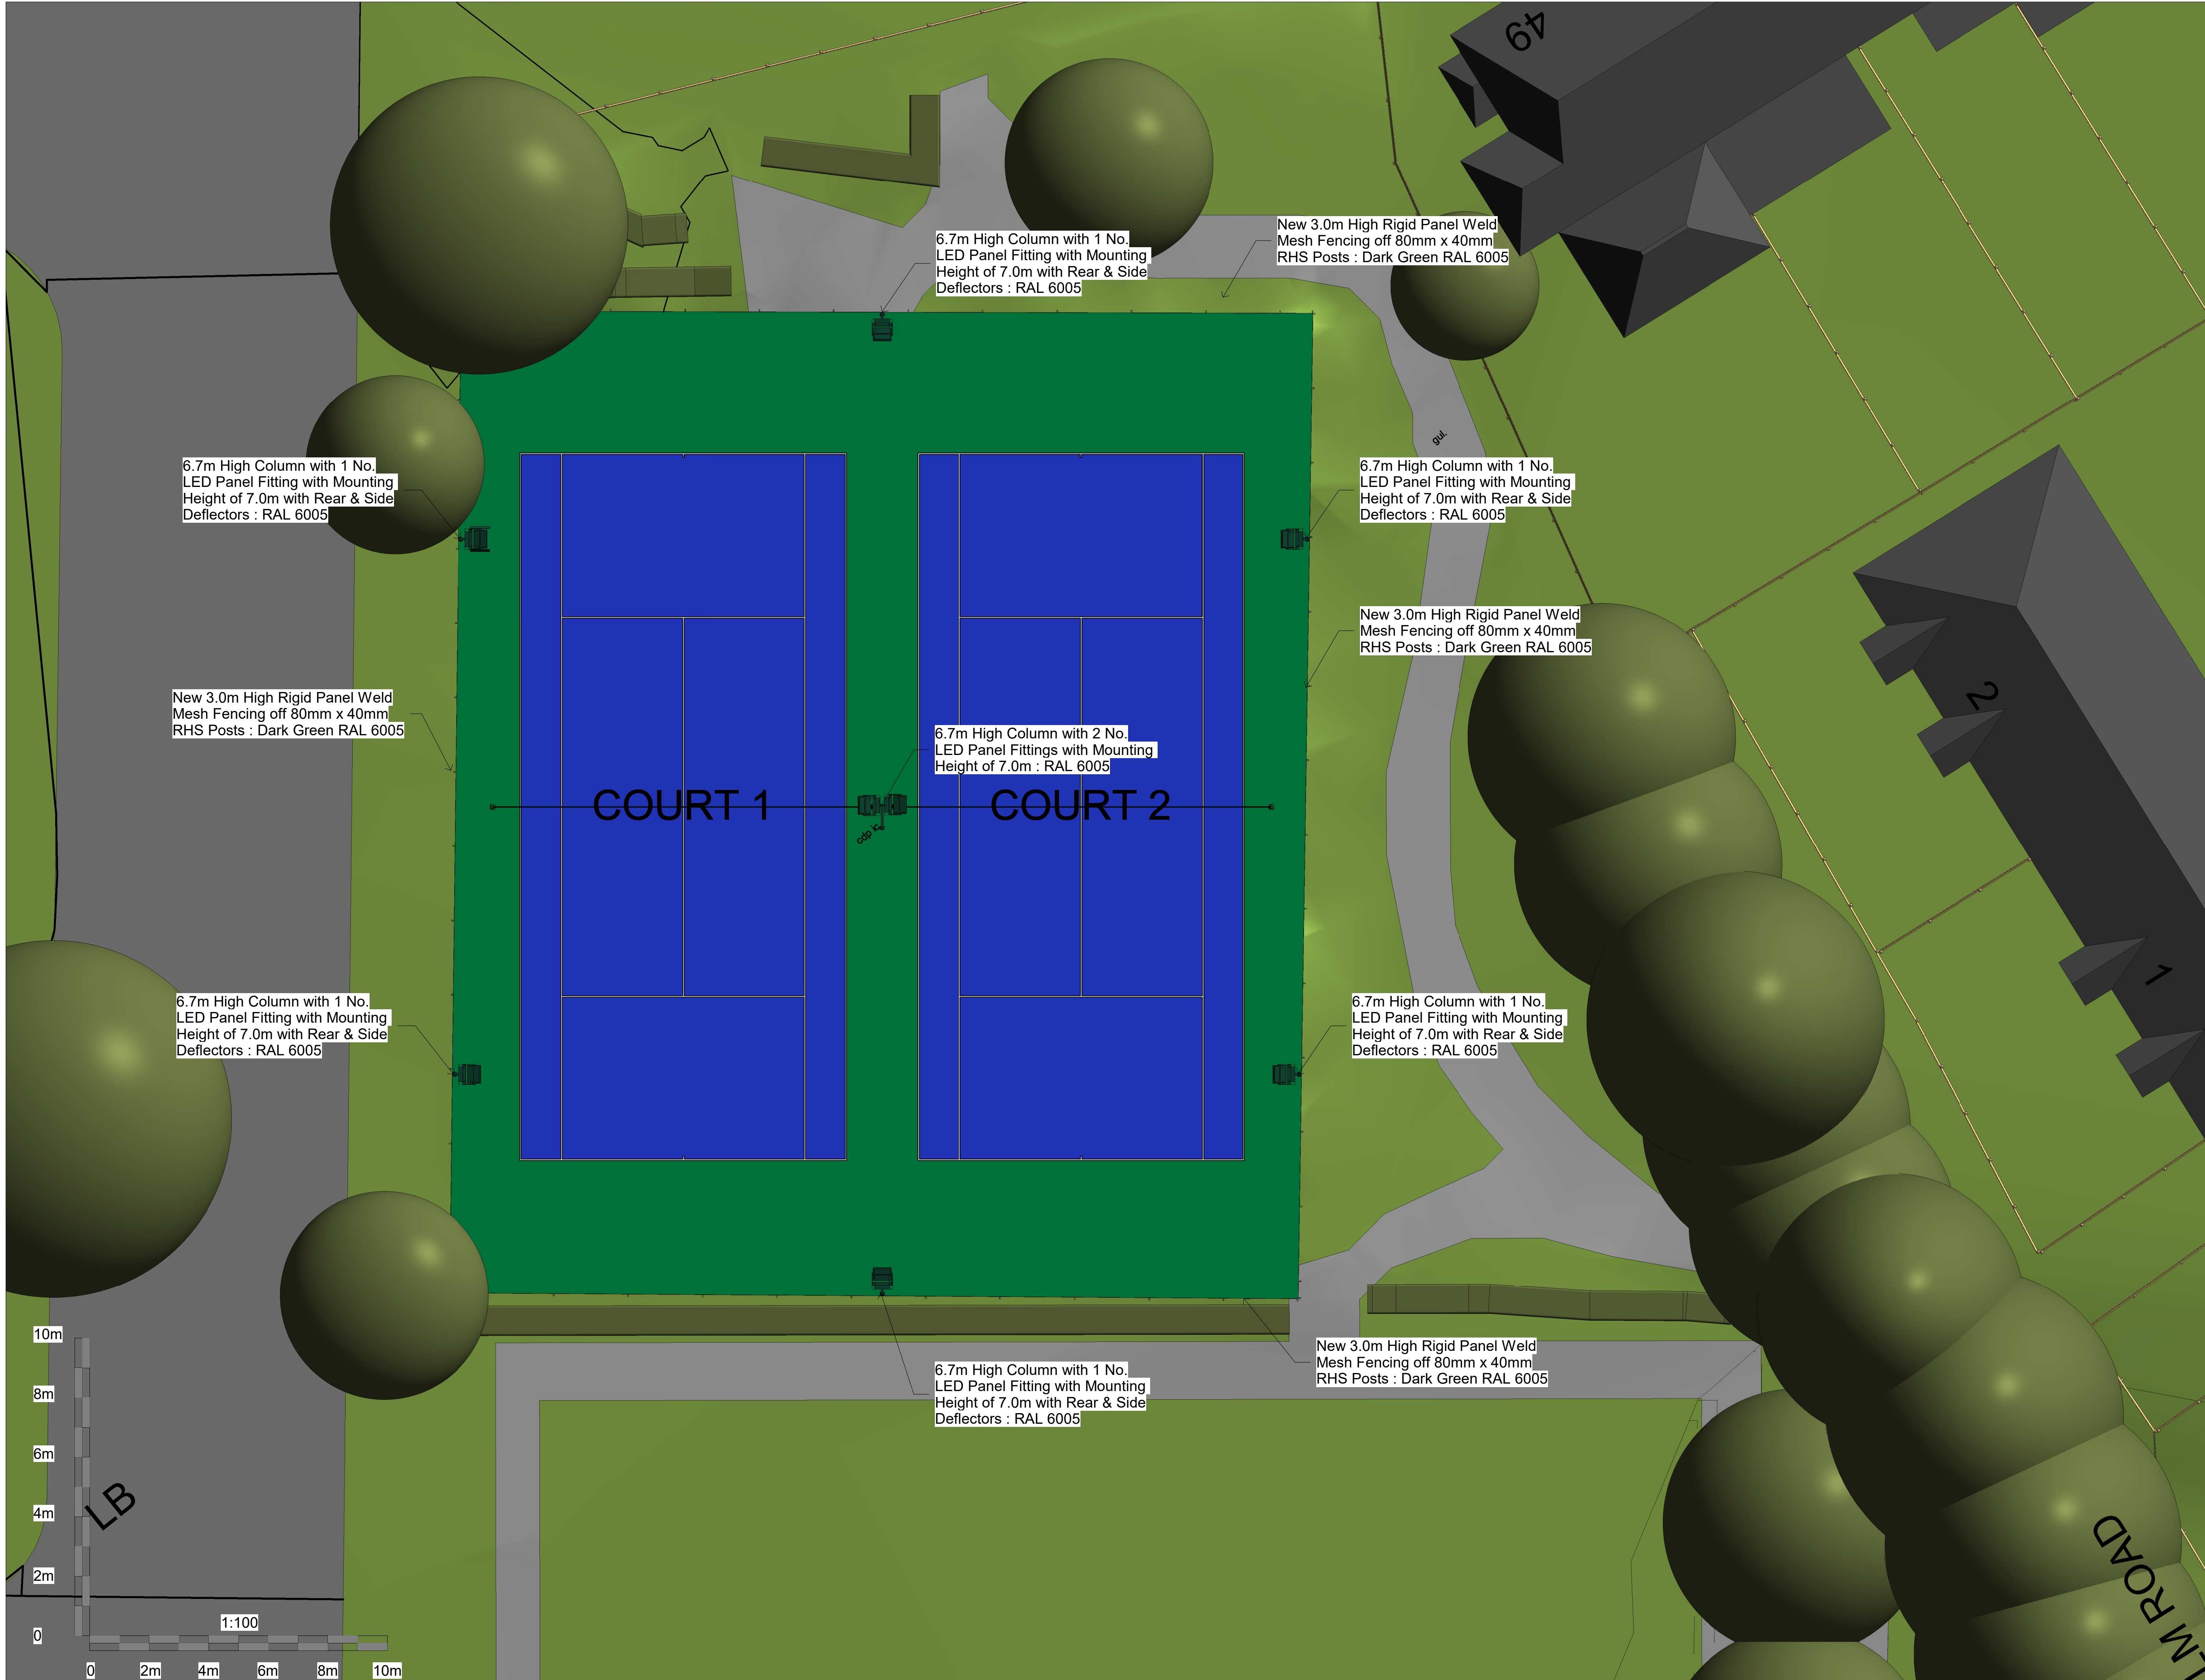

Notes
This is an A1 Drawing at a scale of
1 : 100

Rev	Date	Description

SITE LOCATION
Chapmans Green
Perth Road.
LONDON. N22 5RD.

PROJECT
LED Floodlighting
CLIENT
Haringey Council

DRAWING TITLE
Proposed Layout

Sf

SPORTSFACILITY

pd

PLANNING&DESIGNLTD

39 Hemwood Road, Windsor, Berkshire, SL4 4YX
Telephone: (01753) 850123 Mob: 07770 366299
Email: office@sfpd.co.uk

CONSULTANCY SERVICES

DRAWN BY L.West	CHECKED BY S.F.P.D.
SCALE 1 : 100	DATE 14.09.22
DRAWING NUMBER 2022CAS016 013	REVISION NO.