


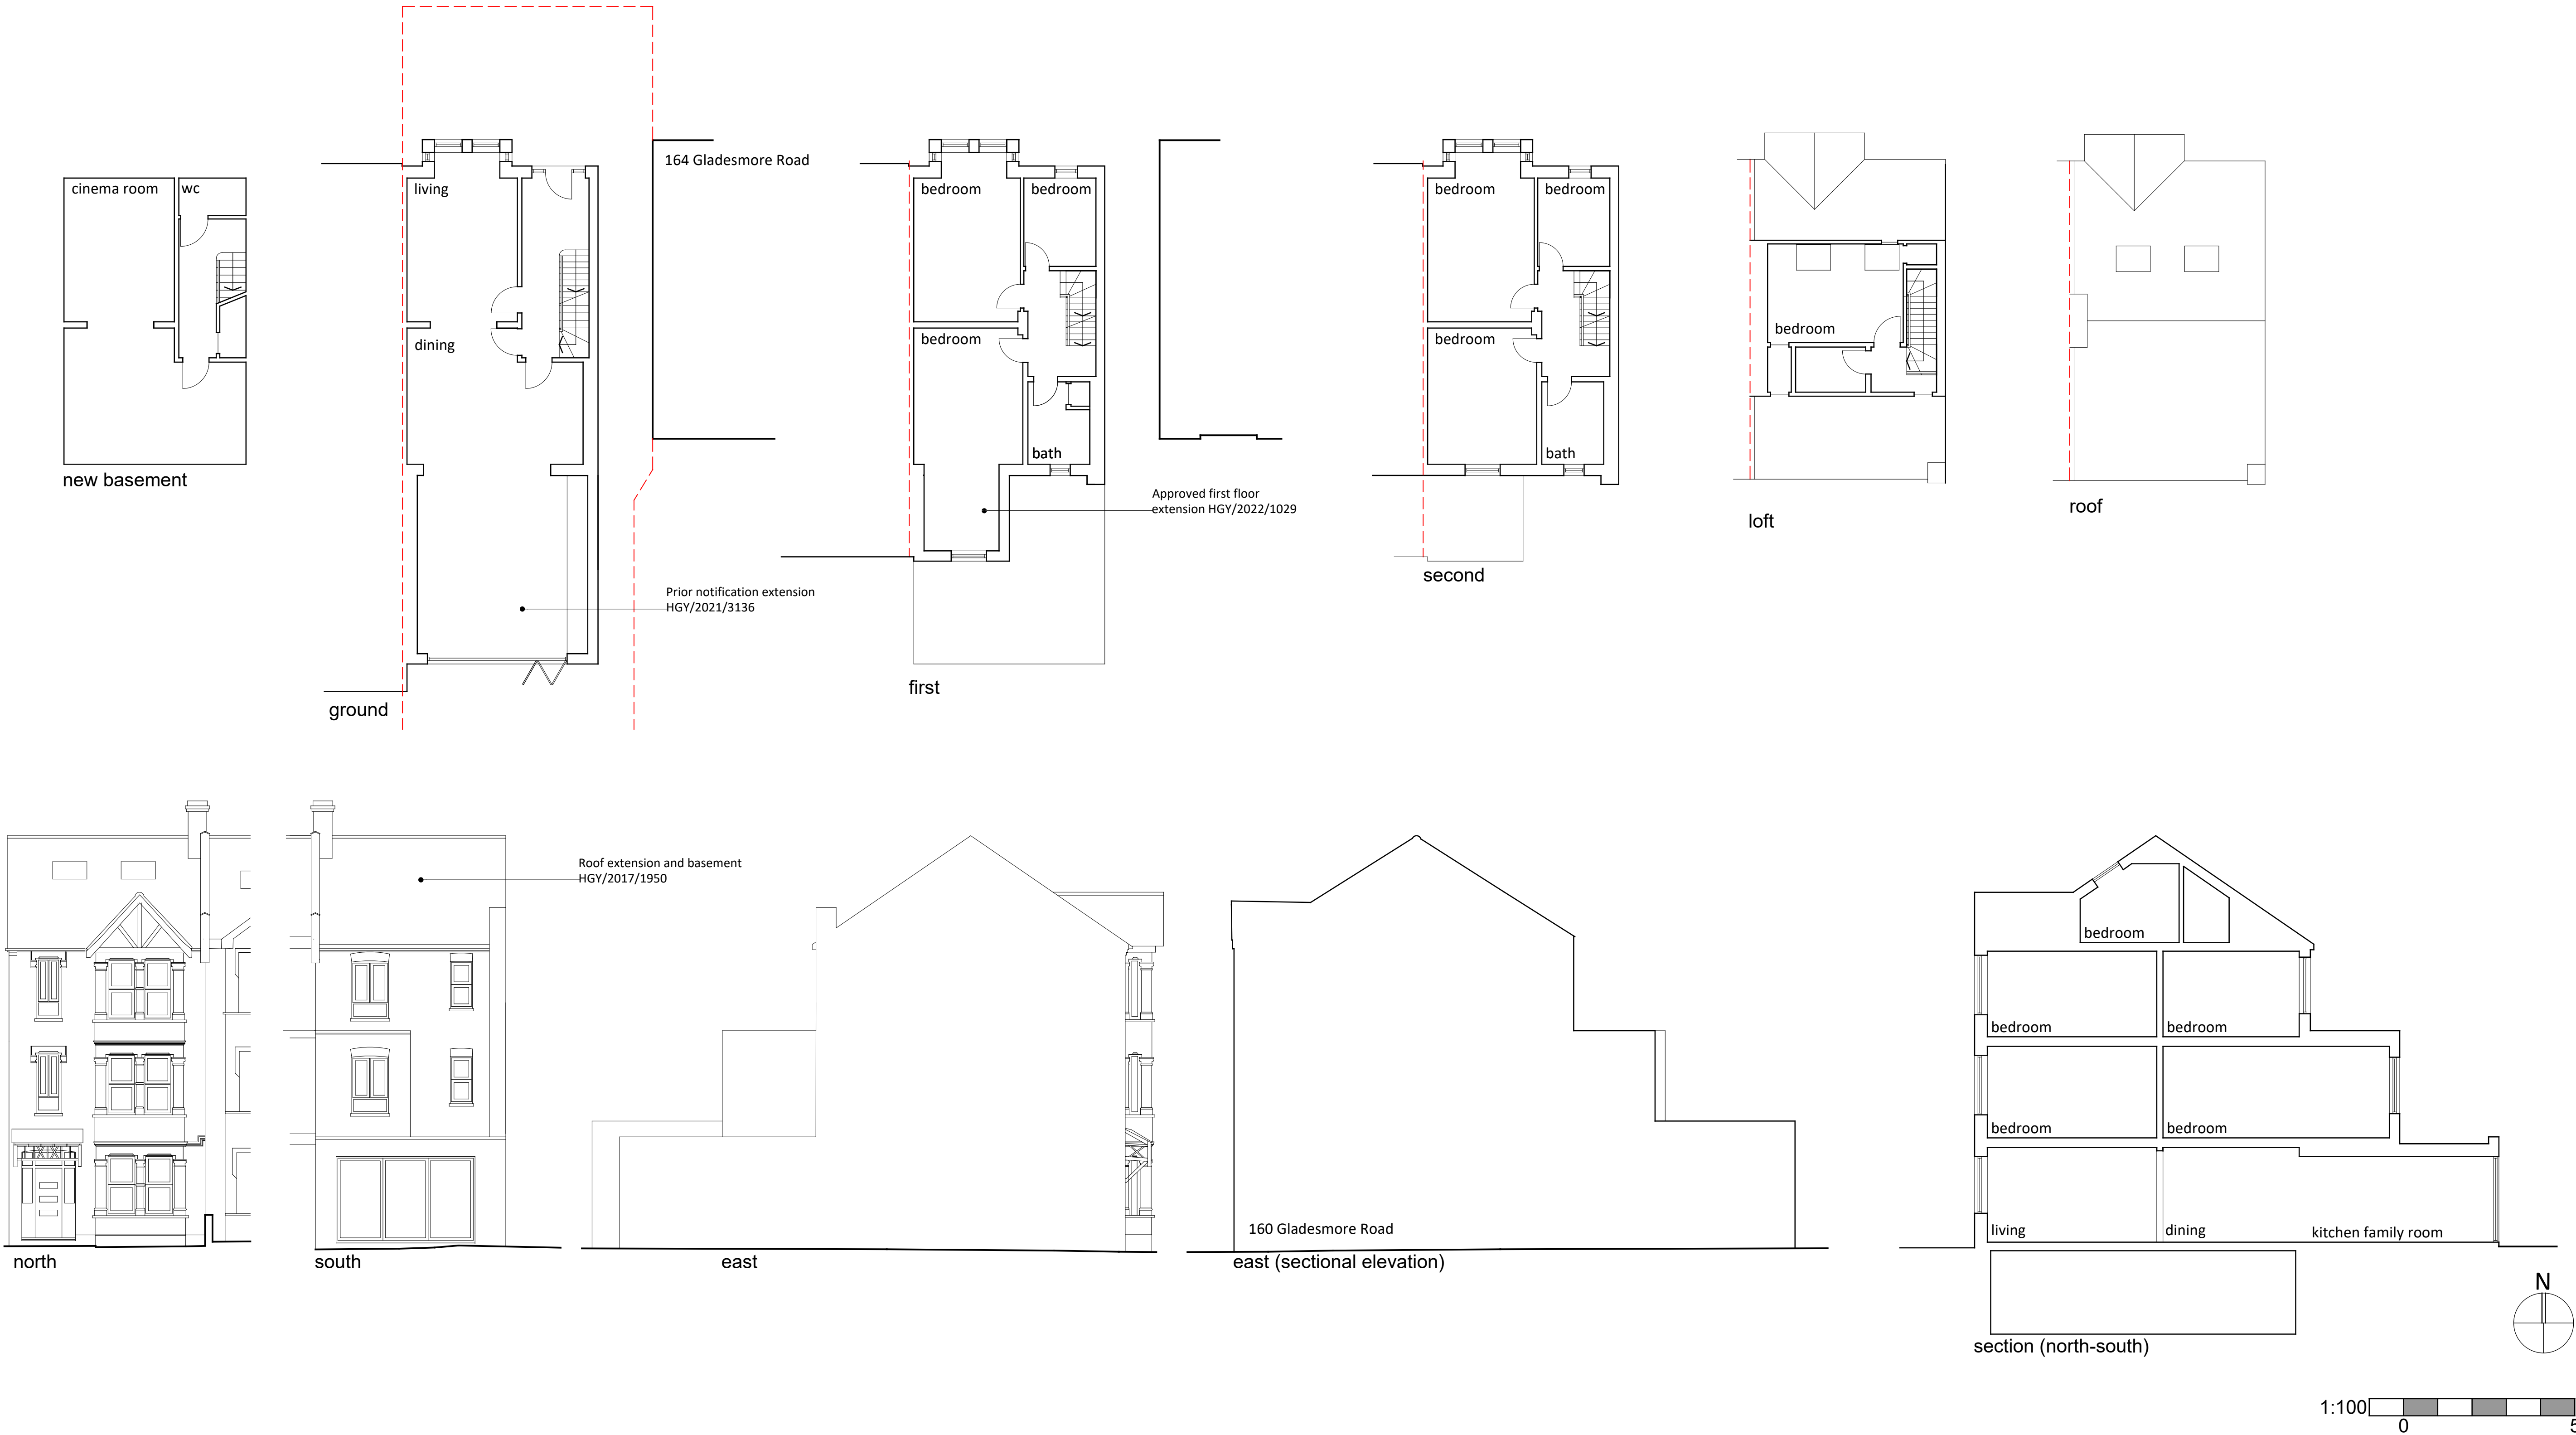

New proch
162 Gladesmore Road
Collective drawing showing all approvals

DRAWING STATUS		Revisions	
Preliminary	☐	Tender	☐
For Approval	☒	Construction	☐
Information	☐	As-Built	☐

Project	New porch
Client	Landford Ltd
Site	162 Gladesmore Road
Title	Collective drawing showing all approvals
Scale at A1	1:100
Date	Jan 22

sub rosa
architecture

Sub Rosa Architecture Ltd
The Studio 52 Pine Avenue Gravesend DA12 1QZ
t: 01474 747707
e: curious@subrosaa.co.uk
DRAWING NUMBER

21 - 1418 - 51A