


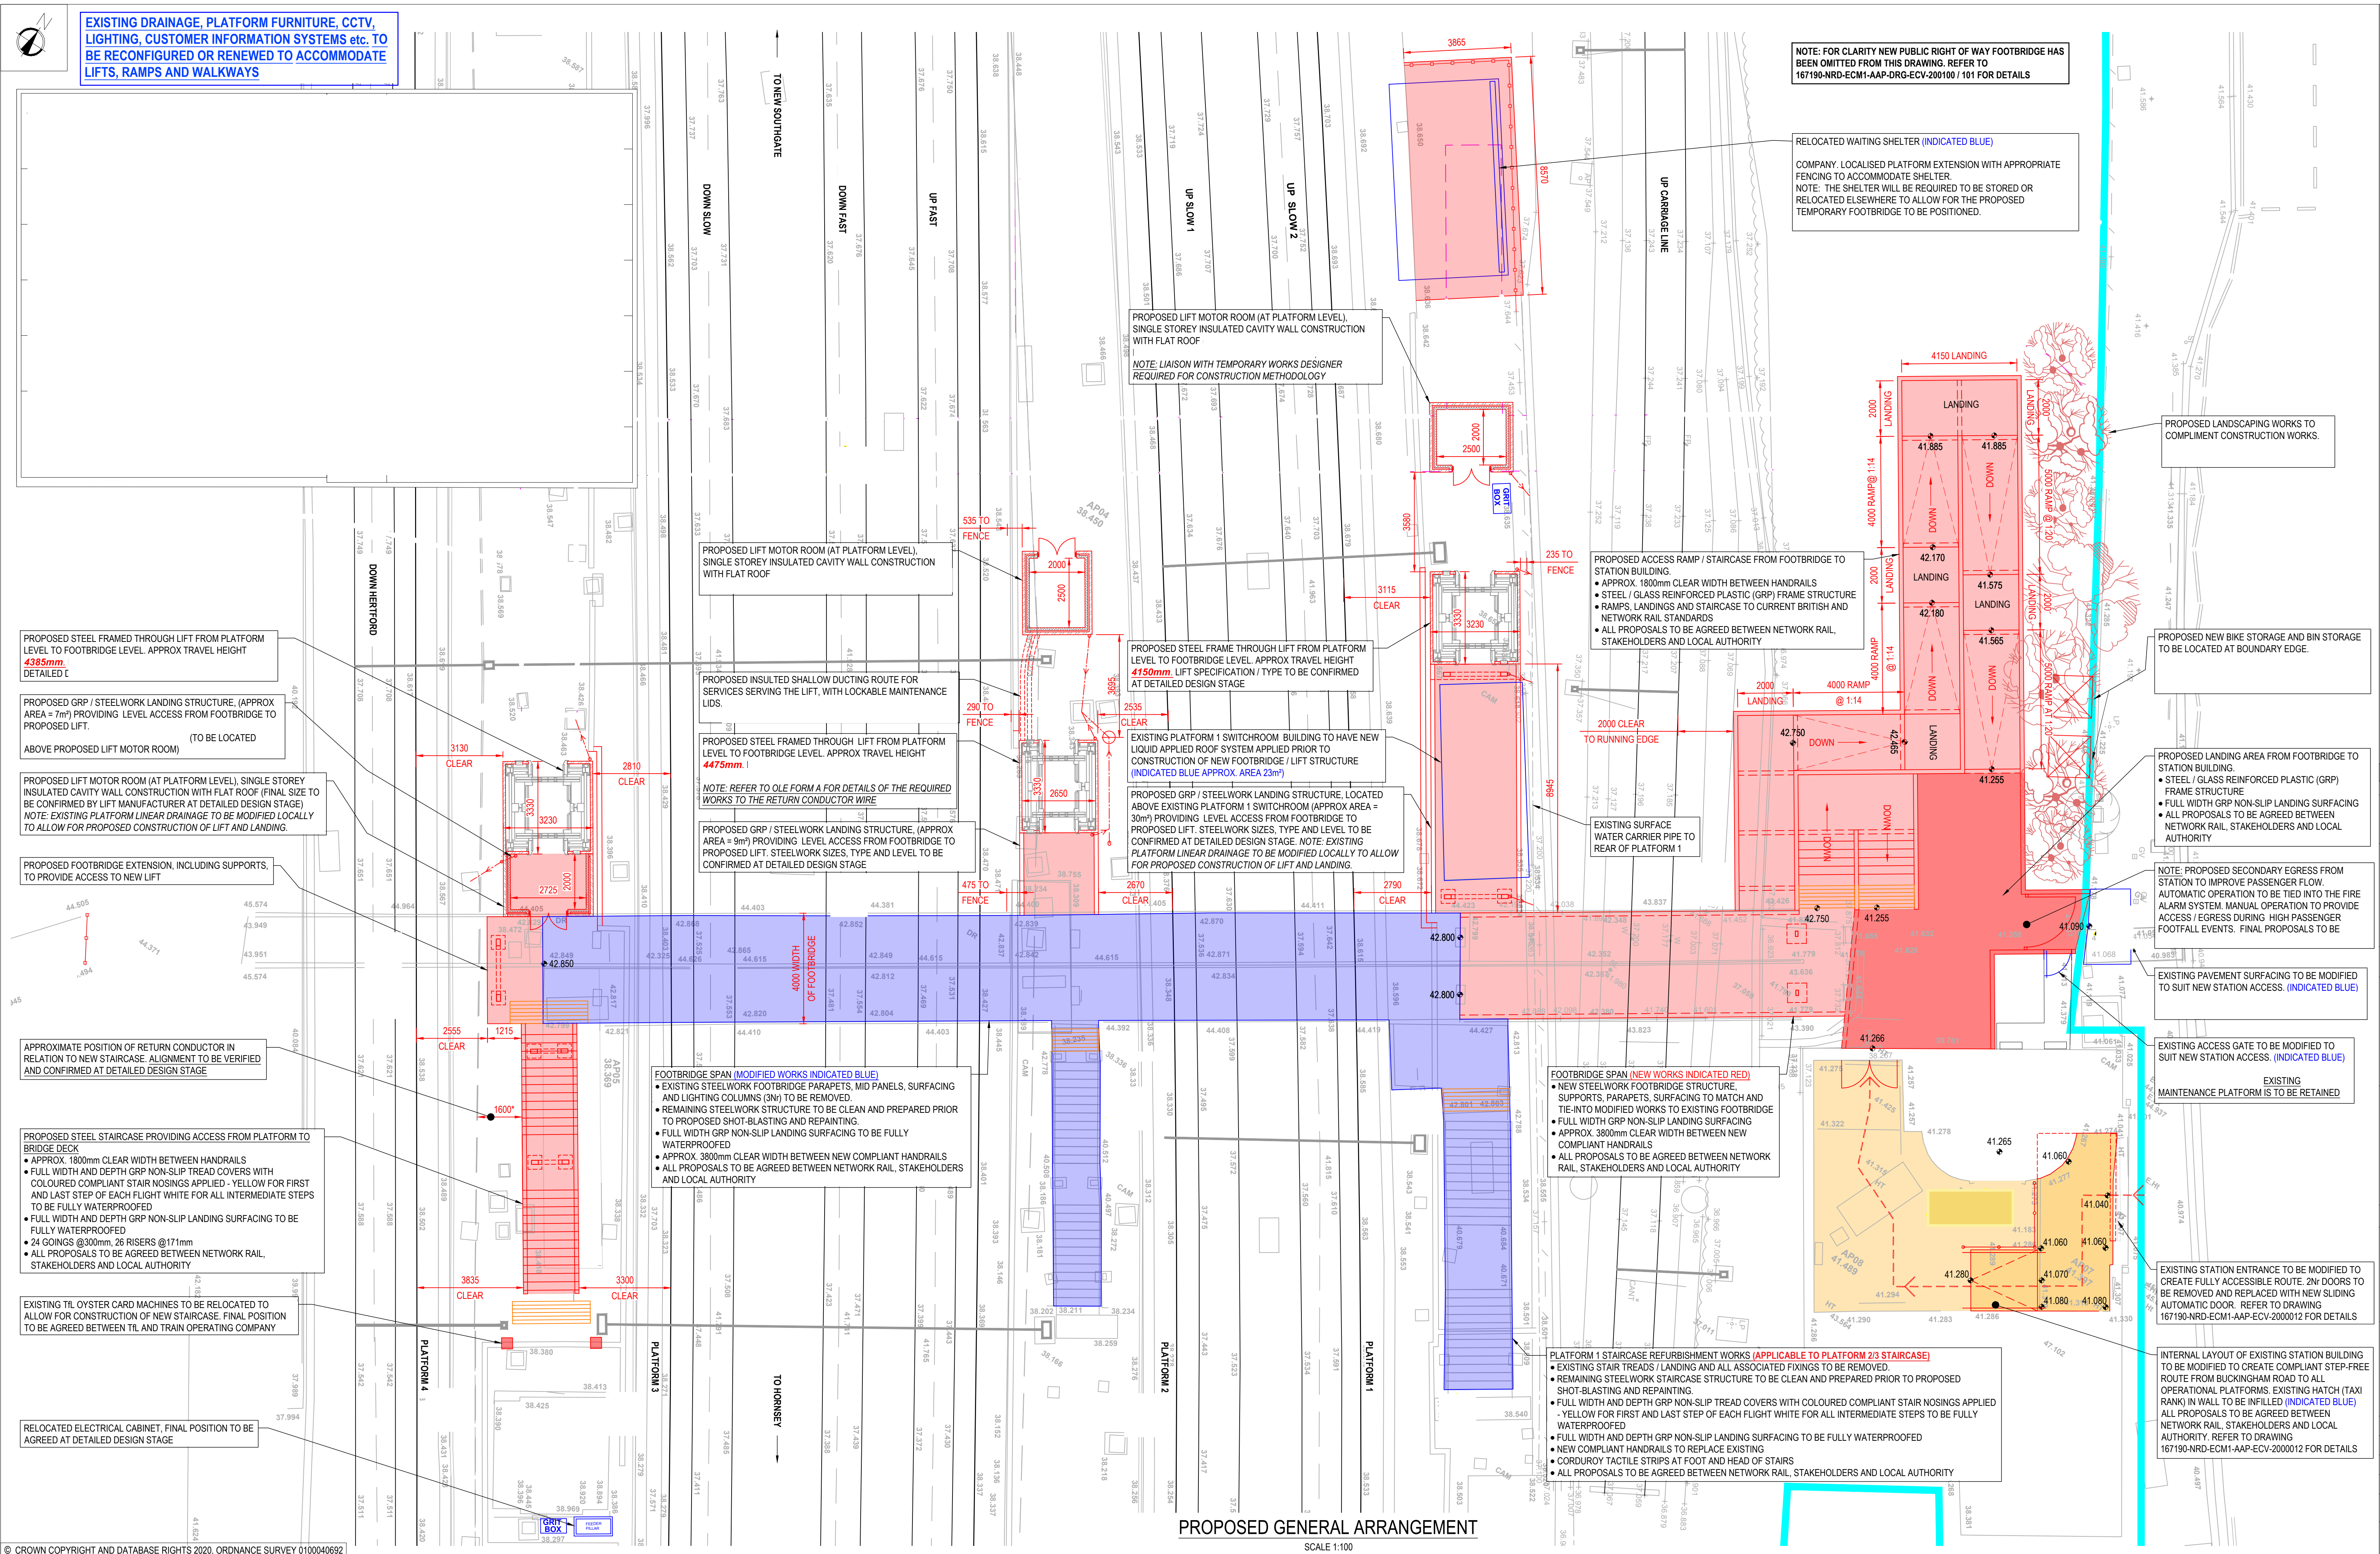

PROPOSED GENERAL ARRANGEMENT

SCALE 1:100

1.	ALL DIMENSIONS IN MILLIMETRES UNLESS NOTED OTHERWISE. ALL LEVELS IN METRES UNLESS NOTED OTHERWISE.
2.	THIS IS A FORM 001 'APPROVAL IN PRINCIPLE' DESIGN
3.	THIS DRAWING IS TO BE READ IN CONJUNCTION WITH ALL OTHER RELEVANT DOCUMENTS, INCLUDING:- DOCUMENTS 167190-NRD-ECM1-AAP-F01-ECV-200001 (FORM 001 REPORT) DRAWINGS LIST REFER TO COMPLETE LIST SHOWN ON DRAWING 167190-NRD-ECM1-AAP-DRG-ECV-200000
4.	THE TOPOGRAPHICAL INFORMATION FOR THIS DRAWING HAS BEEN PROVIDED BY 'BRIDGEWAY CONSULTING LIMITED' ON DRAWING NUMBER BD/G3411-BCL-DWG-SUR-000002 REVISION A01 ON 4TH NOVEMBER 2016
5.	EXISTING STATION SIGNAGE, EQUIPMENT AND FURNITURE IS TO BE PLACED IN SAFE STORAGE FOR THE DURATION OF THE WORKS. UPON COMPLETION STATION SIGNAGE, EQUIPMENT AND FURNITURE IS TO BE RELOCATED IN AGREEMENT WITH NETWORK RAIL AND TRAIN OPERATING COMPANY (CURRENTLY GREAT NORTHERN)

KEY

	NETWORK RAIL BOUNDARY
	REMAIN / UNCHANGED ITEMS
	MODIFIED / MOVED ITEMS
	REDUNDANT / REMOVED ITEMS
	NEW / PROPOSED ITEMS
	TEMPORARY ITEMS

SCALE 1:100

A01	REV	DATE	DESCRIPTION OF REVISIONS	Ci	CT	SP
				DRAWN	CHKD	APPRD

SAFETY HEALTH AND ENVIRONMENTAL INFORMATION

THE HAZARDS AND RISKS ASSOCIATED WITH THE WORKS SHOWN ON THIS DRAWING AND DESCRIBED IN THE SCHEDULE OF WORKS ARE CONSIDERED TO BE WITHIN THE REASONABLE, NORMAL AND ACCEPTABLE LIMITS FOR GENERAL BUILDING AND MAINTENANCE WORKS. PLEASE REFER TO DESIGNER RISK ASSESSMENT

DOCUMENT REF: 167190-NRD-ECM1-AAP-RSA-ECV-200001

STATUS	SUITABILITY CODE
FORM 001	

CLIENT

DESIGNER

York I.C.C Leeman Road, York, YO26 4ZD
Tel: 033 085 49683 Web: www.networkrail.co.uk

PROJECT :	
ALEXANDRA PALACE ACCESS FOR ALL SCHEME	

DRAWING TITLE :

PROPOSED GENERAL ARRANGEMENT OF SCHEME

DESIGNED	P BENNETT	SIGNED		DATE
DRAWN	C INKLEY	SIGNED		DATE 14.04.20
CHECKED	C TEARE	SIGNED		DATE 14.04.20
APPROVED	S PARKER	SIGNED		DATE 14.04.20

SCALE (B1 AT SHEET SIZE = 100 x 500)	ELR	ECM1	MILEAGE	4 miles 1716 yards
--------------------------------------	-----	------	---------	--------------------

DRAWING NUMBER	REVISION
167190-NRD-ECM1-AAP-DRG-ECV-200011	A01