


Drawing to be read in conjunction with Noise Report produced by Acoustics Central : Report 20230308-0 R1

DELTA BRAVO GROUP LTD NOTES:

Proposed plans & elevations have been prepared on the basis of drawings; 46598BWLS-01,02,03 produced by Survey Solutions and provided to Delta Bravo Ltd.
Delta Bravo Ltd accept no liability for the accuracy or completeness of the original drawings. "As-built" unit must be checked against the drawings prior to any works.
Delta Bravo Group Ltd copyright. This drawing shall not be reproduced without express written permission from DBG.
Delta Bravo Group accept no responsibility or liability for drawing alterations carried out by others and have not checked such alterations.
This drawing shall not be scaled to ascertain any dimensions.
Asbestos survey required prior to commencement.
Contractor/Structural Engineer to confirm load bearing walls.

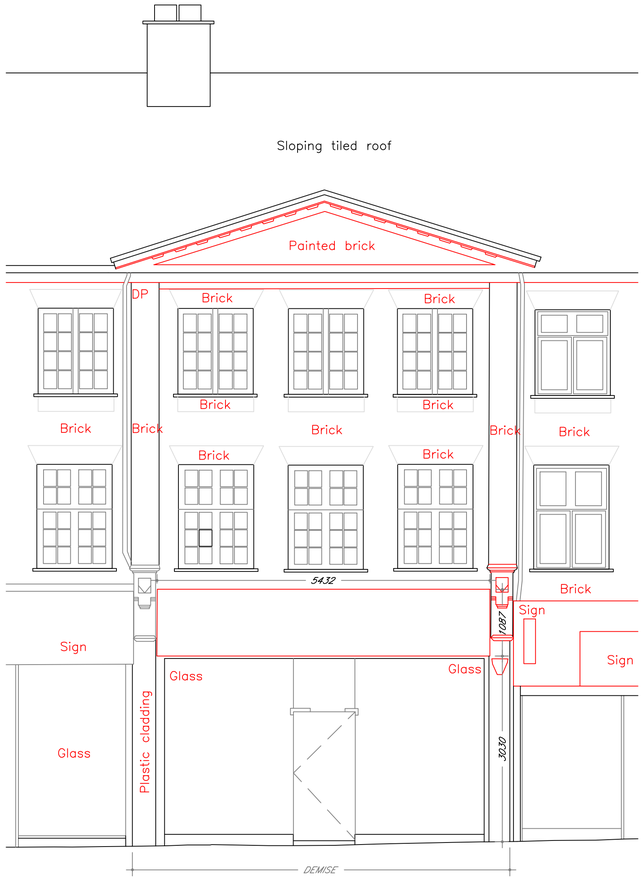

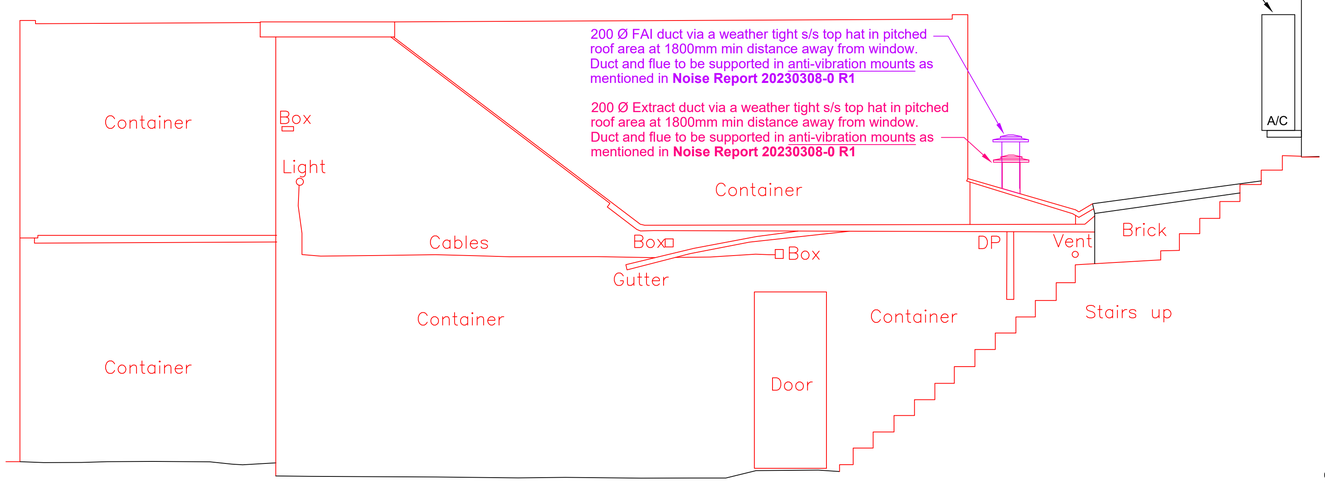

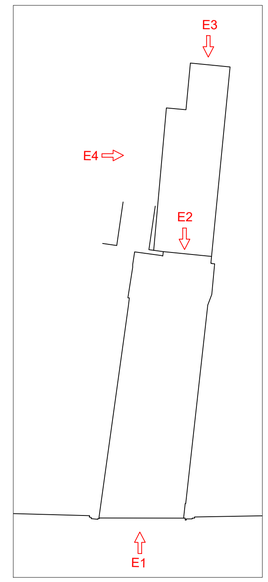


PLAN
scale n/a

0 1 2 3 4 5m
scale


01 PROPOSED SHOPFRONT ELEVATION

Scale **1:50 @ A1**

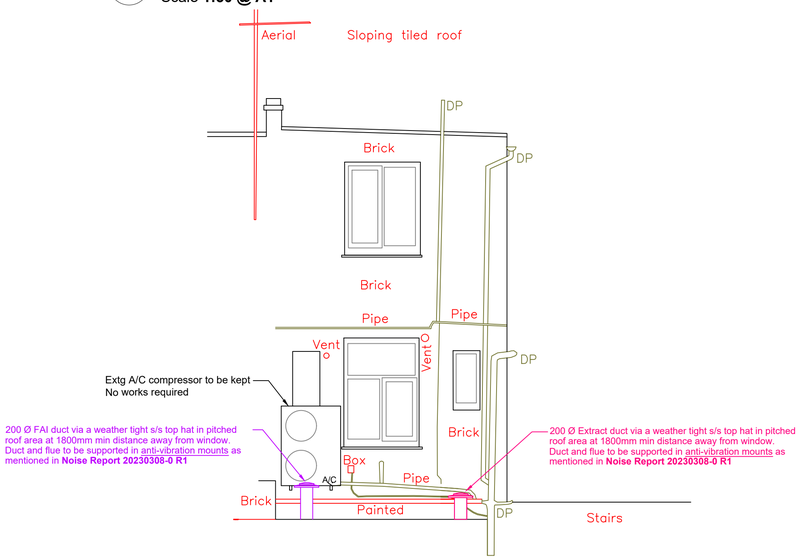

04 PROPOSED SIDE ELEVATION

Scale **1:50 @ A1**

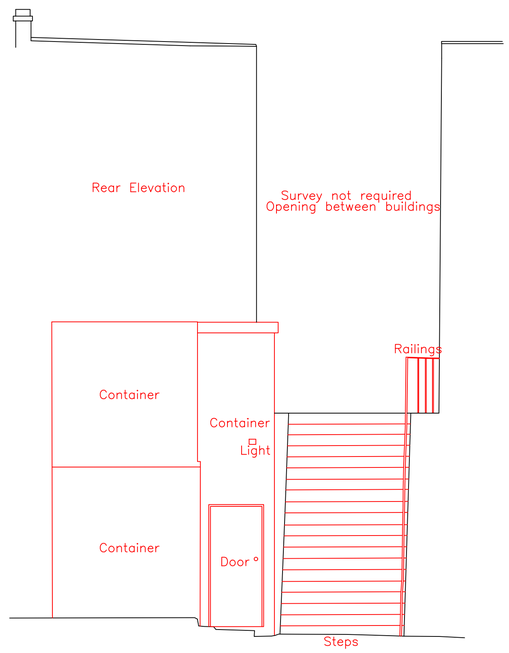

02 PROPOSED REAR ELEVATION

Scale **1:50 @ A1**

03 PROPOSED REAR ELEVATION

Scale **1:50 @ A1**

REV	AMENDMENT	DATE
A	Revised position for extract and FAI duct; and notes as Noise Report.	19.04.23

NOTES:
CONTRACTORS MUST VERIFY ALL DIMENSIONS ON SITE BEFORE COMMENCEMENT OF ANY WORK OR PREPARING MANUFACTURING DRAWINGS
ANY DISCREPANCIES ON THIS DRAWING ARE TO BE NOTIFIED TO THE DESIGNER IMMEDIATELY

DELTABRAVO LIMITED
DESIGN * CONSTRUCTION * SHOPFITTING * PROJECT MANAGEMENT
Academy House
London Road
Camberley
Surrey
GU15 3HL

CLIENT
T4

PROJECT
6 THE BROADWAY, HIGH ROAD,
WOOD GREEN, LONDON, N22 6DS

TITLE
PROPOSED ELEVATIONS

SCALE @ A1	DRAWN BY	DATE
1:50	MW	27.01.23

DRAWING No	REVISION
DB574-EL06	A