



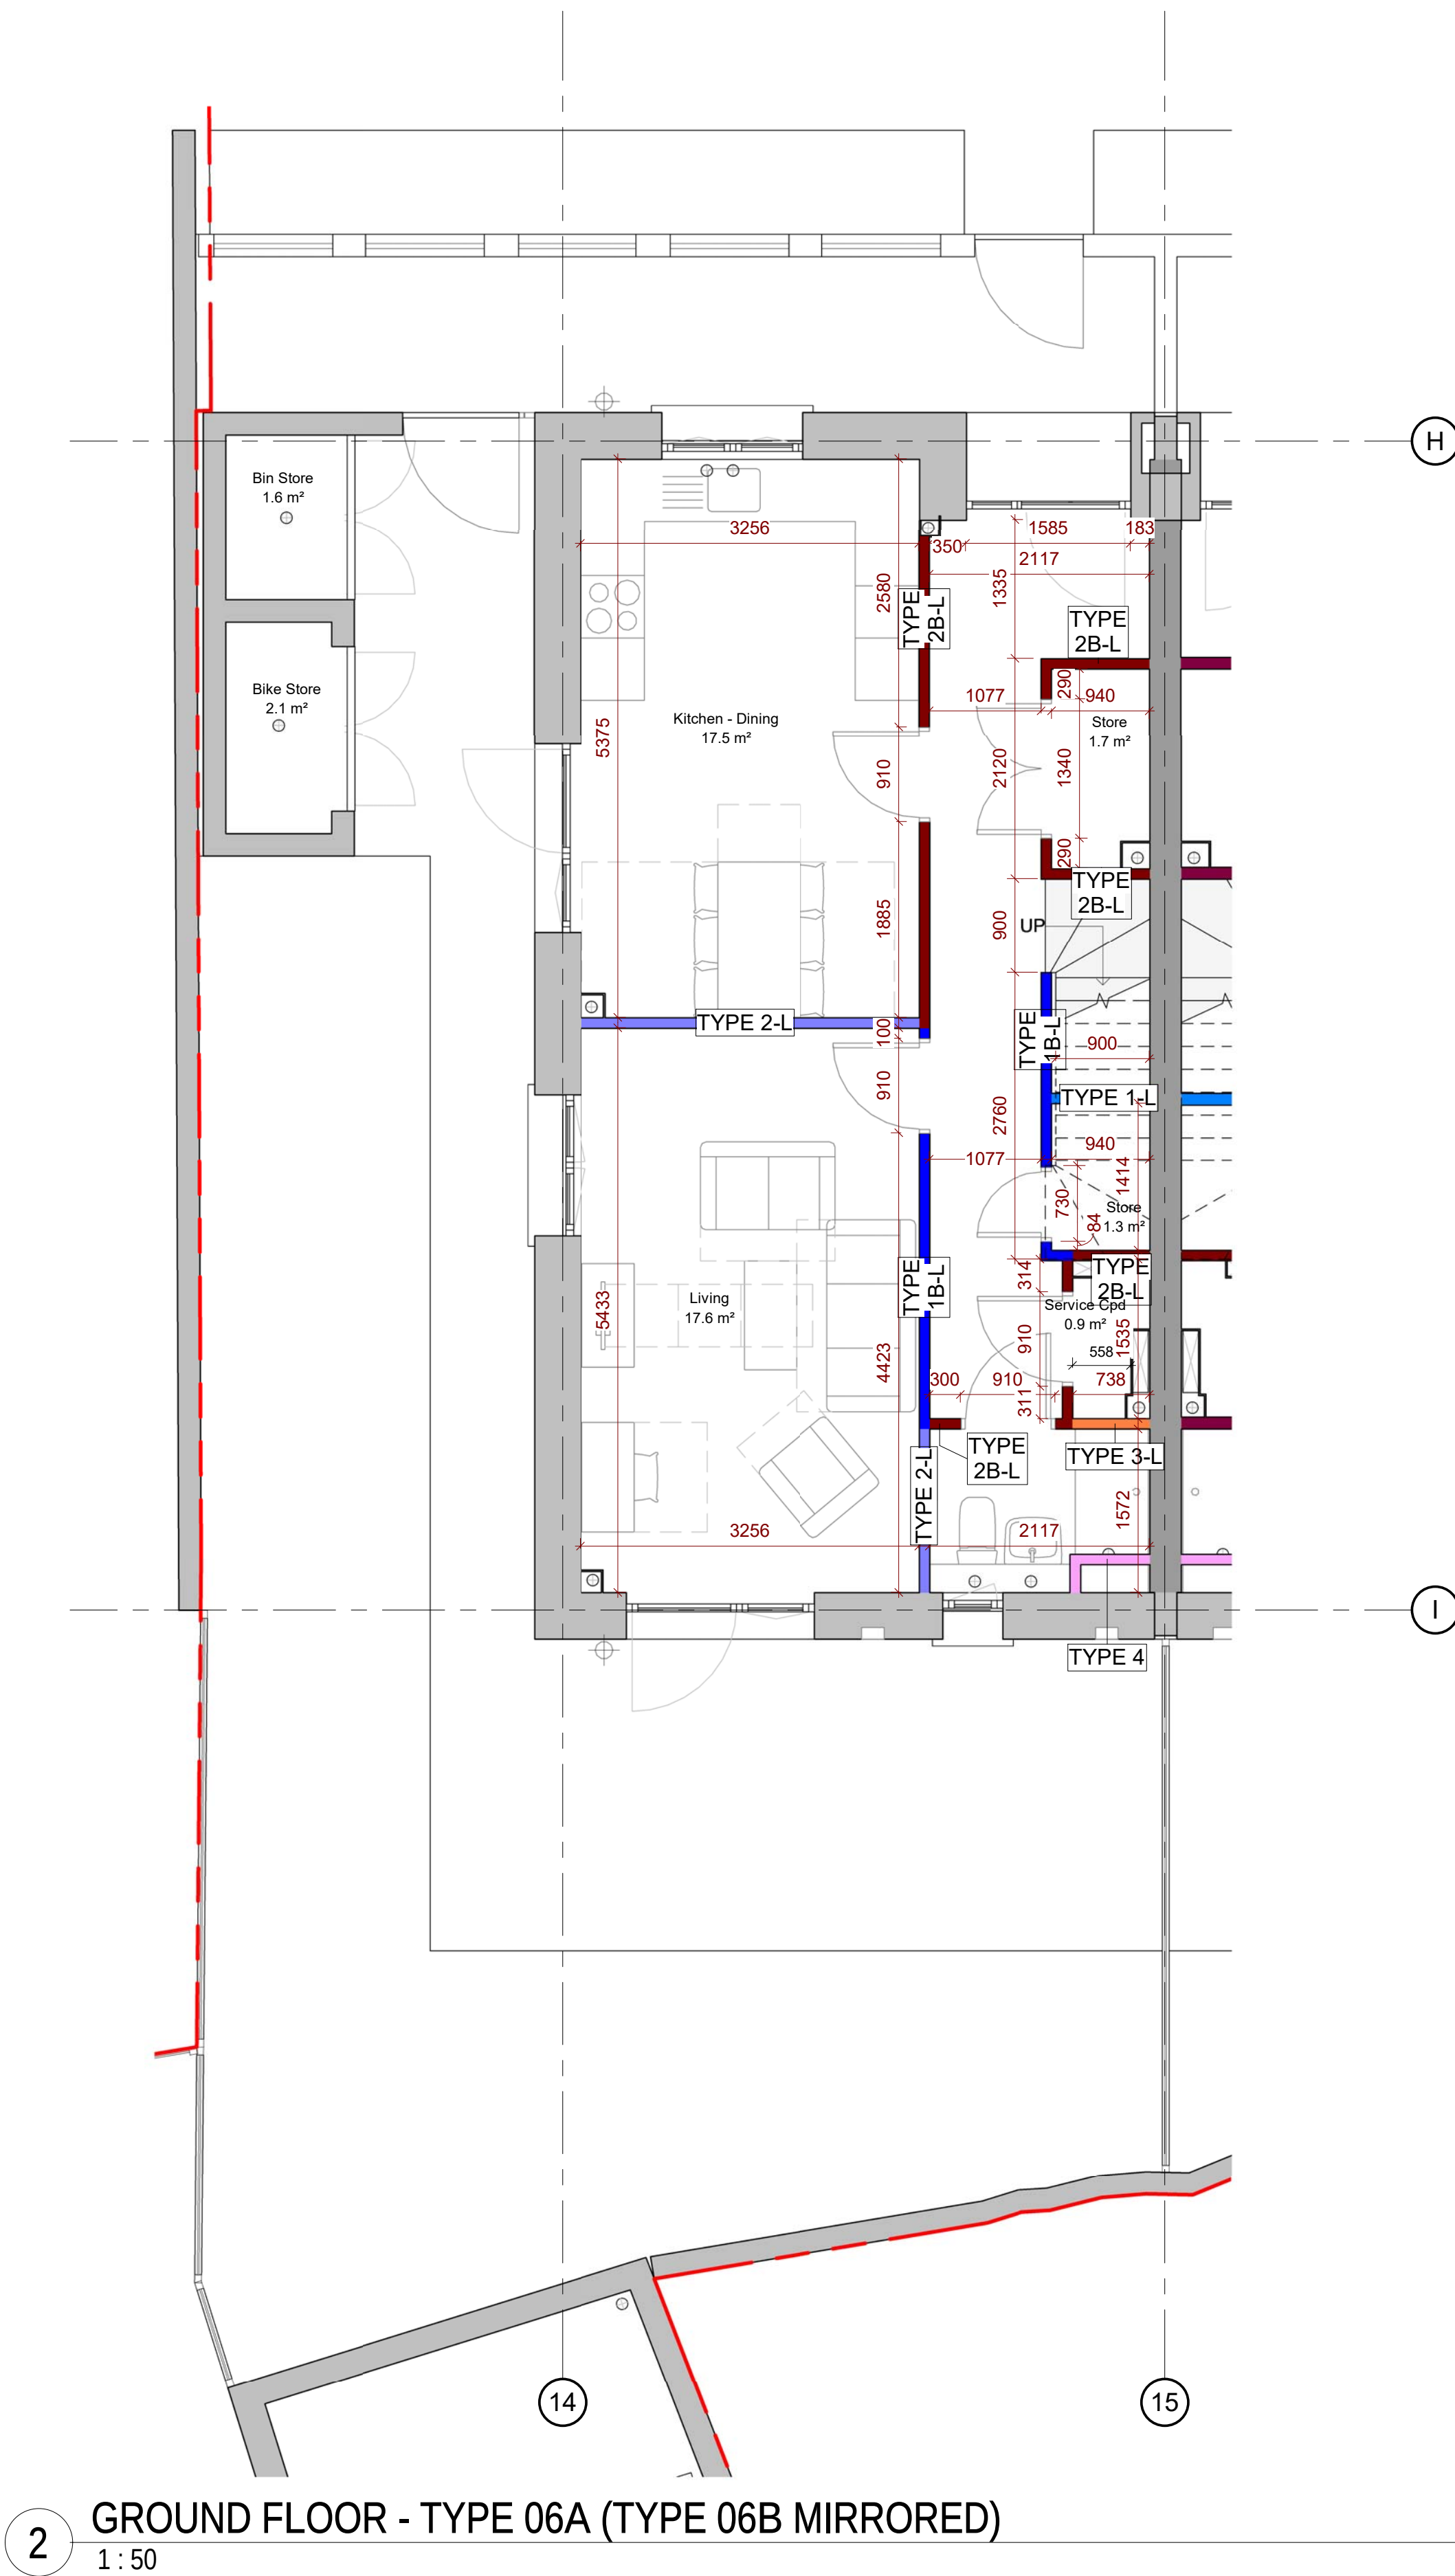

2 GROUND FLOOR - TYPE 06A (TYPE 06B MIRRORED)
1 : 50

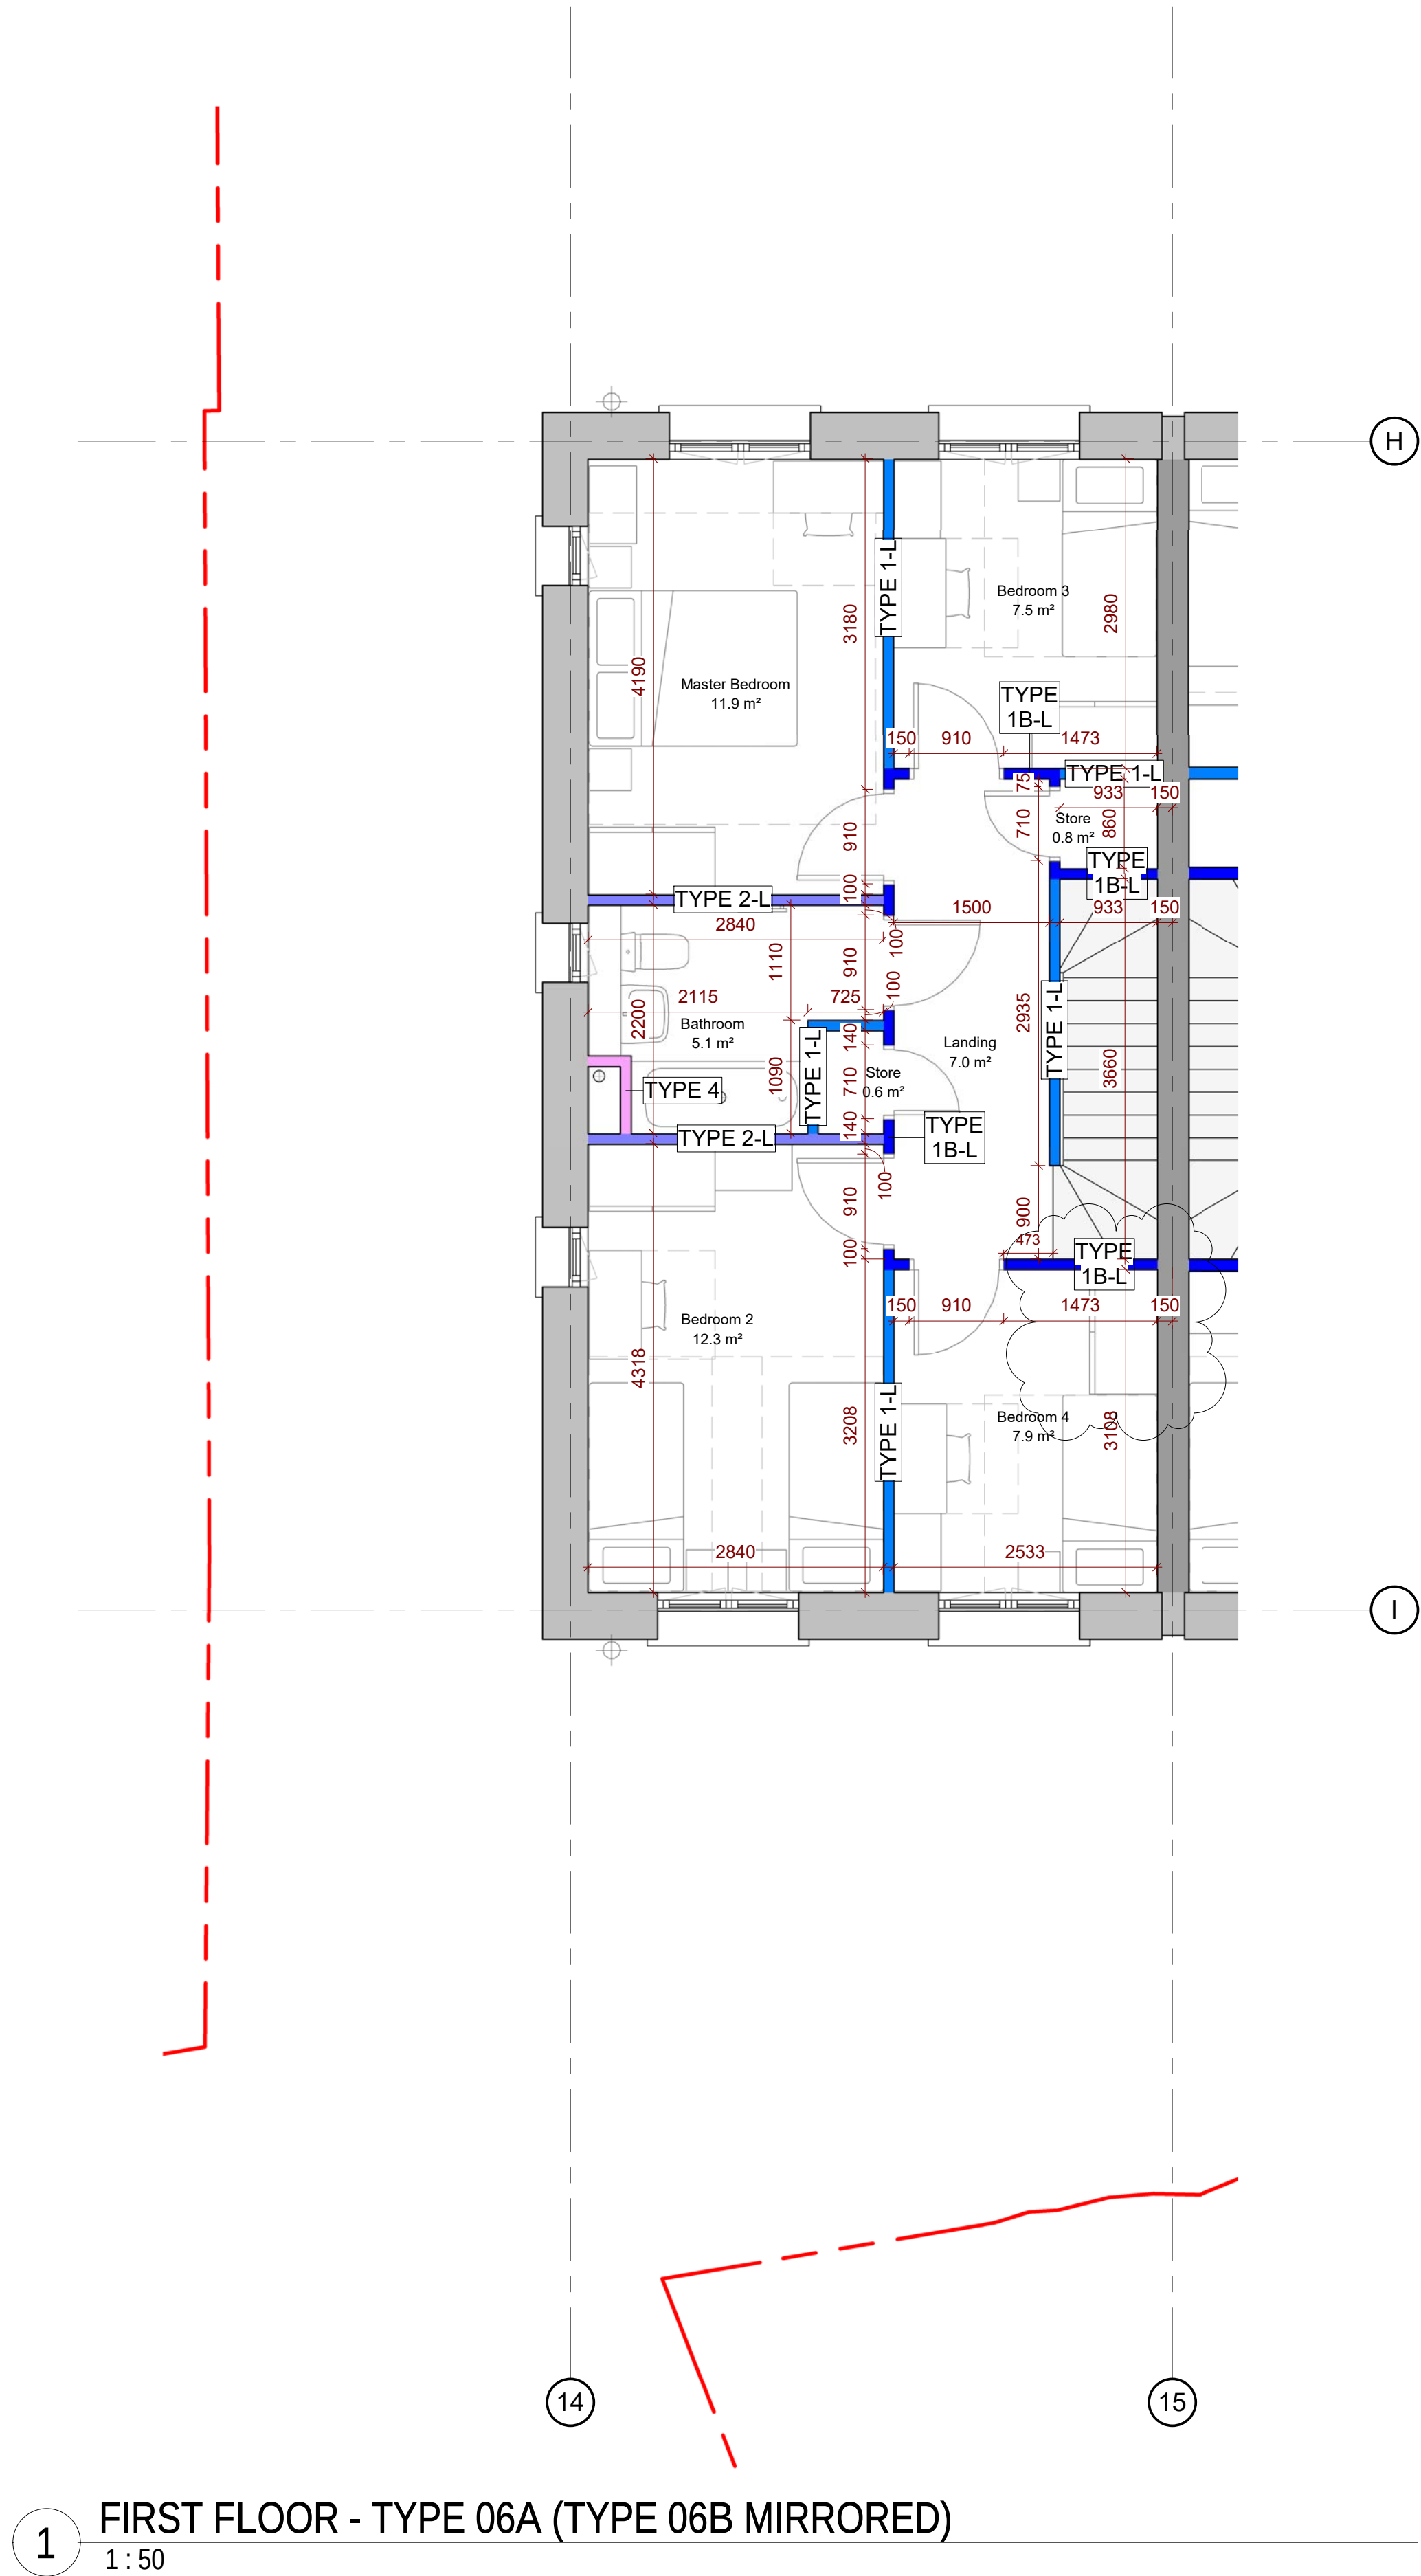

1 FIRST FLOOR - TYPE 06A (TYPE 06B MIRRORED)
1 : 50

FT06			
Flat Type	Area	Level	Name
TYPE 06A	58.4 m²	LOMOND 00_GF FFL	Unit 17
TYPE 06A	59.8 m²	LOMOND 01_1ST FLOOR FFL	Unit 17
TYPE 06B	58.5 m²	LOMOND 00_GF FFL	Unit 18
TYPE 06B	59.8 m²	LOMOND 01_1ST FLOOR FFL	Unit 18

Copyright reserved

All dimensions to be checked on site before work commences.
Figured dimensions to be taken in preference to scaled dimensions.
If in doubt please ask.

NOTES

- Refer to 0200 Series Plans for external walls and party wall details and setting out.
- Refer to 0300 Series Glossaries for further information regarding wall types build-up.
- External areas (rear gardens, etc.) vary between units. Refer to 0200 Series Plans for further information.

General notes Part M compliance:

- Level threshold to main entrance door: same FFL to external and internal areas.
- Drain provided under GF shower for potential installation of level access shower.
- Proposed furniture layout to comply with Part M Appendix D.
- All double beds shown are 1500x2000mm.
- All single beds shown are 900x2000mm.

C4	Revised as clouded	12/01/23
C3	First Issue for Construction / Revised as clouded	11/01/23
C2	Issued For Construction / General update	21/11/22
C1	Issued For Construction	24/10/22

Revision	Description	Date
----------	-------------	------

STATUS

For Construction

PROJECT

Watts Close

DRAWING

Unit Type 06

DRAWN BY	CHECKED BY	DATE
RC	CB	Oct'22
SCALE (@ A1)		PROJECT NUMBER
1 : 50		22015
DRAWING NUMBER		REV
WAT - DAR - LC - XX - DR - A - FT06		C4
Project Identifier	Originator	Zone
Level	Type	Discipline
Number	Revision	



www.deltaarchitects.co.uk