



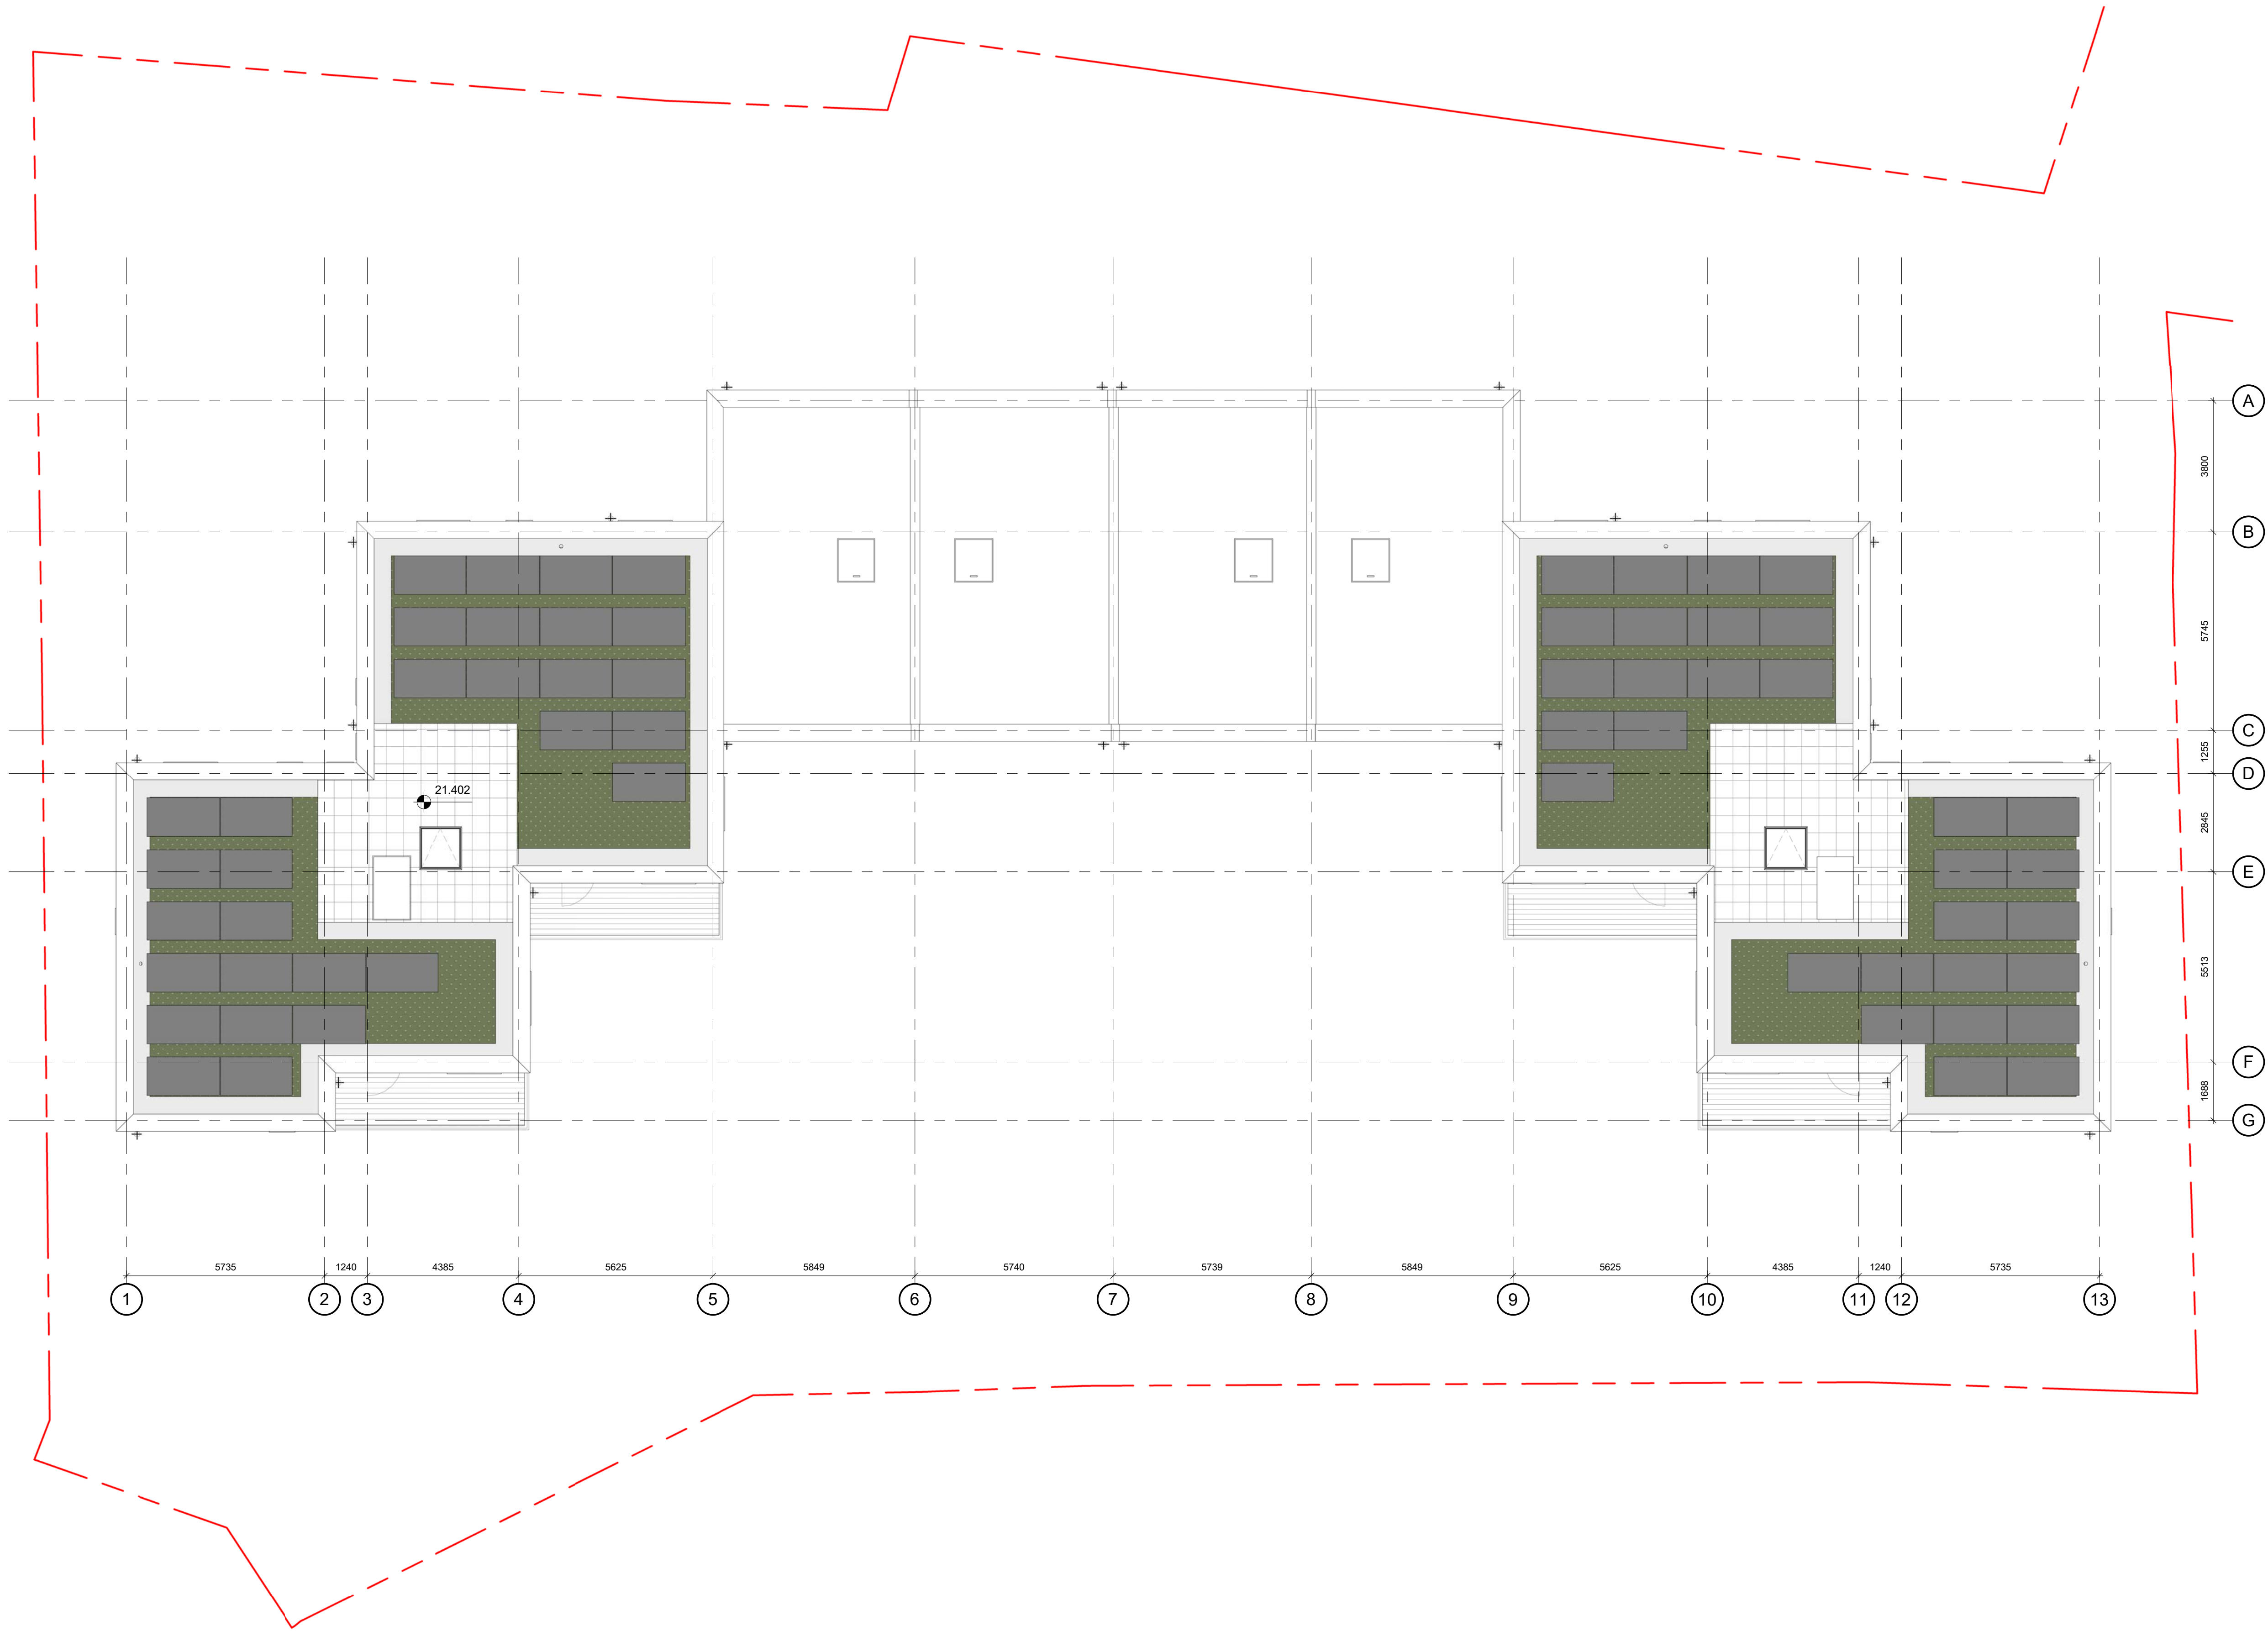

Copyright reserved  
All dimensions to be checked on site before work commences.  
Figured dimensions to be taken in preference to scaled dimensions.  
If in doubt please ask.

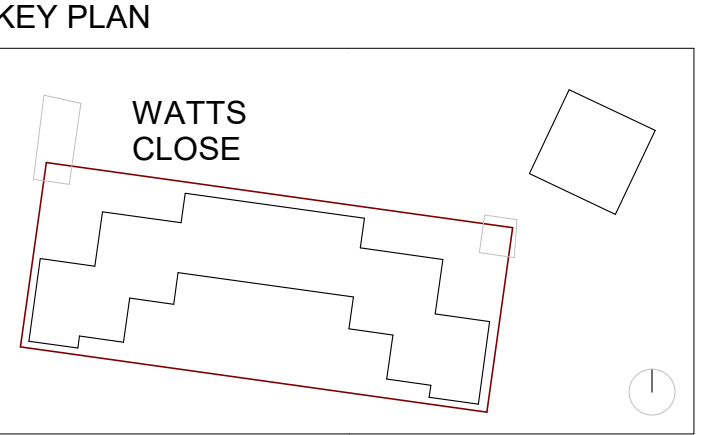

|          |                                                  |          |
|----------|--------------------------------------------------|----------|
| C2       | Garden fences, communal stairs and roofs updated | 30/01/23 |
| C1       | Issued For Construction / General update         | 21/11/22 |
| Revision | Description                                      | Date     |

STATUS  
**For Construction**

PROJECT  
**Watts Close**

DRAWING  
**Watts Close Proposed Roof GA Plan**

|                |                                     |           |
|----------------|-------------------------------------|-----------|
| DRAWN BY       | CHECKED BY                          | DATE      |
| RC             | CB                                  | August'22 |
| SCALE (@ A1)   | PROJECT NUMBER                      | REV       |
| 1 : 100        | 22015                               | C2        |
| DRAWING NUMBER | WAT - DAR - WC - 03 - DR - A - 0113 | Revision  |

Delta Architects  
1 Batemans Row  
London  
EC2A 3HH  
T 020 7613 5702  
www.deltaarchitects.co.uk