



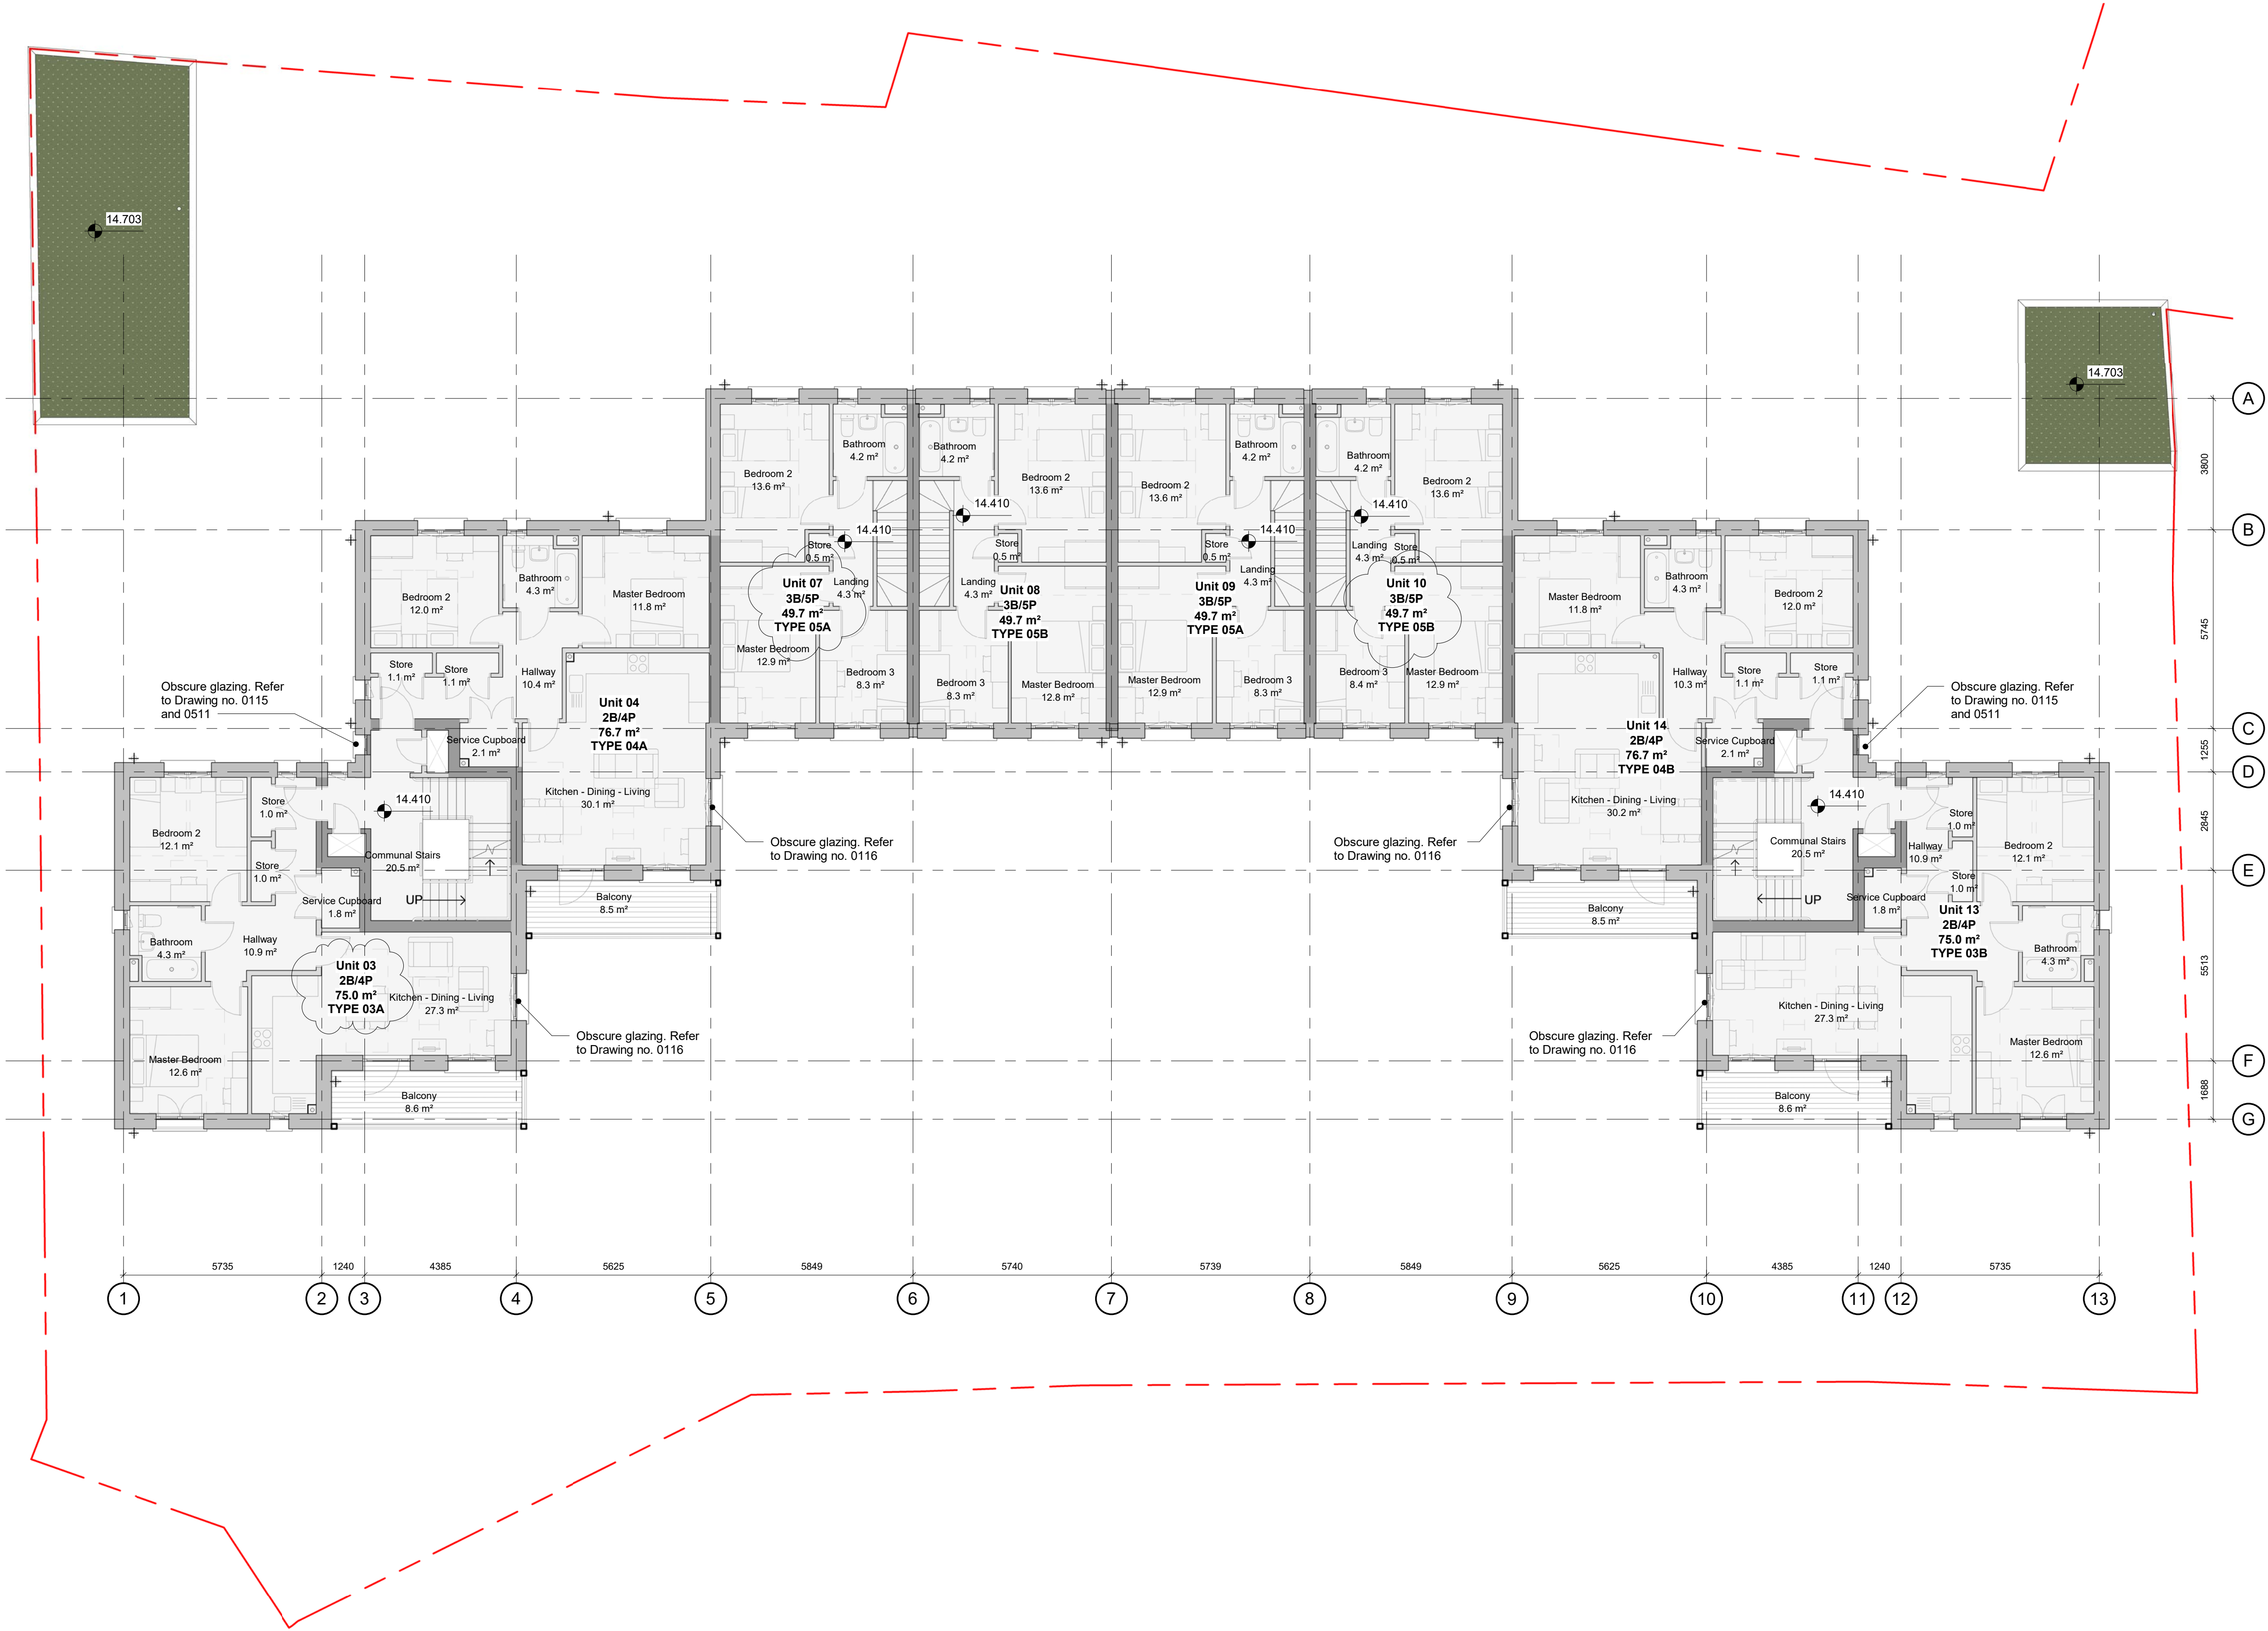

Copyright reserved

All dimensions to be checked on site before work commences.
Figured dimensions to be taken in preference to scaled dimensions.
If in doubt please ask.

KEY PLAN

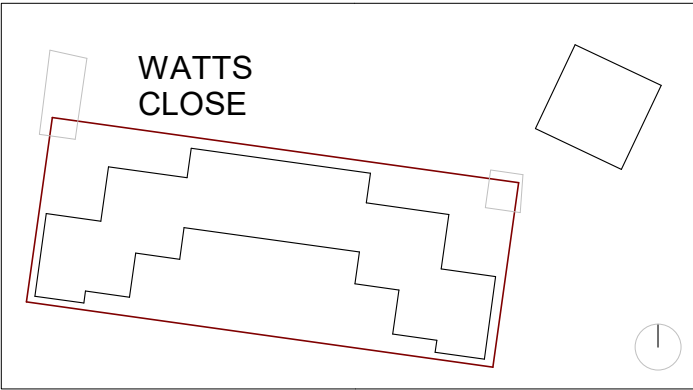

C4	Revised as clouded	18/01/23
C3	General revision of brick dims	17/01/23
C2	Revised as clouded	03/01/23
C1	Issued For Construction / General update	21/11/22

Revision	Description	Date
----------	-------------	------

STATUS

For Construction

PROJECT

Watts Close

DRAWING

Watts Close Proposed 1st Floor GA Plan

DRAWN BY	CHECKED BY	DATE
RC	CB	August'22
SCALE (@ A1)	PROJECT NUMBER	REV
1 : 100	22015	C4
DRAWING NUMBER	WAT - DAR - WC - 01 - DR - A - 0111	Revision



www.deltaarchitects.co.uk