



- KEY:
- (0.00) Existing level to be retained.
 - 0.00 Proposed level.
 - FFL Finish Floor level.
 - TOW Top of wall level.
 - TOK Top of kerb level.
 - Planning Boundary

- NOTES:
1. This drawing is to be read in conjunction with all relevant contract documentation from the design team, with any conflicting information to be brought to the attention of Davis Landscape Ltd in writing before commencing on site.
 2. The contractor is to check and verify all levels and dimensions before construction. Any discrepancies are to be brought to the attention of Davis Landscape Ltd in writing before commencing on site.
 3. All dimensions in mm, unless otherwise stated.
 4. Do not scale from this drawing.
 5. All sub base and concrete specification, fixings, brackets & the like to Engineers' details & specification.
 6. We are not liable for the detailed design of above ground drainage, ground drainage, sub-bases, foundations, retaining structures, fall from height barriers and building waterproofing details.
 7. All proprietary products shall be installed in accordance with manufacturers written instructions.
 8. Submit Shop drawings for Davis Landscape Ltd approval before constructing any bespoke landscape item.

01
L0876D02 Section Scale 1:20@A1

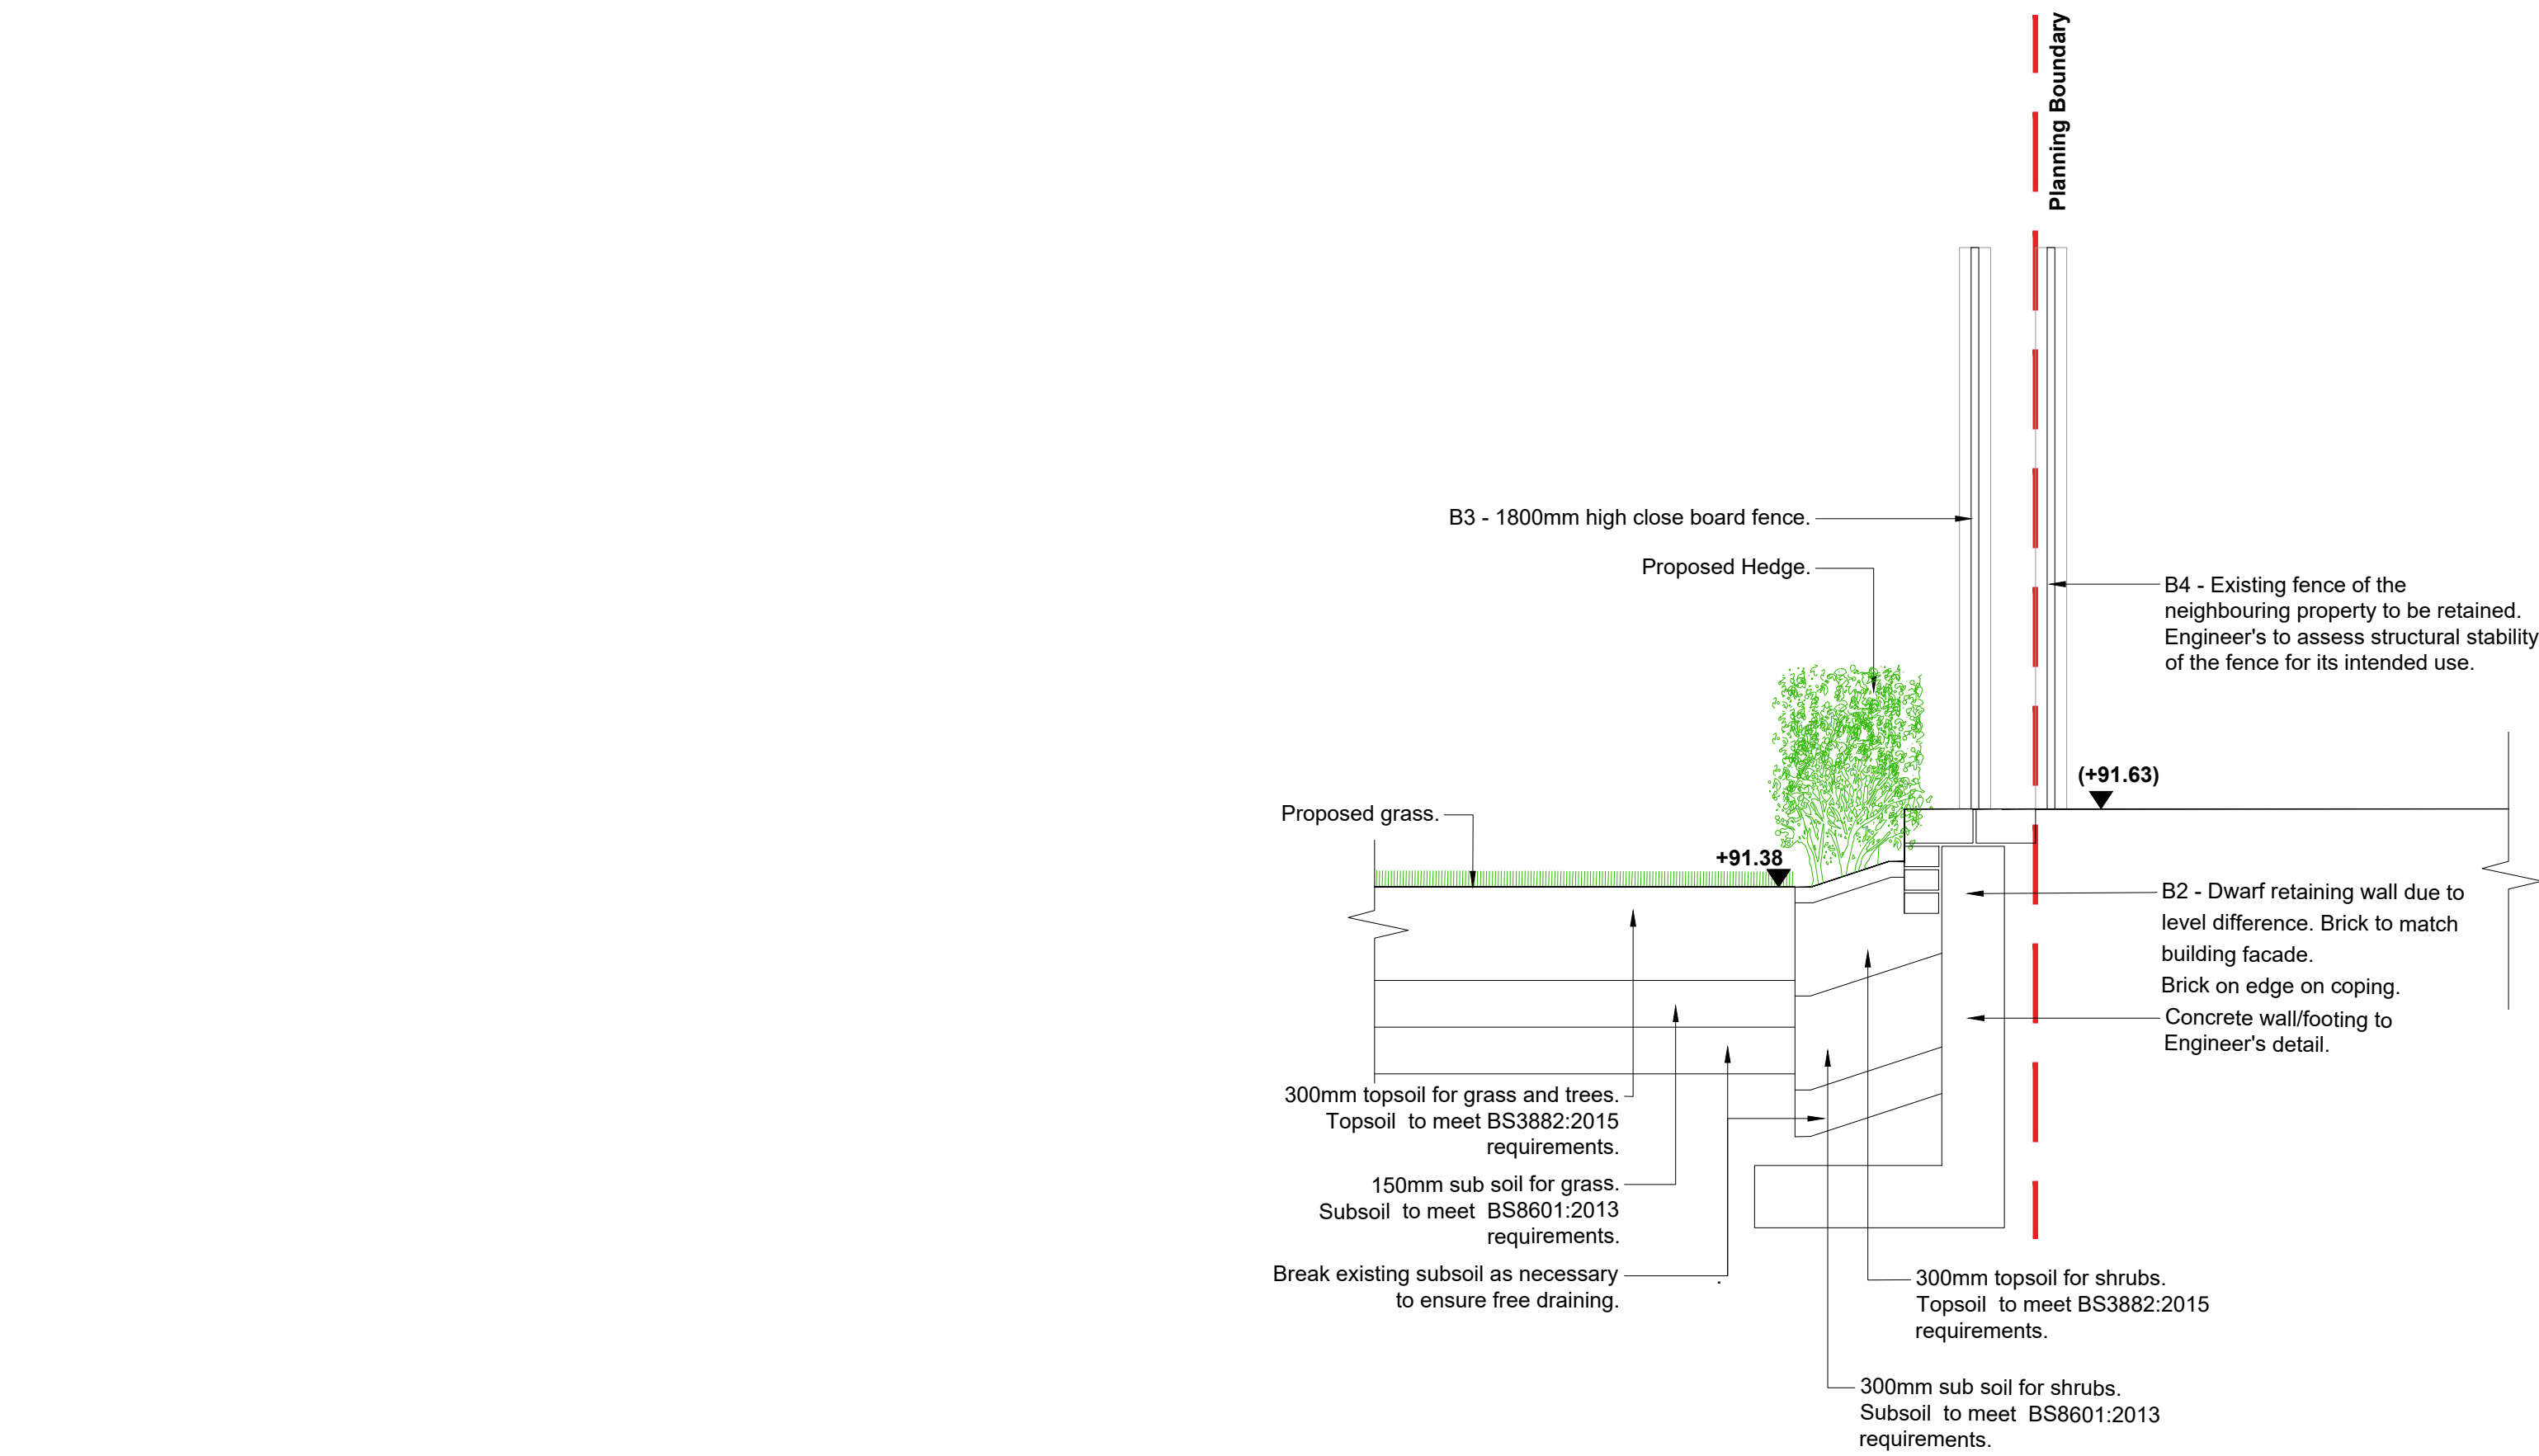

Location Plan N.T.S.

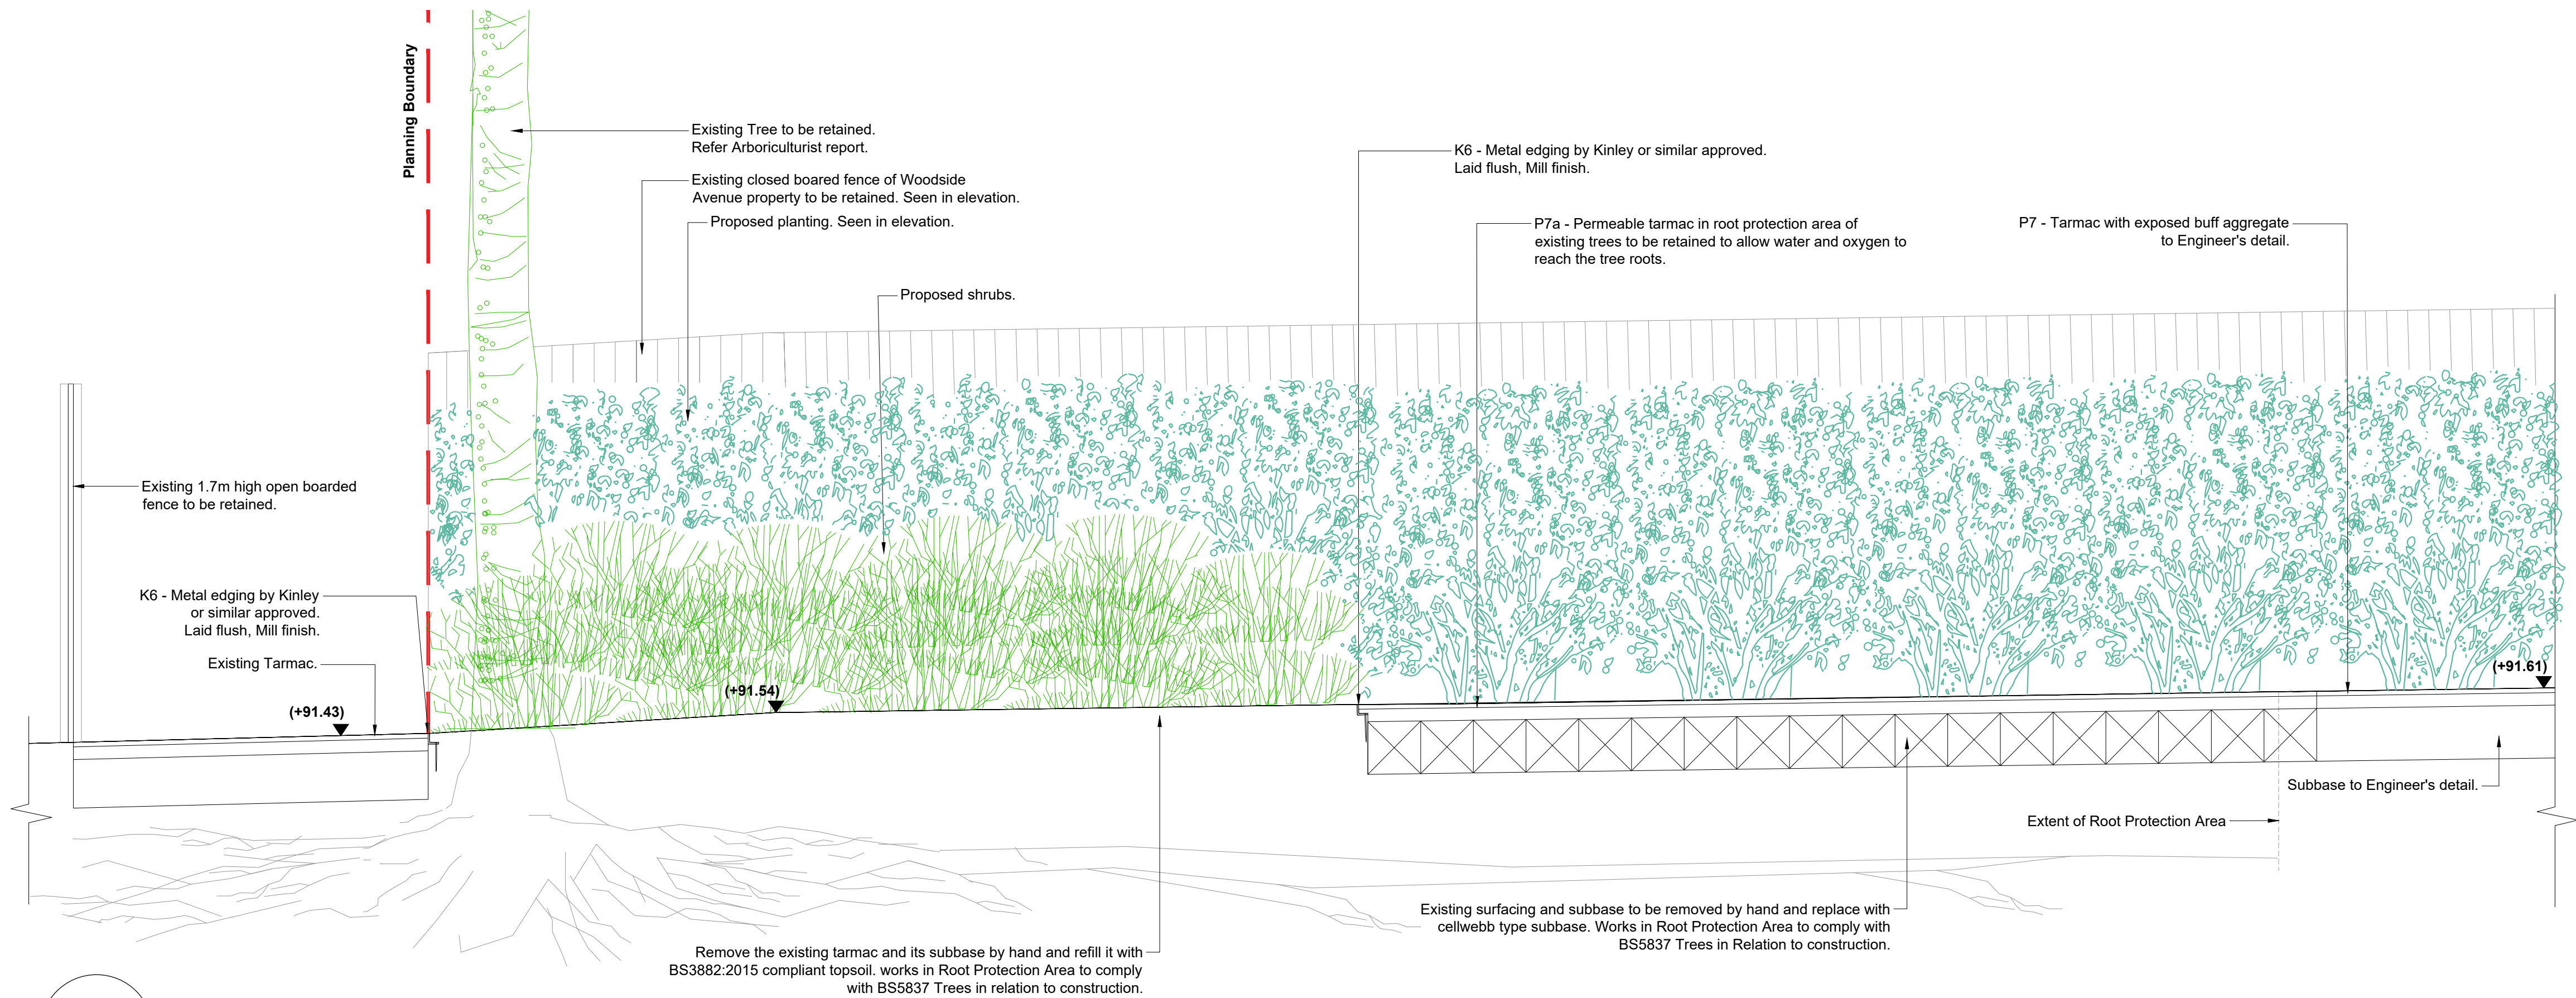

02
L0876D02 Section Scale 1:20@A1

Rev	Description	Date	By
/	For Condition 9	13.04.23	SJ

Davis Landscape Architecture	
15 Iliffe Yard, London, SE17 3QA	
020 7277 1035	
mail@davisla.com www.davisla.com	
Client	
Formation Design & Build	
Job Title	
Cranwood, Muswell Hill	
Drawing Title	
Detail 02	
Scale : 1:20@A1	Drawn : YW
Date : 11/04/23	Checked : SJ
Drawing No. : L0876D02	Rev : /