


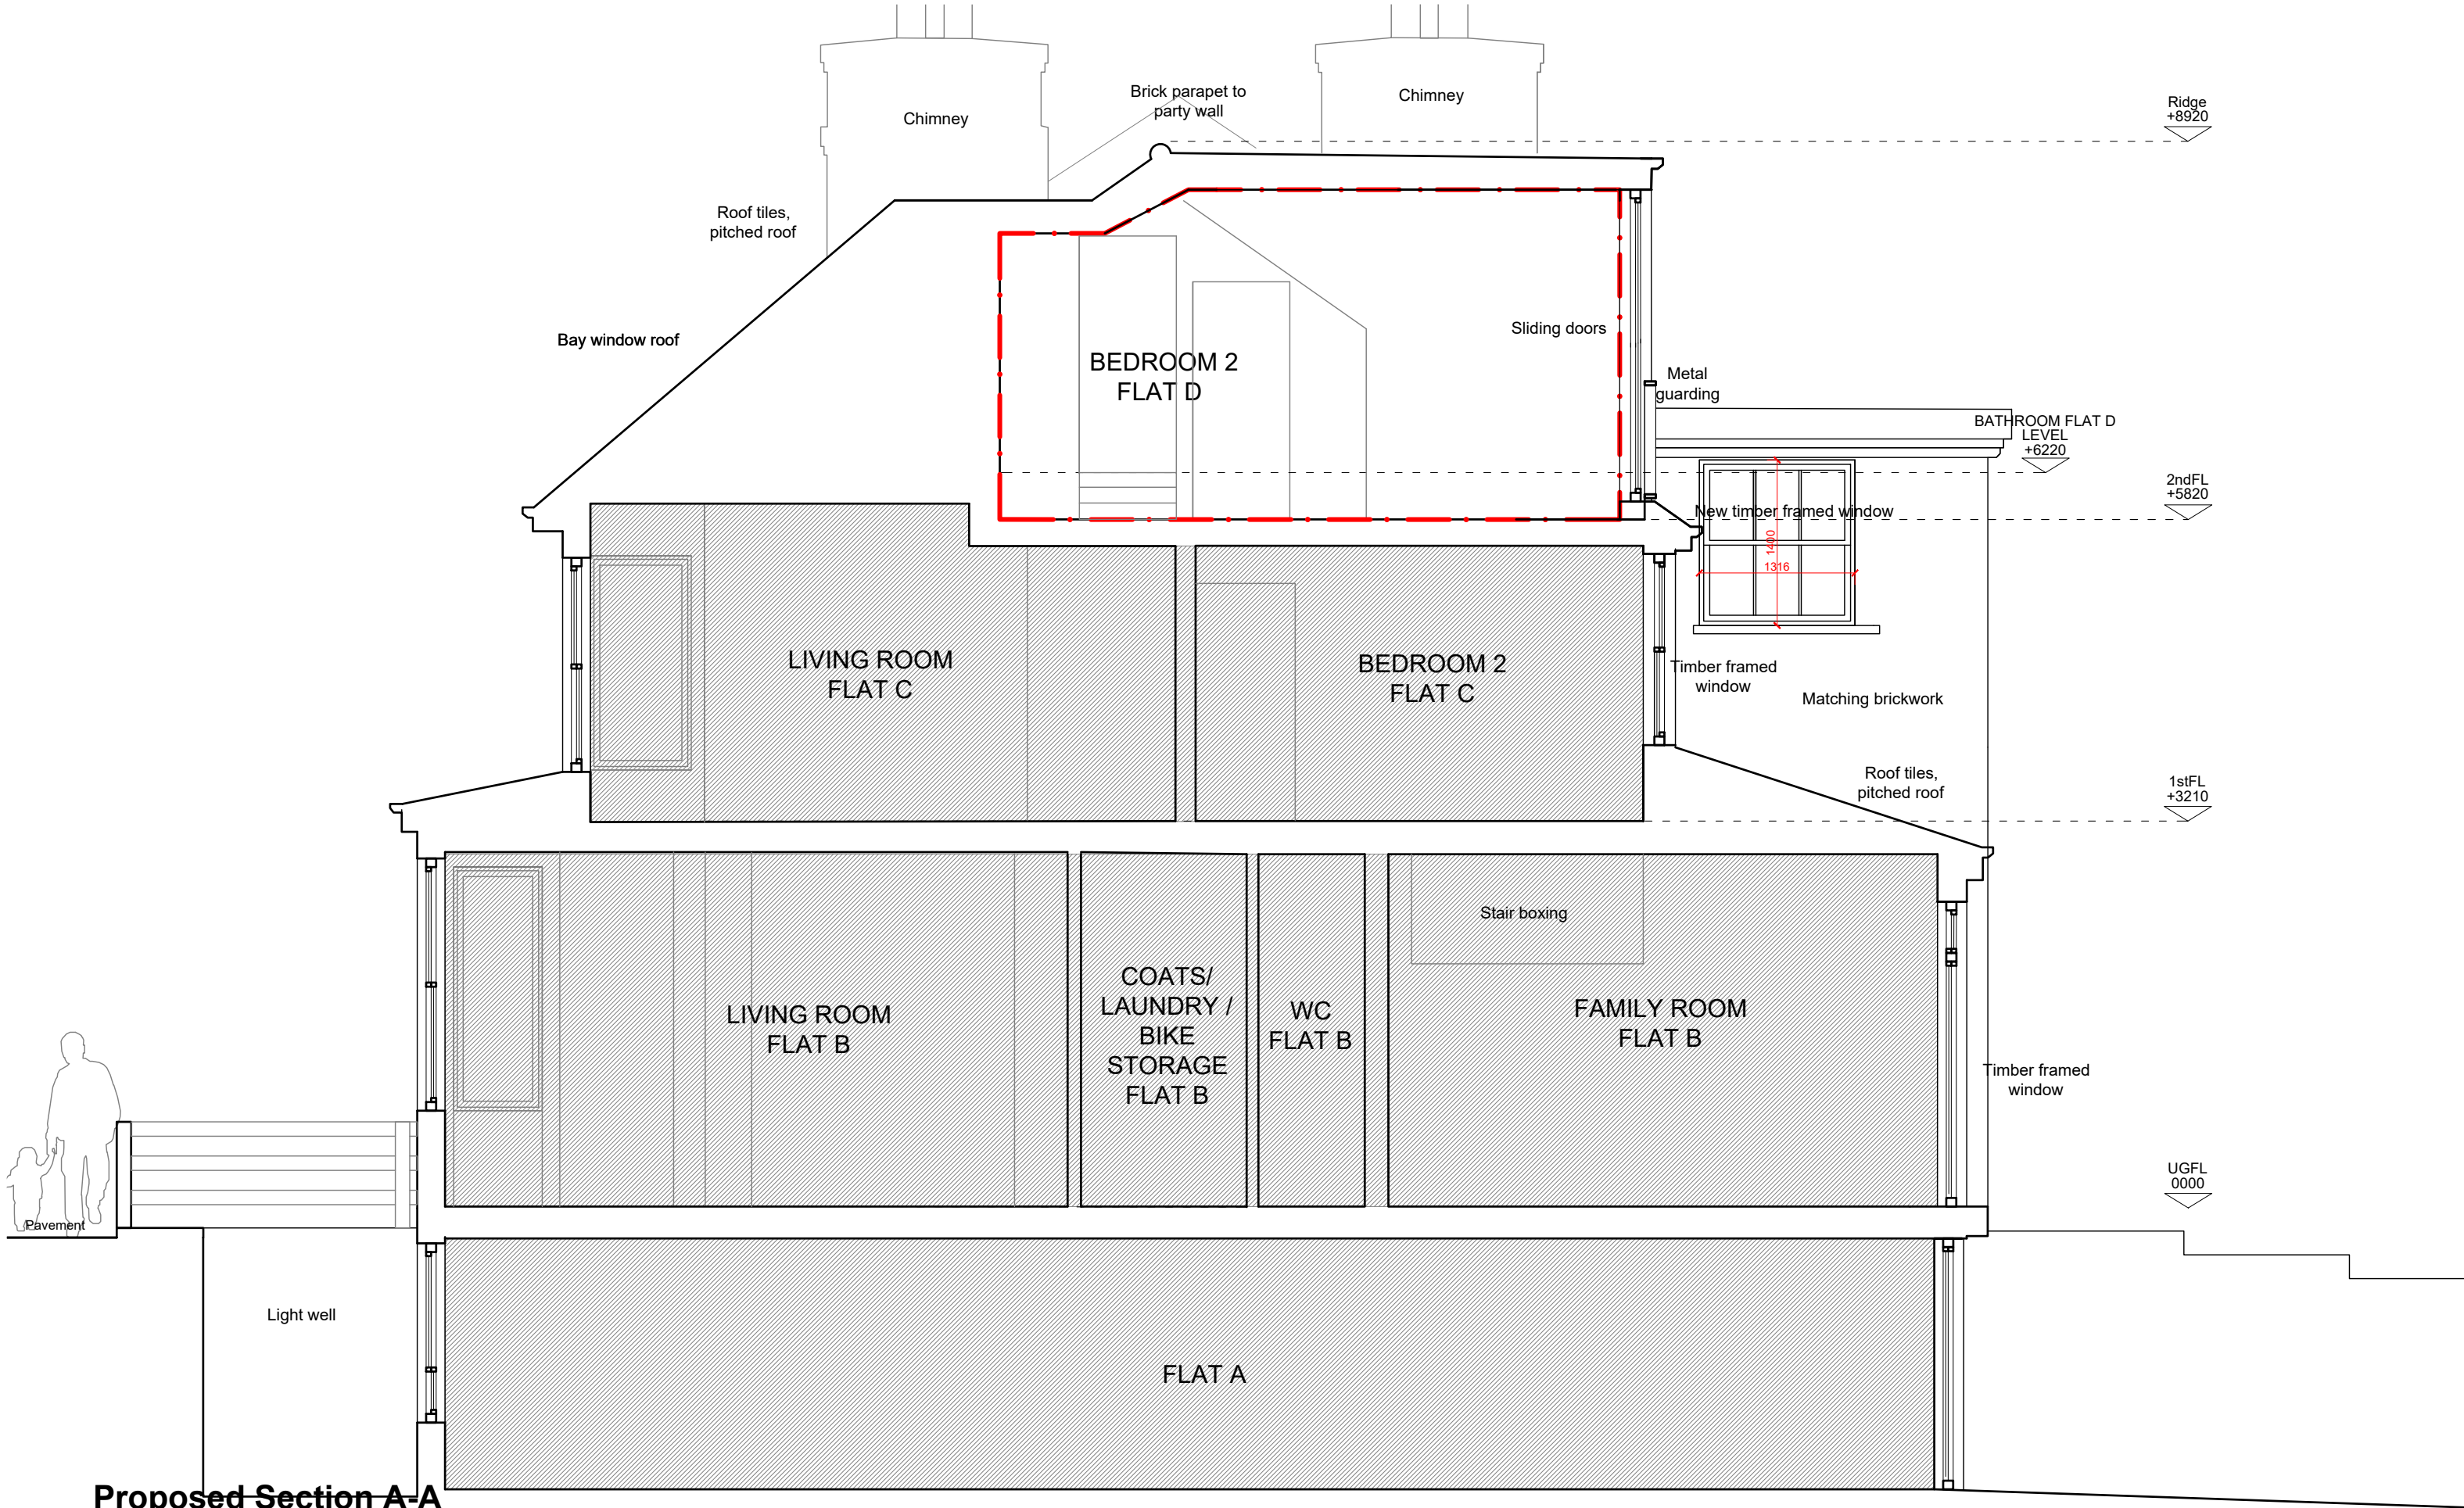

Proposed Section A-A

**General Notes:**

This drawing is based on current available information and should not be relied on as accurate measurements of usable space.

This drawing is the property of the fallon architects and Copyright is reserved by them. The drawing is issued on condition that it is not copied or disclosed by or to any unauthorised persons without the prior consent in writing of the fallon architects

Scale: 1:50

0 .5 1 1.5 2m

----- Outline of Flat D

Rev C - 21.03.23 - Roof terrace omitted  
Rev B - 15.03.23 - Roof terrace reduced in size.  
Rev A - 22.11.22 - Updated for variation of condition

**Project**  
Flat D, 29 Woodland Gardens,  
N10 3UE

**Title**  
Proposed Section A-A

| fallon architects           |                    |
|-----------------------------|--------------------|
| Scale<br>1:50 @ A3          |                    |
| Drawn by:<br>CC             | Date<br>06/06/2022 |
| Drawing No.<br>P-2220-D-109 | Revision<br>C      |

Fallon Architects, Tobacco Dock, London E1W 2SF  
declanfallon@e1wfarchitecture.com 07920181490  
www.fallon-architects.com instagram: fallon\_architects