


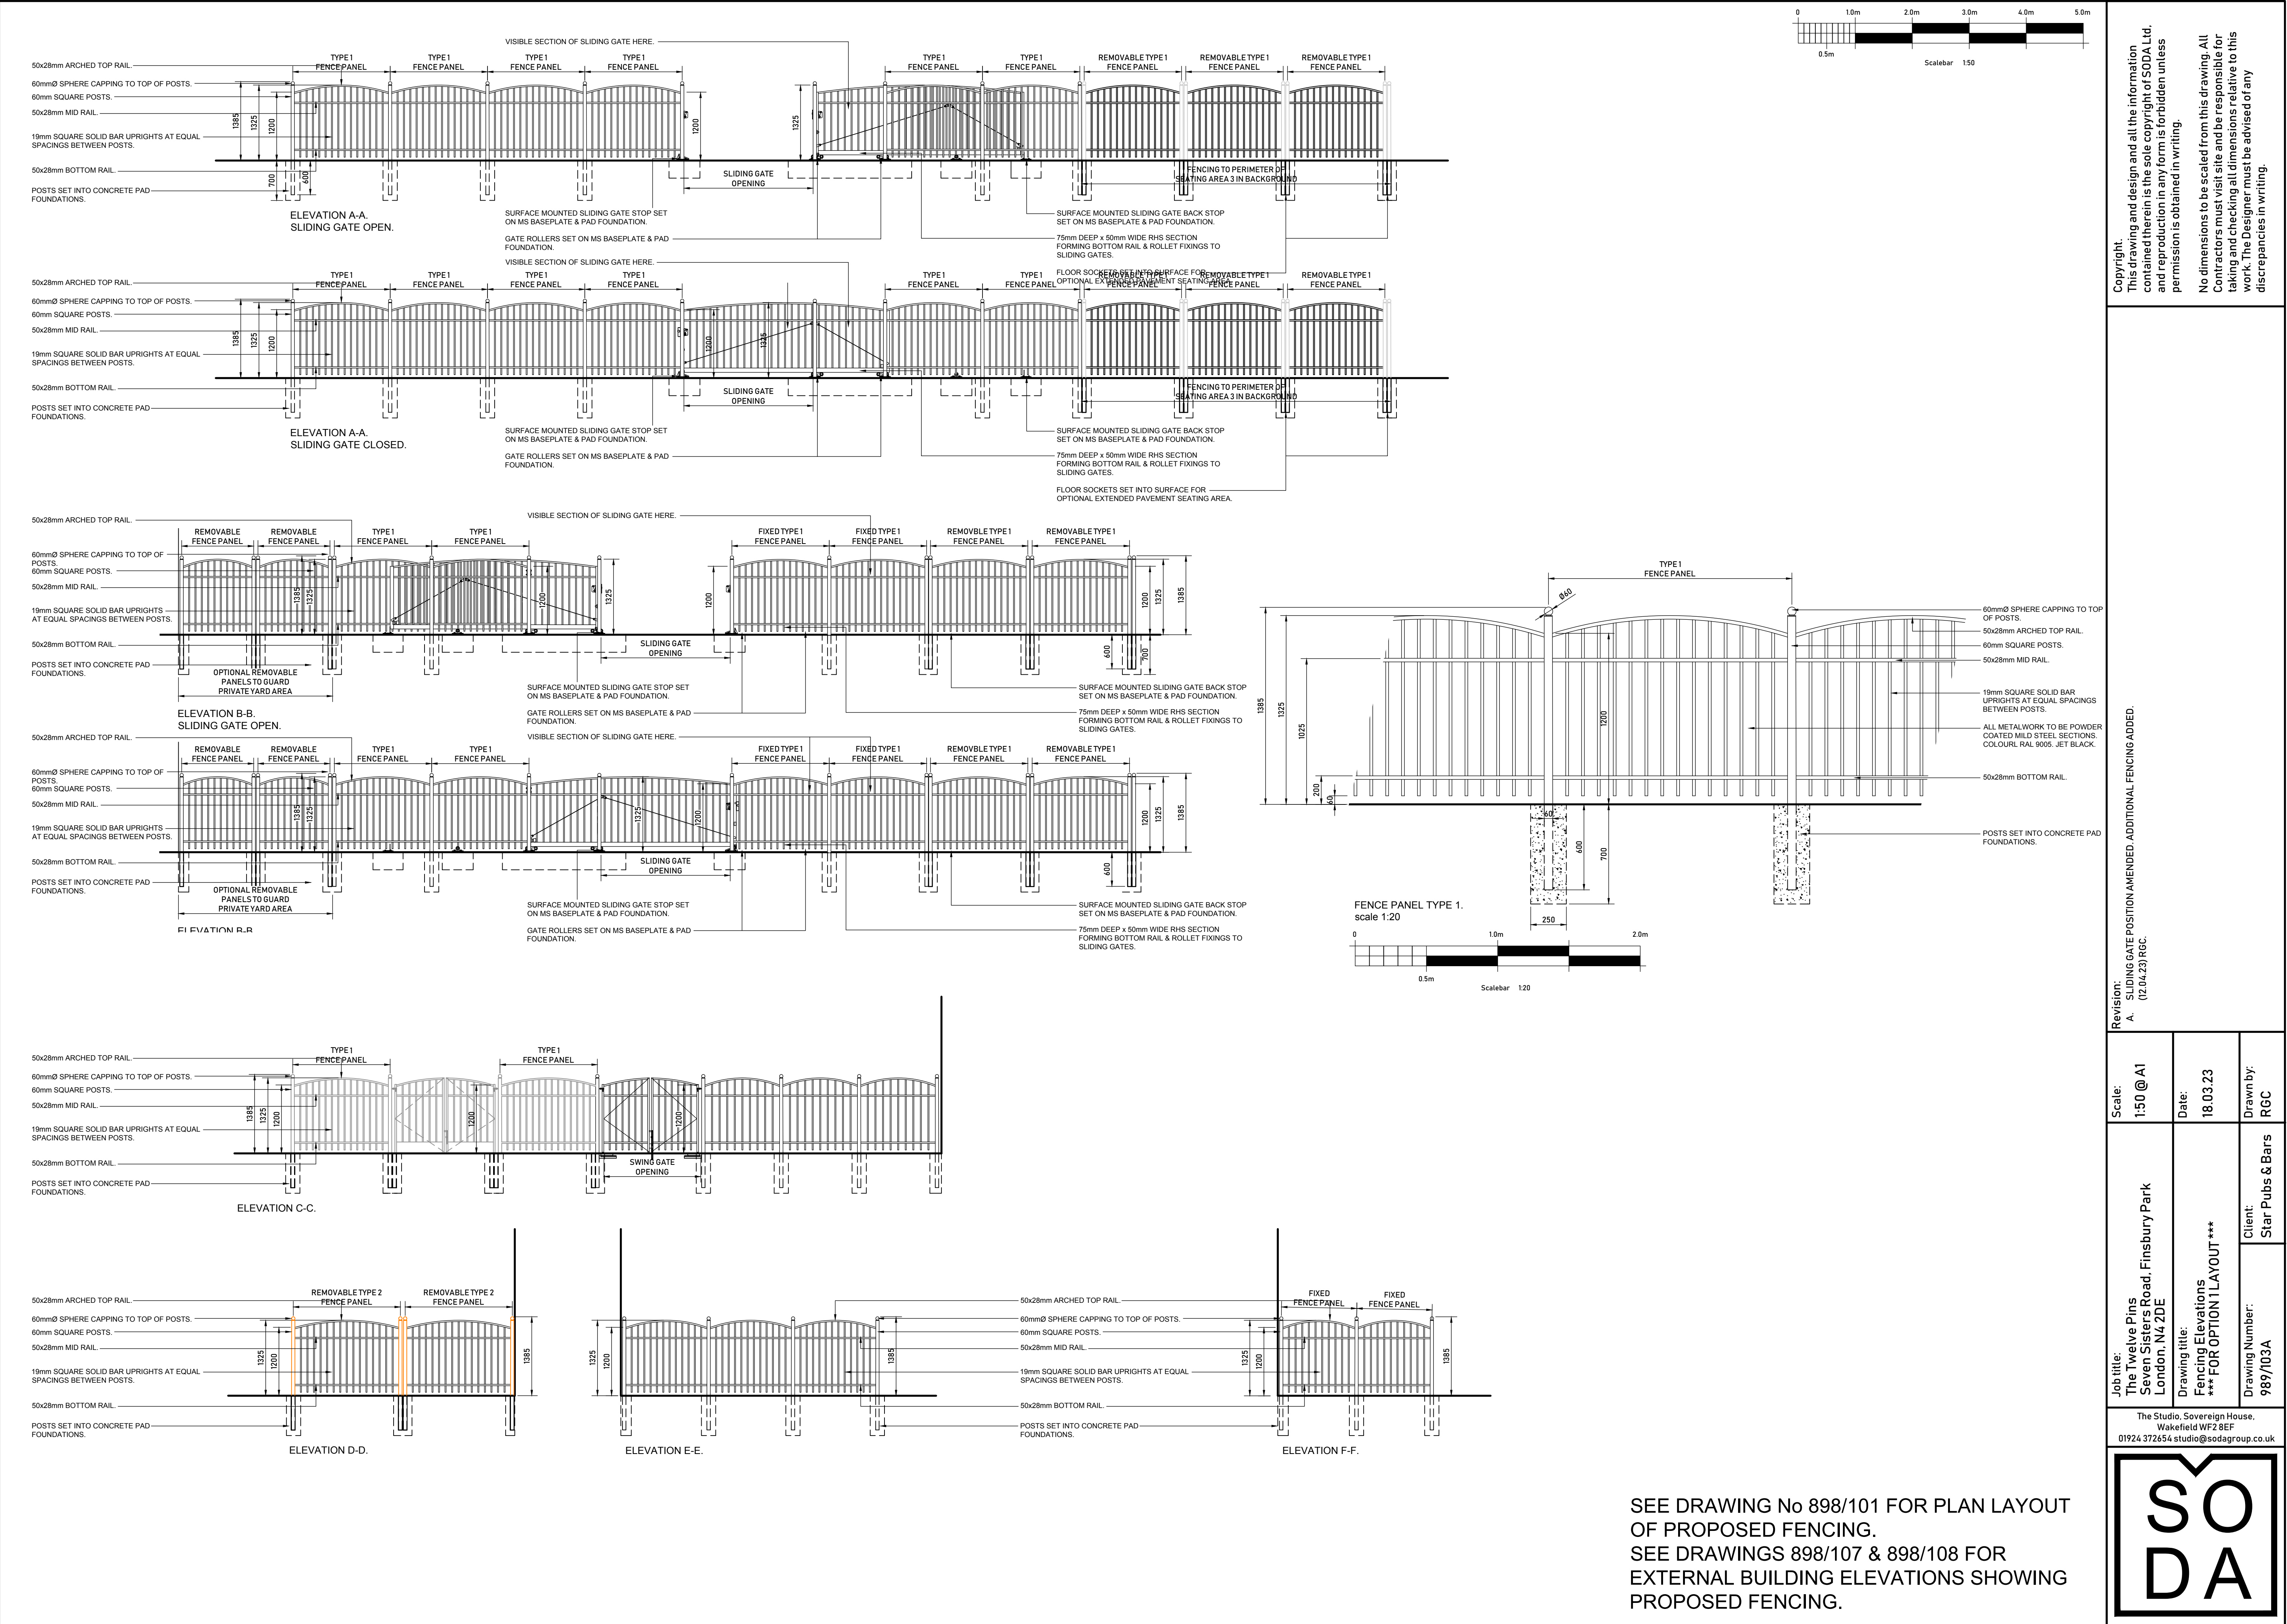

SEE DRAWING No 898/101 FOR PLAN LAYOUT OF PROPOSED FENCING.
SEE DRAWINGS 898/107 & 898/108 FOR EXTERNAL BUILDING ELEVATIONS SHOWING PROPOSED FENCING.

Copyright.
This drawing and design and all the information contained therein is the sole copyright of SODA Ltd. and reproduction in any form is forbidden unless permission is obtained in writing.

No dimensions to be scaled from this drawing. All Contractors must visit site and be responsible for taking and checking all dimensions relative to this work. The Designer must be advised of any discrepancies in writing.

Revision:
A. SLIDING GATE POSITION AMENDED. ADDITIONAL FENCING ADDED.
(12.04.23) RGC

Scale:
1:50 @ A1

Date:
18.03.23

Drawn by:
RGC

Job title:
The Twelve Pins
Seven Sisters Road, Finsbury Park
London, N4 2DE

Drawing title:
Fencing Elevations
*** FOR OPTION LAYOUT ***

Client:
Star Pubs & Bars

The Studio, Sovereign House,
Wakefield WF2 8EF
01924 372654 studio@sodagroup.co.uk

Drawing Number:
989/03A

SODA

Reference file: