


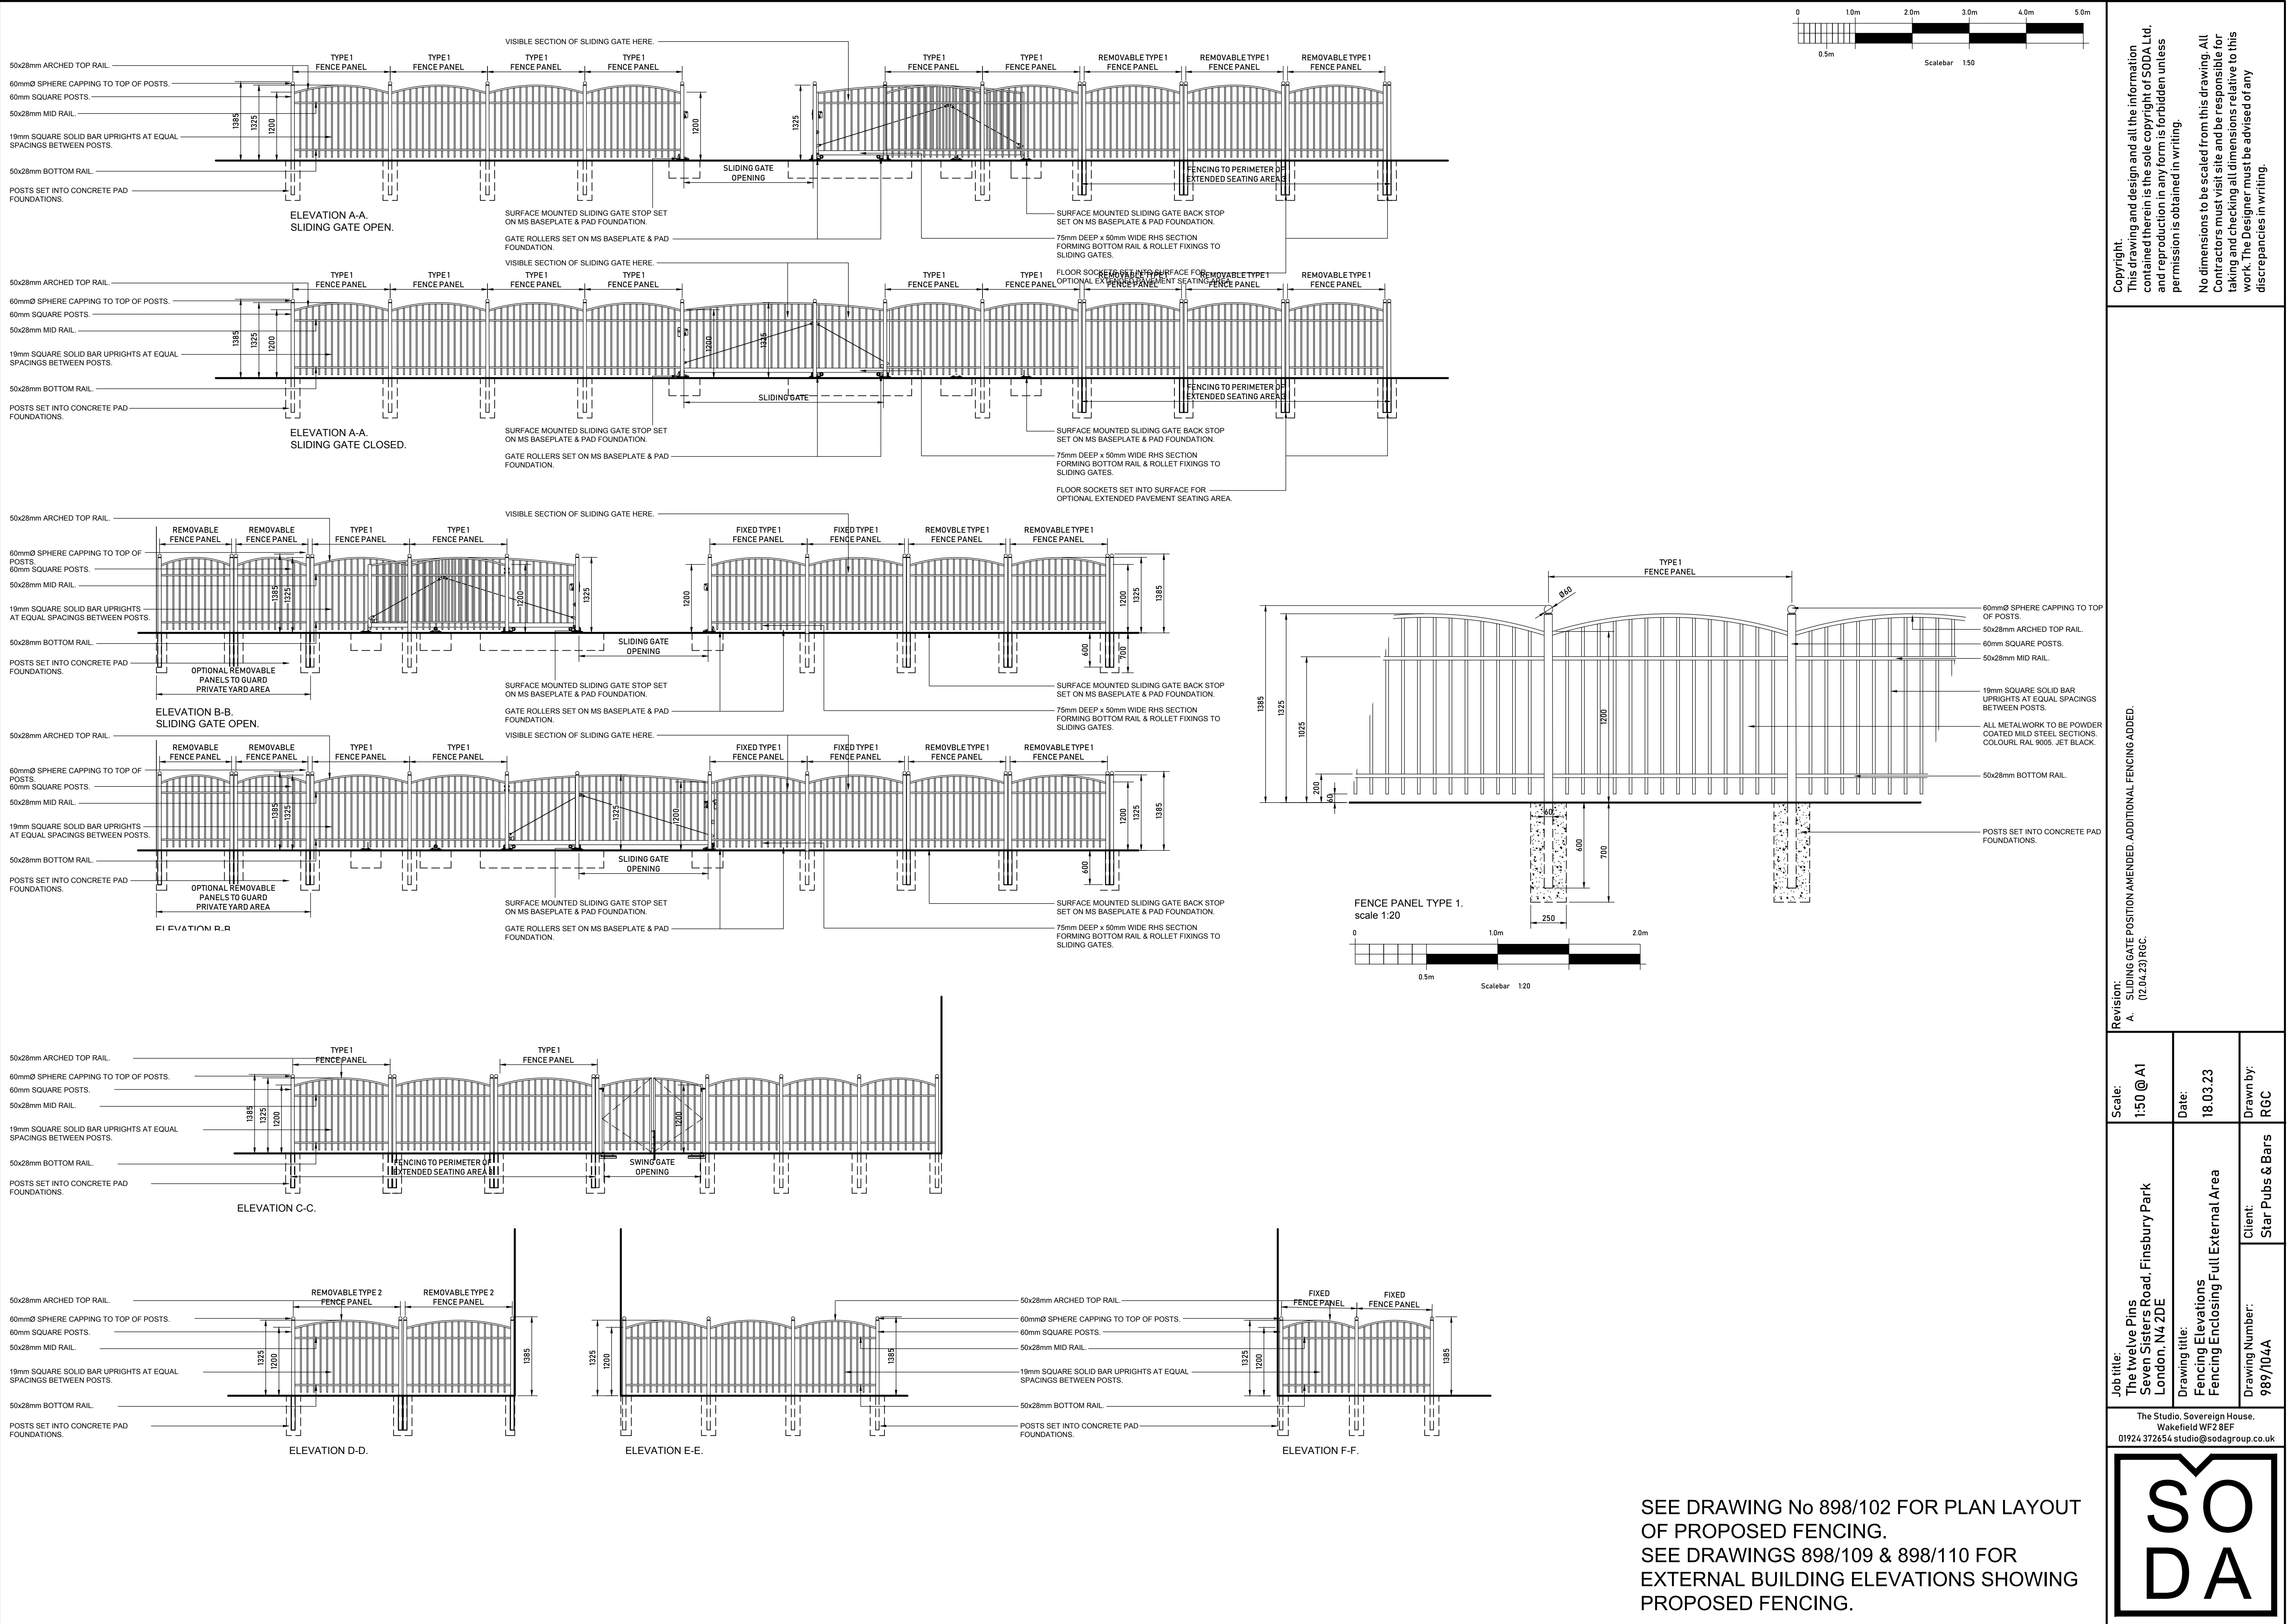


Copyright.
This drawing and design and all the information contained therein is the sole copyright of SODA Ltd. and reproduction in any form is forbidden unless permission is obtained in writing.

No dimensions to be scaled from this drawing. All Contractors must visit site and be responsible for taking and checking all dimensions relative to this work. The Designer must be advised of any discrepancies in writing.

Revision:
A. SLIDING GATE POSITION AMENDED. ADDITIONAL FENCING ADDED.
(12.04.23) RGC.

Scale: 1:50 @ A1	Date: 18.03.23	Drawn by: RGC
Job title: The Twelve Pins Seven Sisters Road, Finsbury Park London, N4 2DE	Drawing title: Fencing Elevations Fencing Enclosing Full External Area	Client: Star Pubs & Bars
Drawing Number: 989/104A		

The Studio, Sovereign House,
Wakefield WF2 8EF
01924 372654 studio@sodagroup.co.uk

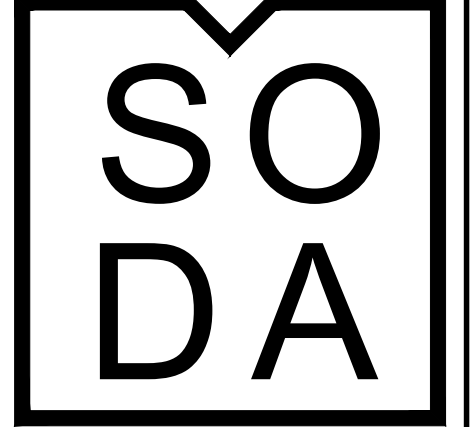

SEE DRAWING No 898/102 FOR PLAN LAYOUT OF PROPOSED FENCING.
SEE DRAWINGS 898/109 & 898/110 FOR EXTERNAL BUILDING ELEVATIONS SHOWING PROPOSED FENCING.