



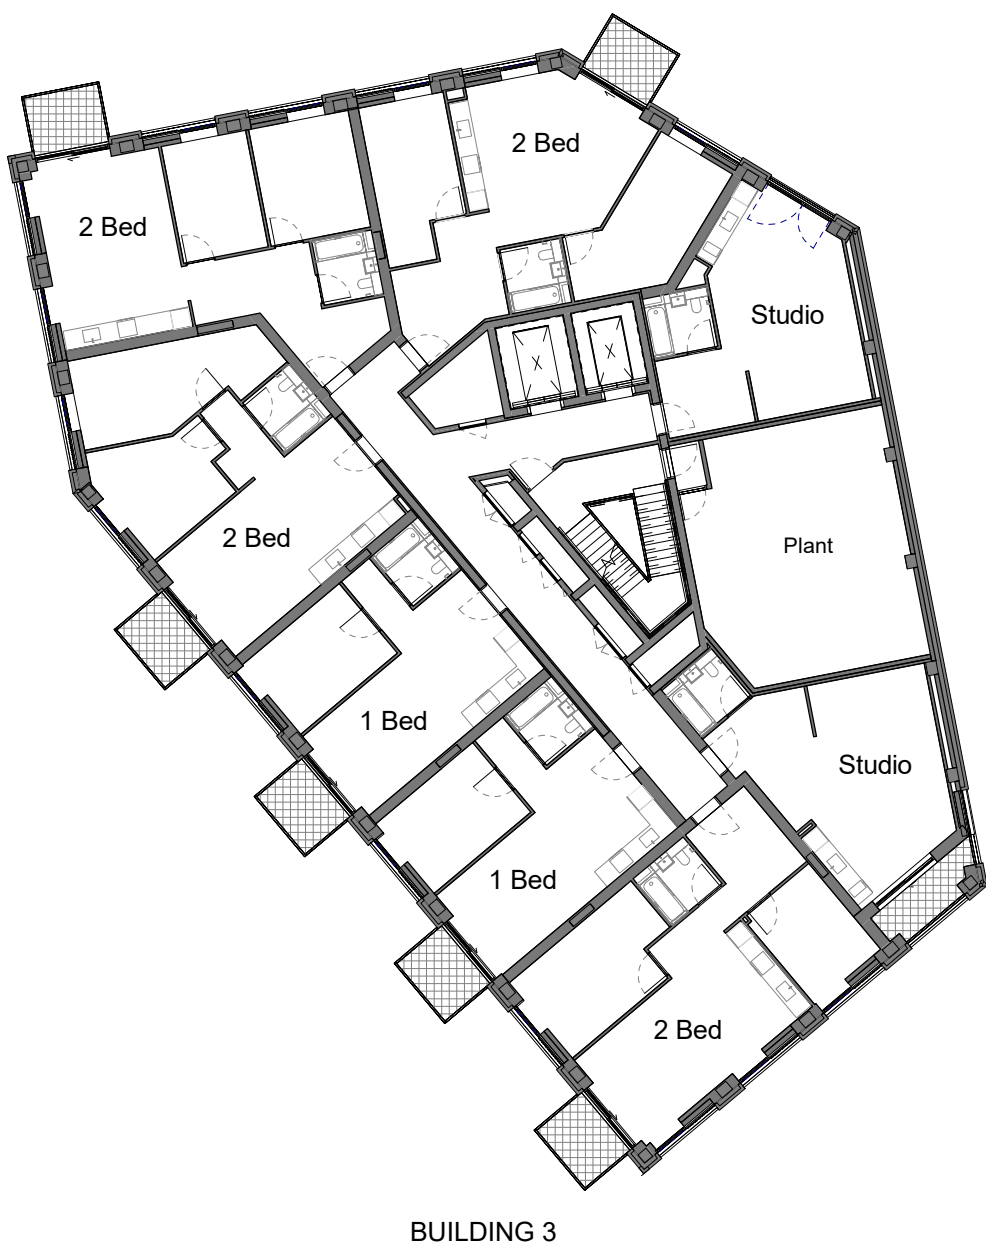


BUILDING 3

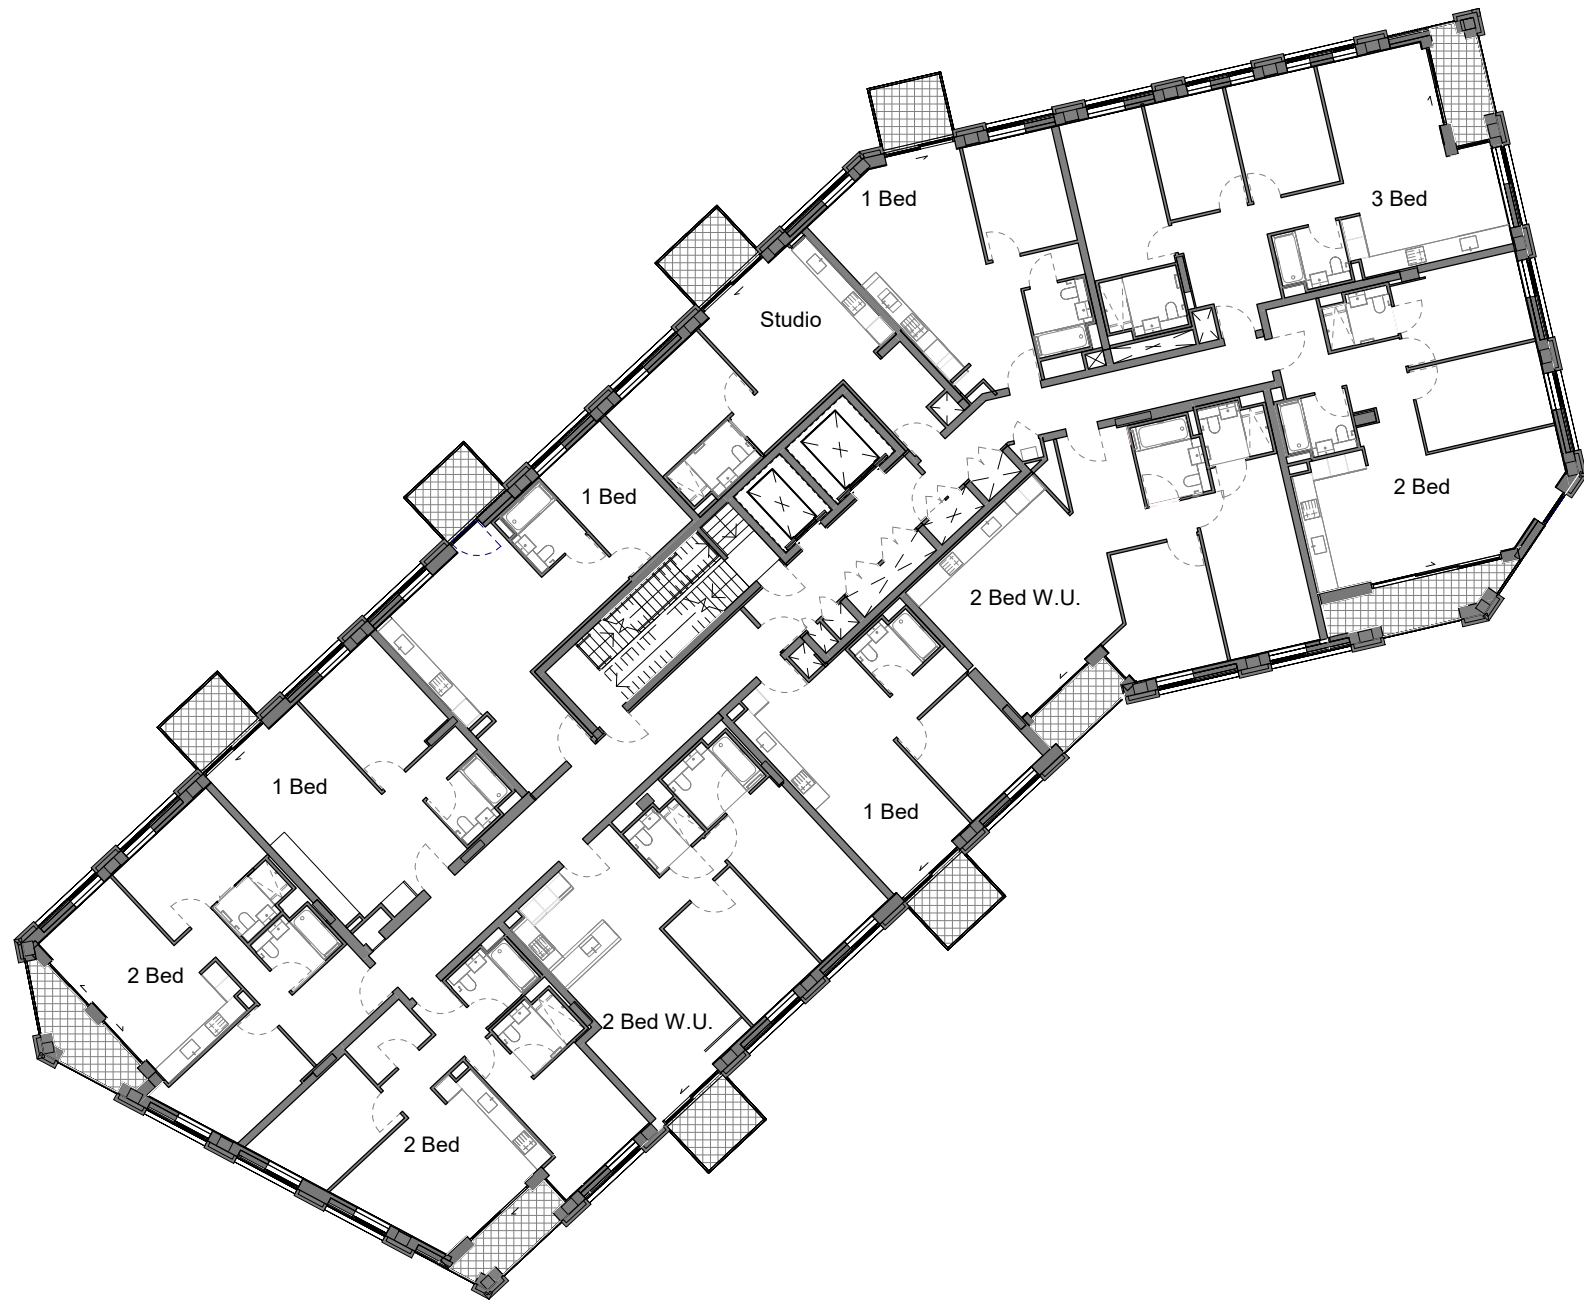

BUILDING 2



BUILDING 1

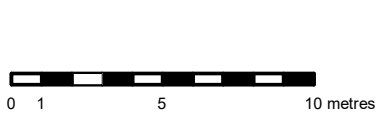

W.U. Wheelchair Adaptable Dwelling Unit		
PV Photovoltaic Panels		
AOD Above Ordnance Datum		
	Private Amenity	
	Brown Roof	