



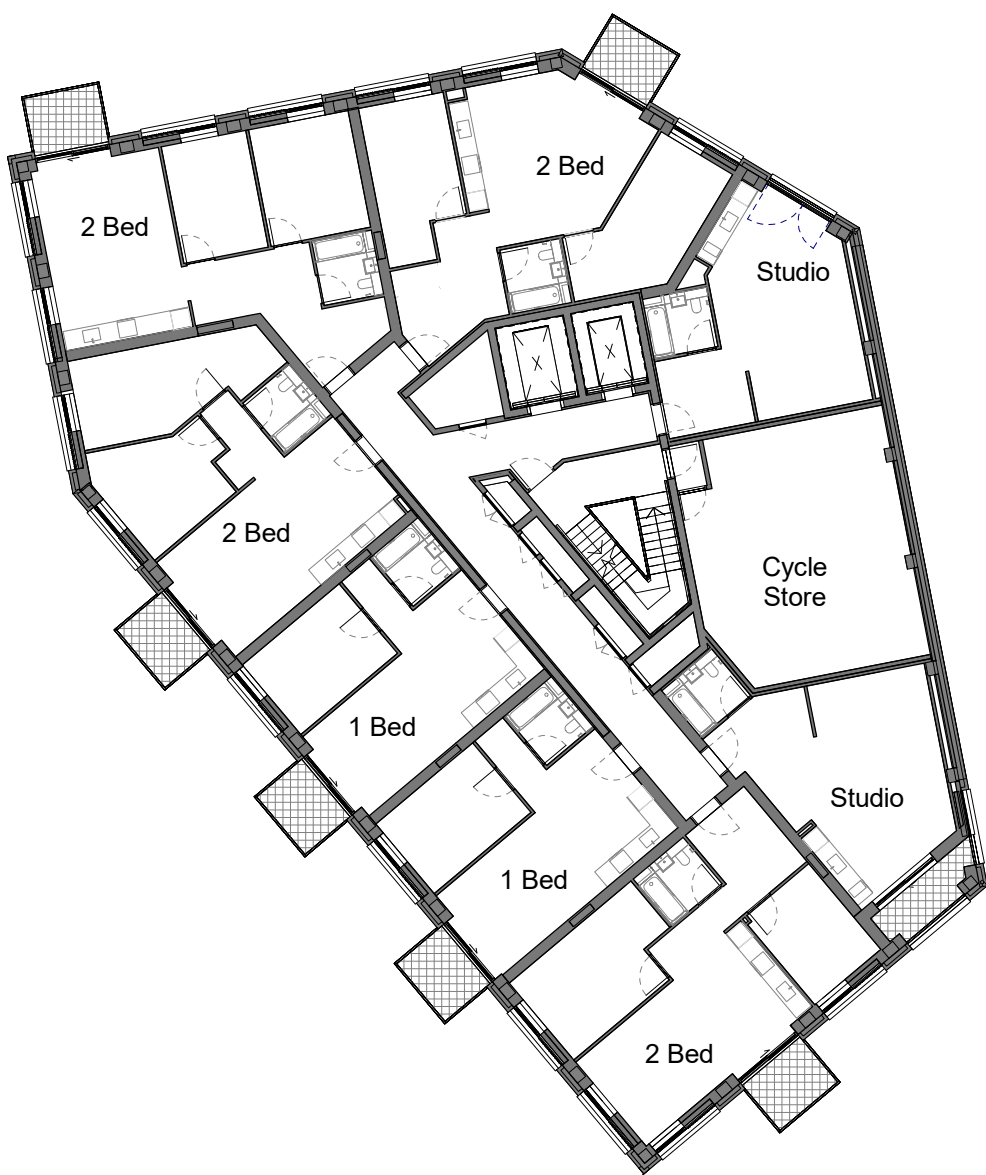


BUILDING 3

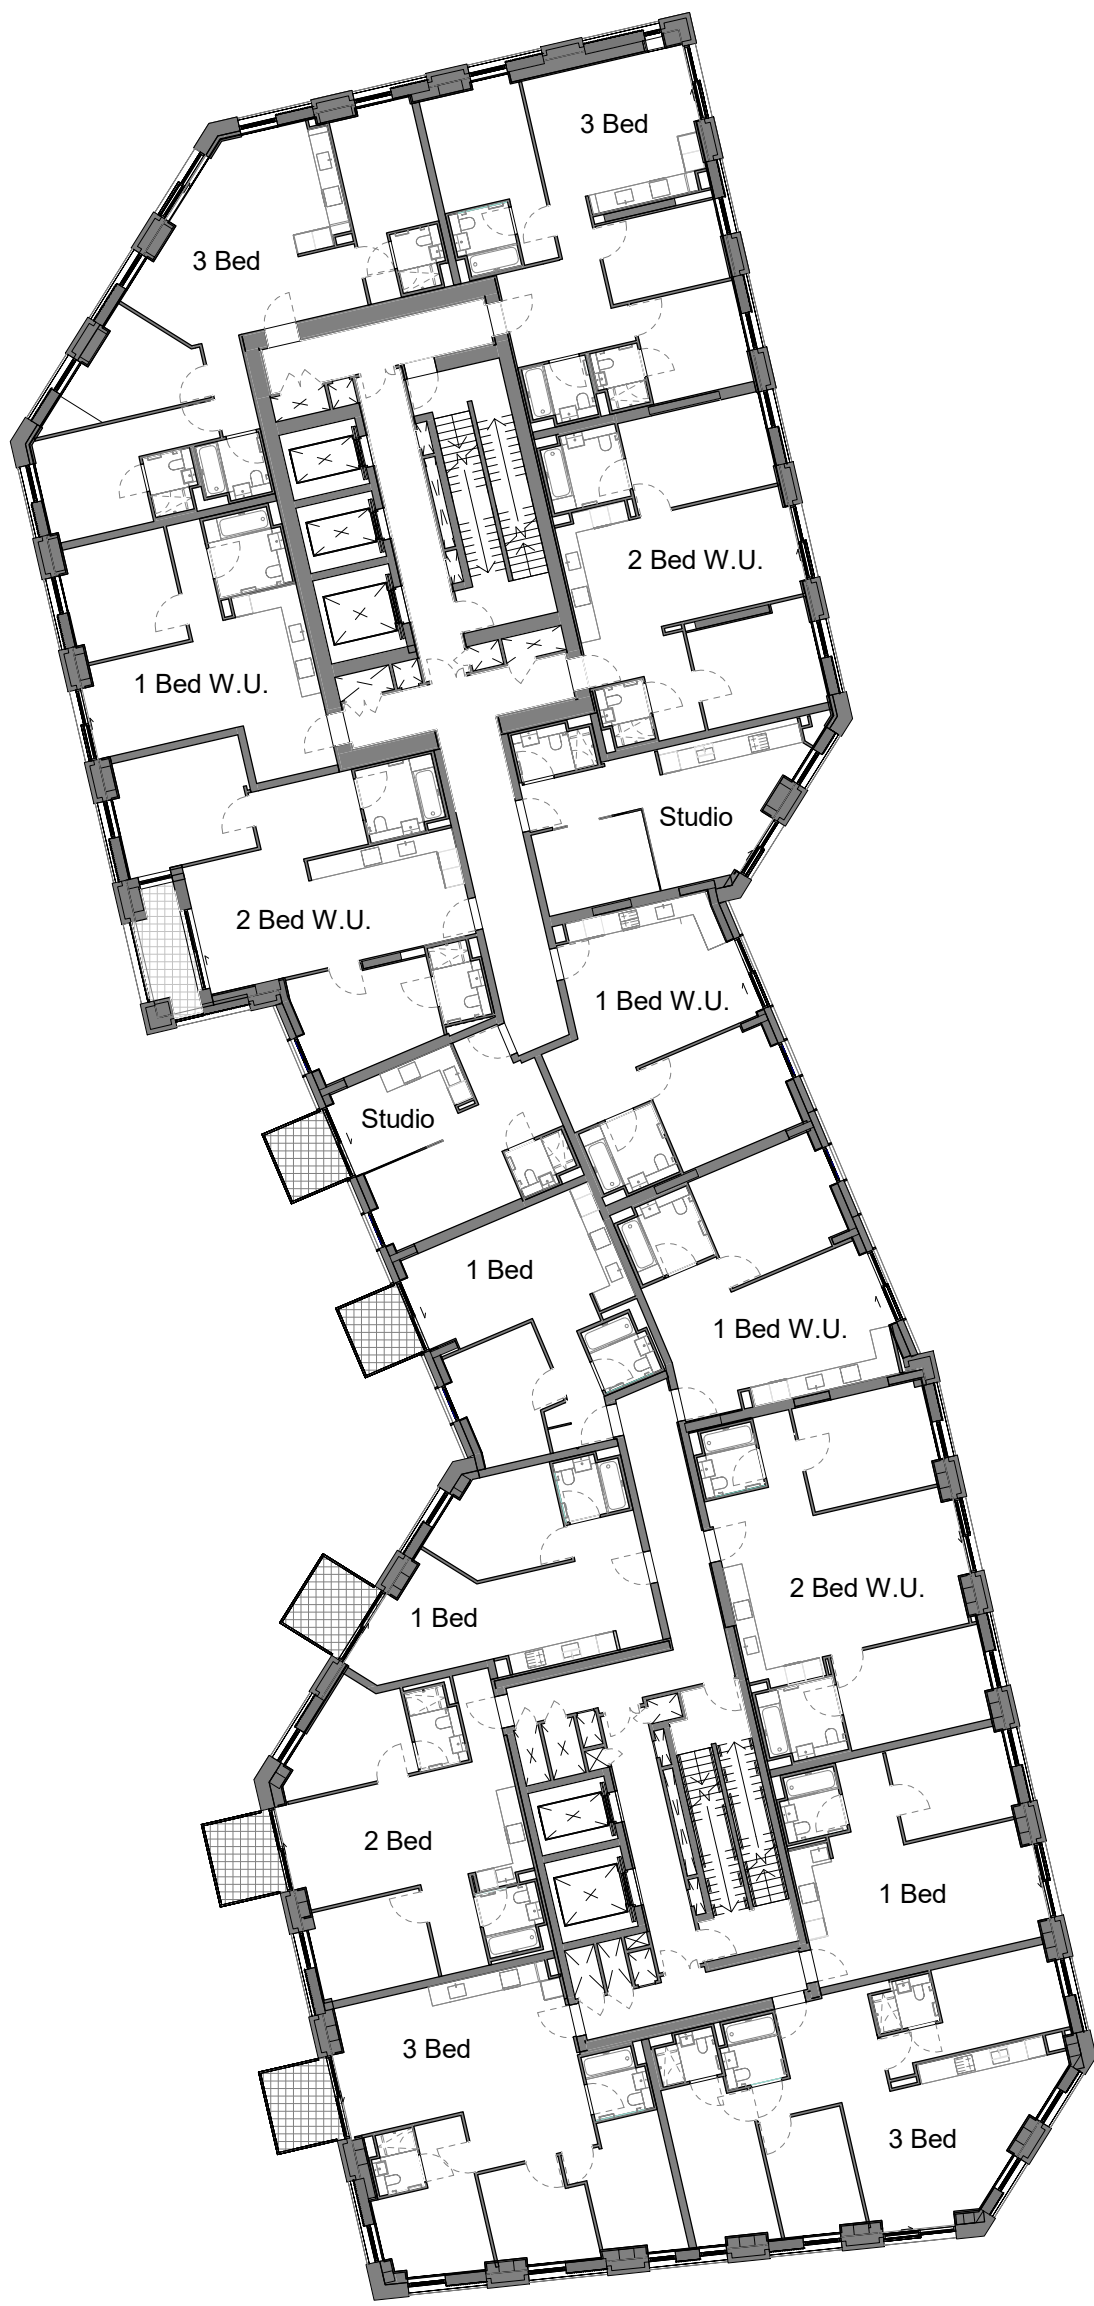

BUILDING 2



BUILDING 1

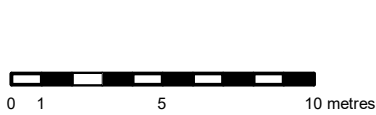

W.U.		Wheelchair Adaptable Dwelling Unit
PV		Photovoltaic Panels
AOD		Above Ordnance Datum
	Private Amenity	
	Brown Roof	
</		