


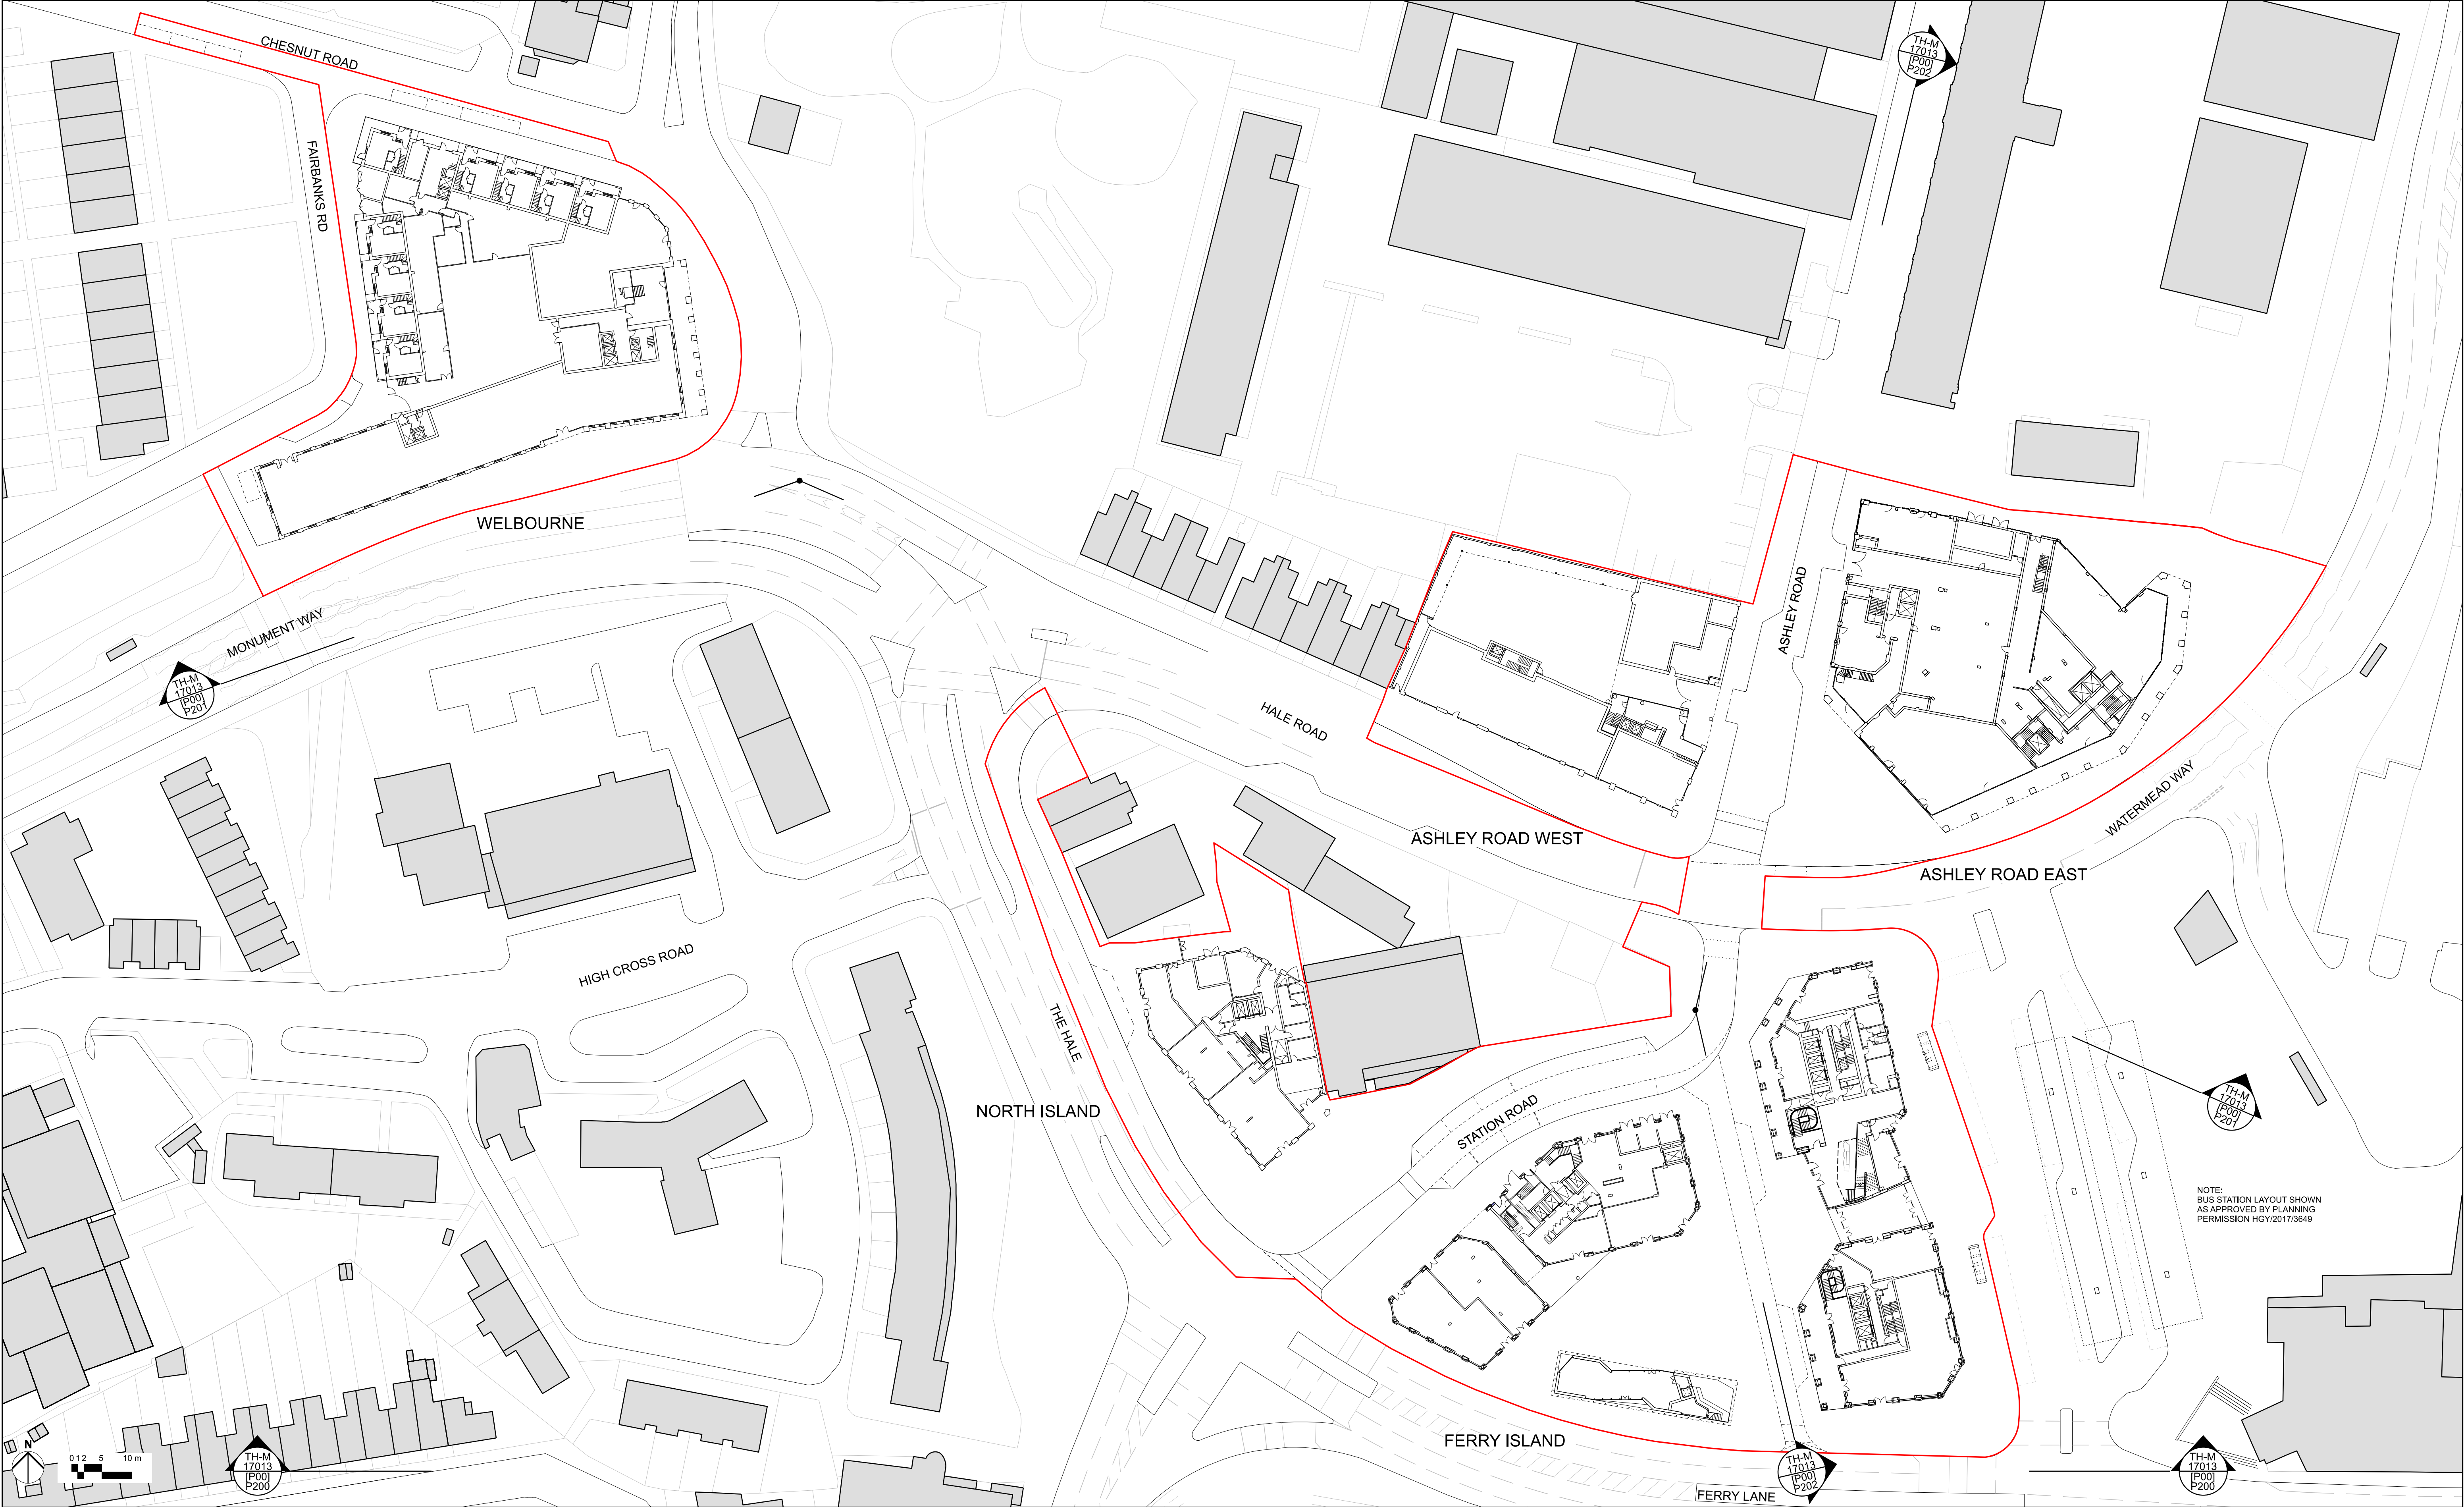

KEY		REV DATE		ARCHITECTS		NOTE		LOCATION		JOB TITLE		DRAWING TITLE / LOCATION		DRAWN BY		CHECKED		SCALE		STATUS		DRAWING NUMBER		REVISION	
Application Site Boundary		P00 July '18 ISSUED FOR PLANNING		Ashley Road East		When this drawing is issued in uncontrolled CAD format it will be accompanied by a PDF version and is issued to enable the recipient to prepare their own documents / models / drawings for which they are solely responsible. The recipient should report all drawing errors, omissions and discrepancies to the architect. All dimensions should be checked on site by the contractor and such dimensions shall be the contractor's responsibility.		Tottenham Hale Centre		MASTERPLAN		drawn by		checked		scale		status		drawing number		revision			
		P01 Oct. '18 PLANNING ADDENDUM		Alison Brooks Architects		The "Architects", as listed, accepts no responsibility or liability for: - any use of this drawing by parties other than the party for whom it was prepared or for purposes other than those for which it was prepared - any alterations or additions to or discrepancies arising out of changes to the background information on which the drawings are based that was current at the time of issue, and which occur to that information after it has been issued by the "Architects" - any loss or degradation of the information held in this drawing resulting from the translation from the original file format to any other file format or from the recipients reading of it in any other programme or any version of the programme other than that which was used to prepare it - the accuracy of survey information provided by others or for any costs, claims, proceedings and expenses arising out of reliance on such information - any scaling from this drawing other than by the local planning authority solely for the purposes of the planning application to which it relates		Tottenham Hale Centre		MASTERPLAN		drawn by		checked		scale		status		drawing number		revision			
		P02 Apr. '20 PLANNING NMA		Unit 610, Highgate Studios 53-79 Highgate Road London NW5 1TL info@alisonbrooksarchitects.com +44 (0)207 267 9177		Pollard Thomas Edwards		Tottenham Hale Centre		MASTERPLAN		drawn by		checked		scale		status		drawing number		revision			
		P03 Mar. '21 PLANNING NMA		Ferry Island North Island		RUFFARCHITECTS		Tottenham Hale Centre		MASTERPLAN		drawn by		checked		scale		status		drawing number		revision			
		P04 Dec. '21 PLANNING NMA		Allford Hall Monaghan Morris		RUFFARCHITECTS		Tottenham Hale Centre		MASTERPLAN		drawn by		checked		scale		status		drawing number		revision			
		P05 Apr. '23 PLANNING NMA		Morelands, 5-23 Old Street London EC1V 9HL T +44 (0) 20 7251 5261 F +44 (0) 20 7251 5123 www.ahmm.co.uk		RUFFARCHITECTS		Tottenham Hale Centre		MASTERPLAN		drawn by		checked		scale		status		drawing number		revision			
				205 Wandour Street, London W1F 8ZJ T +44 (0) 20 3814 8992 info@ruffarchitects.co.uk		RUFFARCHITECTS		Tottenham Hale Centre		MASTERPLAN		drawn by		checked		scale		status		drawing number		revision			
								Tottenham Hale Centre		MASTERPLAN		drawn by		checked		scale		status		drawing number		revision			
								Tottenham Hale Centre		MASTERPLAN		drawn by		checked		scale		status		drawing number		revision			
