


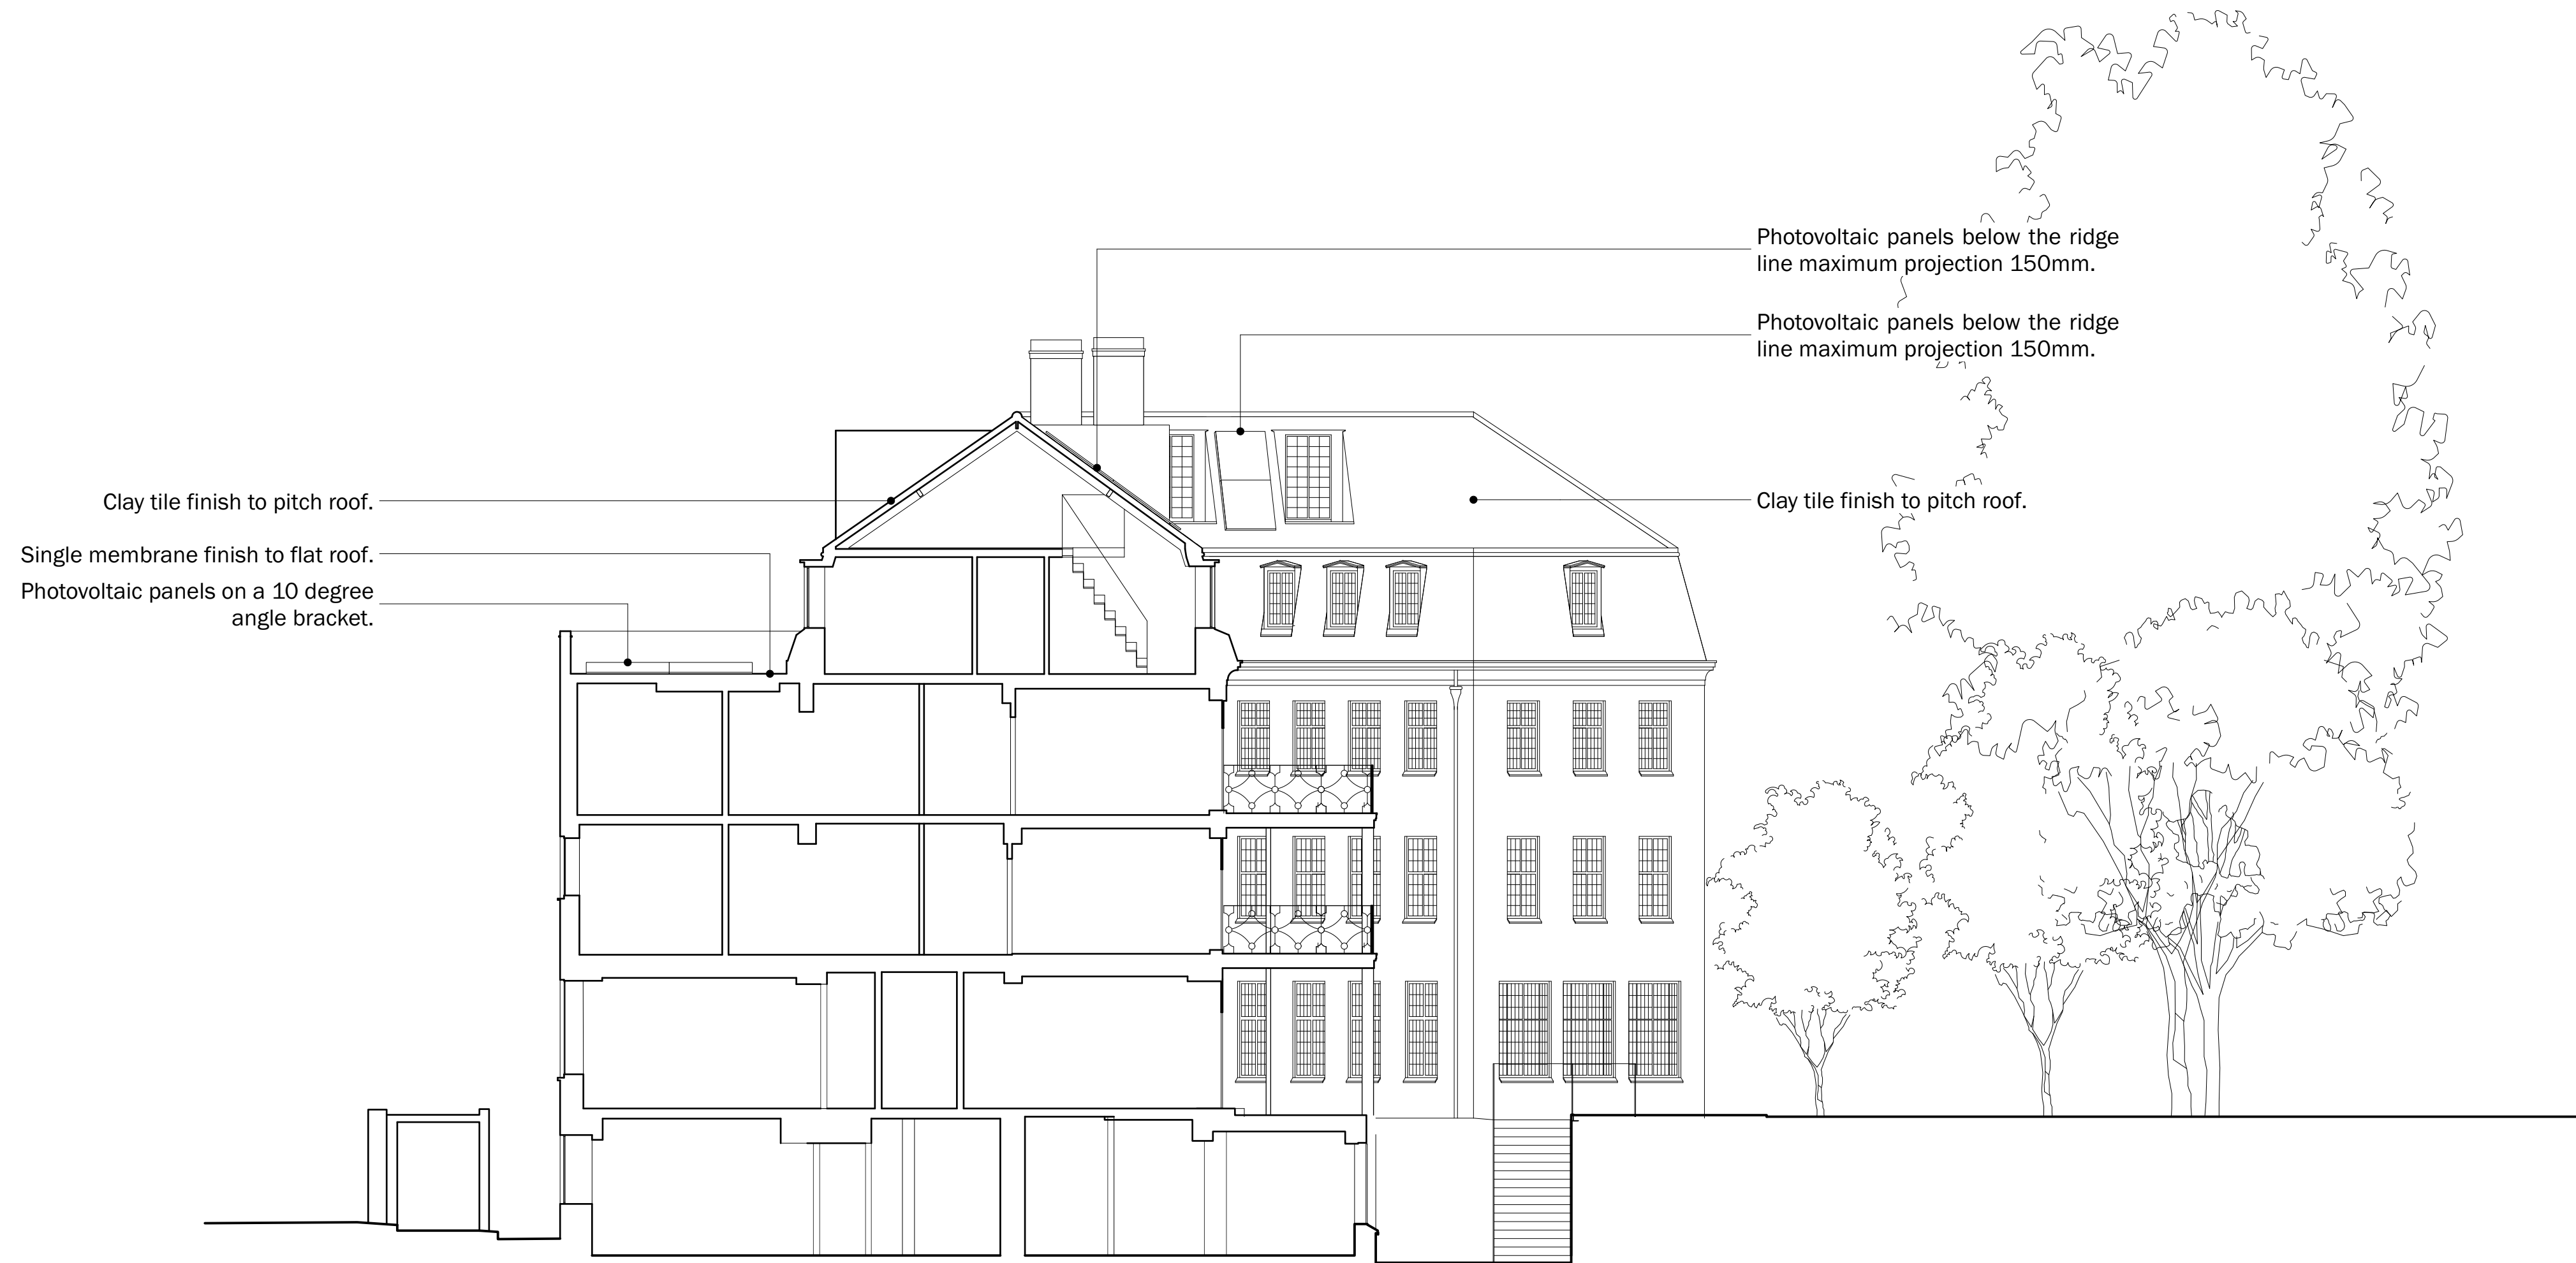

1 Section AA - Proposed
Scale: 1:100

revisions

P1

— SITE BOUNDARY

0 3 4 5 M
To be read in conjunction with all other information
Do not scale off this drawing

Mulroy
020 4530 9400
www.mulroyarchitects.com

project Greenview Court, Winchester Place, London N6

for JMS (IOM) Ltd

title Section AA - Existing

status RIBA Stage 3

scale	size	drawing number	
1:100	A1	15104-03-14-120	P1