



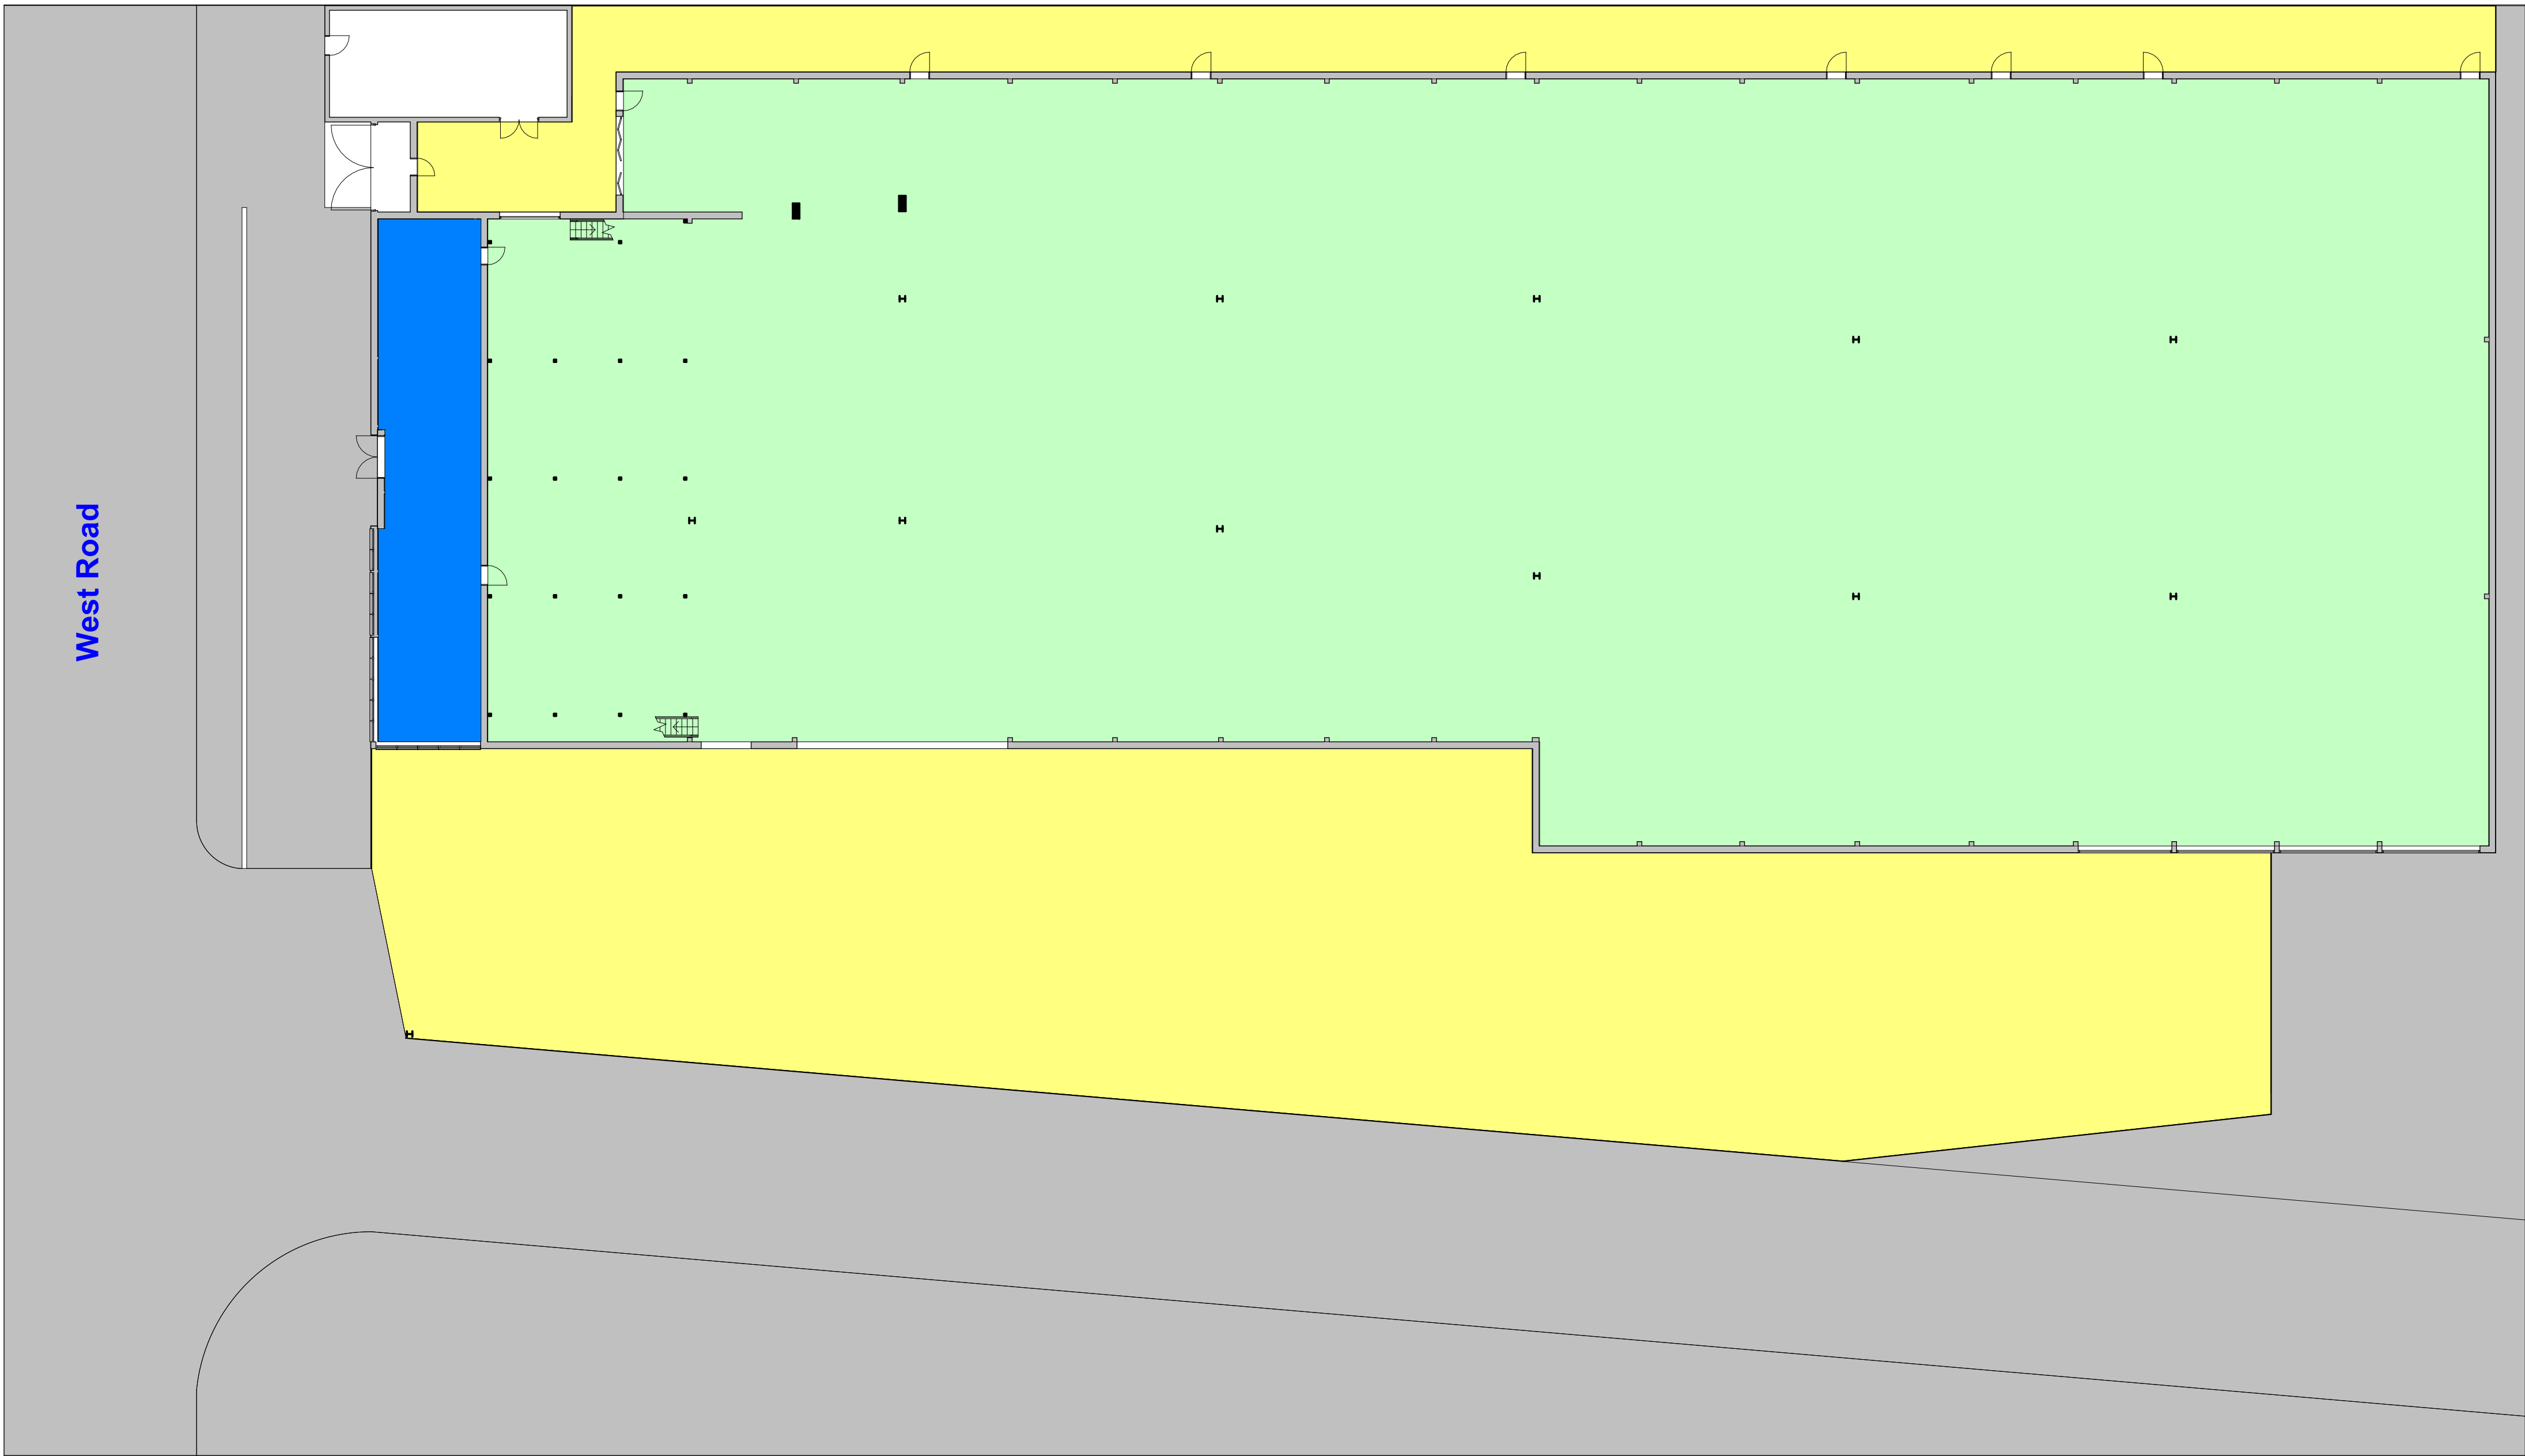

- Hardstanding
- Ground floor vehicle storage
- Ground floor ancillary office space

| REVISION                                                                                   |                  |      |
|--------------------------------------------------------------------------------------------|------------------|------|
| Rev                                                                                        | Notes            | Date |
|                                                                                            |                  |      |
| NOTES:<br><br>All dimensions are to be checked and verified on site prior to construction. |                  |      |
| STATUS<br>Planning                                                                         |                  |      |
| DRAWING TITLE<br>Existing block plan                                                       |                  |      |
| CLIENT<br>Redcorn                                                                          |                  |      |
| PROJECT ADDRESS<br>Unit 1-5 West Road, London, N17 0XJ                                     |                  |      |
| SCALE<br>1:200 at A1                                                                       | DRAWN BY<br>AB   |      |
| DATE<br>March 2023                                                                         | CHECKED BY<br>DD |      |
| DRAWING NO.                                                                                | 1HIE - 101       |      |

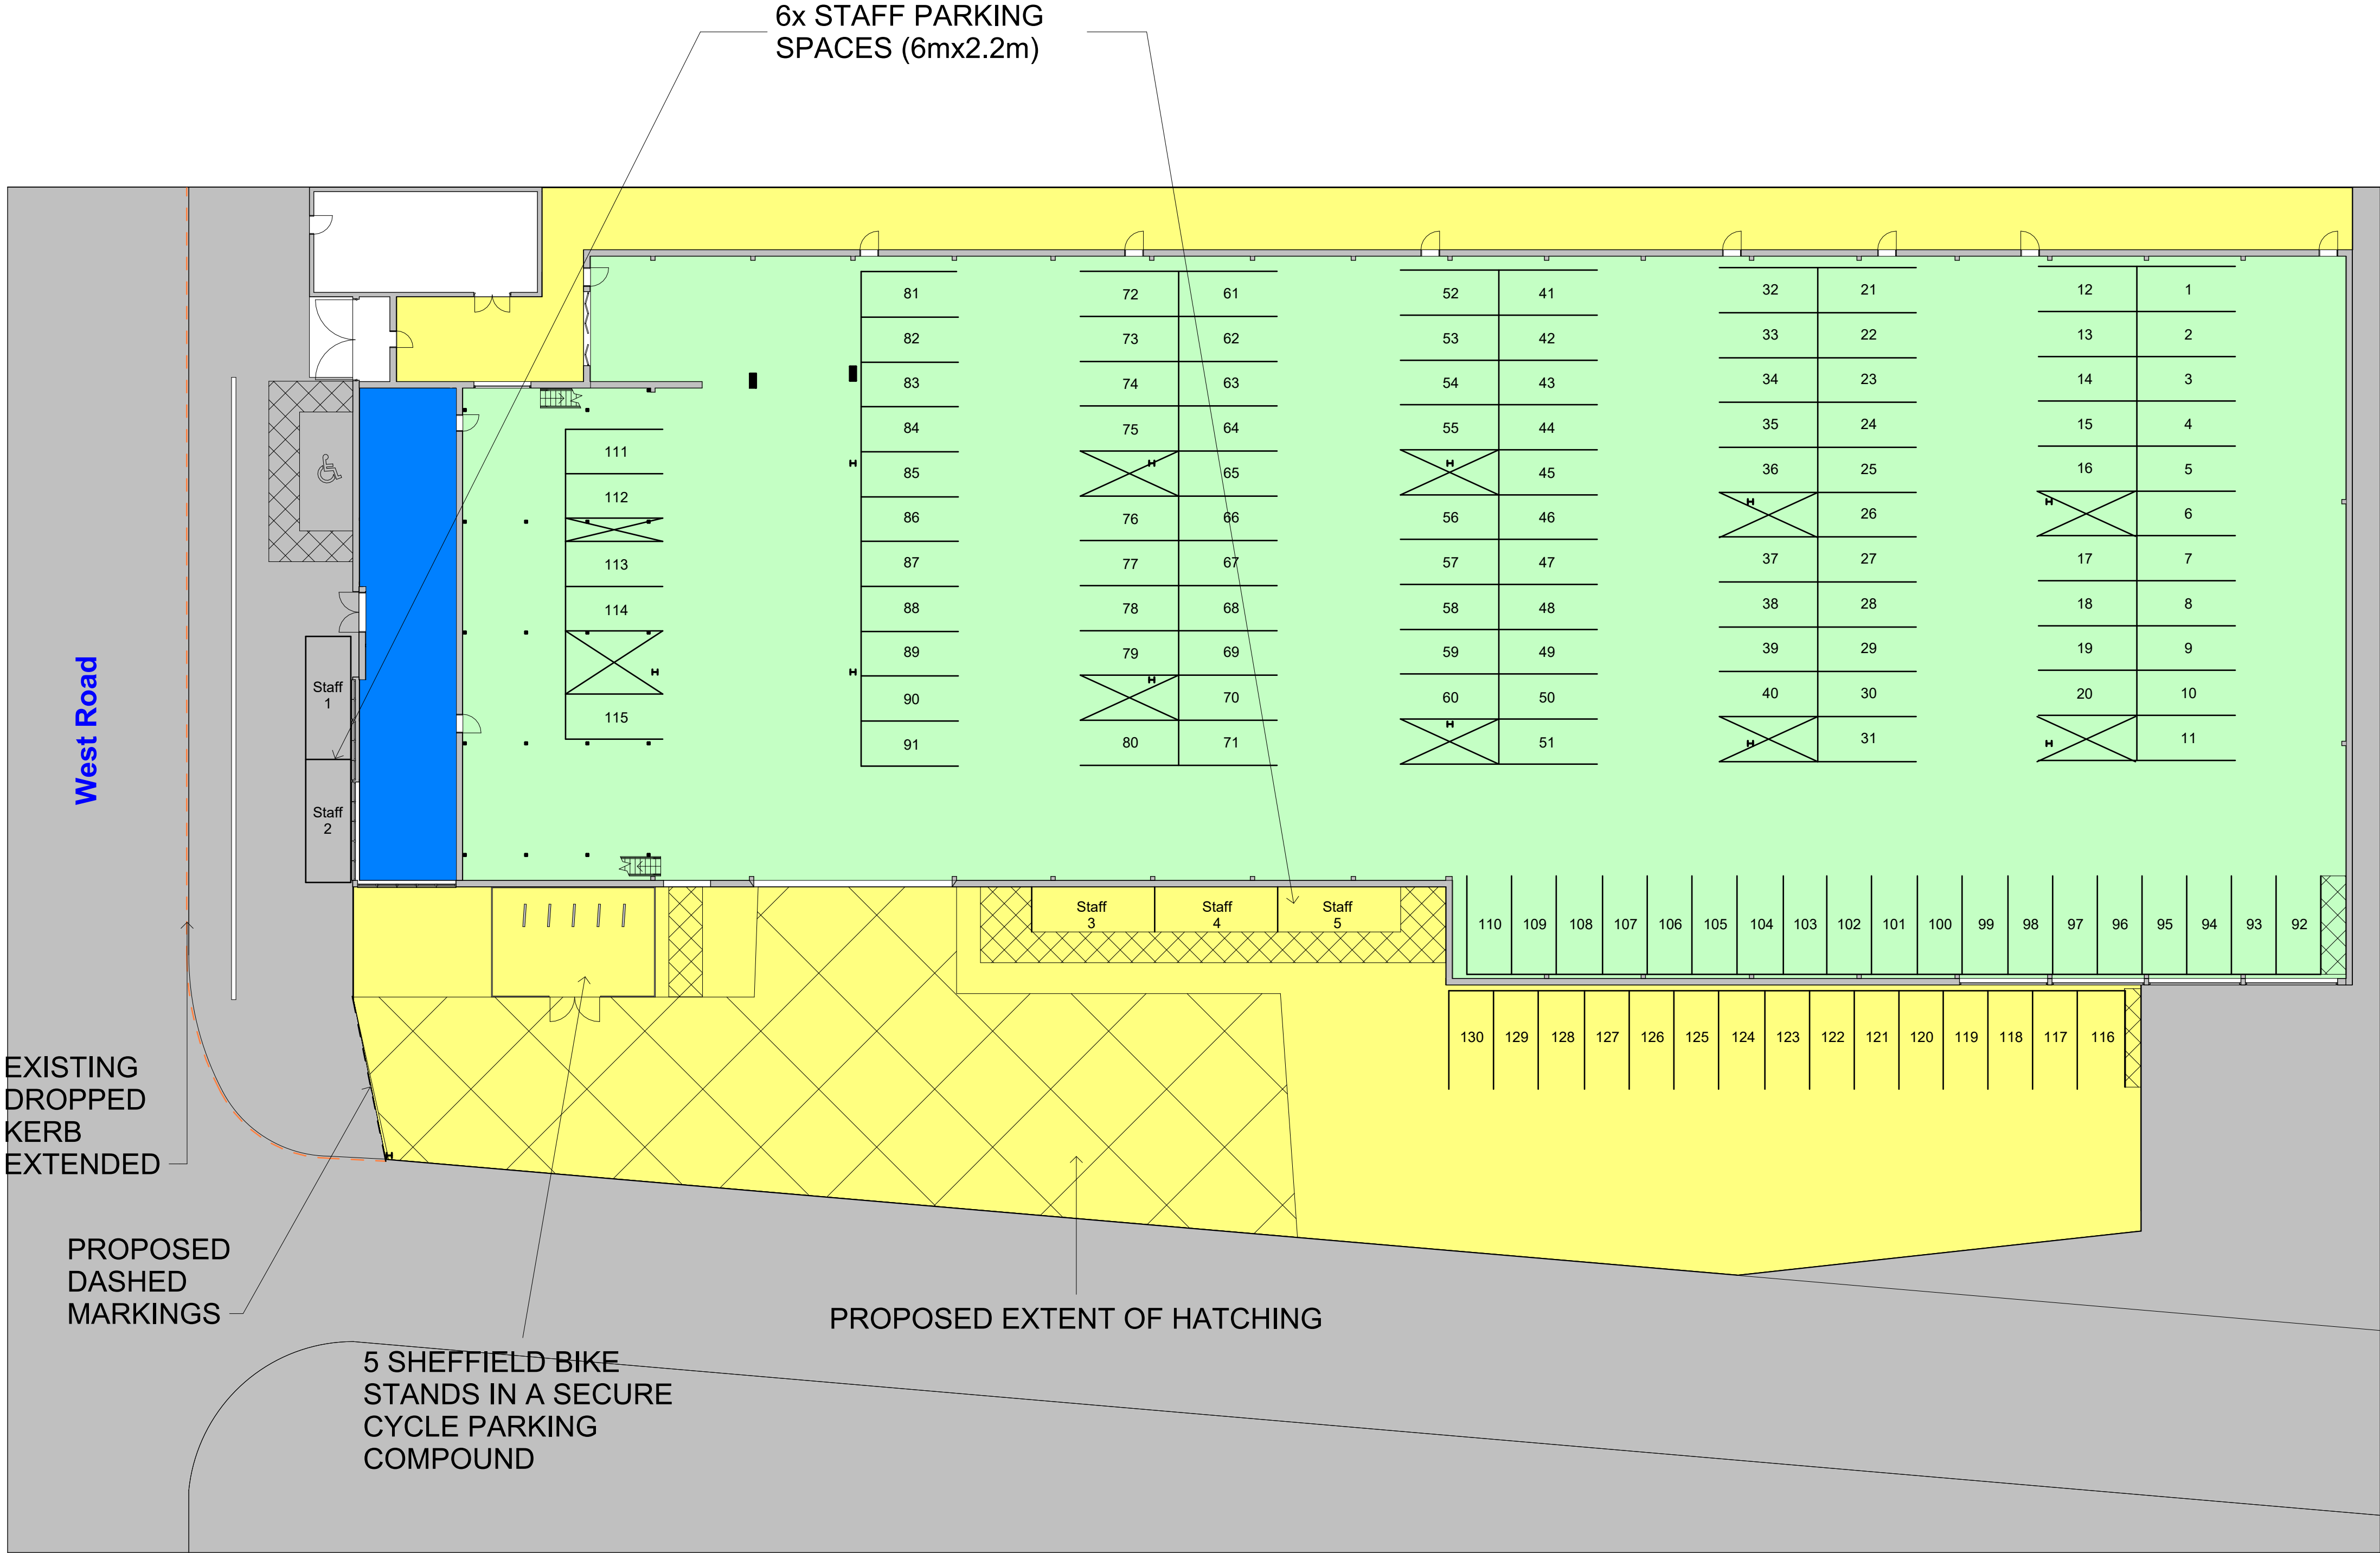

PROPOSED  
BLOCK PLAN  
SCALE 1:200

0 1 2 3 4 5 6 7 8 9 10[m]

| REVISION                                                                                   |                  |      |
|--------------------------------------------------------------------------------------------|------------------|------|
| Rev                                                                                        | Notes            | Date |
|                                                                                            |                  |      |
| NOTES:<br><br>All dimensions are to be checked and verified on site prior to construction. |                  |      |
| STATUS<br>Planning                                                                         |                  |      |
| DRAWING TITLE<br>Proposed block plan                                                       |                  |      |
| CLIENT<br>Redcorn                                                                          |                  |      |
| PROJECT ADDRESS<br>Unit 1-5 West Road, London, N17 0XJ                                     |                  |      |
| SCALE<br>1:200 at A1                                                                       | DRAWN BY<br>AB   |      |
| DATE<br>March 2023                                                                         | CHECKED BY<br>DD |      |
| DRAWING NO.                                                                                | 1HIE - 102       |      |