


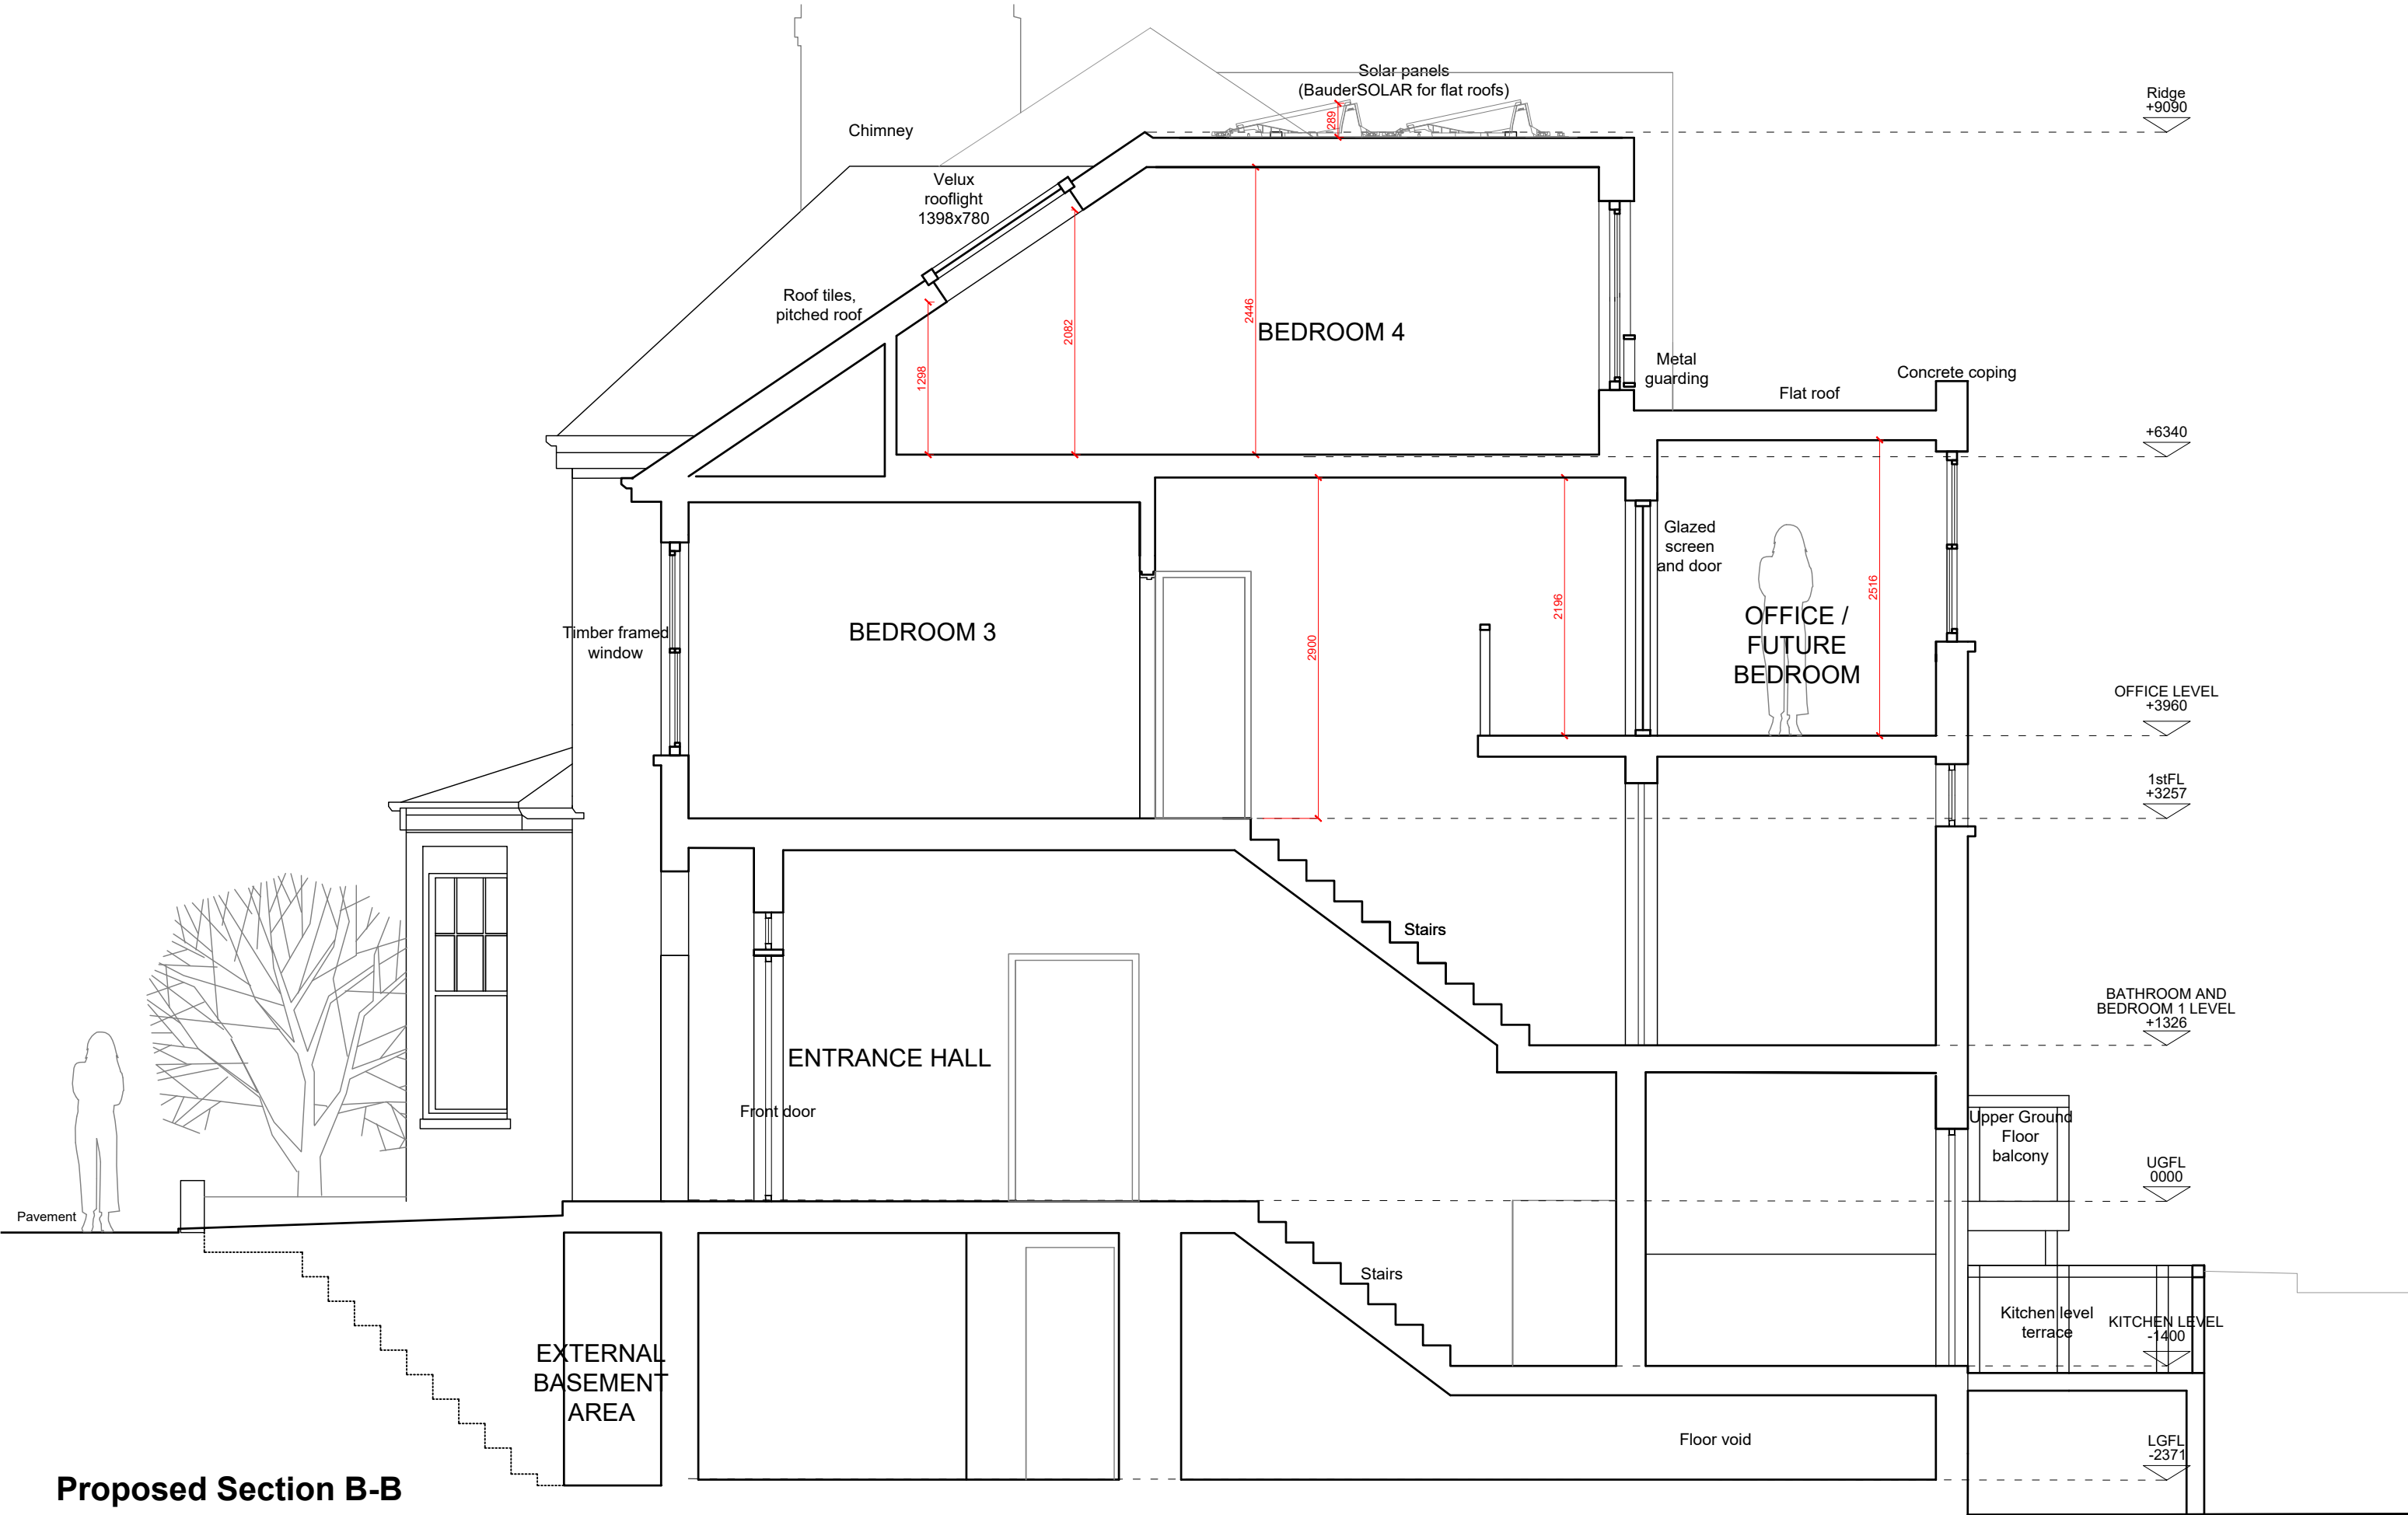

Proposed Section B-B