


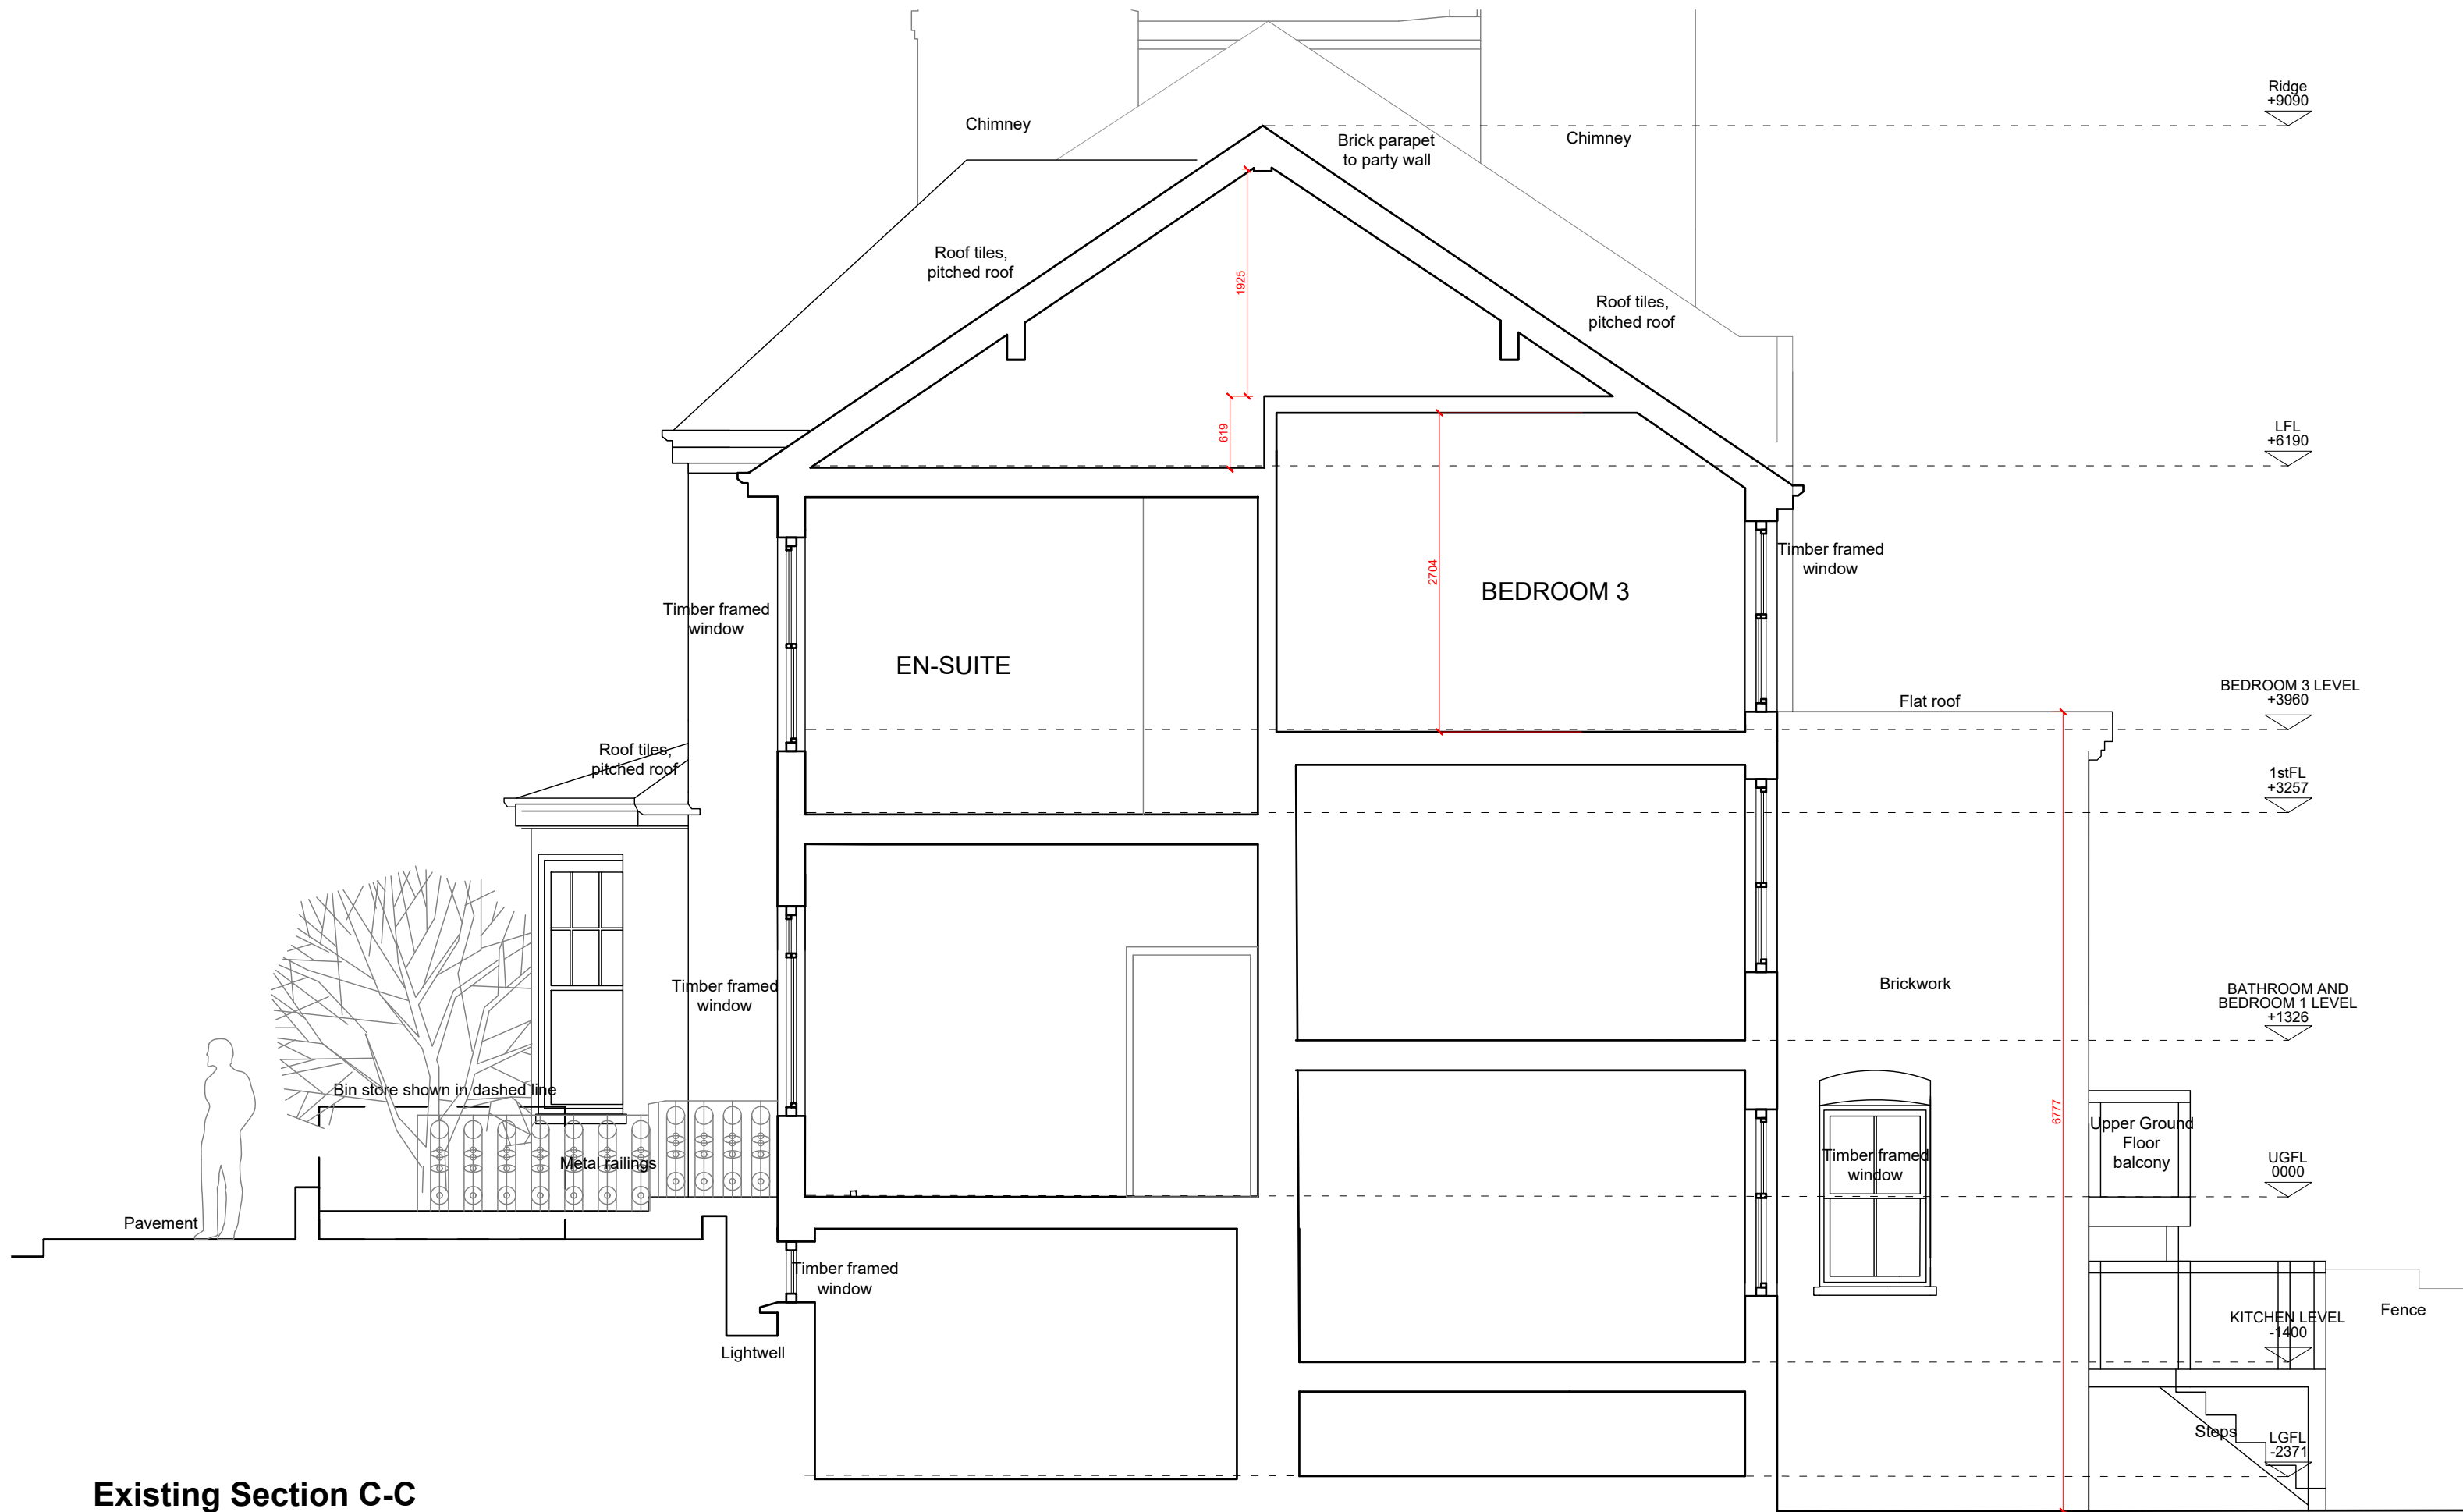

Existing Section C-C

General Notes:

This drawing is based on current available information and should not be relied on as accurate measurements of usable space.

This drawing is the property of the fallon architects and Copyright is reserved by them. The drawing is issued on condition that it is not copied or disclosed by or to any unauthorised persons without the prior consent in writing of the fallon architects

Scale: 1:50

0 .5 1 1.5 2m

Legend

Project

29 Woodland Gardens,
N10 3UE

Title

Existing Section C-C

fallon architects

Scale 1:50 @ A3	Date 24/04/2023
Drawn by: CC	Revision
Drawing No. P-2232.1-009	-

Fallon Architects, Tobacco Dock, London E1W 2SF
declanfallon@e1wfarchitecture.com 07920181490
www.fallon-architects.com instagram: fallon_architects