


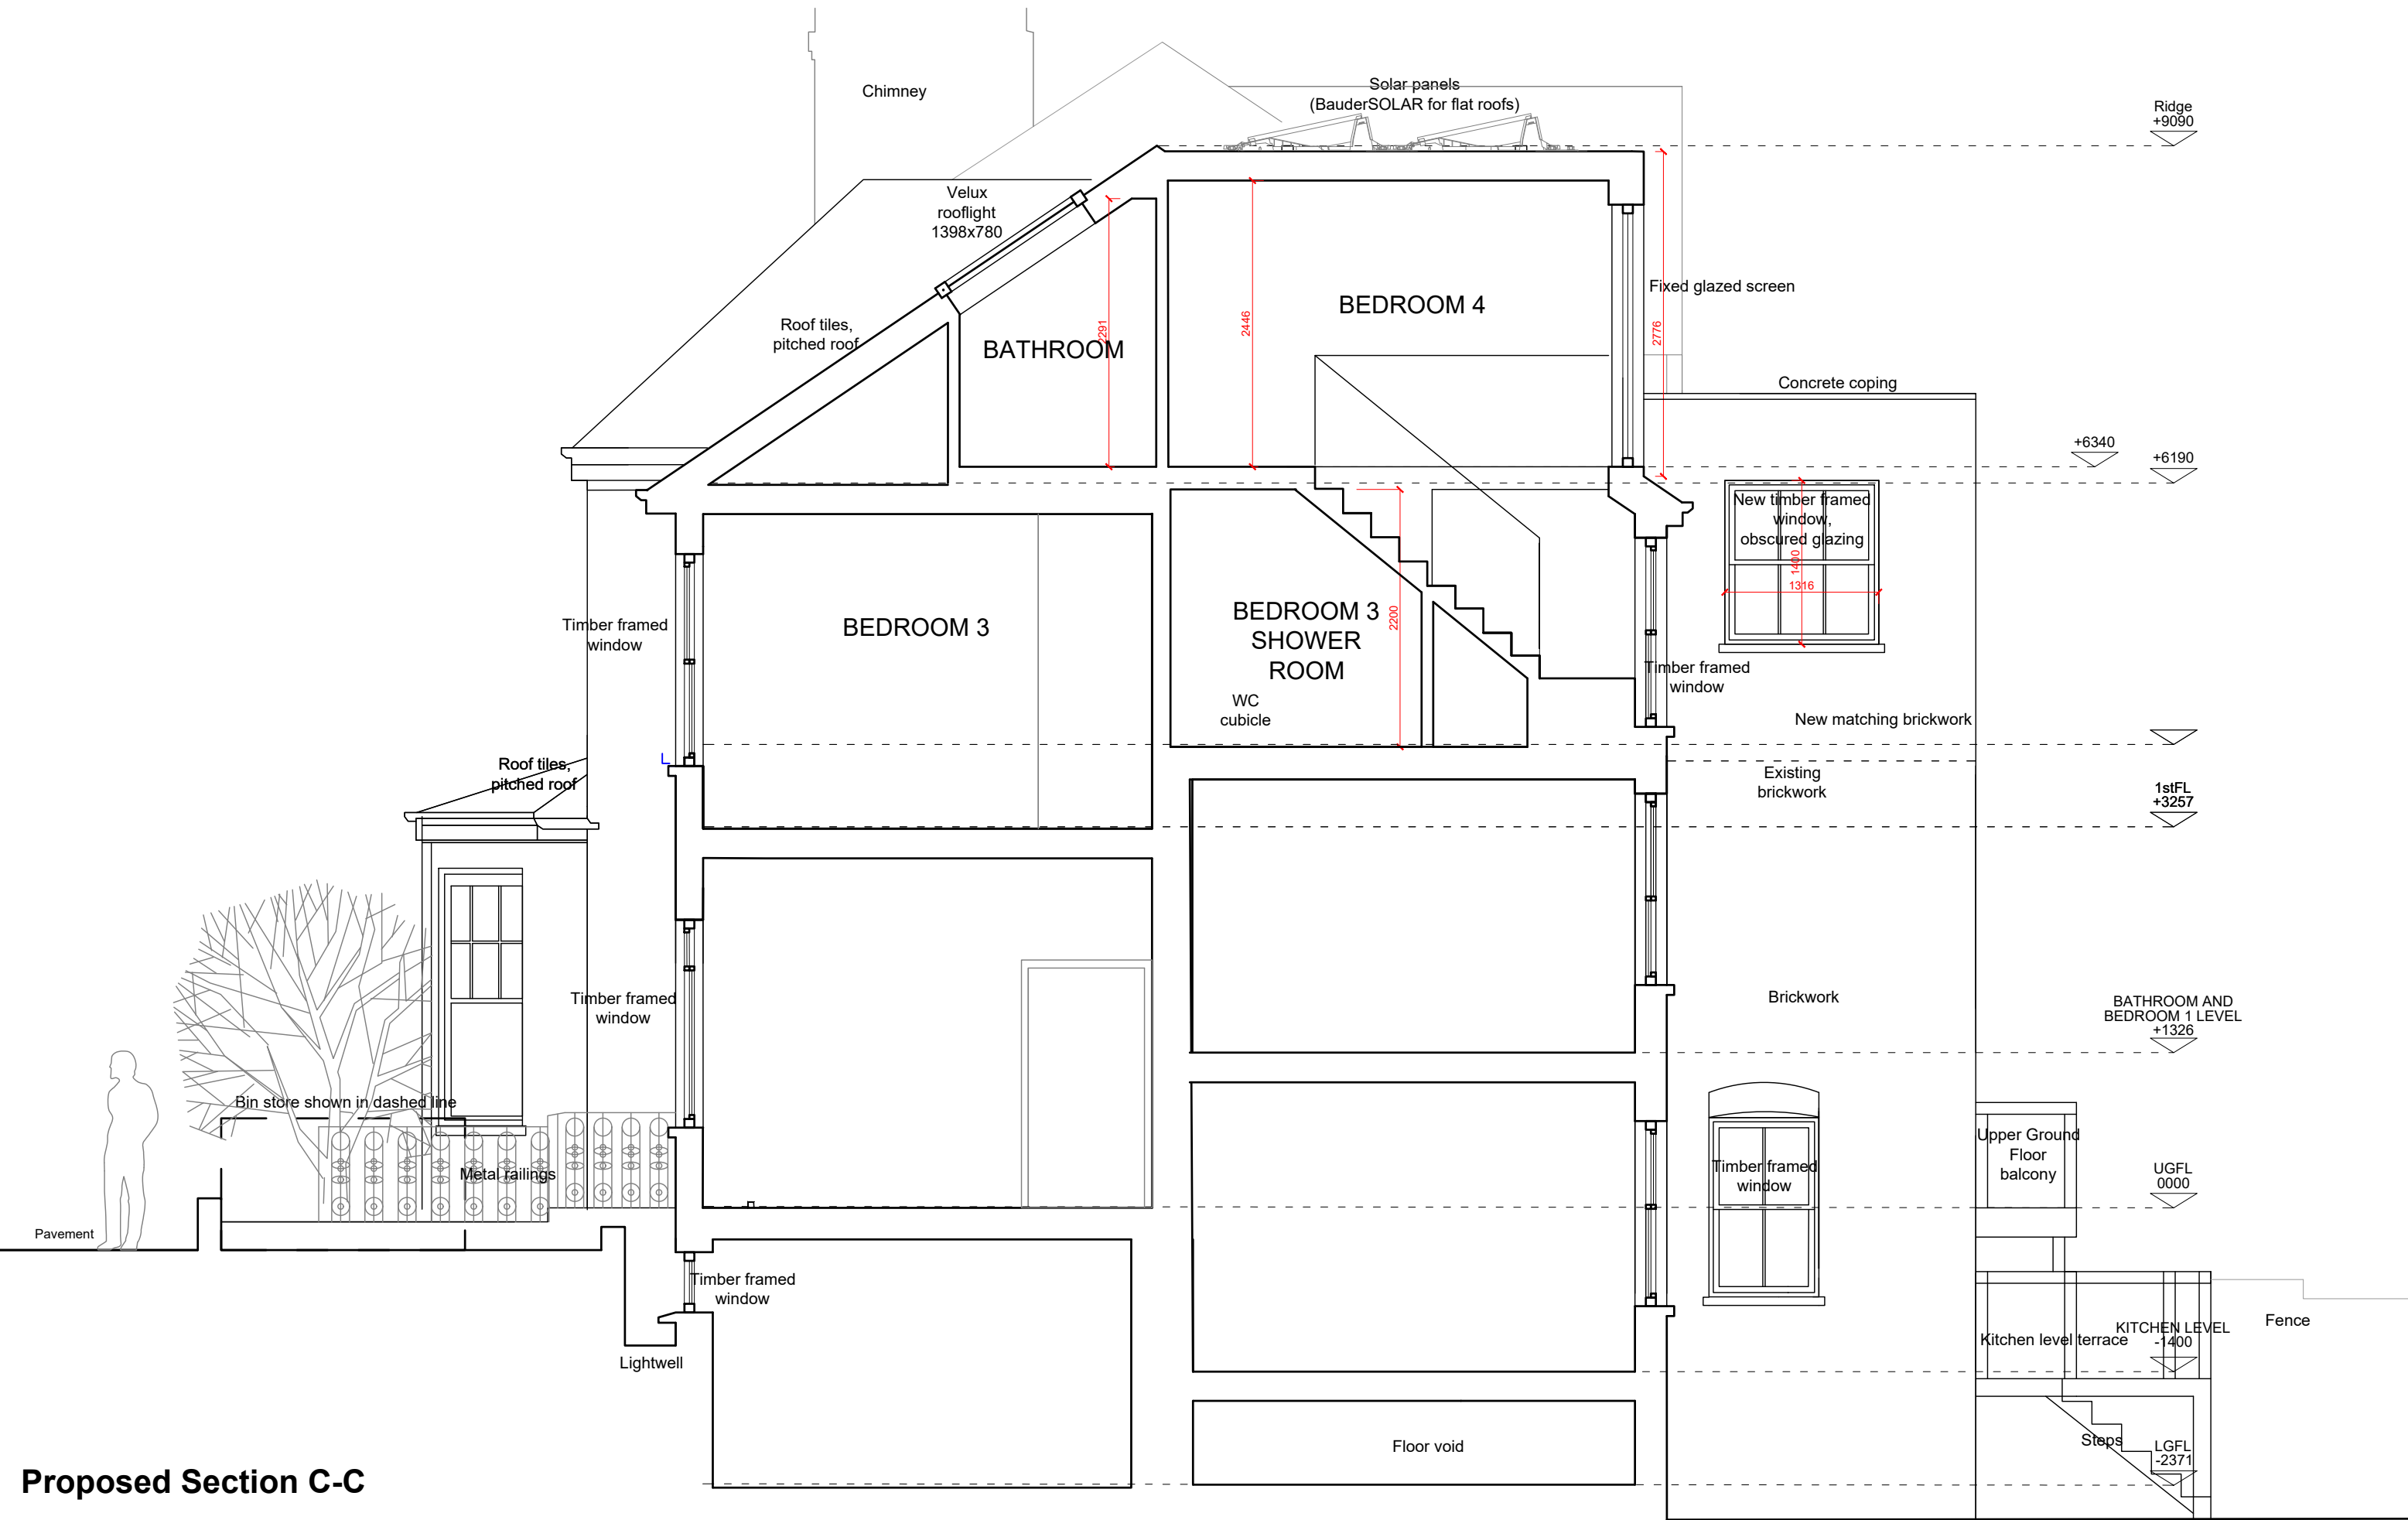

Proposed Section C-C