
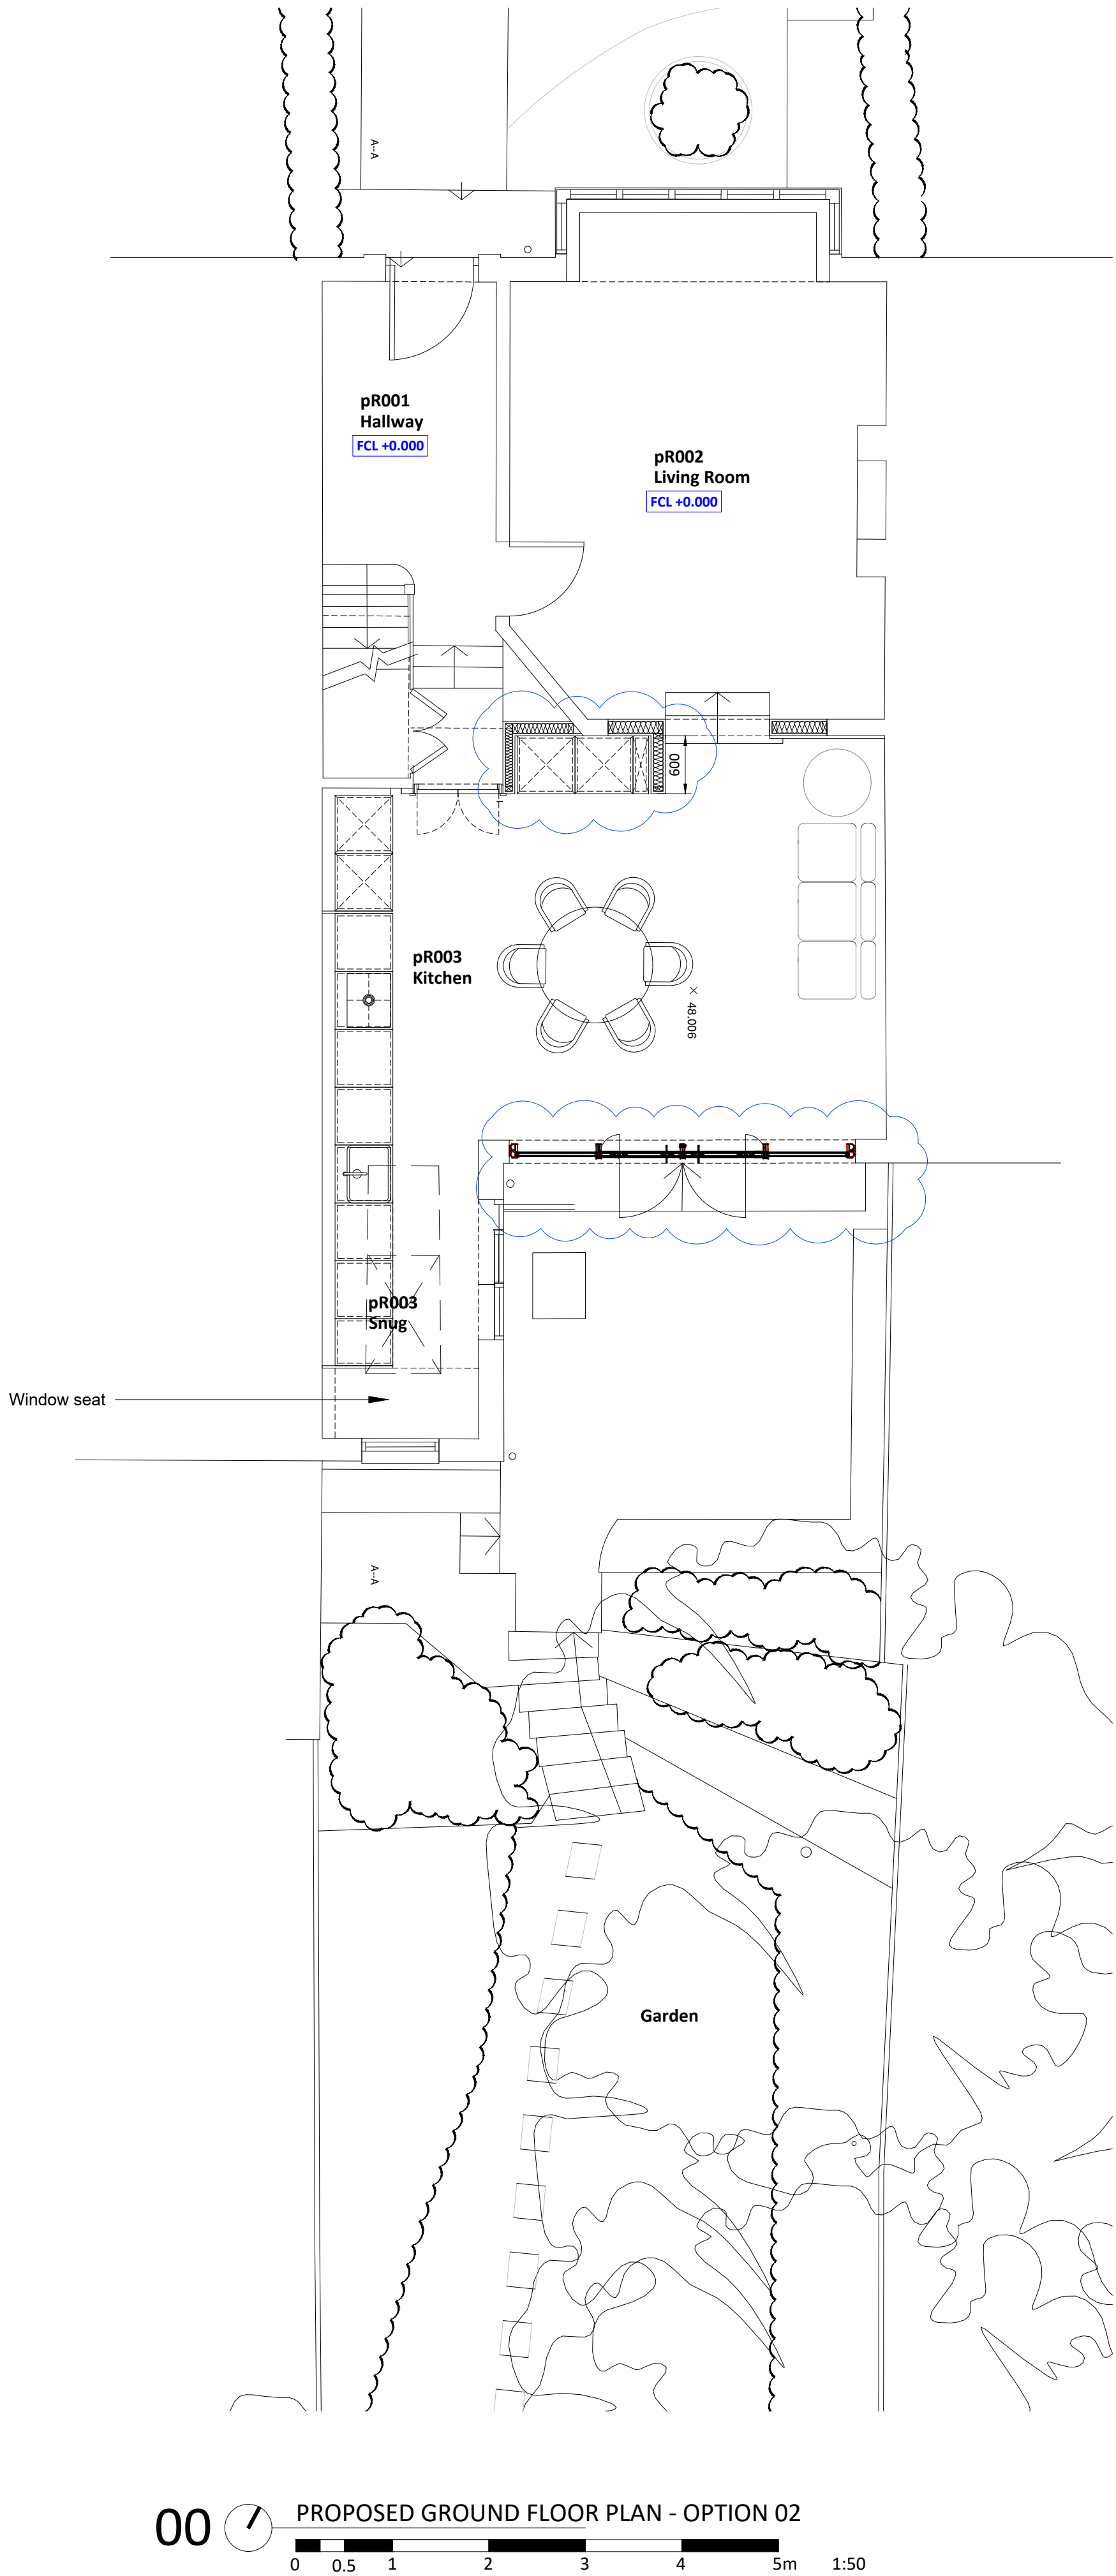


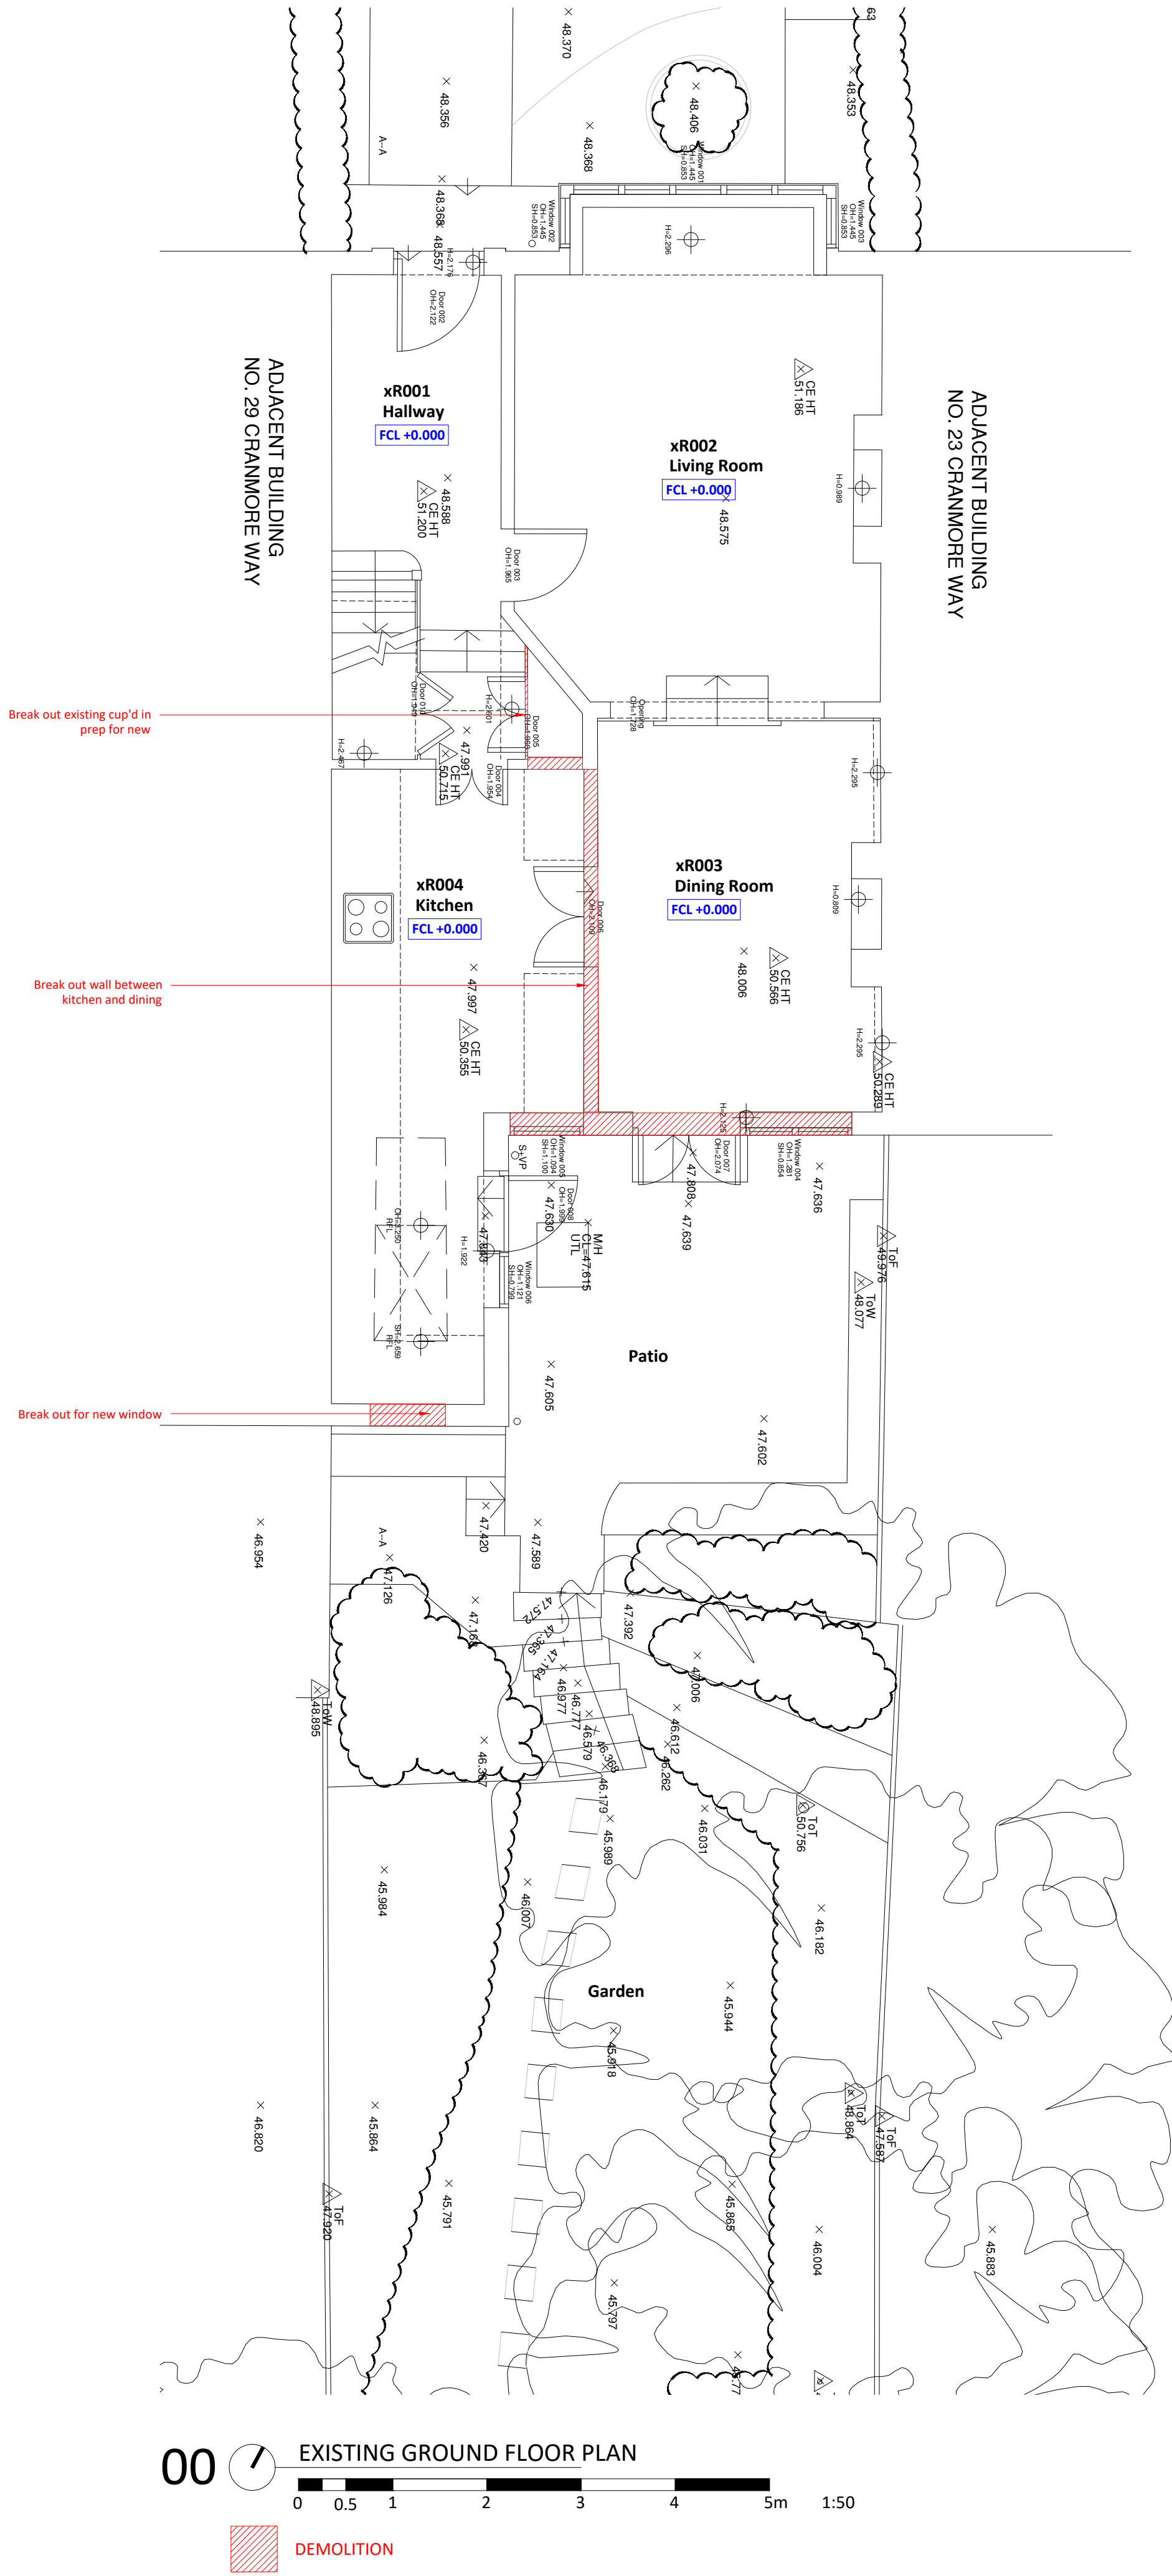

- For briefing, information, planning, technical design, or tendering purposes ONLY.
- Use figured dimensions only.
- Do not scale from this drawing.
- Issued for purpose indicated only.
- All dimensions to be checked on site.
- Architect to be notified of any discrepancies before construction commences.
- Structural and services information is indicative only - refer to consultants' drawings and specification for details and setting out.
- All work and materials to be in accordance with current applicable statutory legislation and to comply with all relevant codes of practice and British and European standards.
- Information contained within this drawing is the sole copyright of Turner Architects Ltd. and not to be reproduced without written permission.

K	14/02/23	AMENDED PLAN
J	02/02/23	AMENDED/REDUCED PLAN
I	20.10.22	STAGE 3 - ISSUE FOR PLANNING
H	06.10.22	STAGE 3 - PLANNING
G	29.09.22	STAGE 3 - PLANNING
F	15.09.22	ADDITIONAL DIMS ADDED
E	14.09.22	AMENDED FOR COMMENT
D	14.09.22	AMENDED FOR COMMENT
A	10.08.22	PRELIM

Rev	Date	Notes
-----	------	-------

T

TURNER ARCHITECTS

t. +44 (0) 7779 726996
e. info@turnerarchitects.co.uk
w. www.turnerarchitects.co.uk

27 CRANMORE WAY,
LONDON
N10 3TP

Existing & Proposed Plans
Ground Floor (Level 00)

1:50 @ A1	CR - 100 K
JULY 2022	
AP PT 1	