


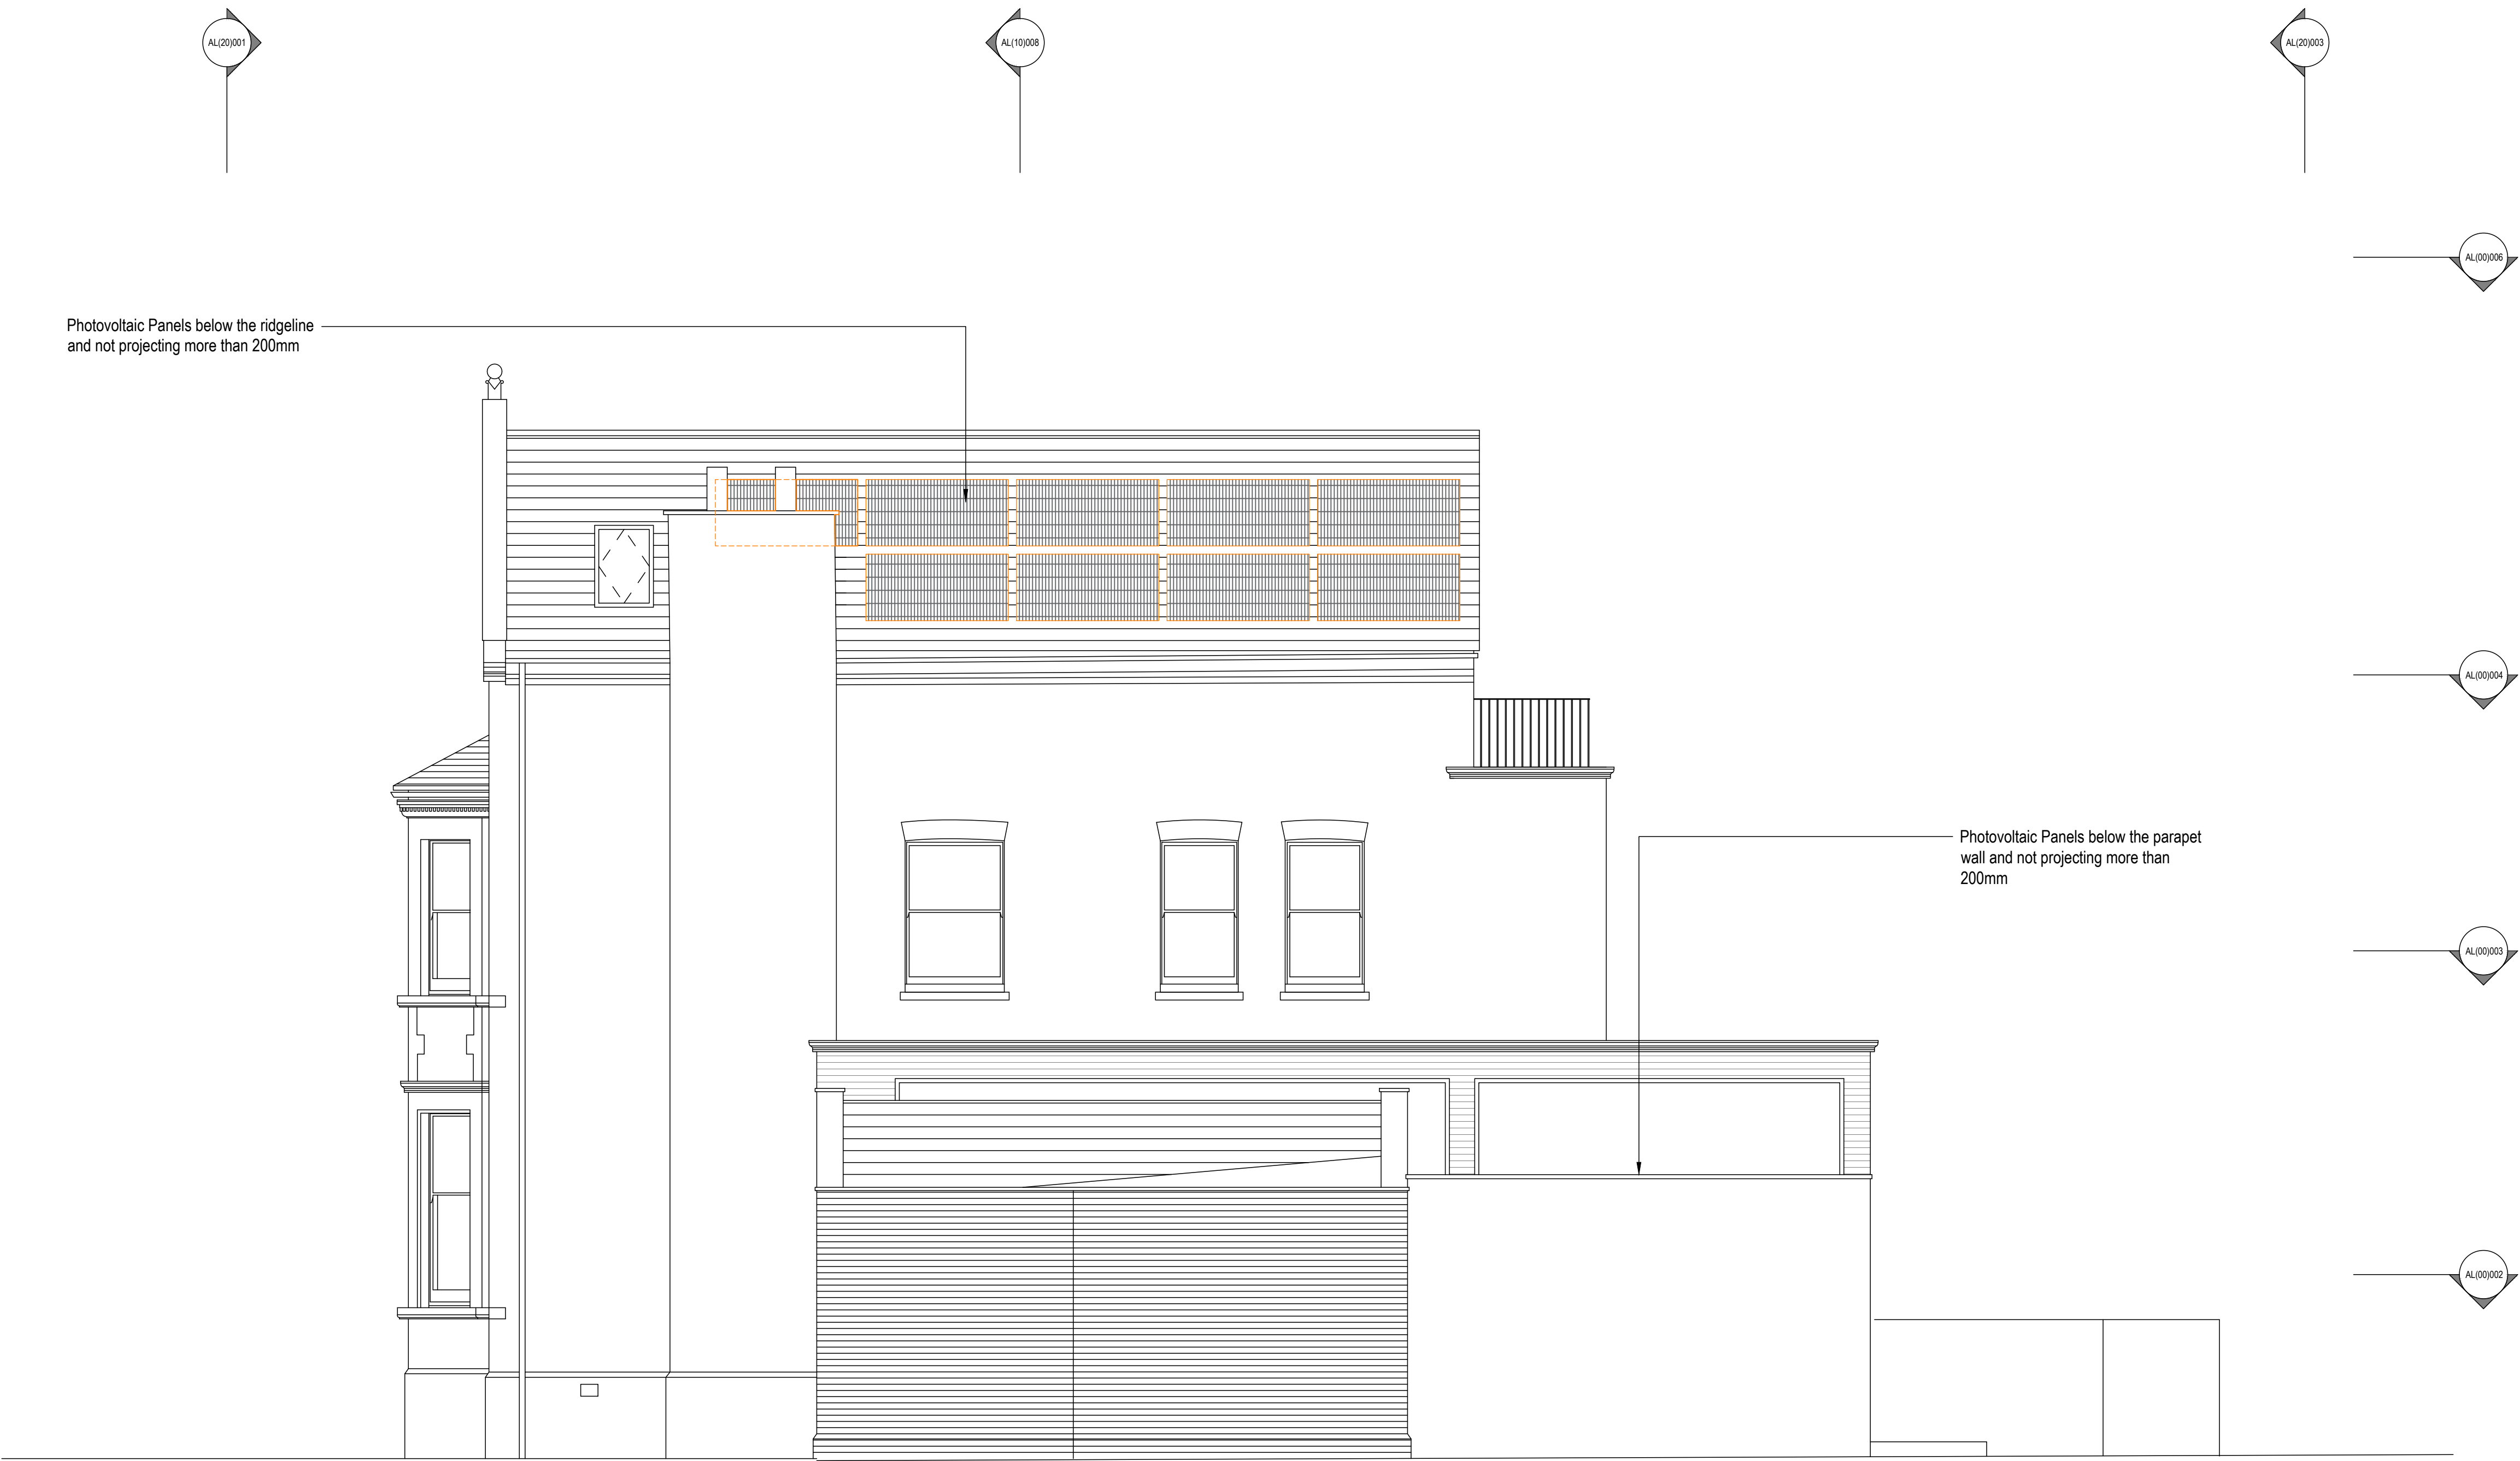

PLANNING ISSUE



McGUINNESS
ARCHITECTS
unit d 163-167 harmondsley st
london se1 3uw
t 0207 407 8540
info@mcguinnessarch.co.uk

15 Broadlands Rd, N6 4AE

TITLE: SIDE ELEVATION - PROPOSED

SCALE: 1:50 @ A1

DATE: March 2023

AL(20)004