


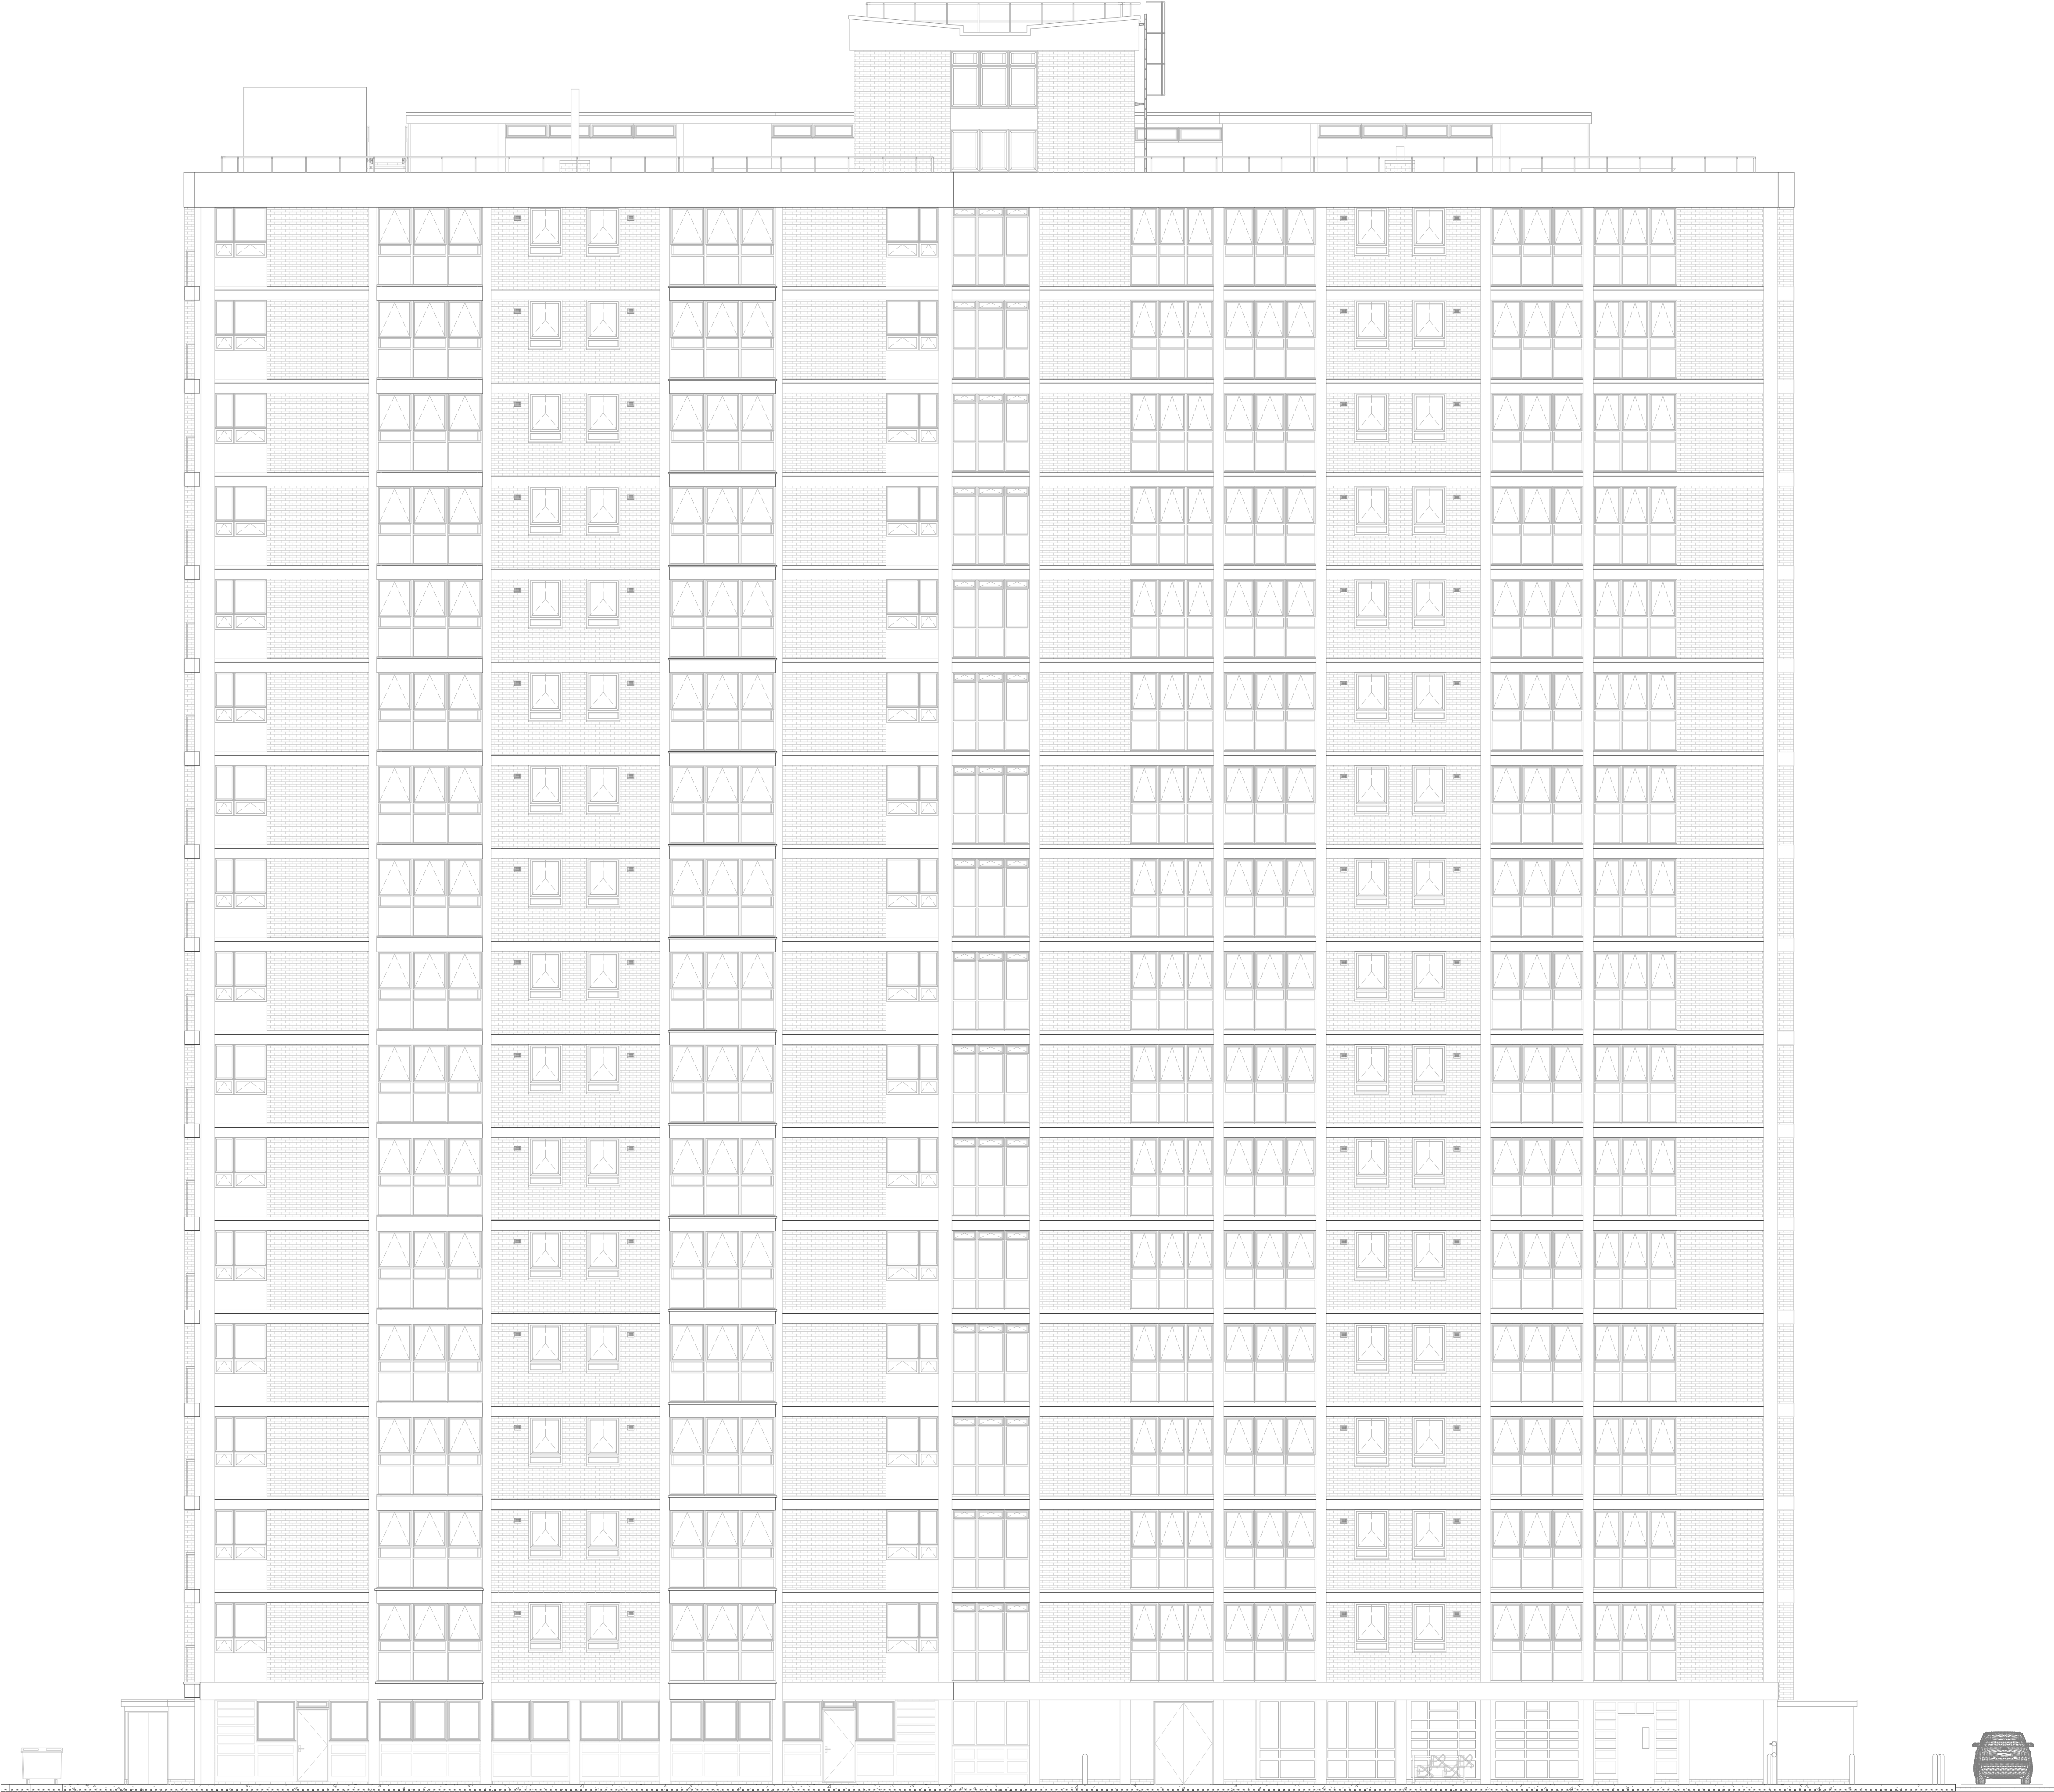

The contractor is responsible to ensure that no products are to be utilised that do not comply with relevant British and/or European Standards and/or Codes of Practice, COSH Regulations, Construction Regulations, or which are known or suspected at the time of product selection and/or construction to be deleterious to health and safety or to the durability of the work or not in accordance with good building practices.

The contractor is responsible for checking dimensions, tolerances, levels and references. This drawing/model is to be read in conjunction with all relevant Other Project Team Members' or specialists' drawings/models/any Federated Model. Any discrepancy is to be notified to Baily Garner LLP and is to be rectified before proceeding with the works on site or shop drawings. Where an item is covered by drawings to different scales, the larger scale drawing is to be worked to.


Any rights (including copyright) in this drawing/model and any proprietary work contained therein belong to Baily Garner LLP and may only be used in accordance with the licence granted to the Employer and with attribution to Baily Garner LLP.

The drawing to be read in conjunction with Document Suitability Codes page or at www.bailygarner.co.uk/disclaimer/

A1

Key Block Plan

[Not to scale]

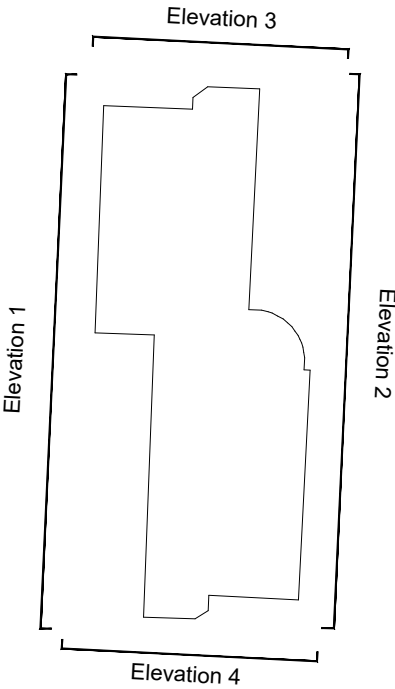

CLIENT NAME				PROJECT			
Haringey London Borough Council				Kenneth Robbins House			
PROJECT ADDRESS				TITLE			
Kenneth Robbins House				Existing Elevations 1			
Northumberland Park				Elevation 1			
London, N17 0QA				SUITABILITY CODE			
				Planning			
SCALE		DRAWN		CHECKED		APPROVED	
1:100		BE		SC		SC	
						DATE	
						11/2022	

PROJ/NO	AUTHOR	VOLUME	LEVEL	DOCTYP	ROLE	DRAWNO	REV/STAT	REV/NO
34261	BGR	A1	-	DWG	A	1000	P	01



LONDON HEAD OFFICE
146-148 ELTHAM HILL,
LONDON SE8 5DY
t: 020 8254 1000
e: general@bailygarner.co.uk