
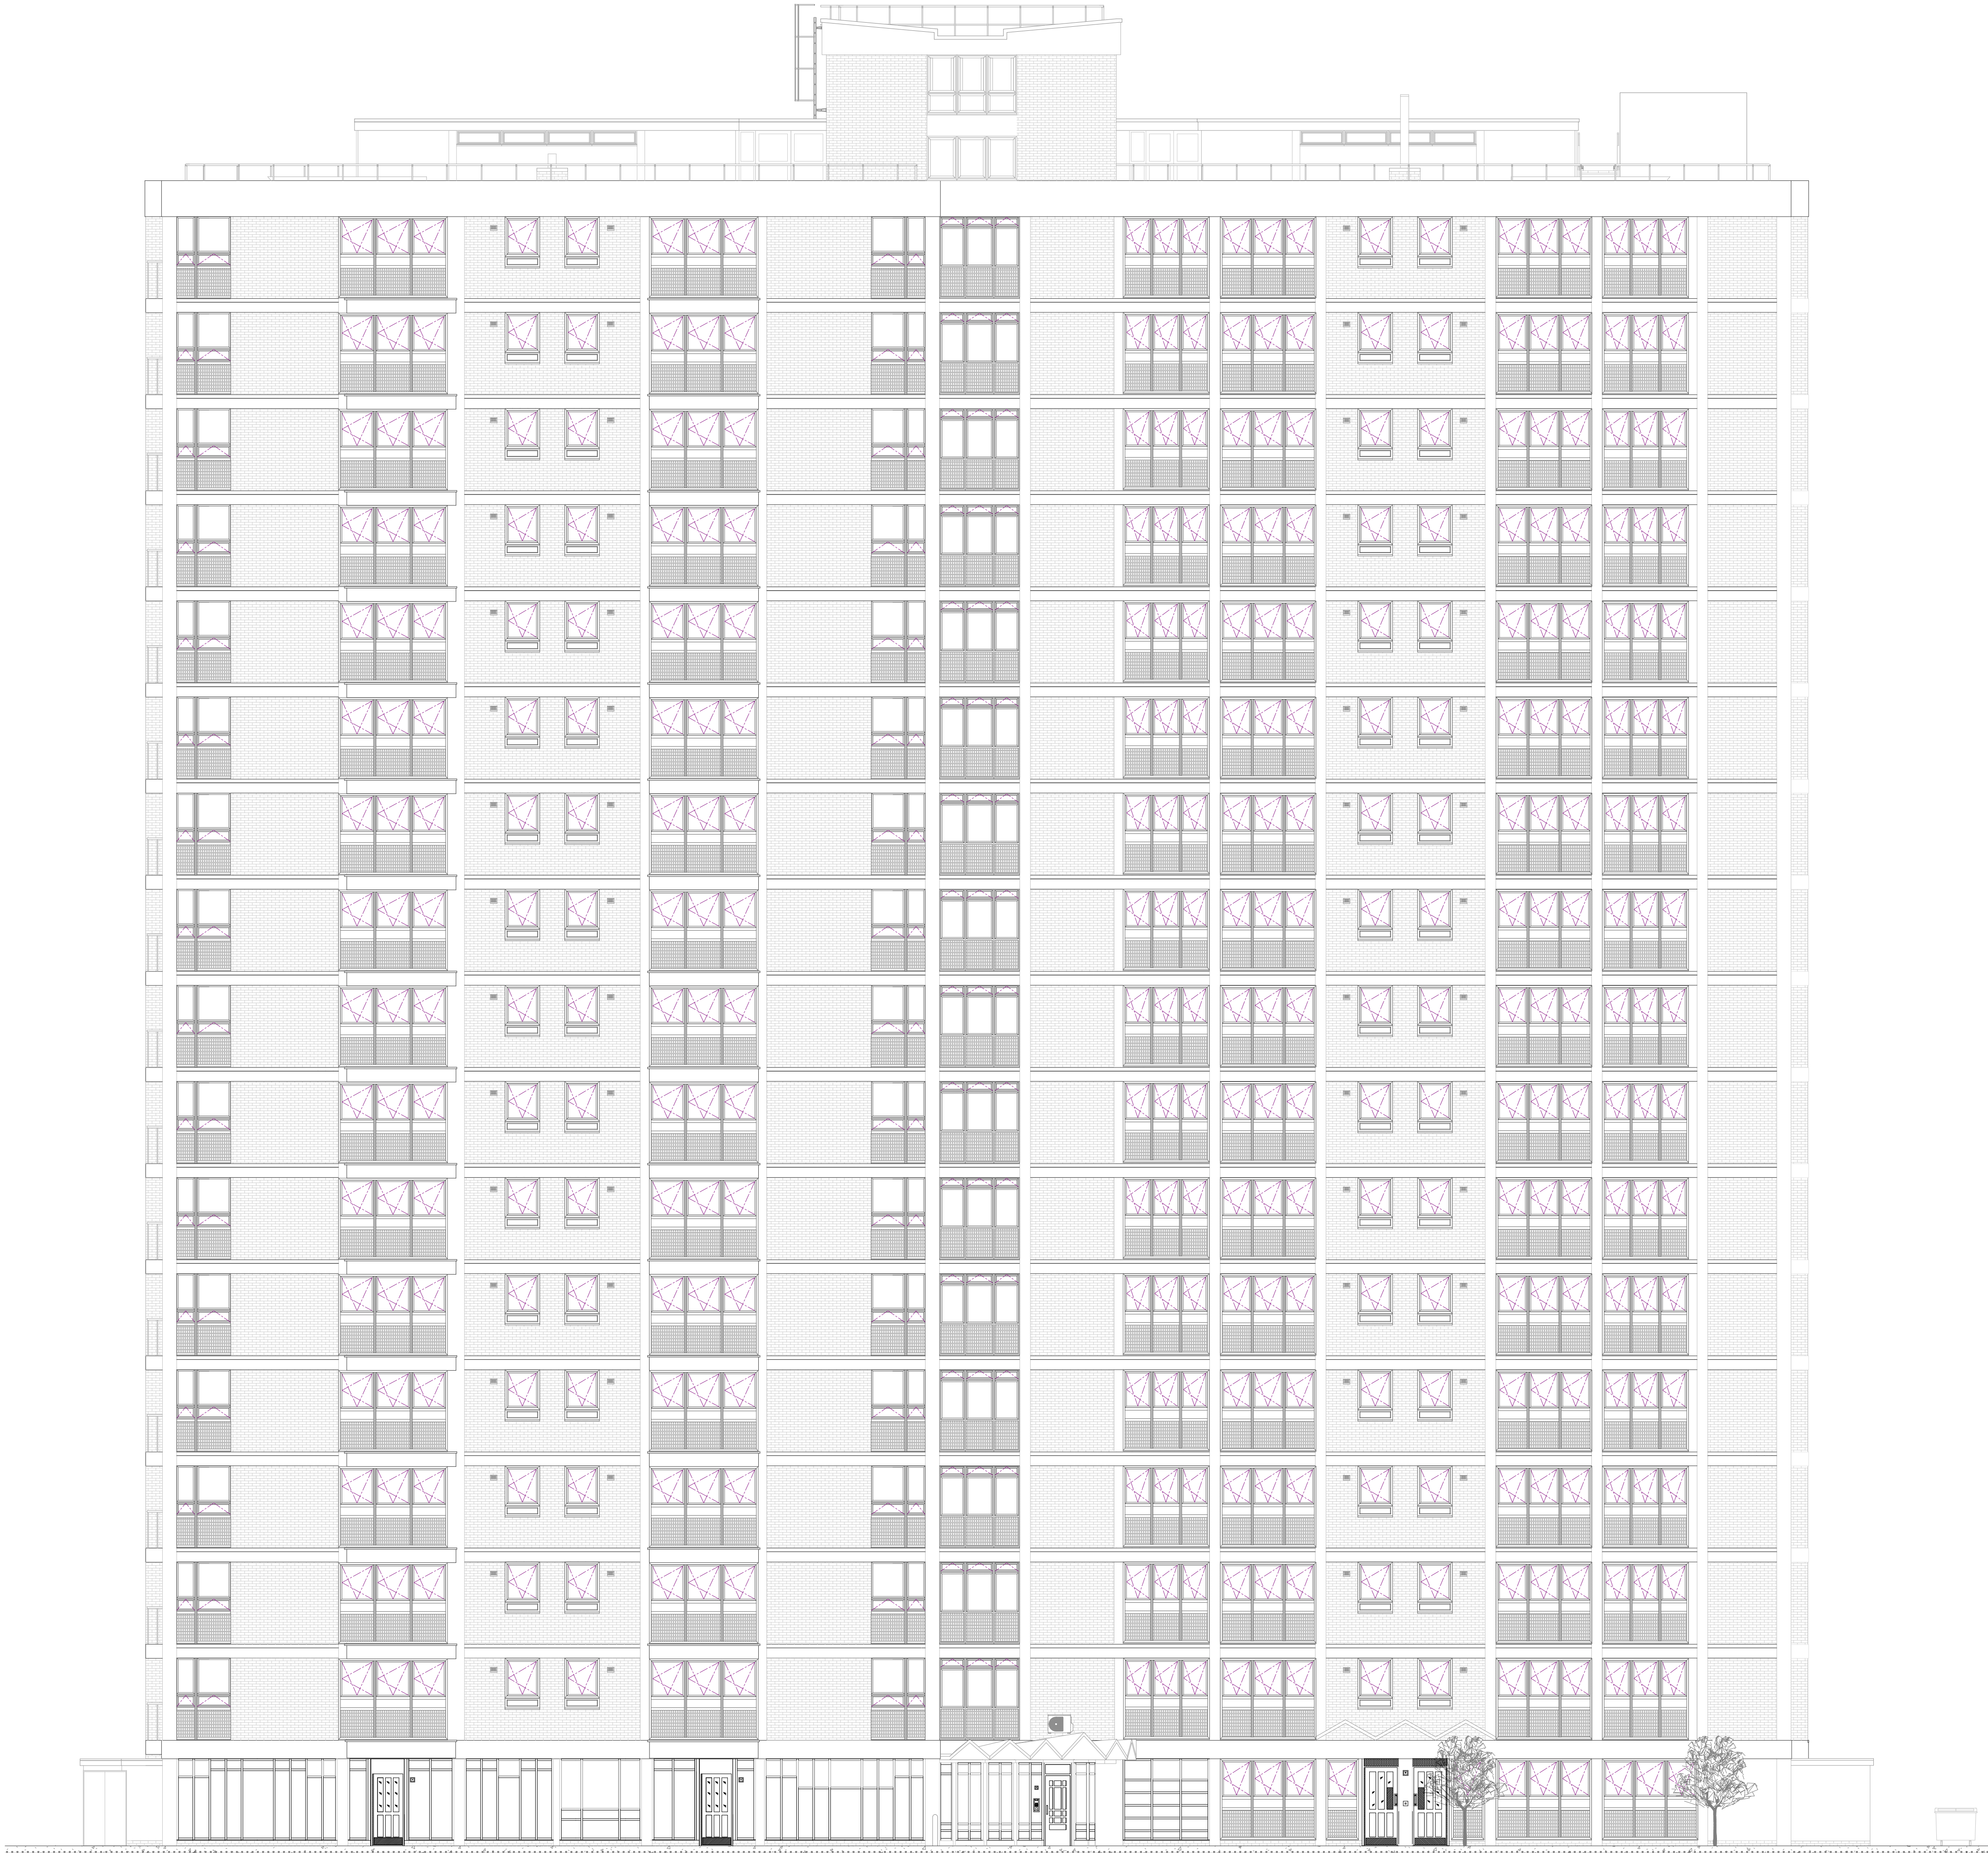


The contractor is responsible to ensure that no products are to be utilised that do not comply with relevant British and/or European Standards and/or Codes of Practice, COSH Regulations, Construction Regulations, or which are known or suspected at the time of product selection and/or construction to be deleterious to health and safety or to the durability of the work or not in accordance with good building practices.
The contractor is responsible for checking dimensions, tolerances, levels and references. This drawing/model is to be read in conjunction with all relevant Other Project Team Members' or specialists' drawings/model/any Federated Model. Any discrepancy is to be notified to Bally Garner LLP and is to be rectified before proceeding with the works on site or shop drawings. Where an item is covered by drawings to different scales, the larger scale drawing is to be worked to.
Any rights (including copyright) in this drawing/model and any proprietary work contained therein belong to Bally Garner LLP and may only be used in accordance with the licence granted to the Employer and with attribution to Bally Garner LLP.
The drawing is to be read in conjunction with Document Suitability Codes page or at www.ballygarner.co.uk/disclaimer/

A1

Key Block Plan

[Not to scale]

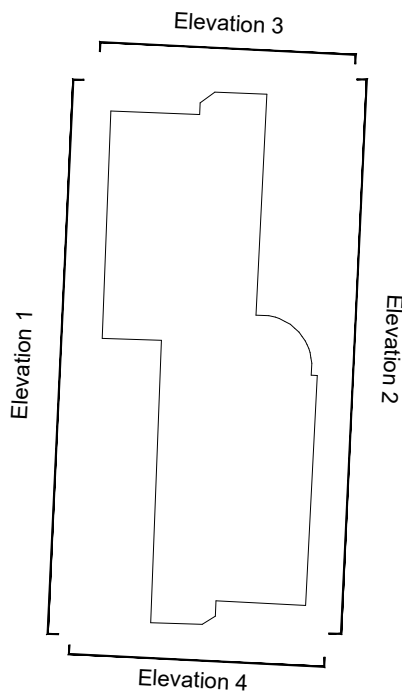

0 1 2 3 4 5 Metres

CLIENT NAME
Haringey London Borough Council
PROJECT ADDRESS
Kenneth Robbins House
Northumberland Park
London, N17 0QA
PROJECT
Kenneth Robbins House
TITLE
Proposed Elevations 2
Elevation 2
SUITABILITY CODE
Planning

SCALE 1:100	DRAWN BE	CHECKED SC	APPROVED SC	DATE 11/2022
PROJ/NO 34261	AUTHOR BGR	VOLUME A1	LEVEL -	DWG/NO 1004
REV/NO 01	REV/STAT P	REV/NO 01	REV/STAT P	REV/NO 01



LONDON HEAD OFFICE
146-148 ELTHAM HILL,
LONDON SE9 5DY
t: 020 8254 1000
e: general@ballygarner.co.uk