

The contractor is responsible to ensure that no products are to be utilised that do not comply with relevant British and/or European Standards and/or Codes of Practice, COSHH Regulations, Construction Regulations, or which are known or suspected at the time of product selection and/or construction to be deleterious to health and safety or to the durability of the work or not in accordance with good building practices.

The contractor is responsible for checking dimensions, tolerances, levels and references. This drawing/model is to be read in conjunction with all relevant Other Project Team Members' or specialists' drawings/models/any Federated Model. Any discrepancy is to be notified to Baily Garner LLP and is to be rectified before proceeding with the works on site or shop drawings. Where an item is covered by drawings to different scales, the larger scale drawing is to be worked to.



Any rights (including copyright) in this drawing/model and any proprietary work contained therein belong to Baily Garner LLP and may only be used in accordance with the licence granted to the Employer and with attribution to Baily Garner LLP.

The drawing to be read in conjunction with Document Suitability Codes page or at www.bailygarner.co.uk/disclaimer

A1

Key Block Plan

[Not to scale]

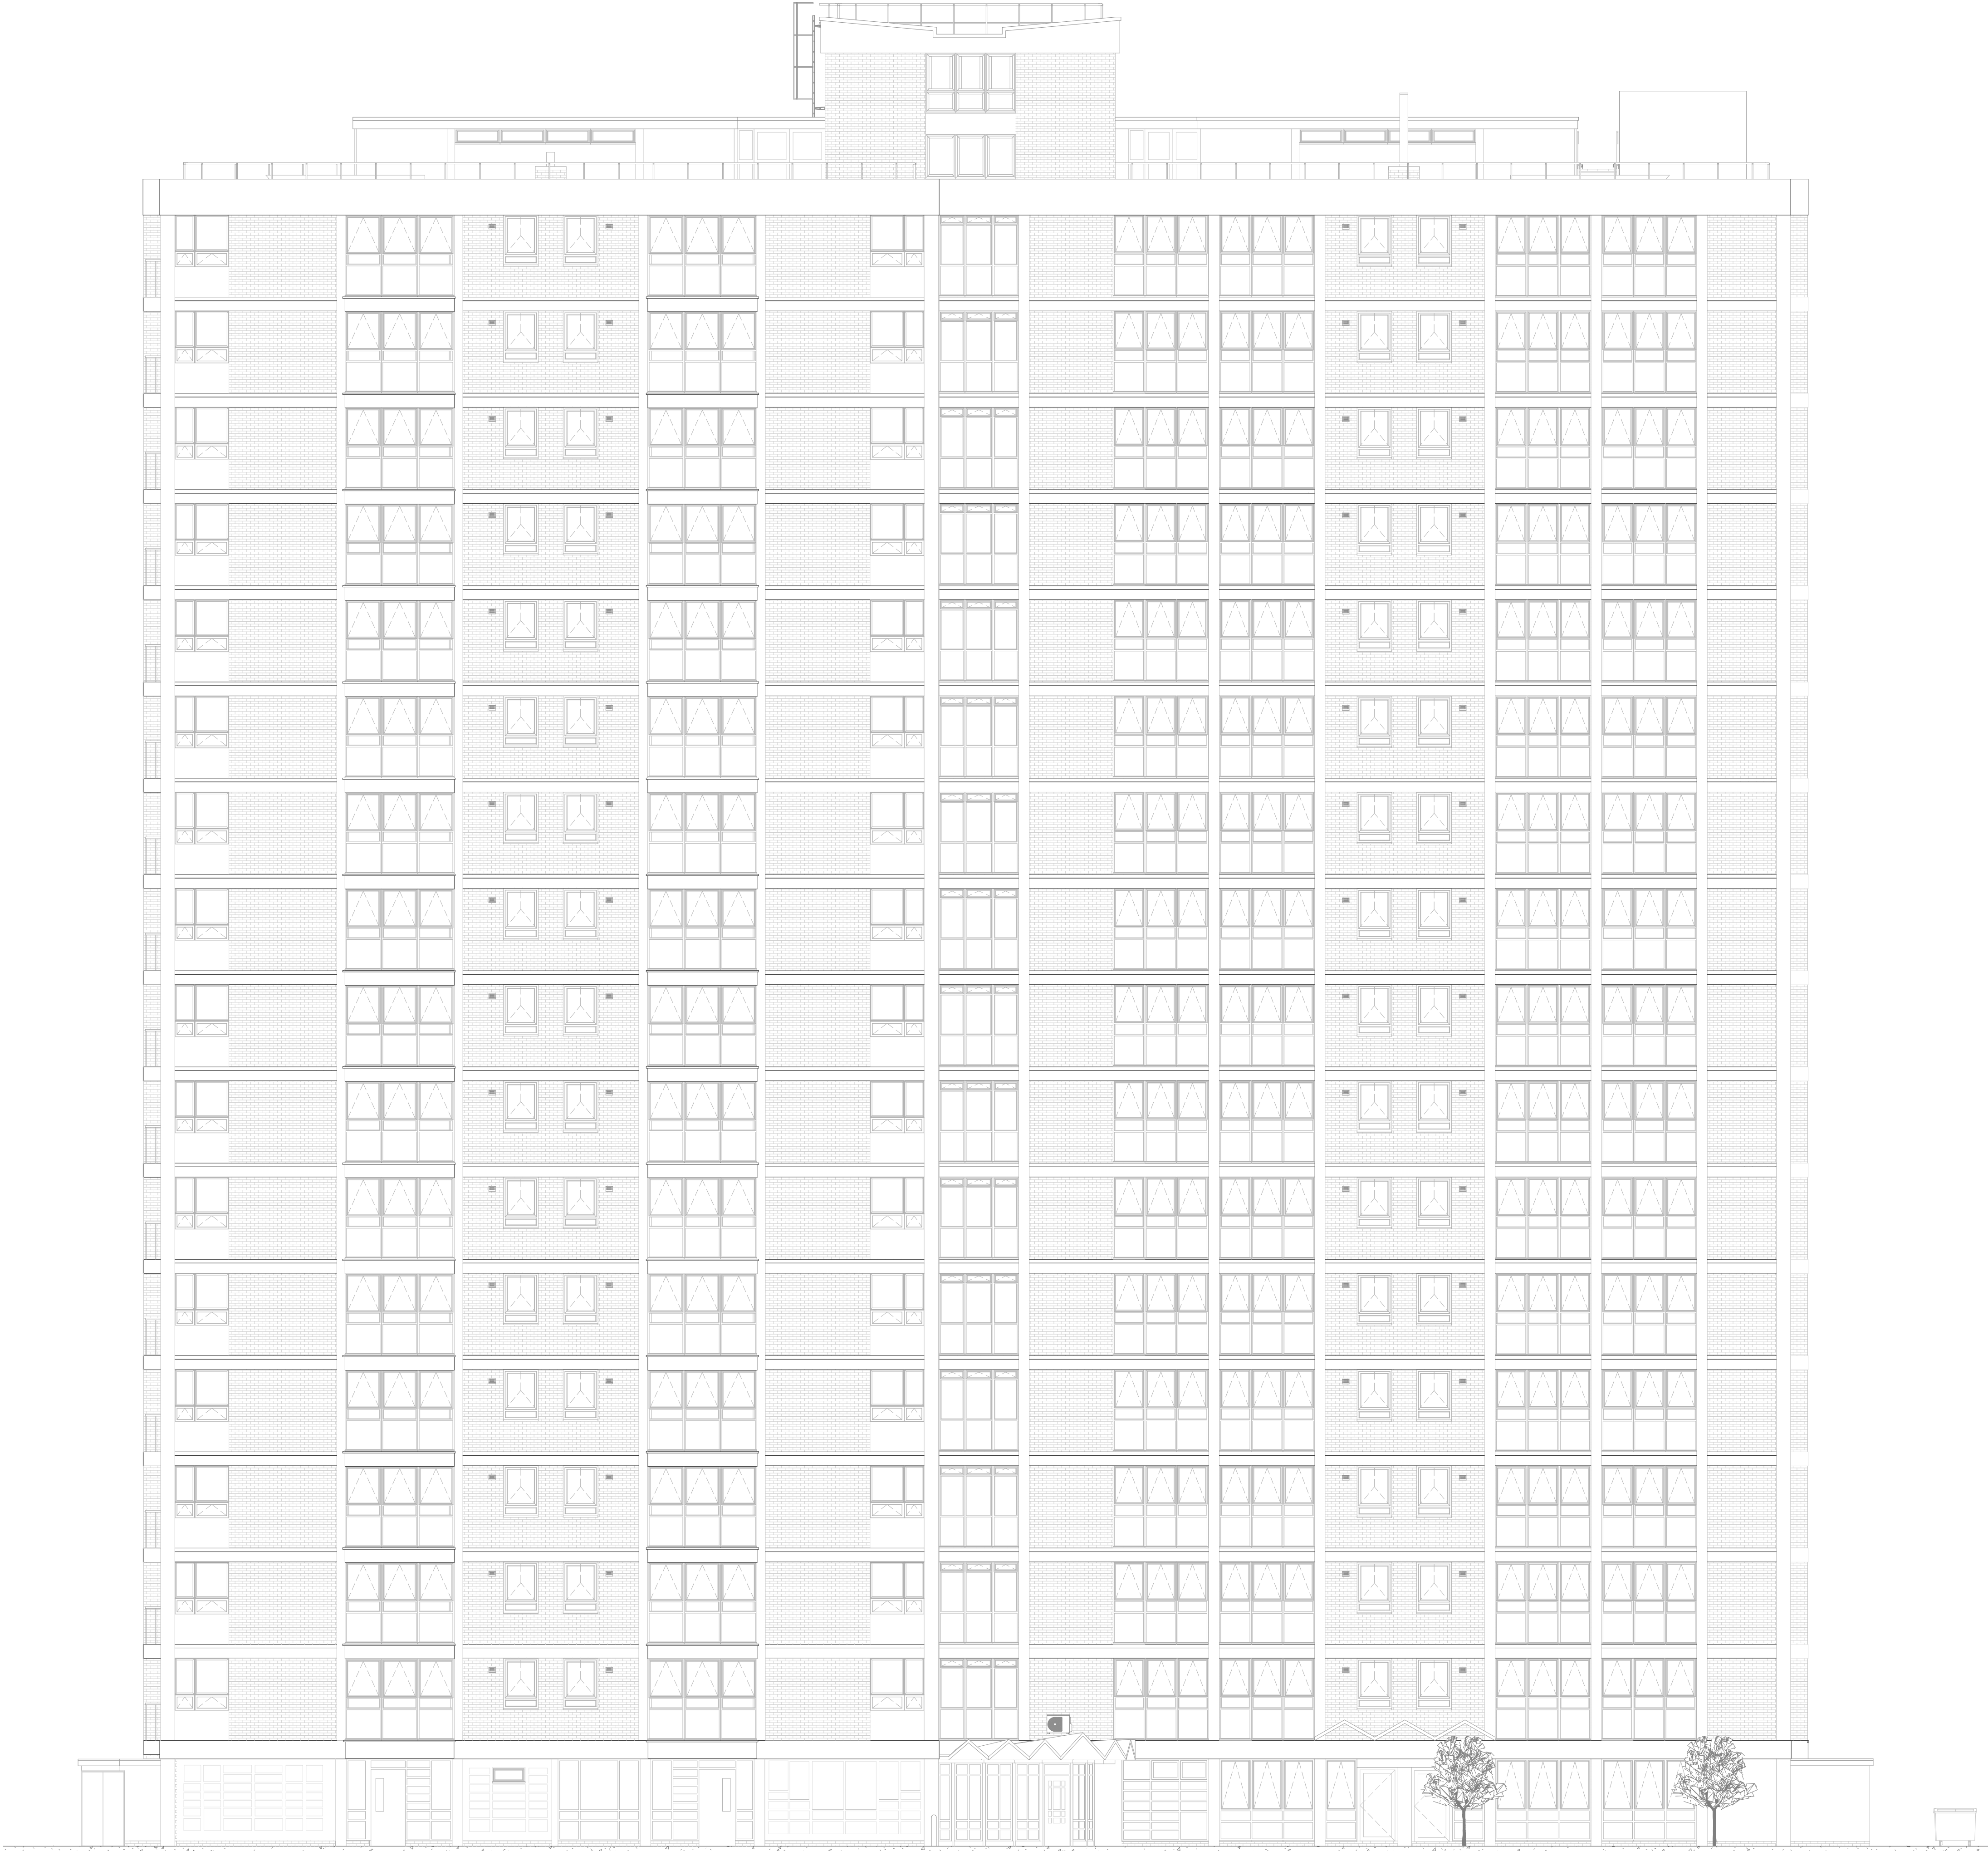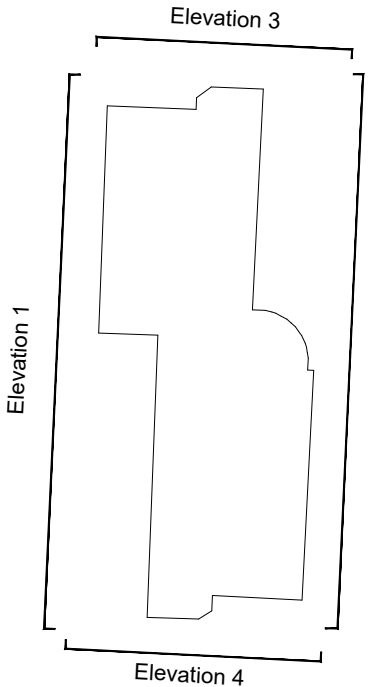

CLIENT NAME		PROJECT	
Haringey London Borough Council		Kenneth Robbins House	
PROJECT ADDRESS		TITLE	
Kenneth Robbins House		Existing Elevations 2	
Northumberland Park		Elevation 2	
London, N17 0QA		SUITABILITY CODE	
		Planning	

SCALE		DRWN	CHKD	APPRD	DATE	
1:100		BE	SC	SC	11/2022	
PROJ/NO	AUTHOR	VOLUME	LEVEL	DWG/NO	ROLE	REV/NO
34261	BGR	A1	-	DWG	A	1001
					REV/STAT	REV/NO
					P	01



LONDON HEAD OFFICE
146-148 ELTHAM HILL,
LONDON SE8 5DY
t: 020 8254 1000
e: general@bailygarner.co.uk