


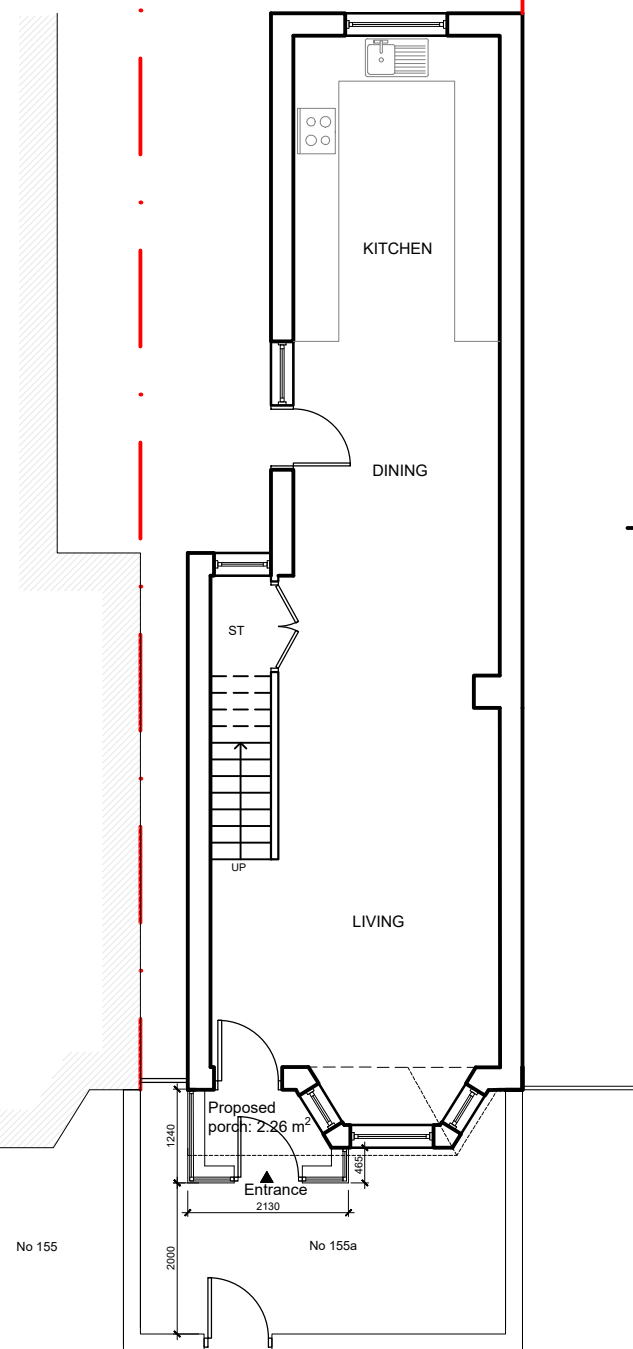







Notes:

- Existing roof remained
- Glass roof to porch
- New doors / windows to match existing
- Side window to be obscure
- New brick walls to match existing

FRONT ELEVATION PROPOSED

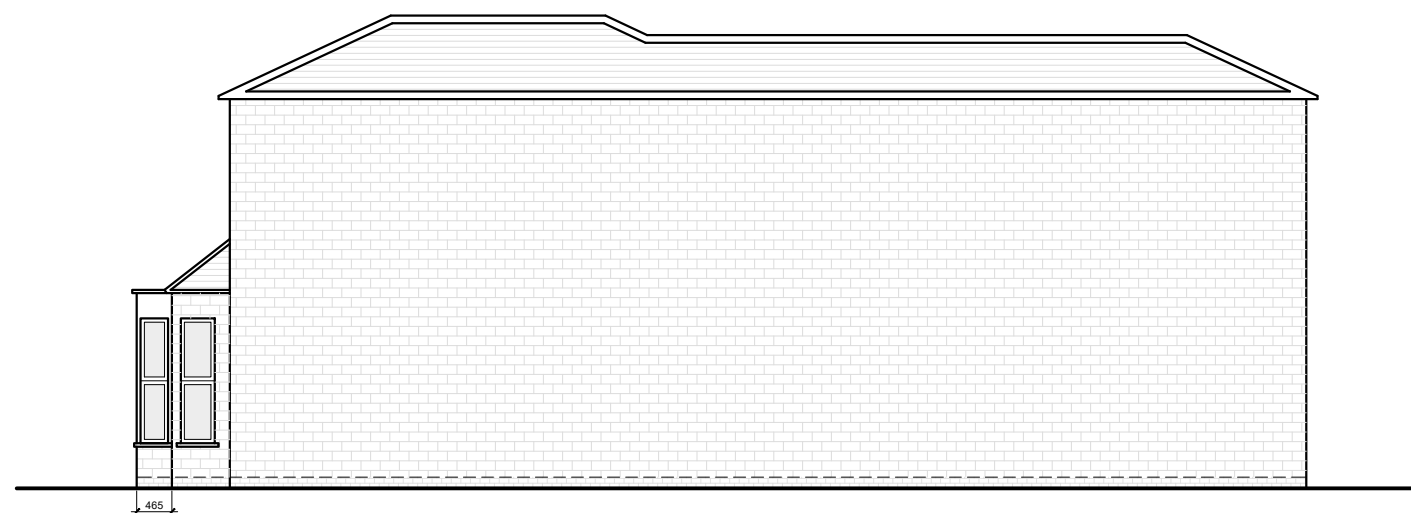

Domus Plan ARCHITECTURAL & STRUCTURAL DESIGN 204 Seven Sisters Road, London N4 3NX T: +44(0)7835 986762 E: info@domusplan.co.uk www.domusplan.co.uk	Project	DP23.022	Status								Date	Apr 2023
	Site Address	155a HORNSEY PARK ROAD LONDON N8 0JX	Drawing	Title							Scale	1:100 @ A3
	Project	PORCH	No									
				PROPOSED PLANS								
				23.022_PL_02 Rev: /								
					Rev	Date	Notes					