


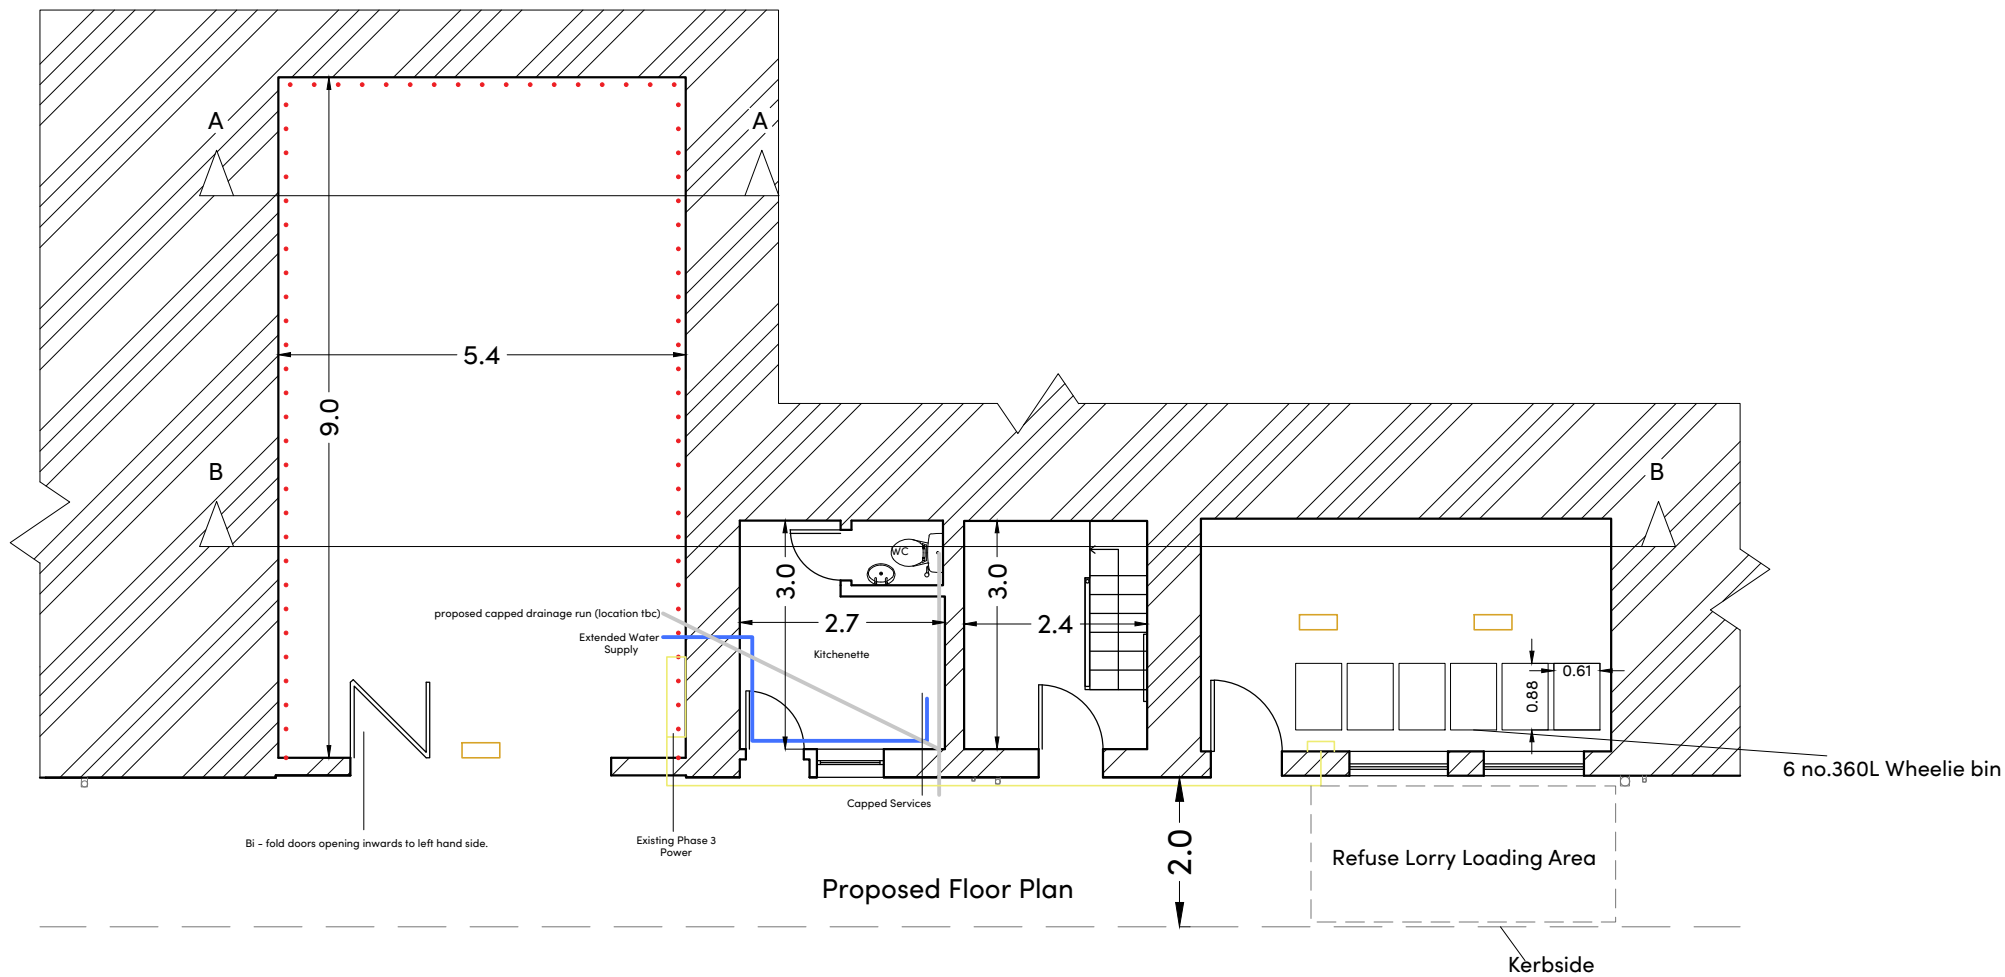

NOTES

- 1) ALL DIMENSIONS TO BE CHECKED ON SITE AND NOT SCALED FROM THIS DRAWING.
2) HOLLIS SHALL BE INFORMED IN WRITING OF ANY DISCREPANCIES.
3) ALL DIMENSIONS ARE IN METRES ONLY.
4) DRAWINGS WERE SUPPLIED TO HOLLIS BY A THIRD PARTY AND THEREFORE SHALL NOT BE RELIED UPON FOR ACCURACY.

KEY

REVISIONS

REV.	DATE	AMENDMENTS	INITIAL

THIS DRAWING IS FOR THE FOLLOWING PURPOSE ONLY:
PRELIMINARY ☐ TENDER ☐ CONSTRUCTION ☐
SKETCH ☐ MEASURED SURVEY ☒ CONTRACT ☐

TITLE
Land and Buildings beneath station
Proposed Plan

CLIENT
The Arch Co
3rd Floor ; 140 London Wall
Barbican
London, EC2Y 5DN

PROJECT NAME
Land and Buildings beneath station
White Hart Lane
N17 8HH

HOLLIS
140 London Wall
London
EC2Y 5DN



T +44 20 7622 9555
W hollisglobal.com

DATE 08.02.2023		DRAWN BY SN		
SCALE 1:100 @A3		CHECKED AB		
PROJECT	LINE	ORIGINATOR	VOLUME/ ZONE/BLDG	LEVEL
115222	101	XXX	XX	M2
FILE TYPE	DISCIPLINE/ ROLE	NUMBER	STATUS	REVISION
G	X	10250	A7	5