

SYMBOLS



This building may contain asbestos!

See asbestos register for details

Premises Information
Box

Main Access Point




Fire Hydrant



Dry Rising Main



Fire Alarm Panel

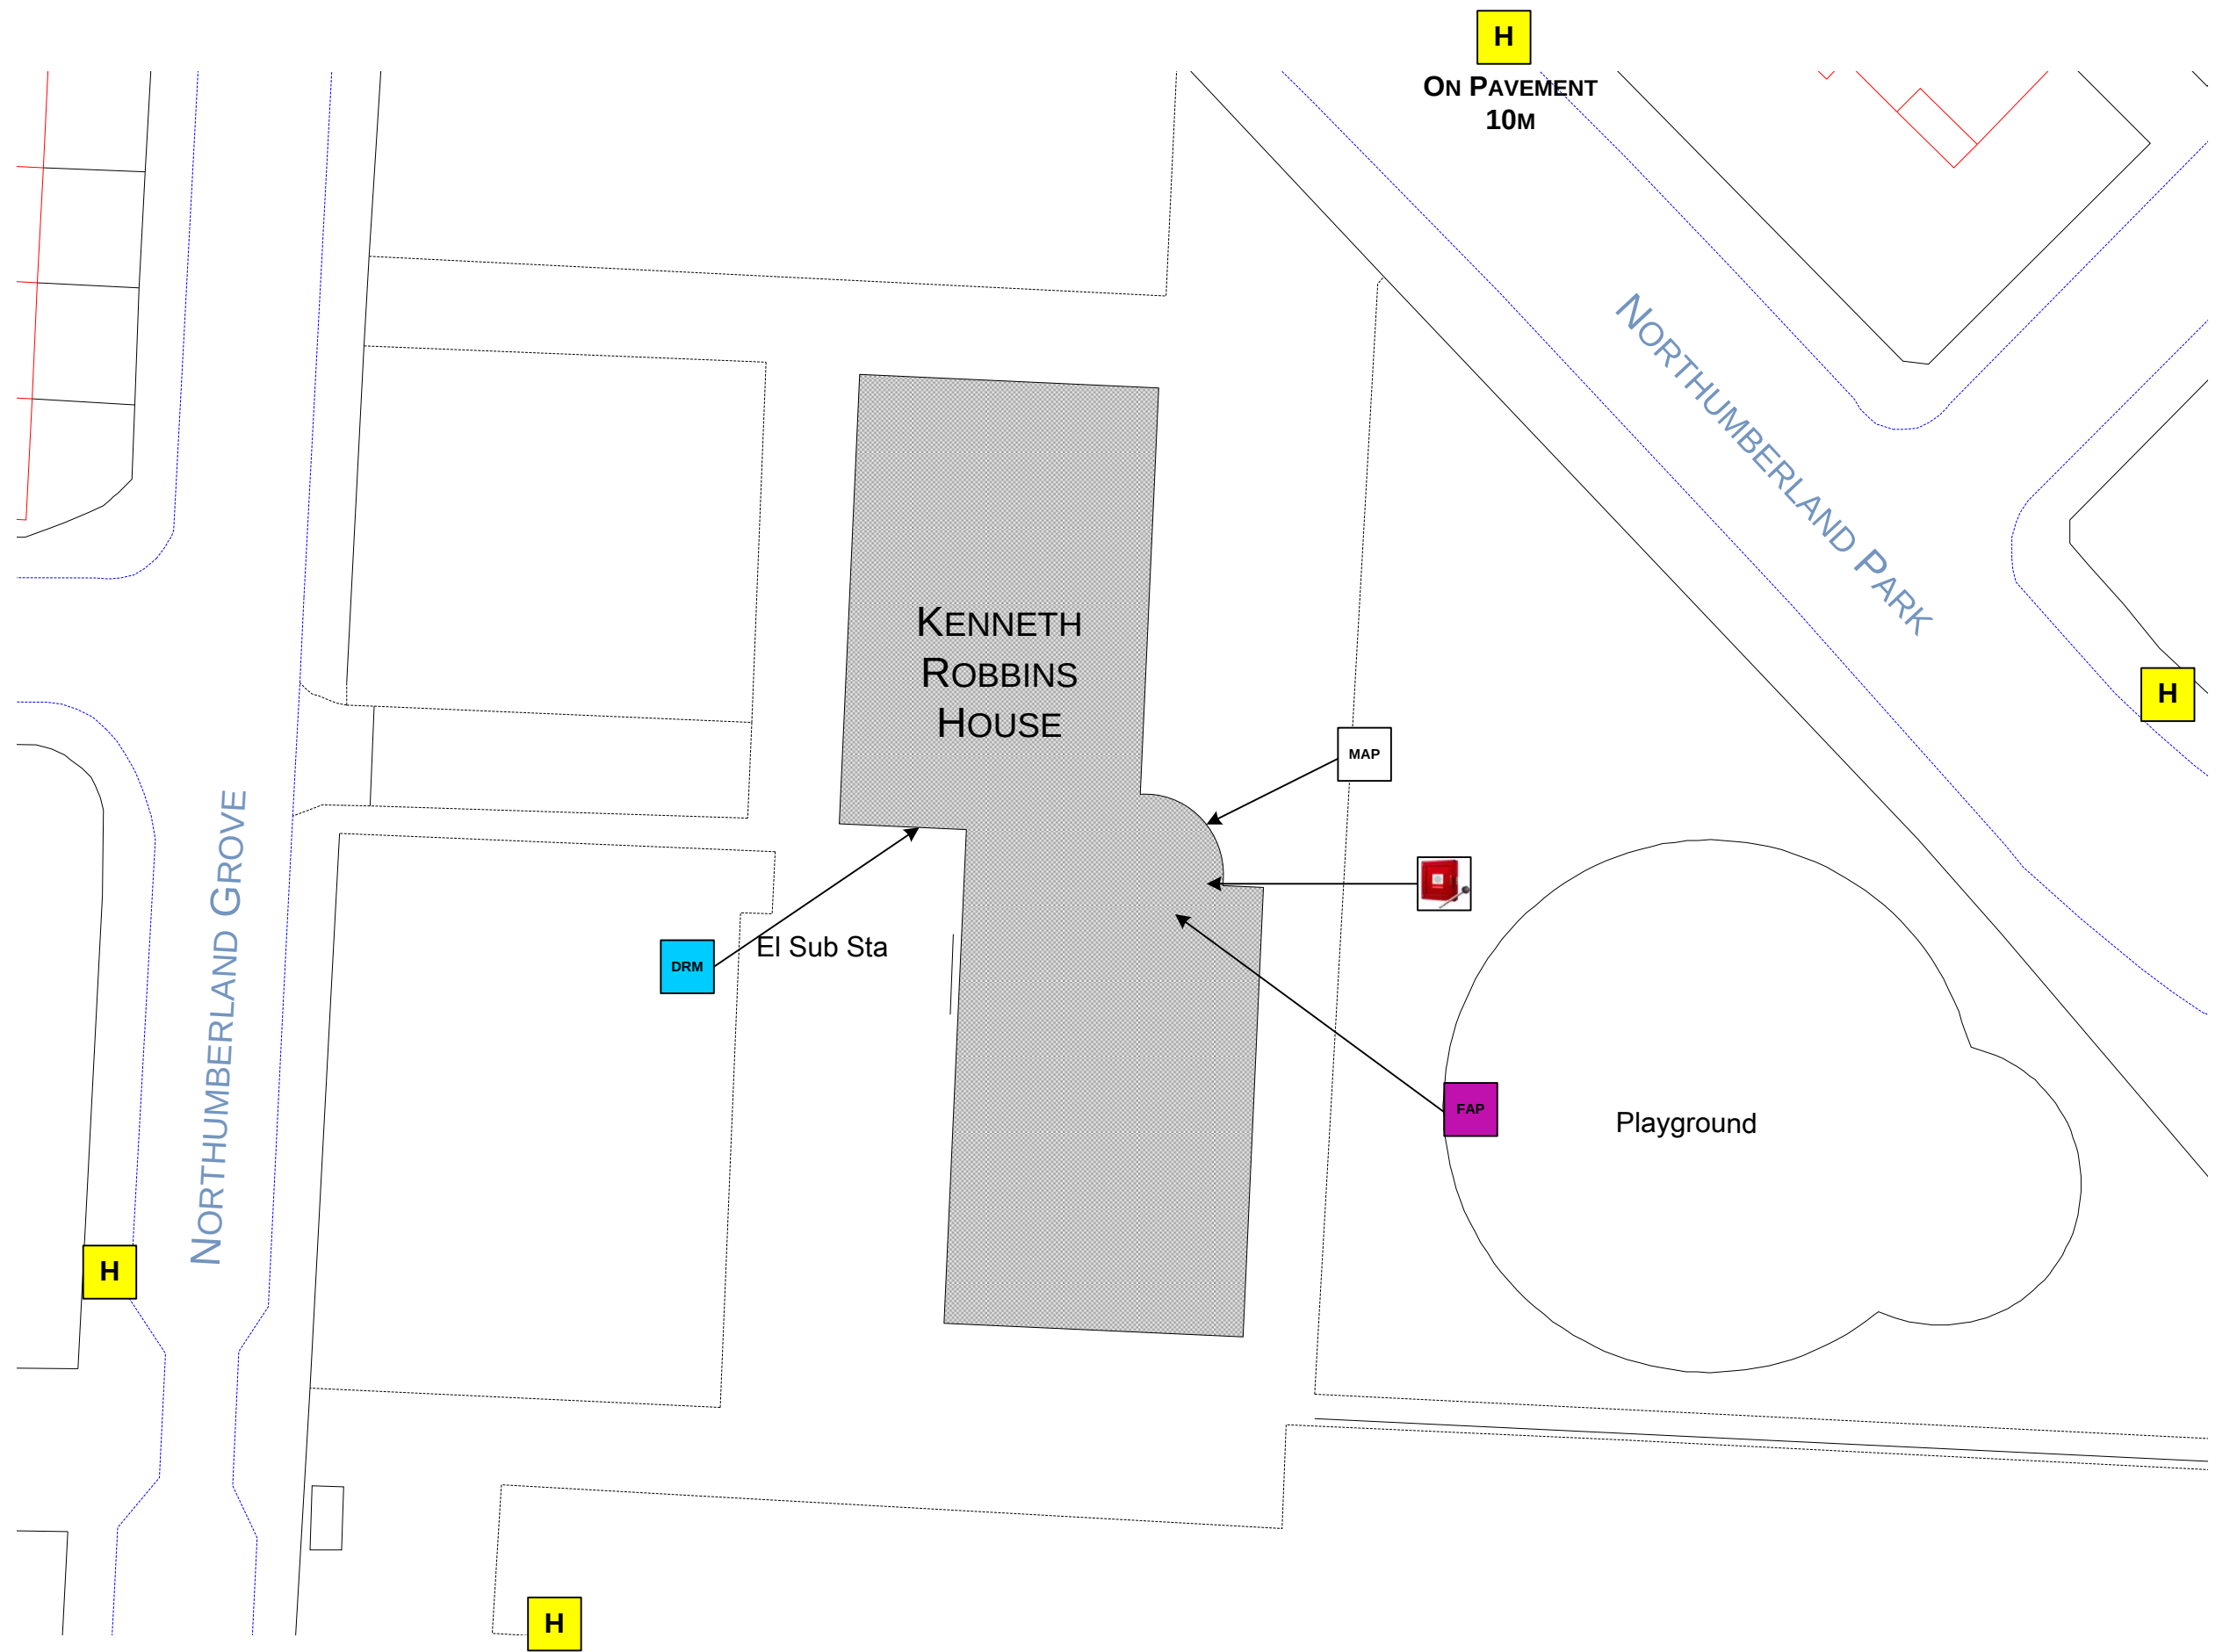

Reproduced by permission of Ordnance Survey ® on behalf of the Controller of Her Majesty's Stationary Office. © Crown Copyright 2014. All rights reserved. Licence Number 100020449




Address: Kenneth Robbins House
Northumberland Park
Haringey
London
N17 0QA


Survey Date	April 2014
-------------	------------

ORIENTATION PLAN



FIRE
SAFETY
EXPRESS

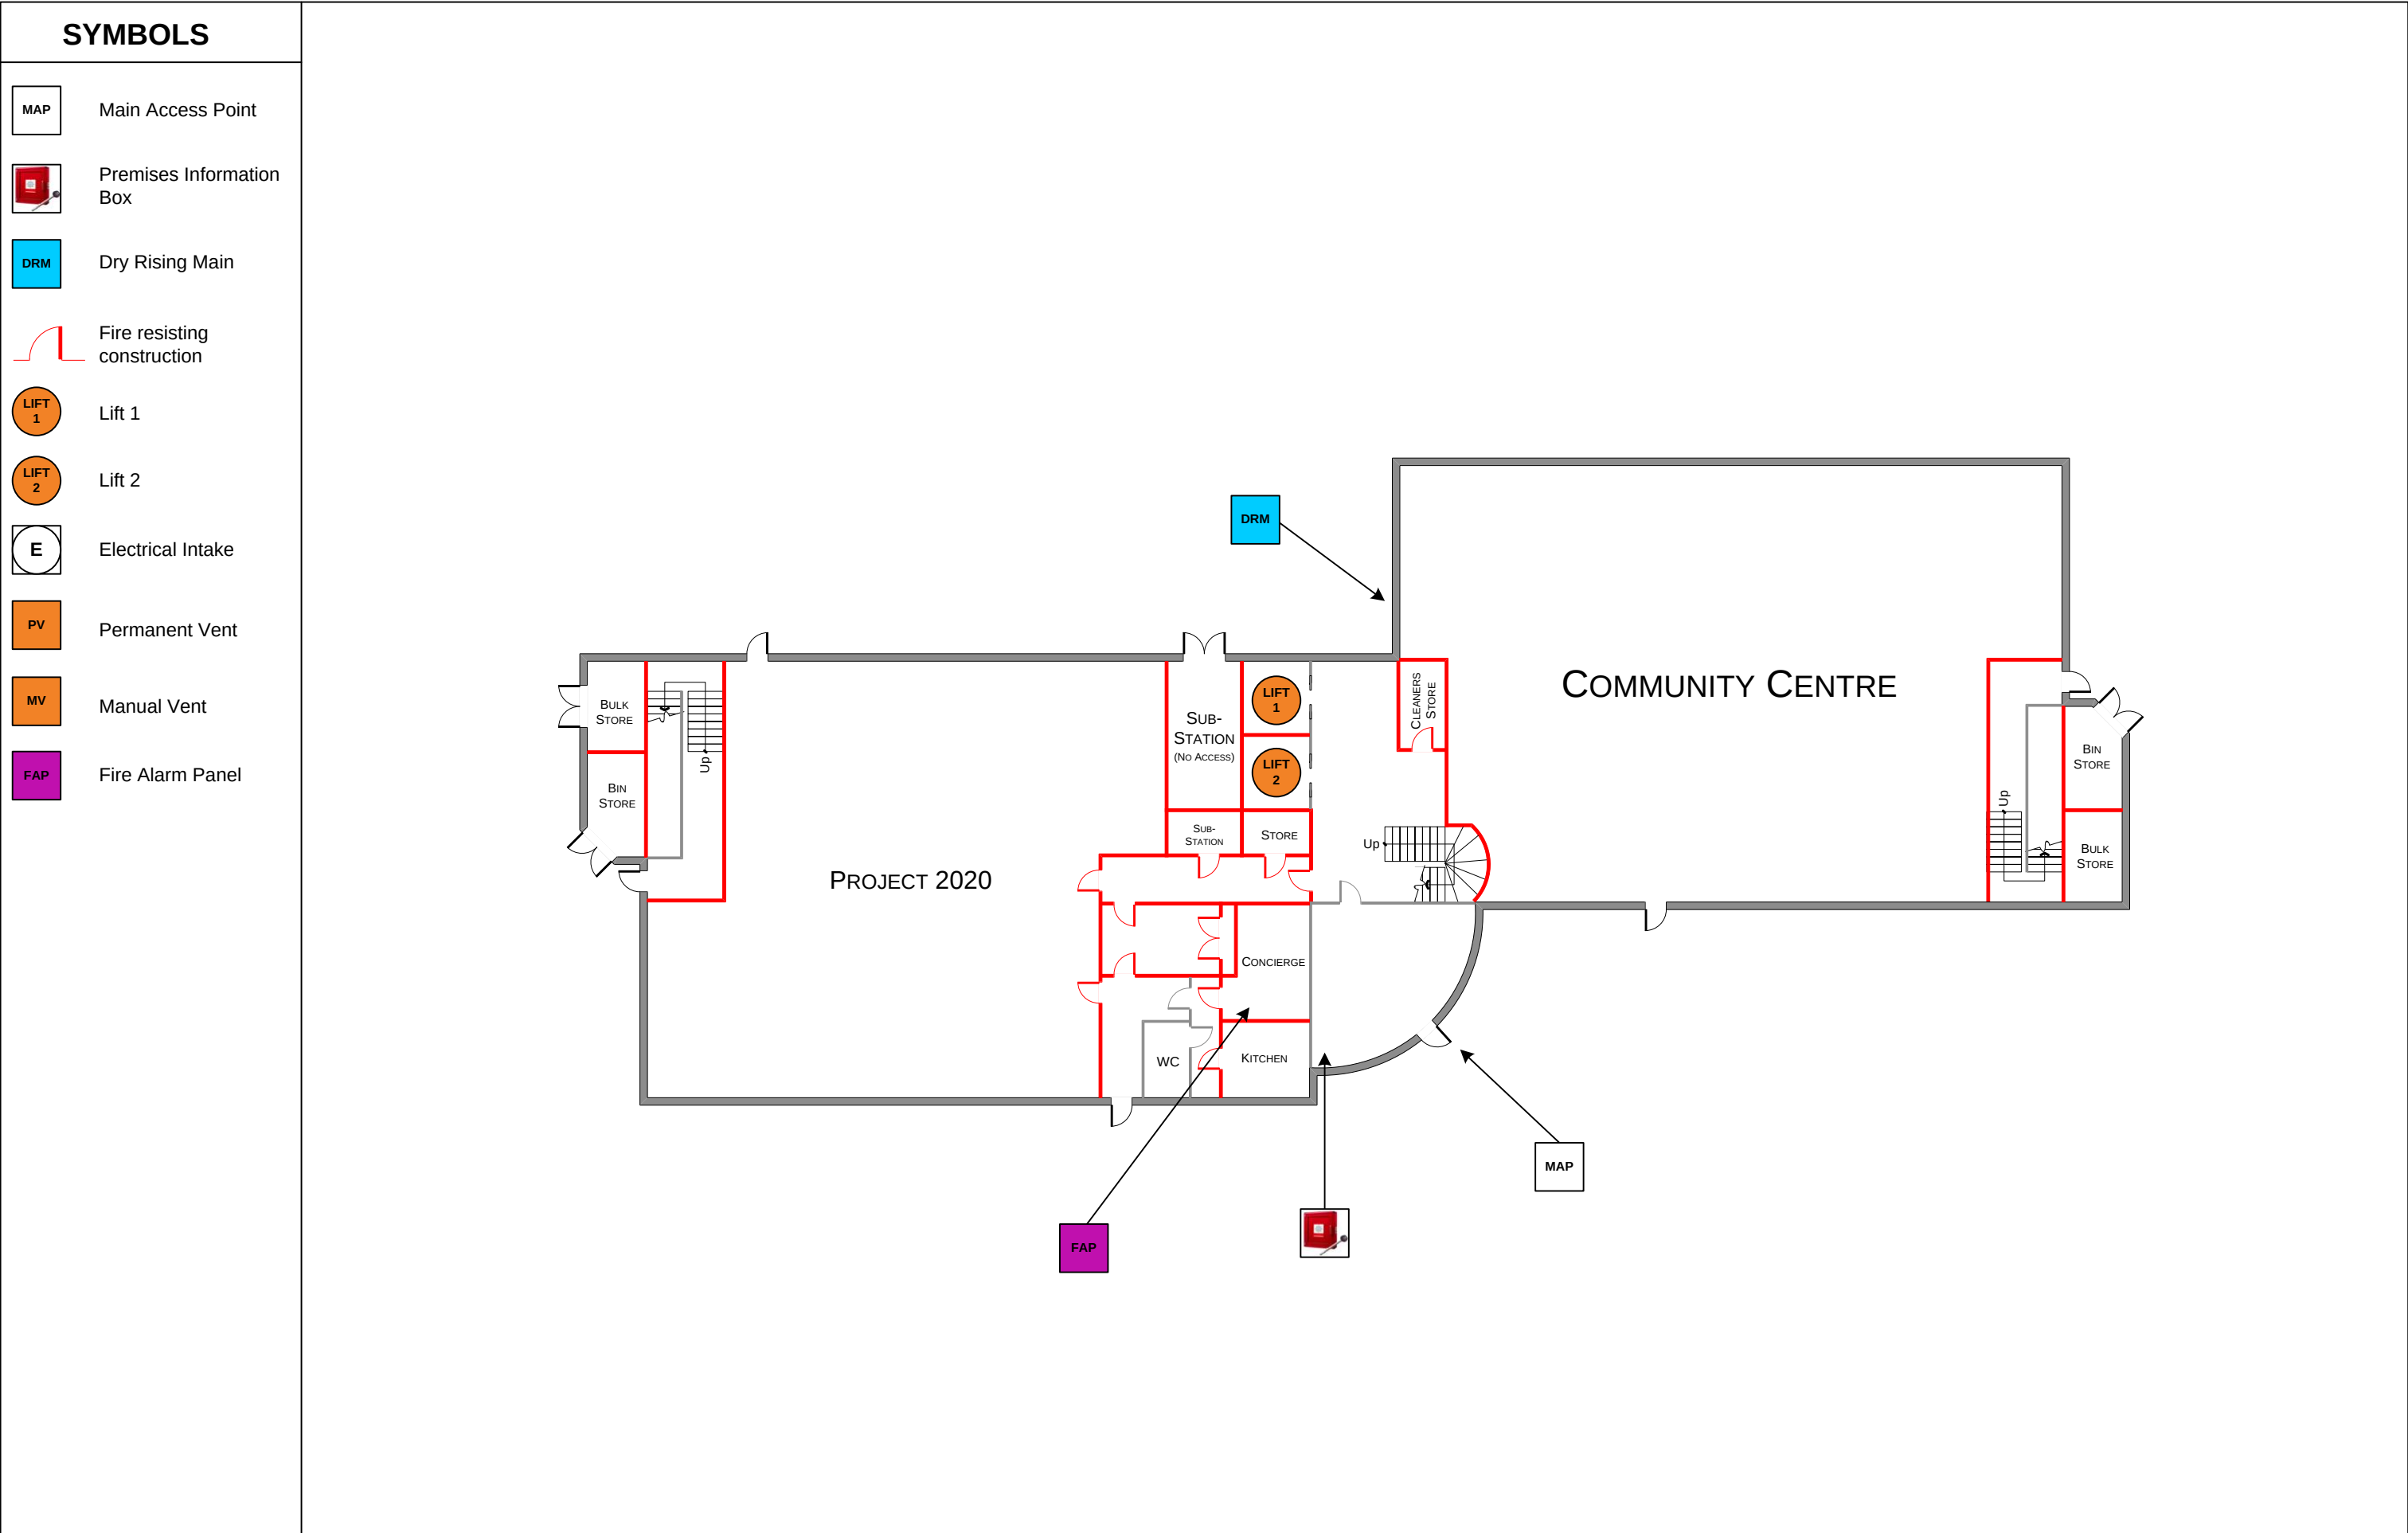

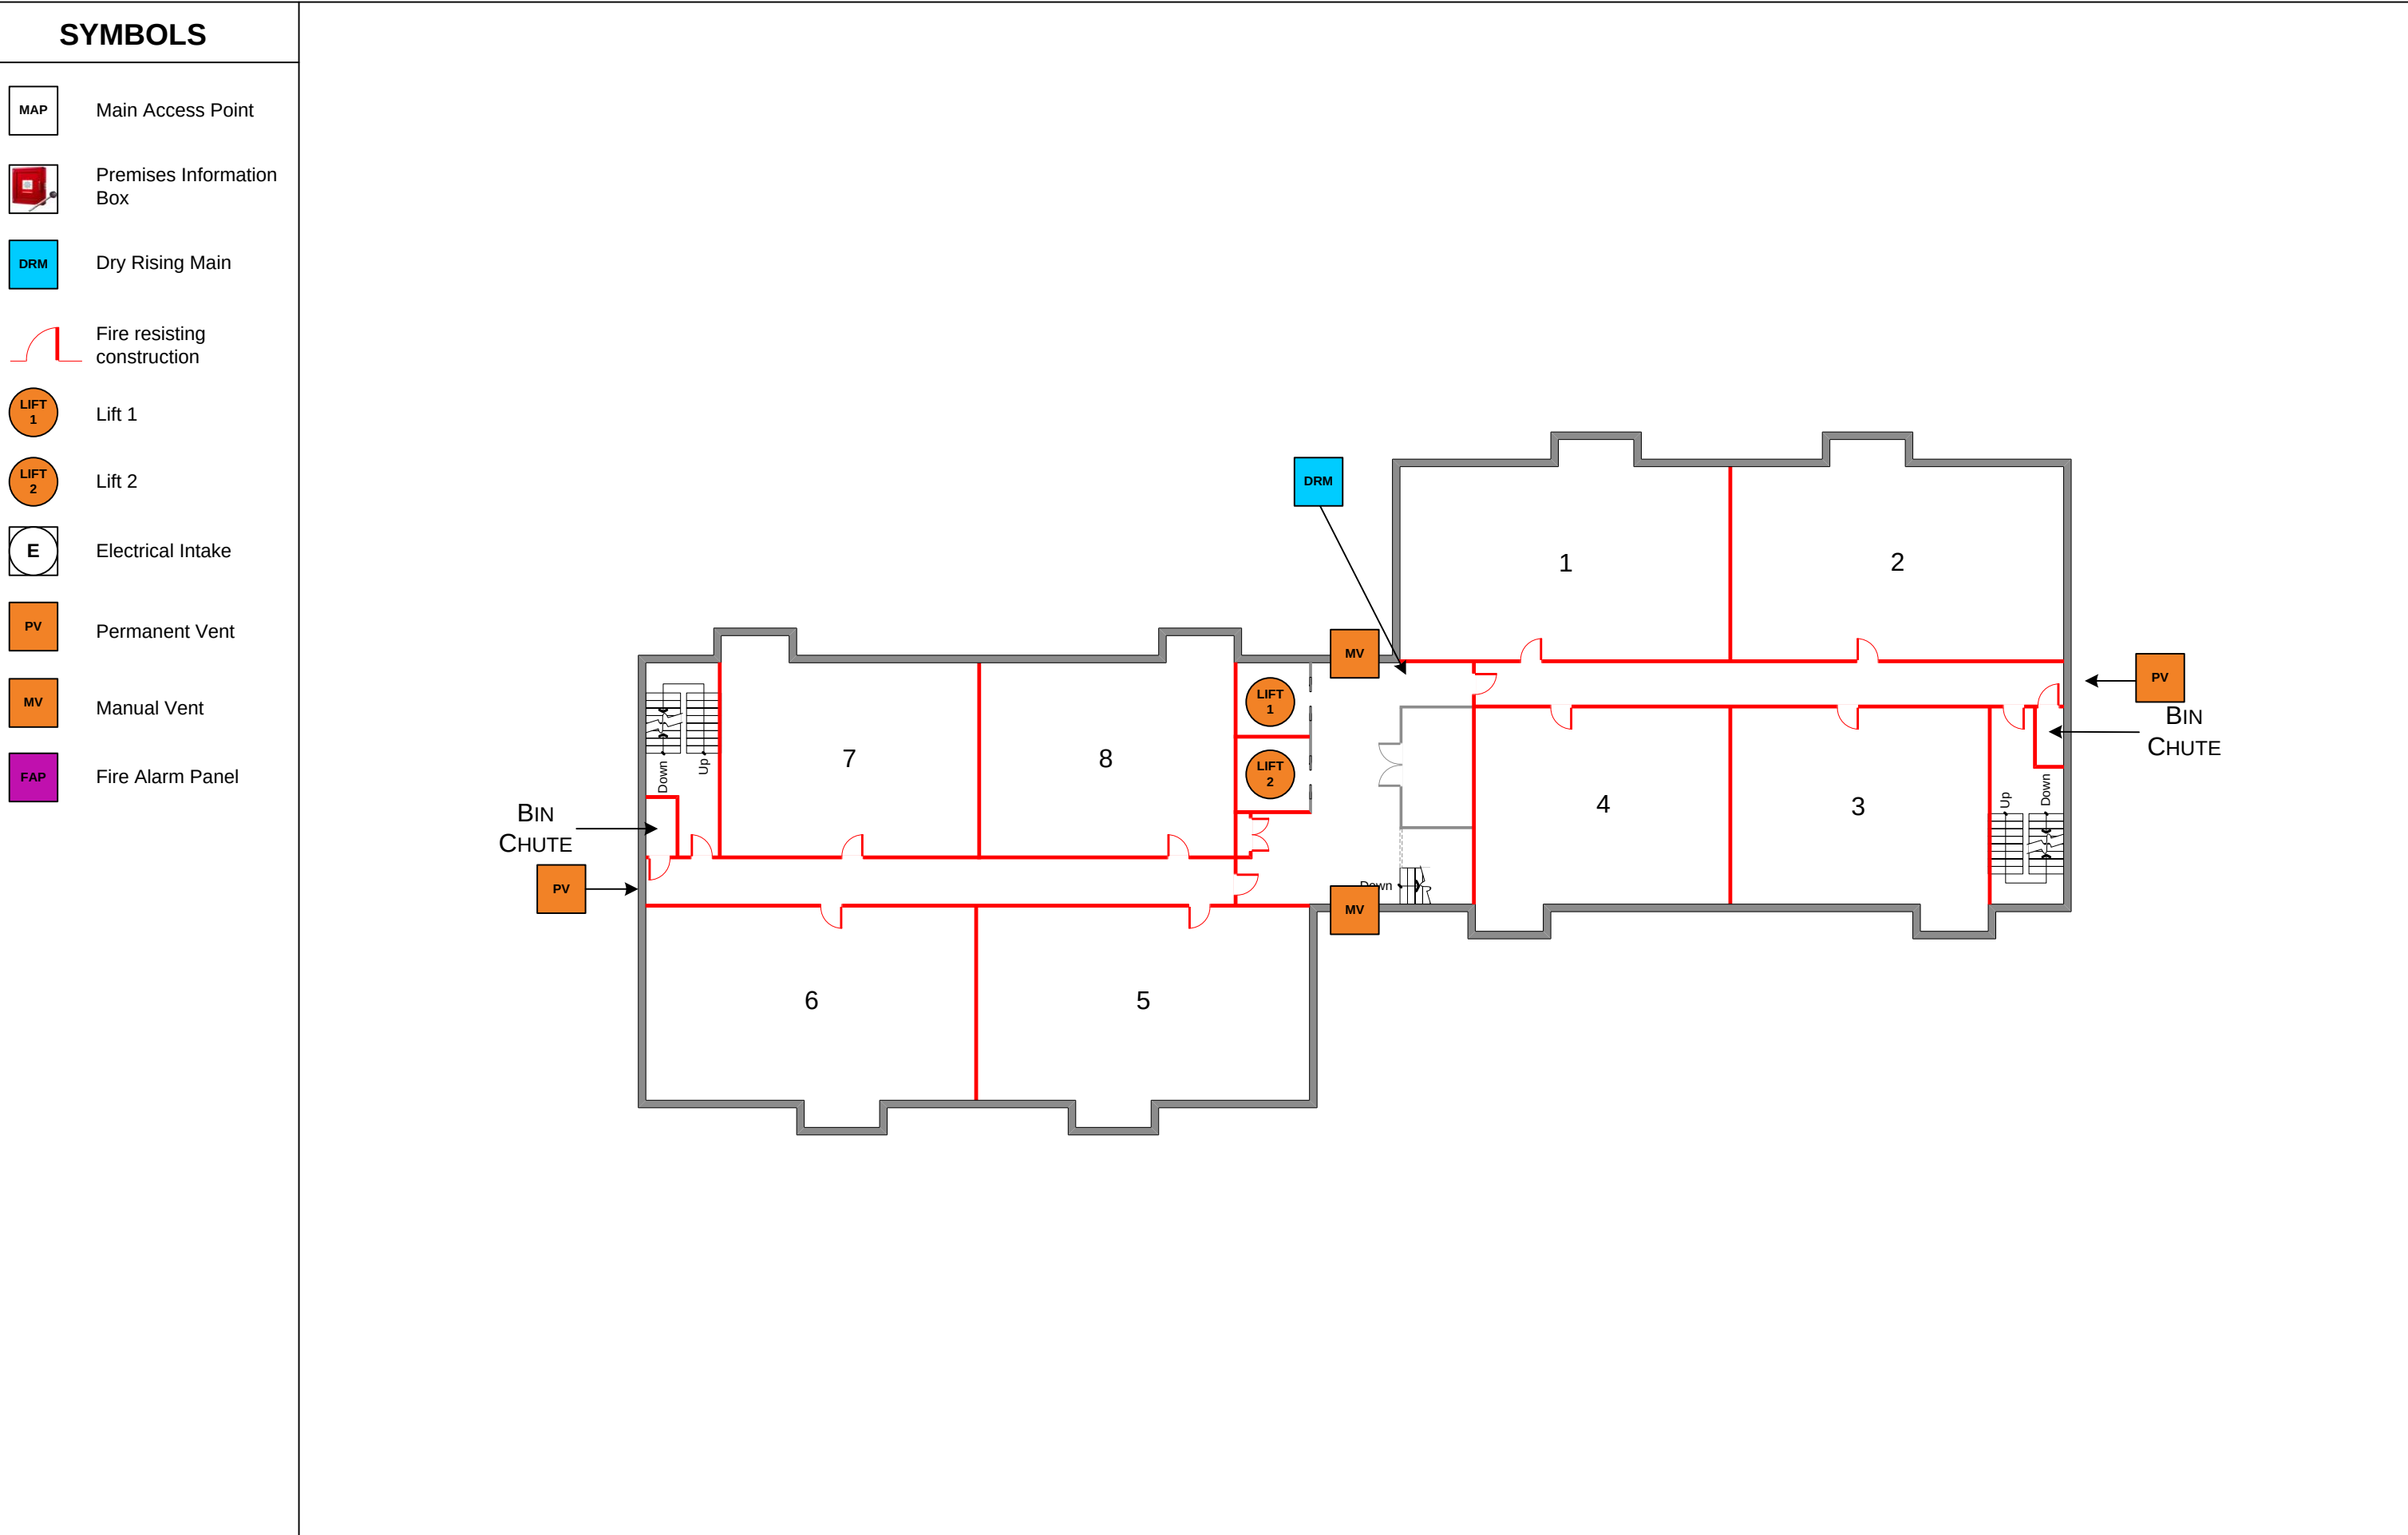

SYMBOLS

- MAP

Main Access Point
- 

Premises Information Box
- DRM

Dry Rising Main
- 

Fire resisting construction
- LIFT 1

Lift 1
- LIFT 2


Lift 2
- E


Electrical Intake
- PV


Permanent Vent
- MV


Manual Vent
- FAP


Fire Alarm Panel

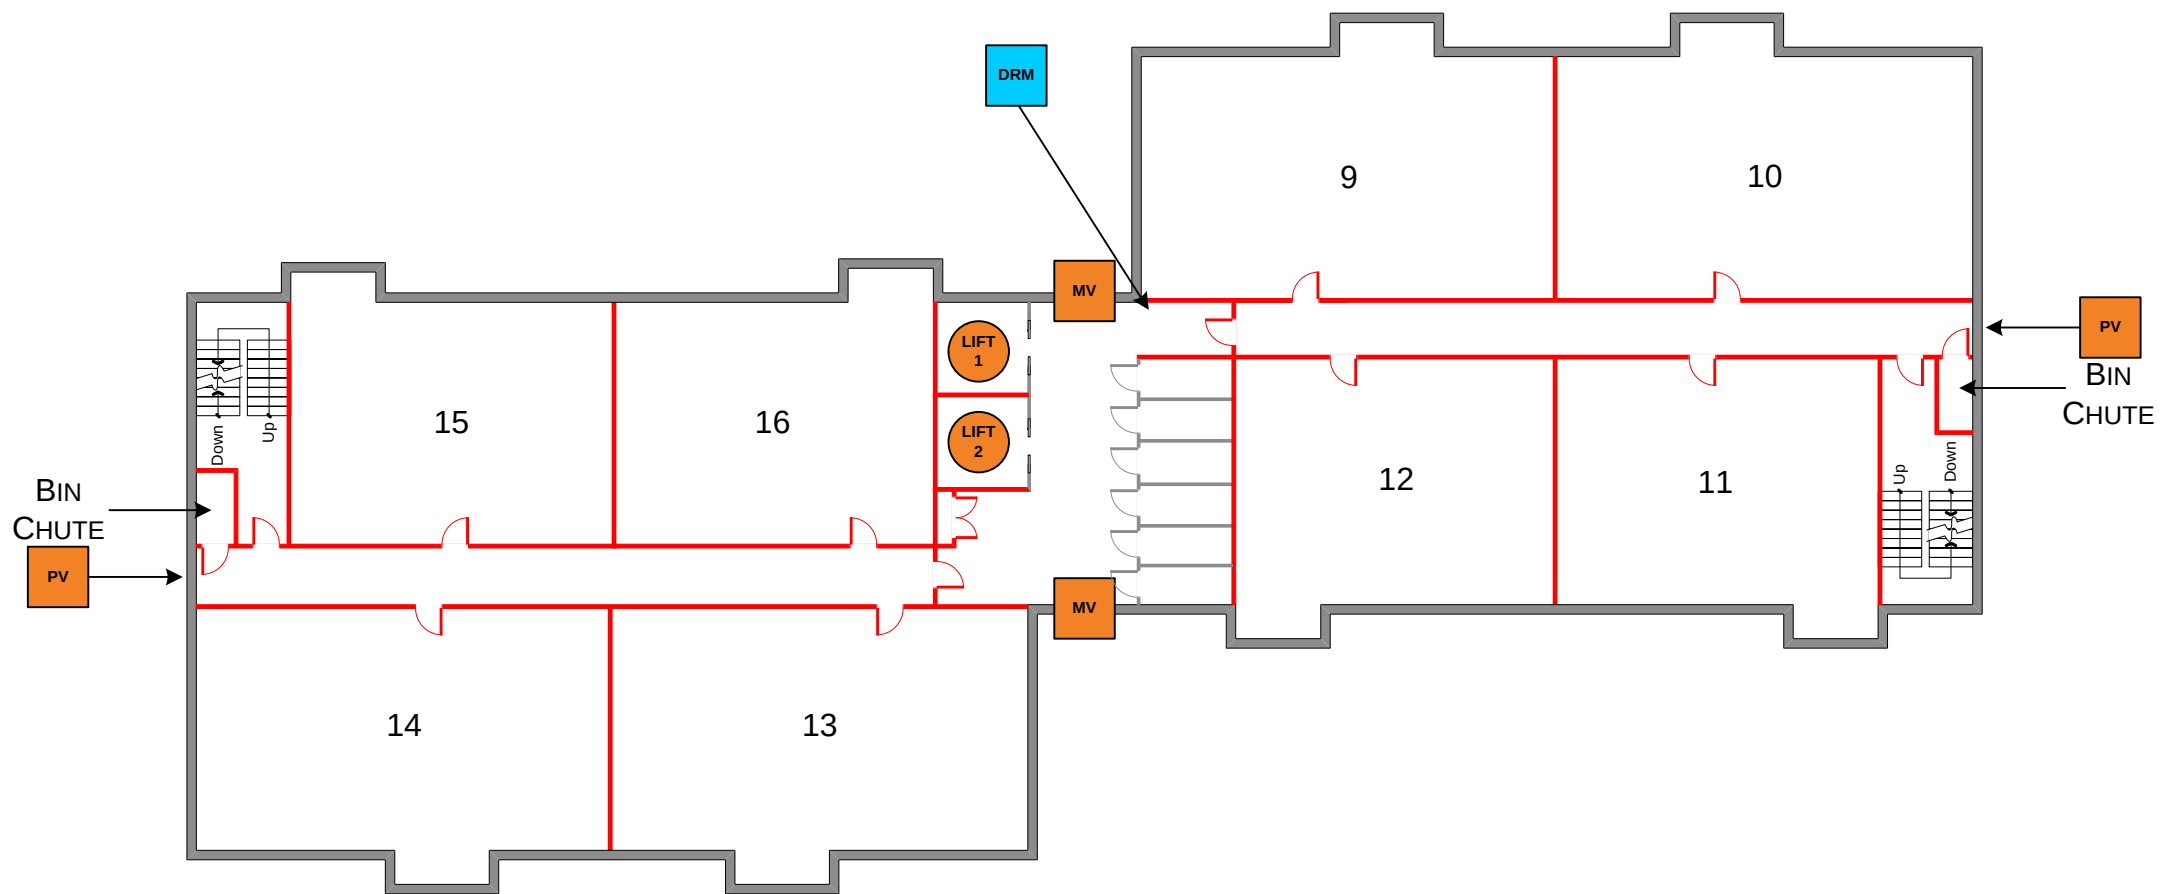

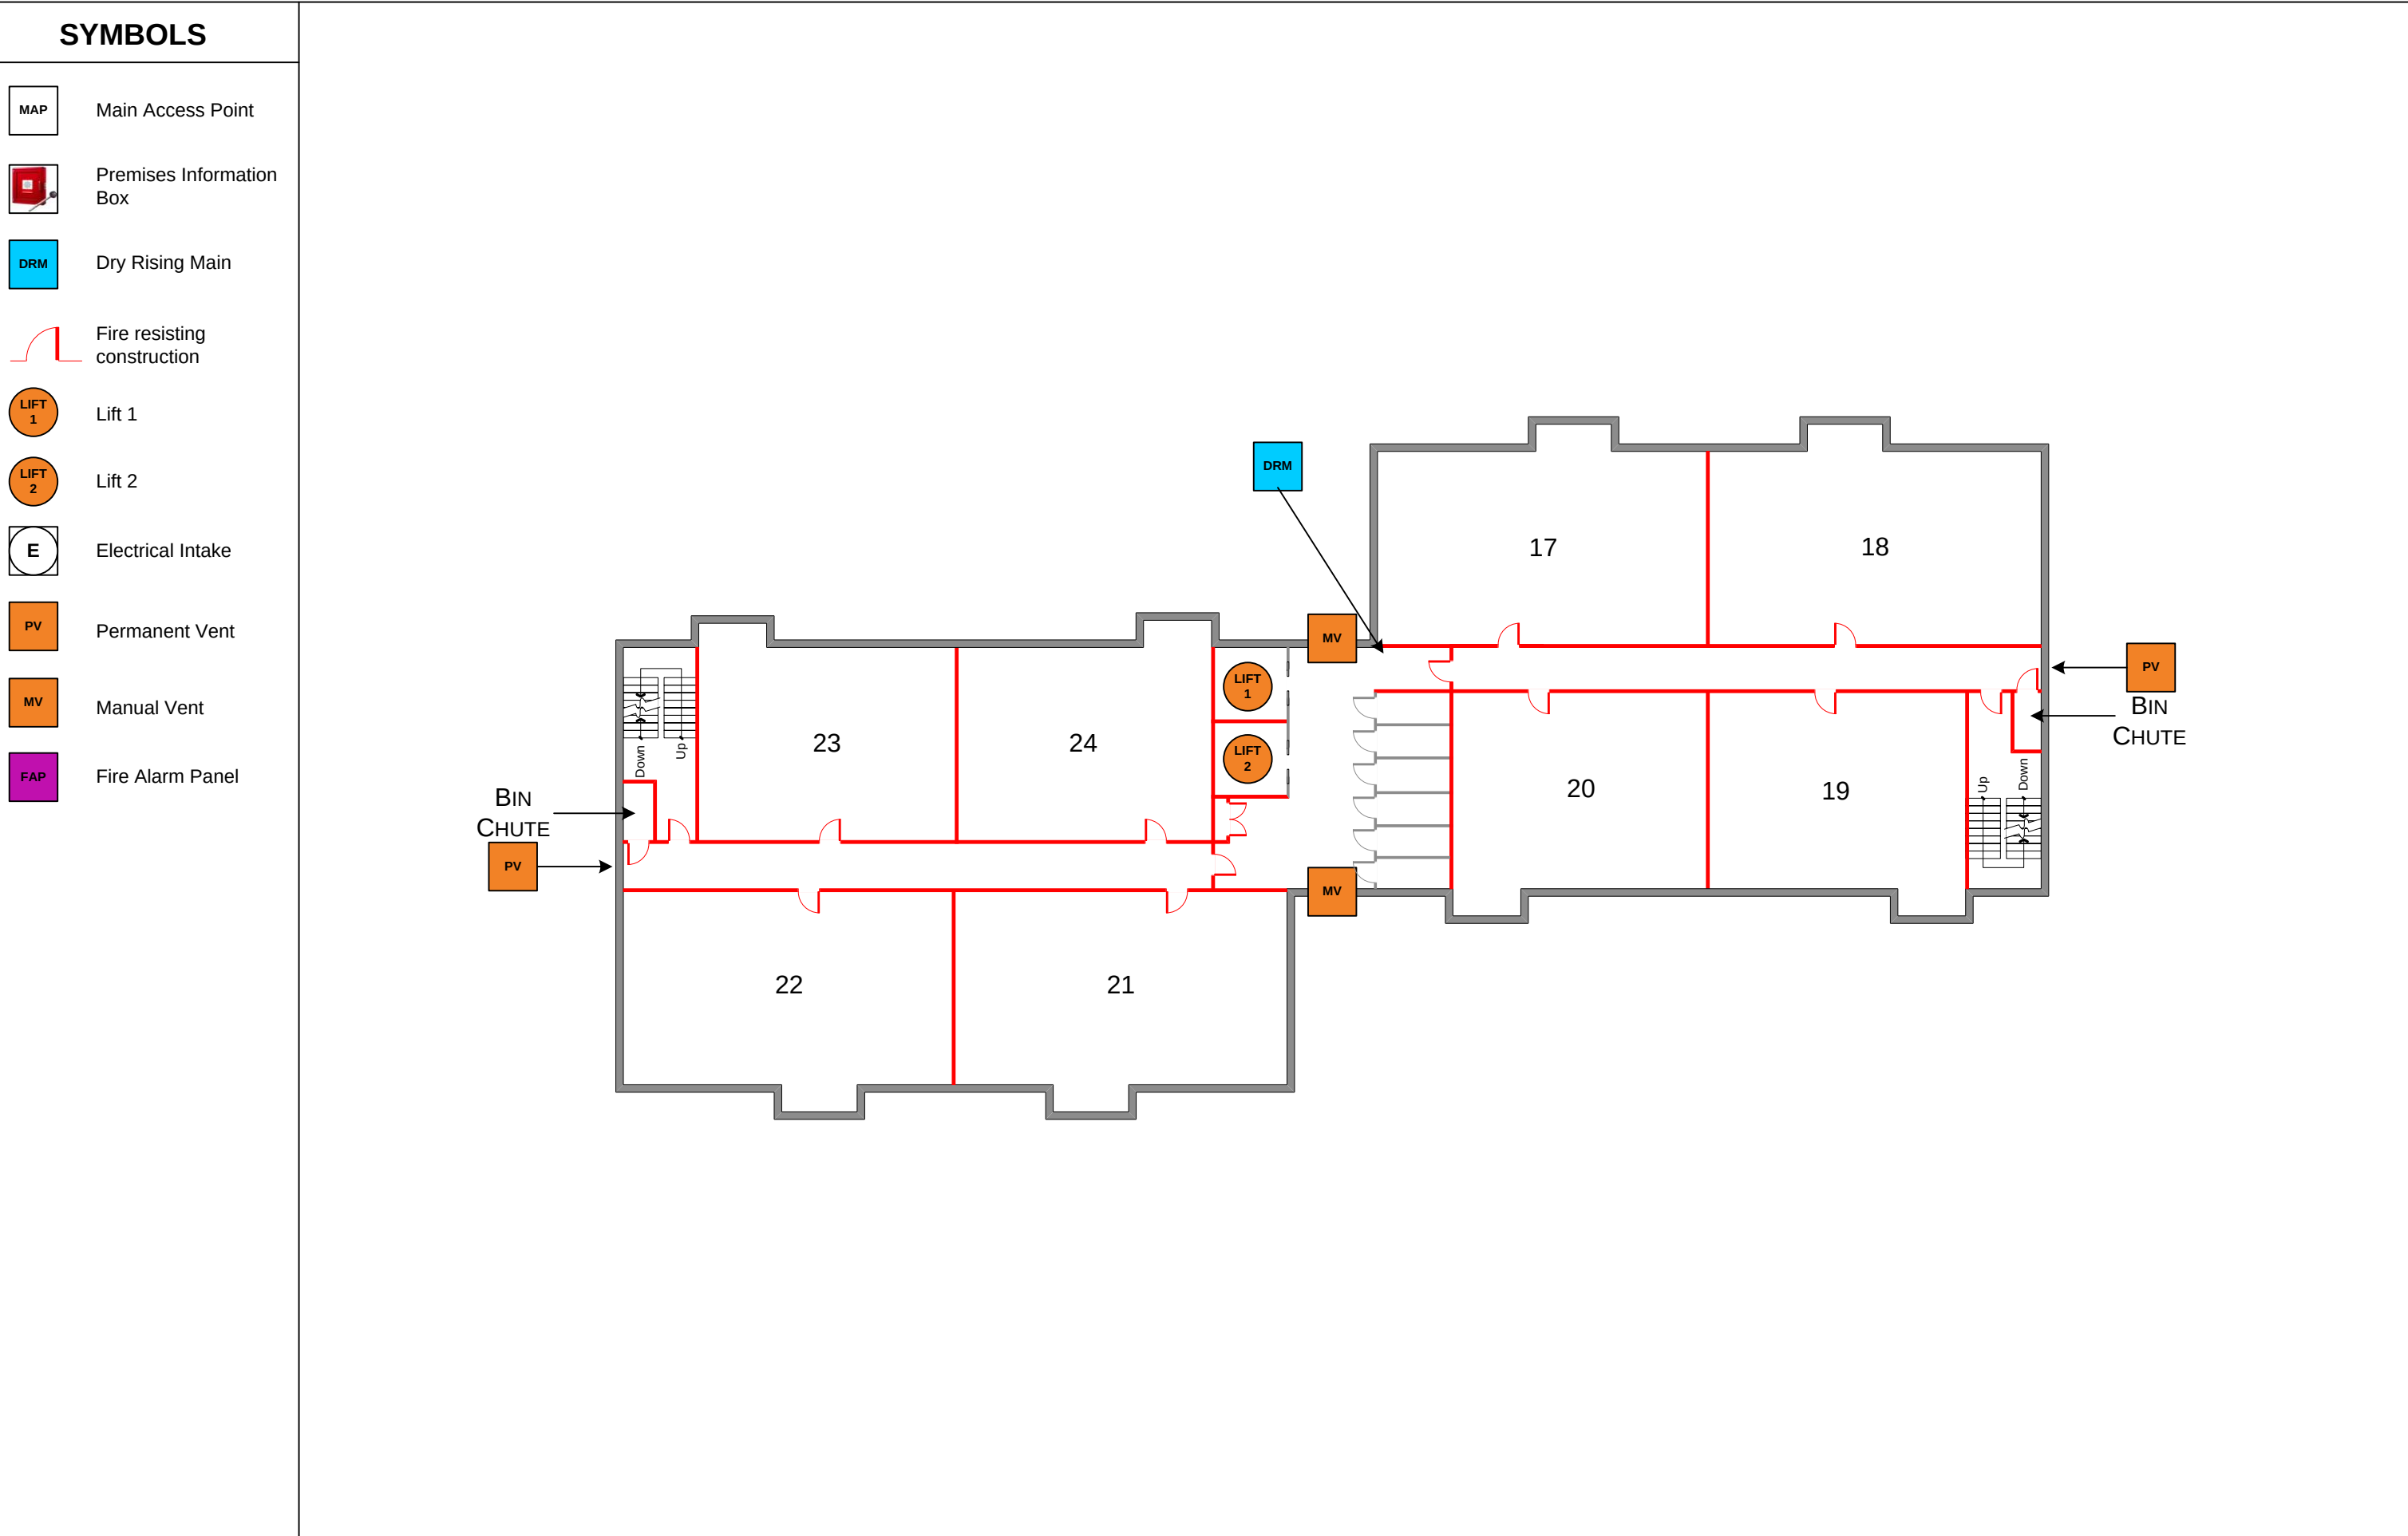

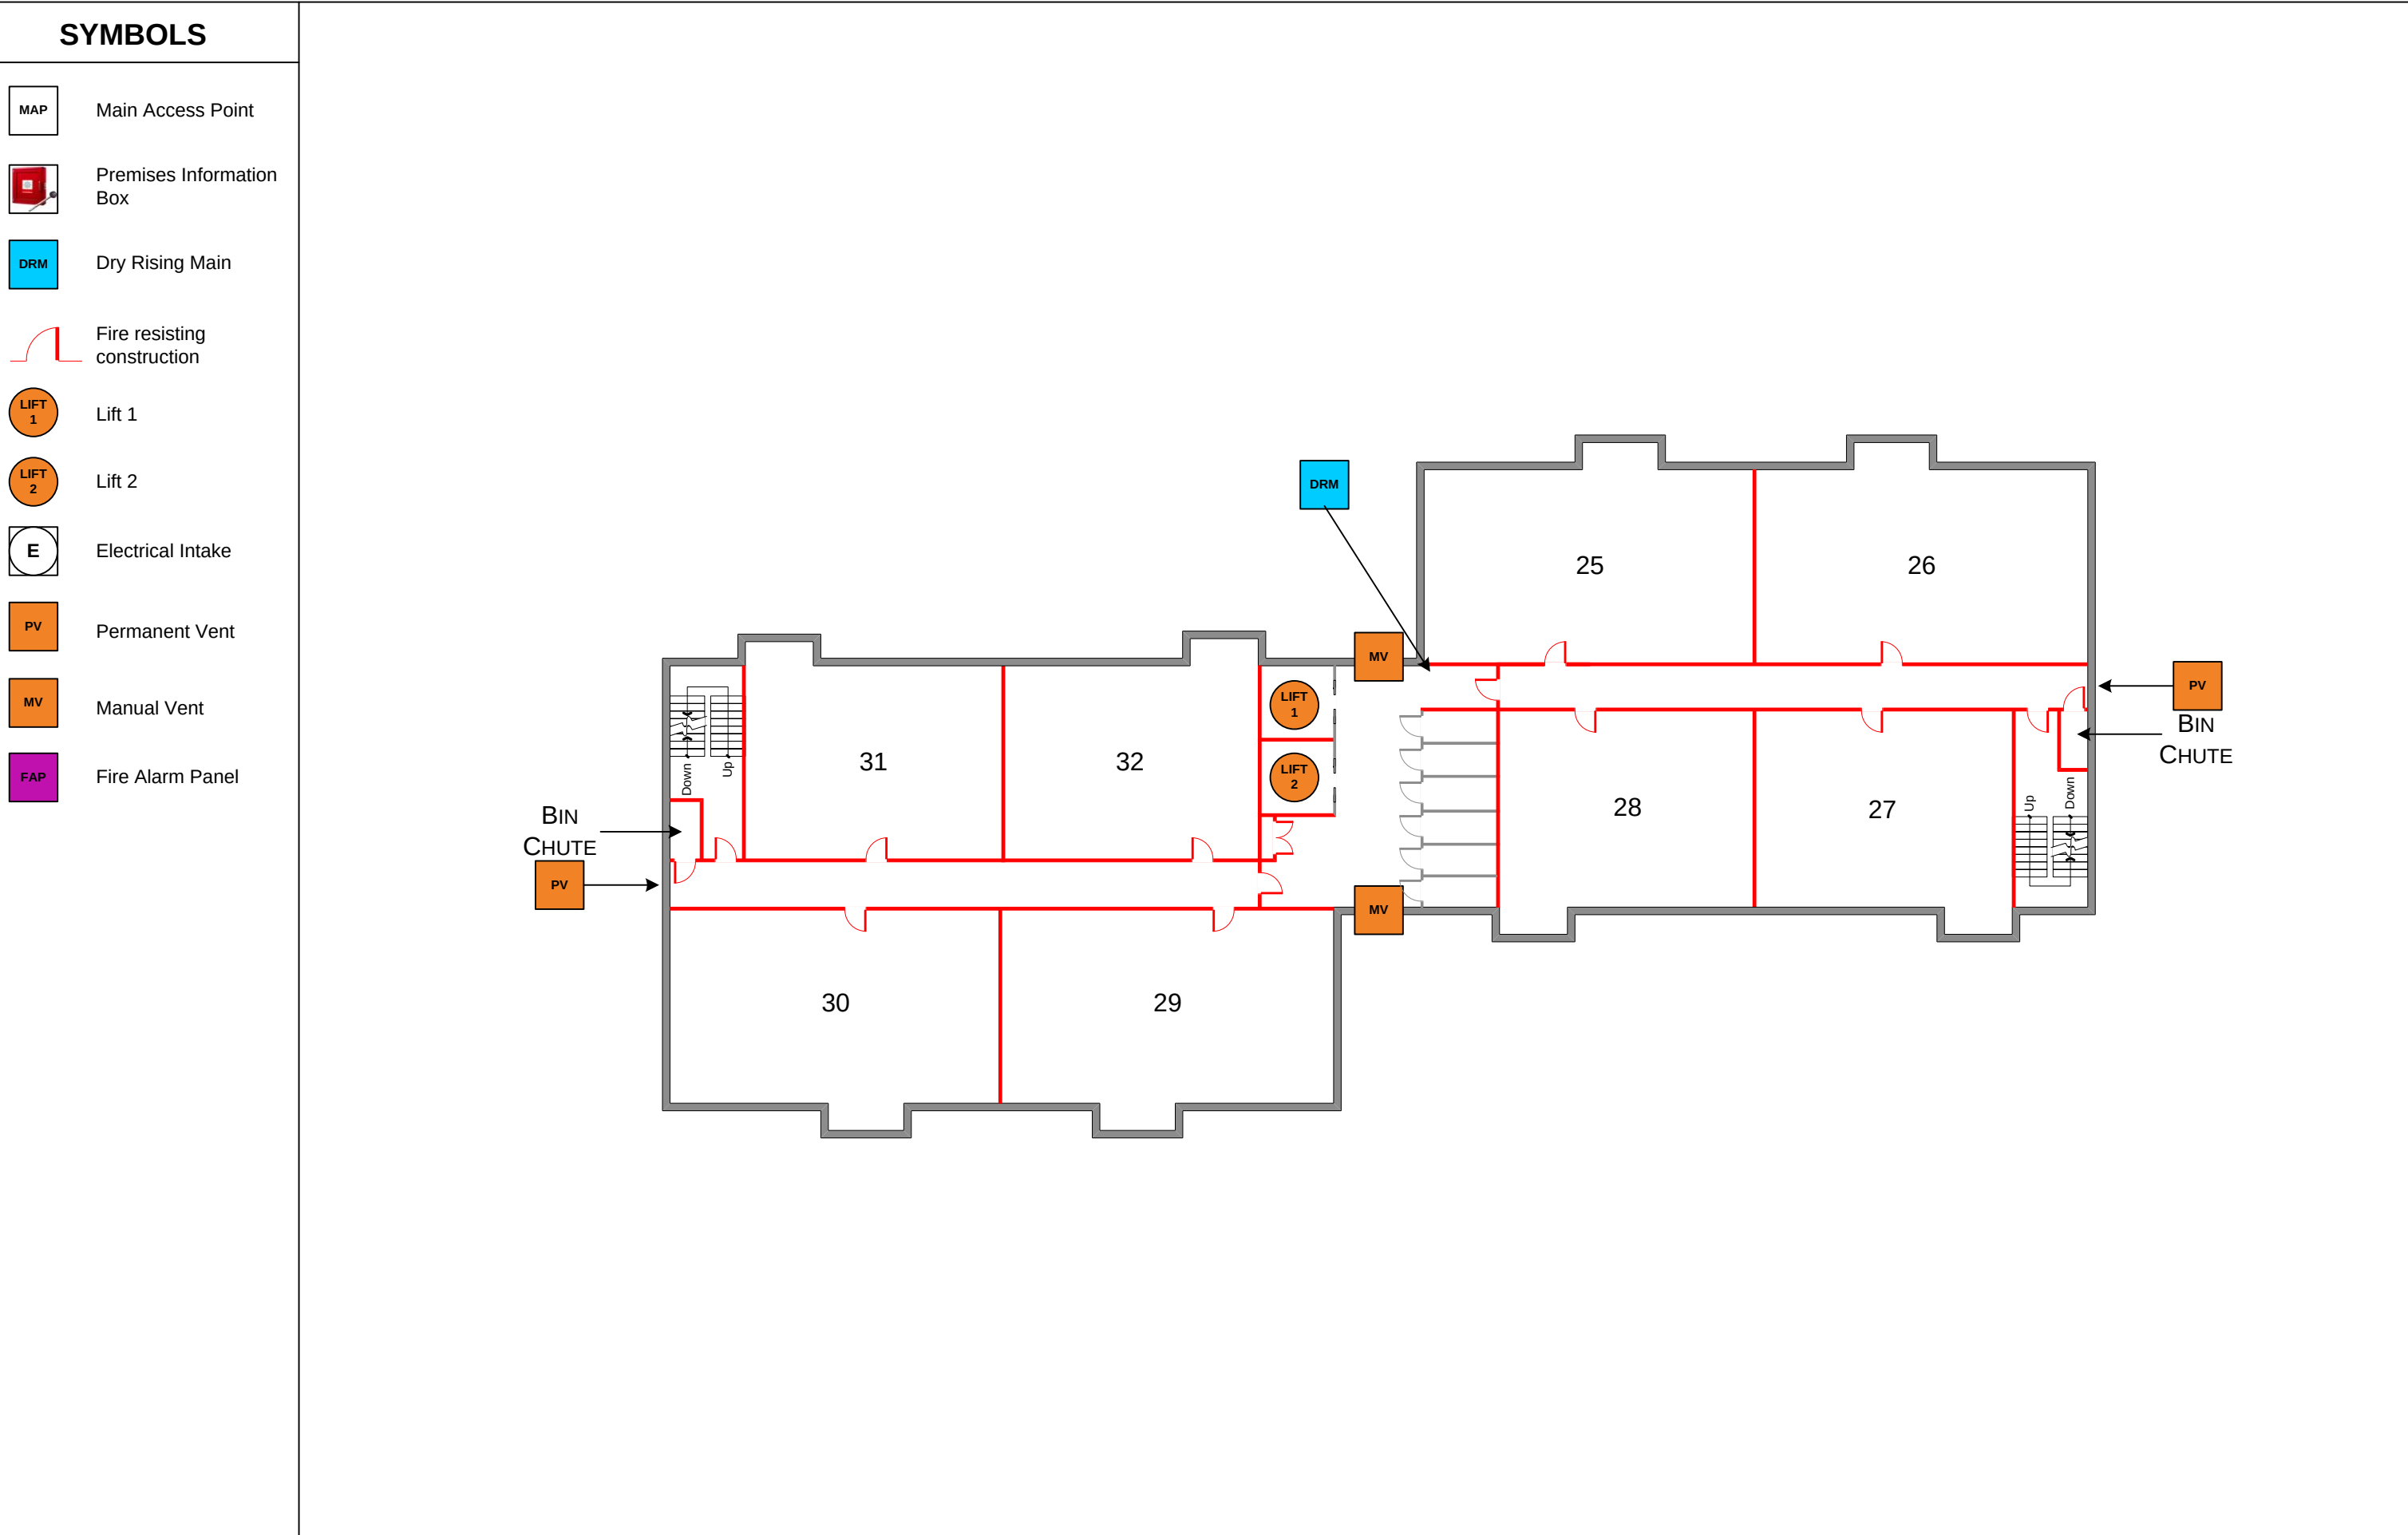

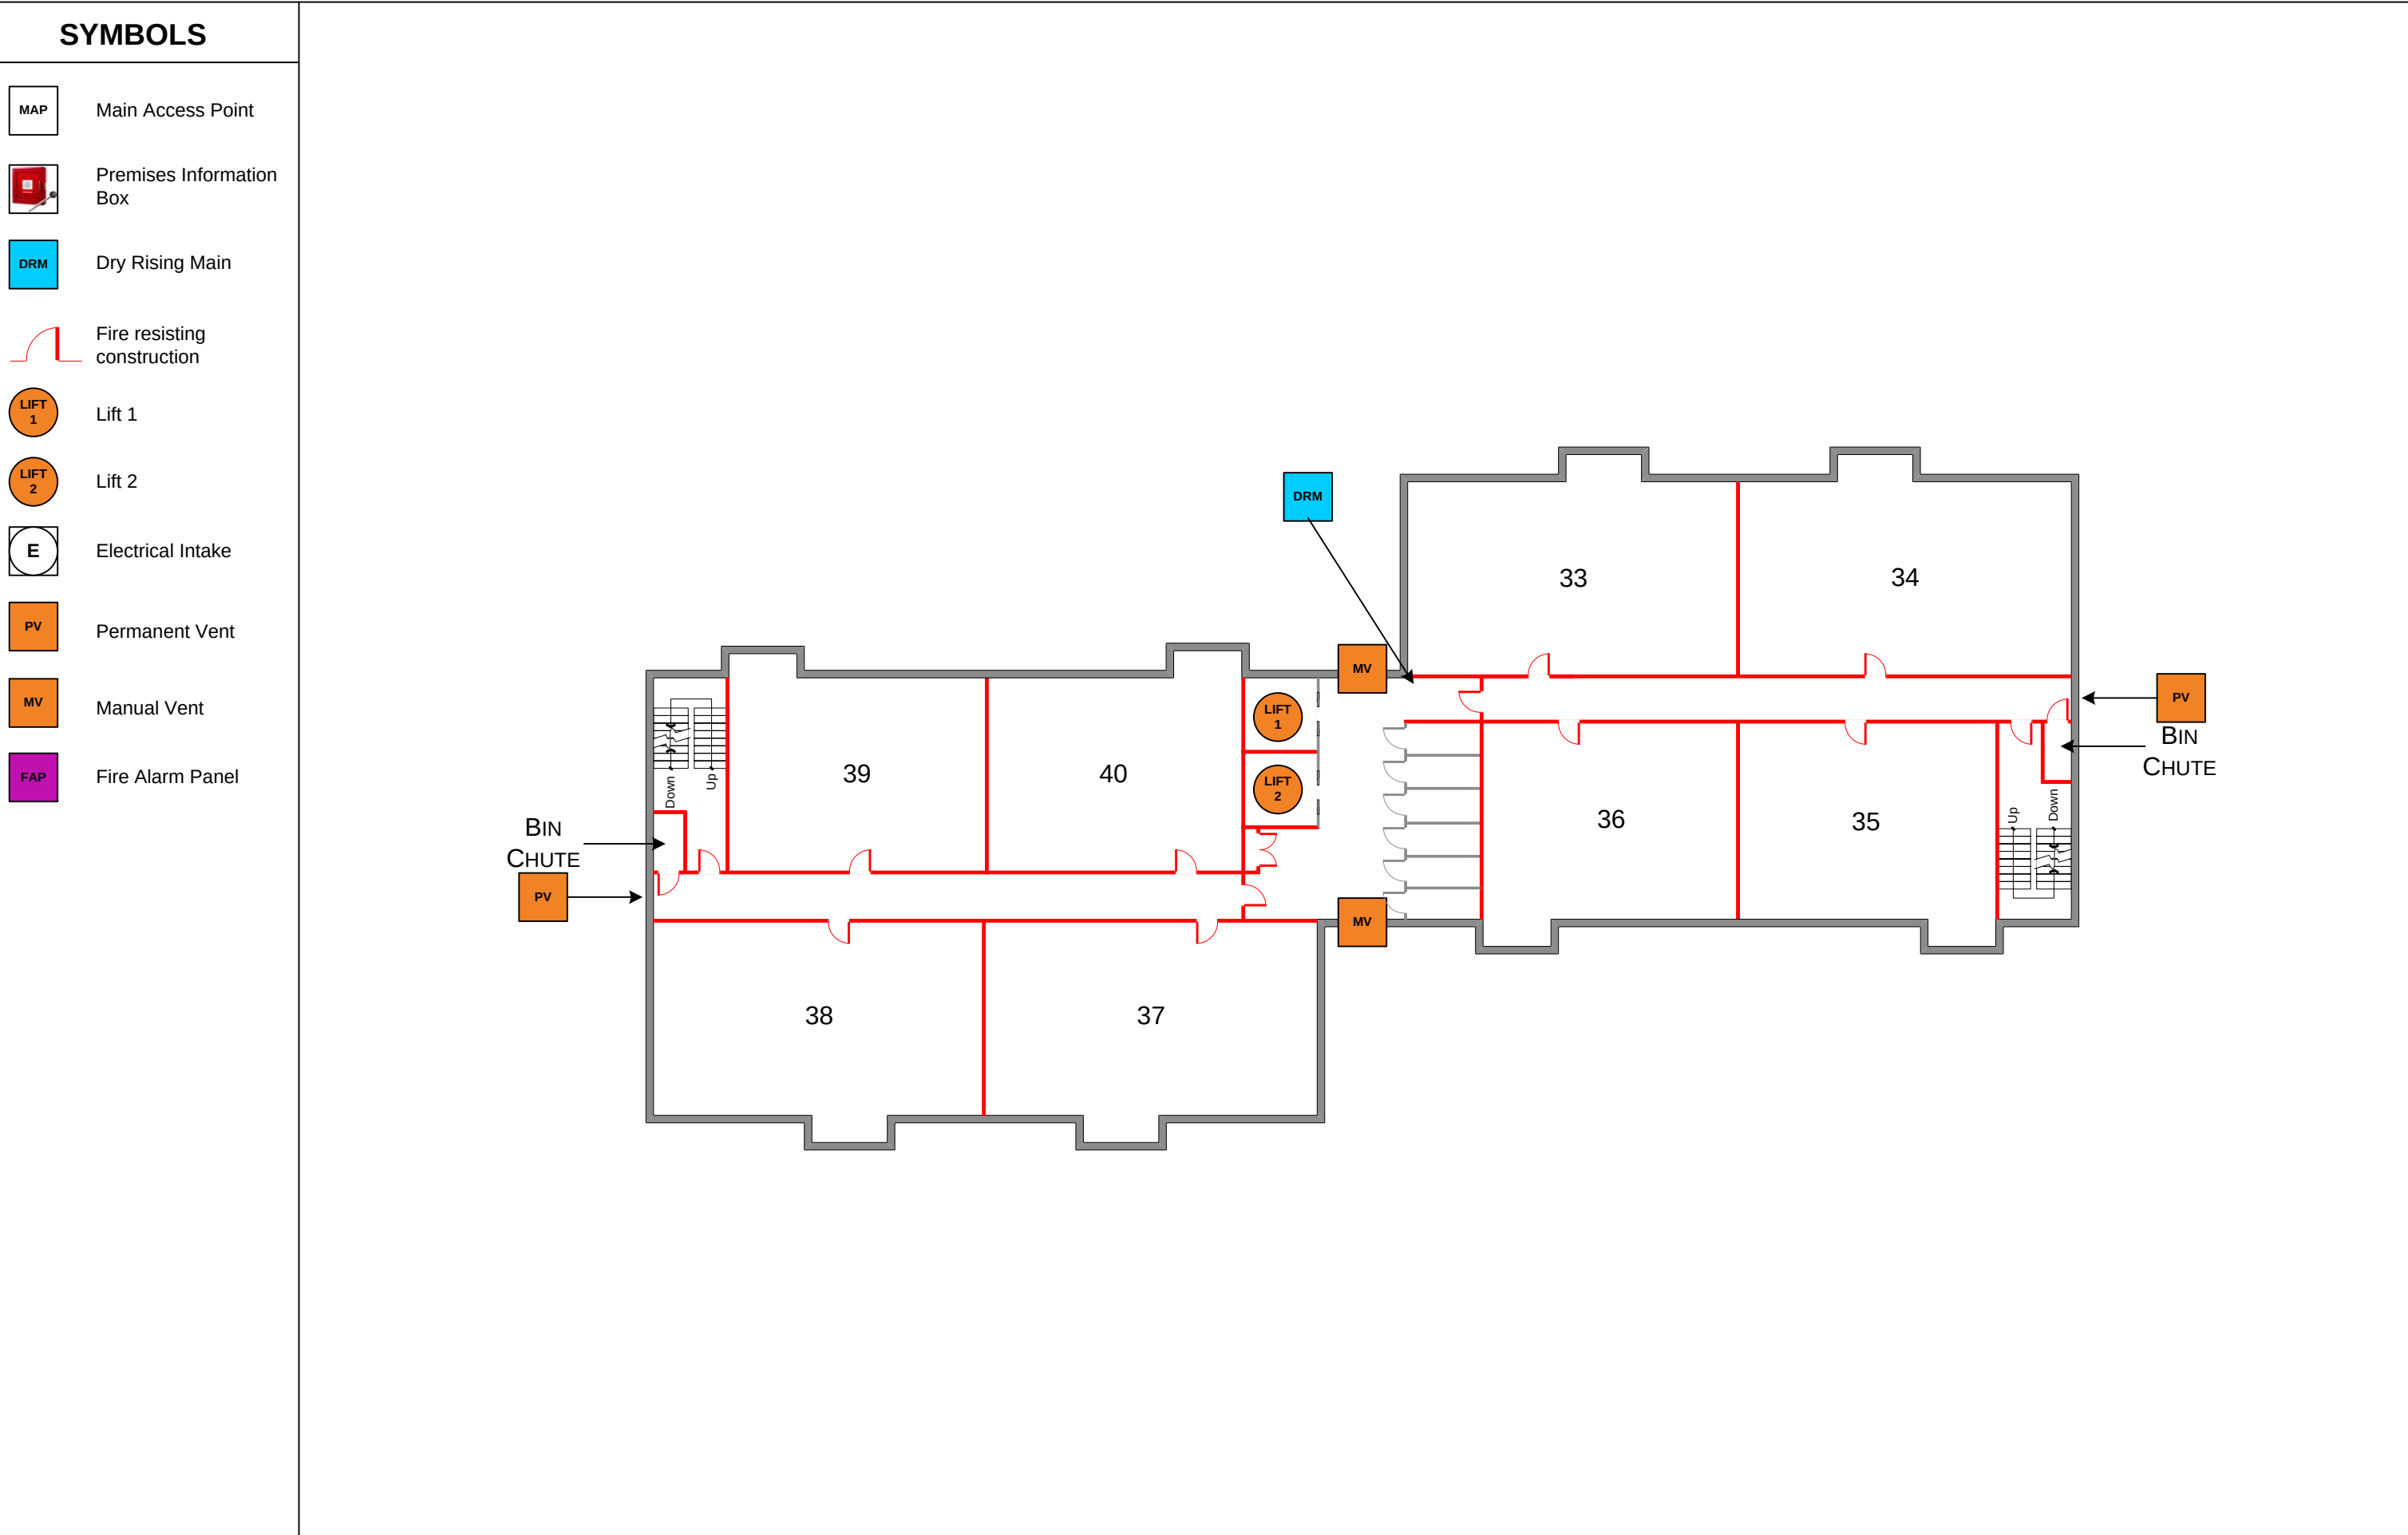

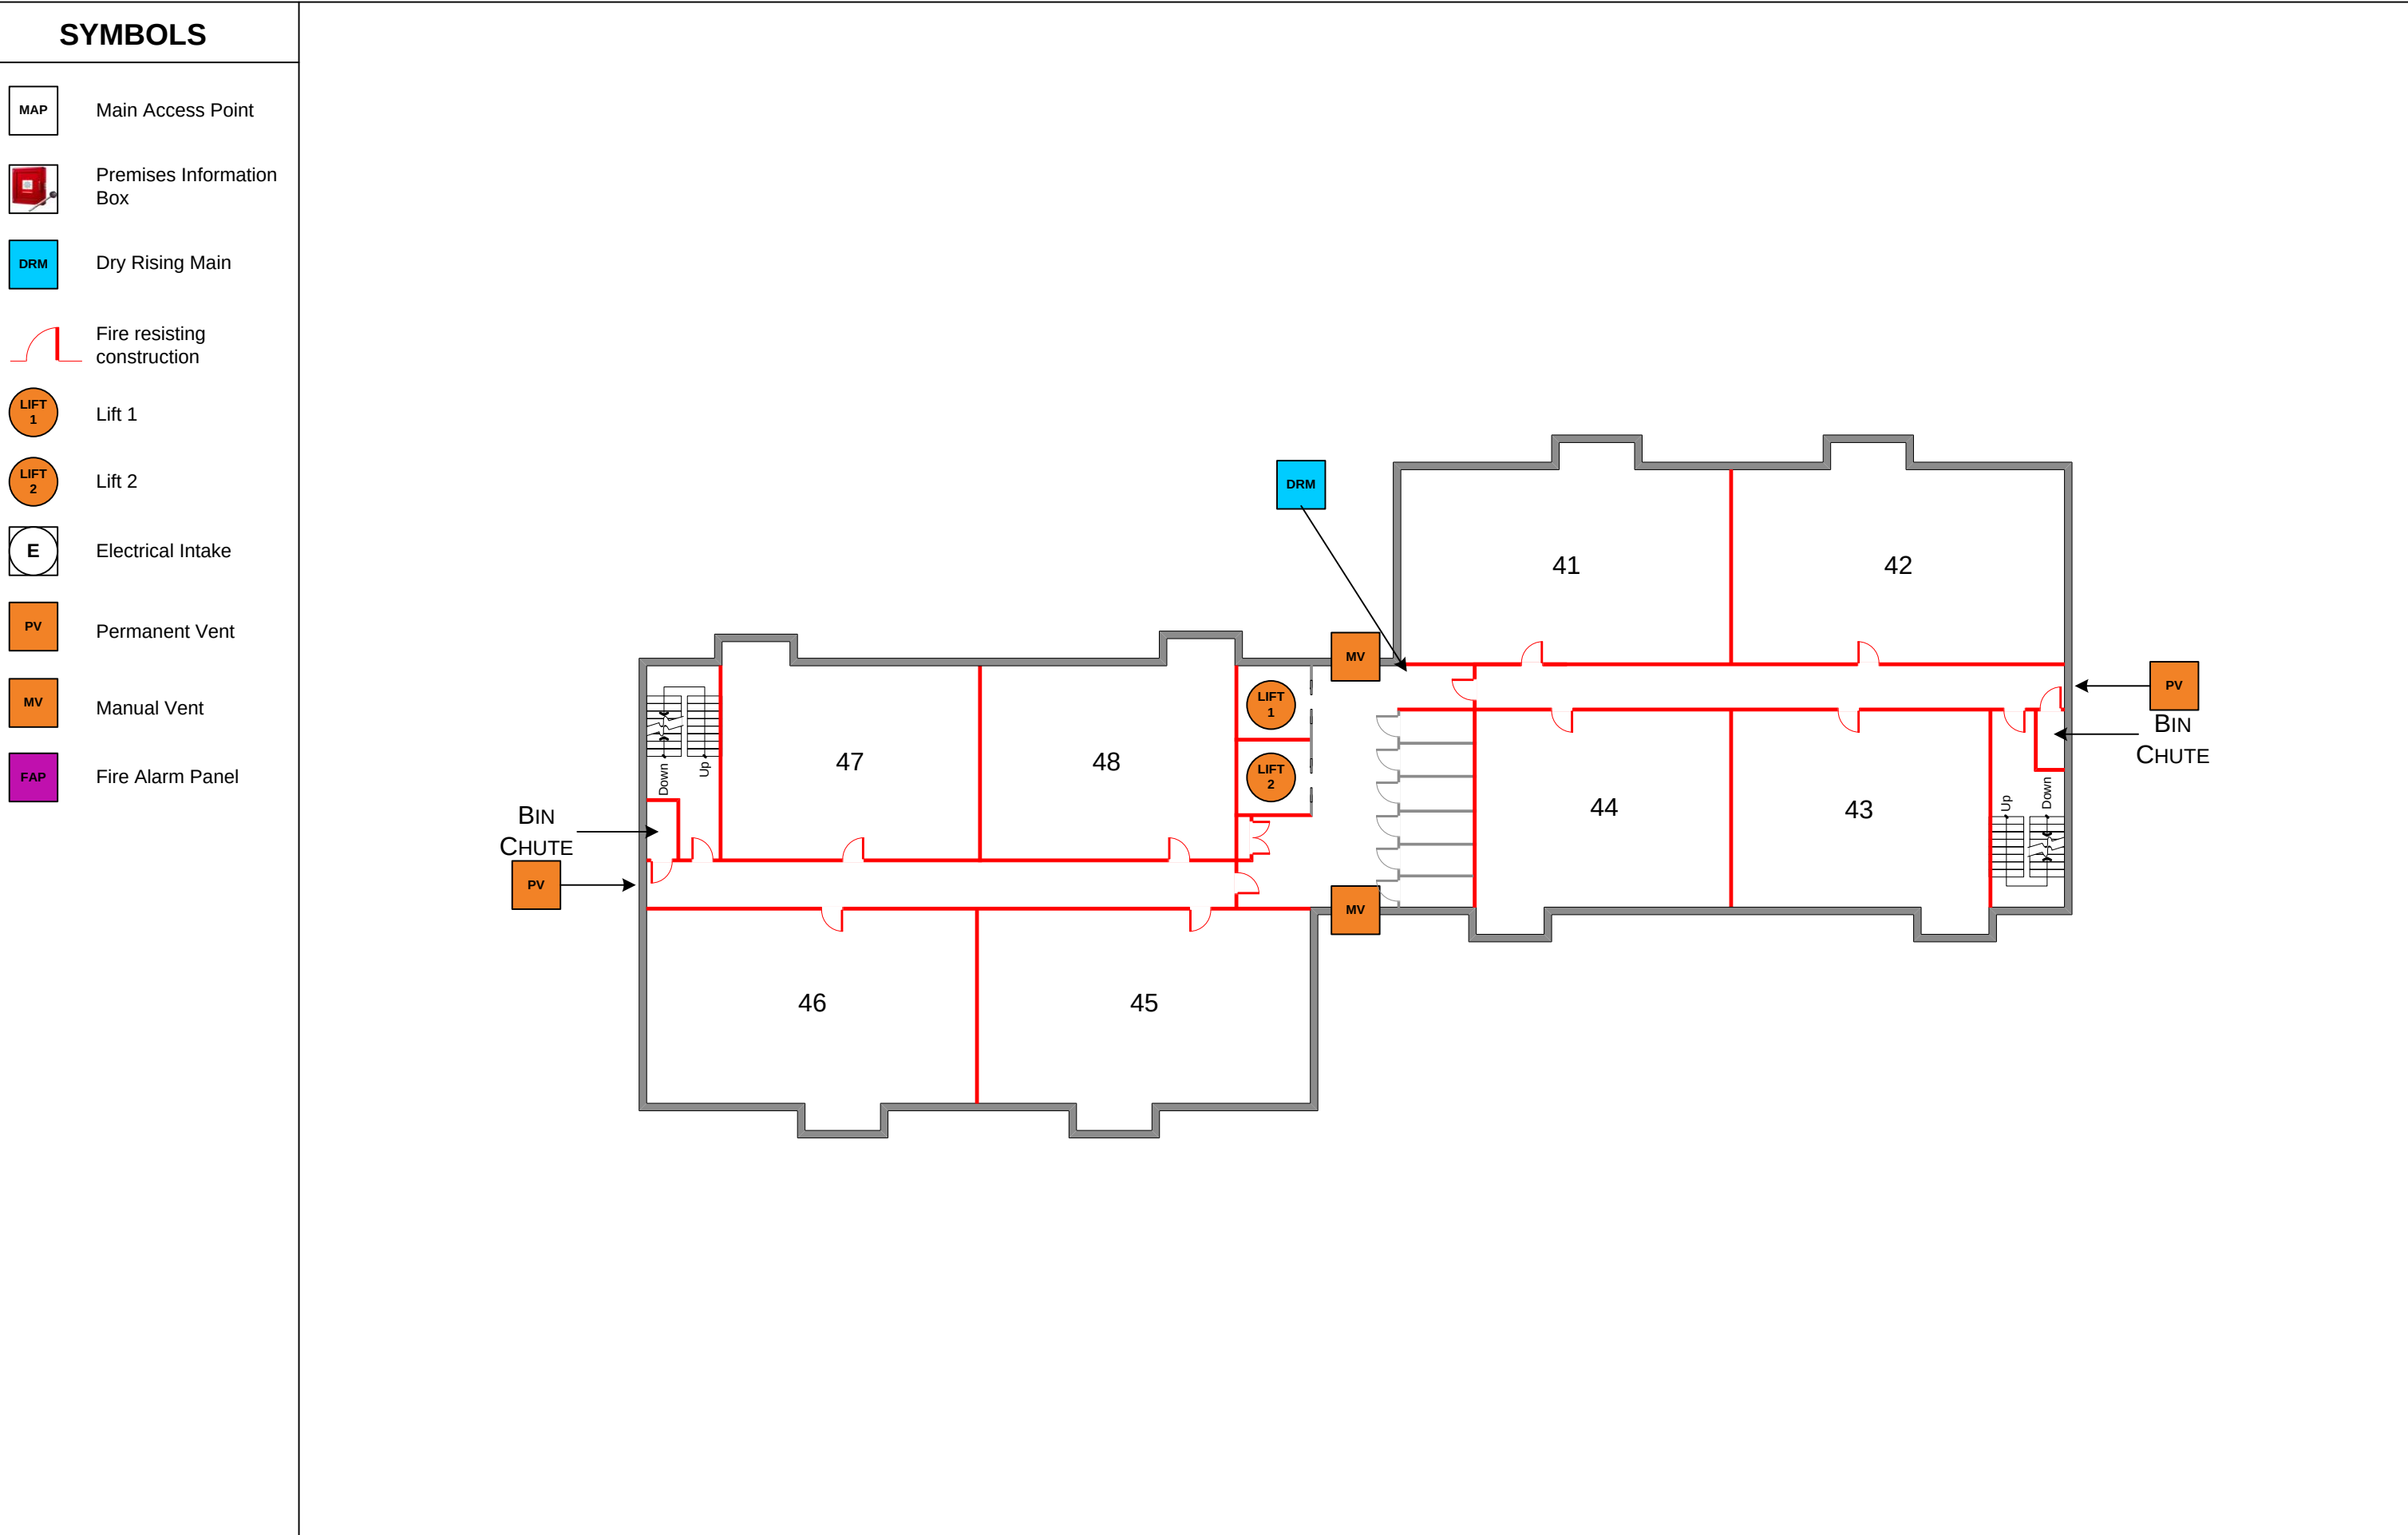

SYMBOLS

- MAP

Main Access Point
- 

Premises Information Box
- DRM

Dry Rising Main
- 

Fire resisting construction
- LIFT 1

Lift 1
- LIFT 2


Lift 2
- E


Electrical Intake
- PV

Permanent Vent
- MV

Manual Vent
- FAP

Fire Alarm Panel

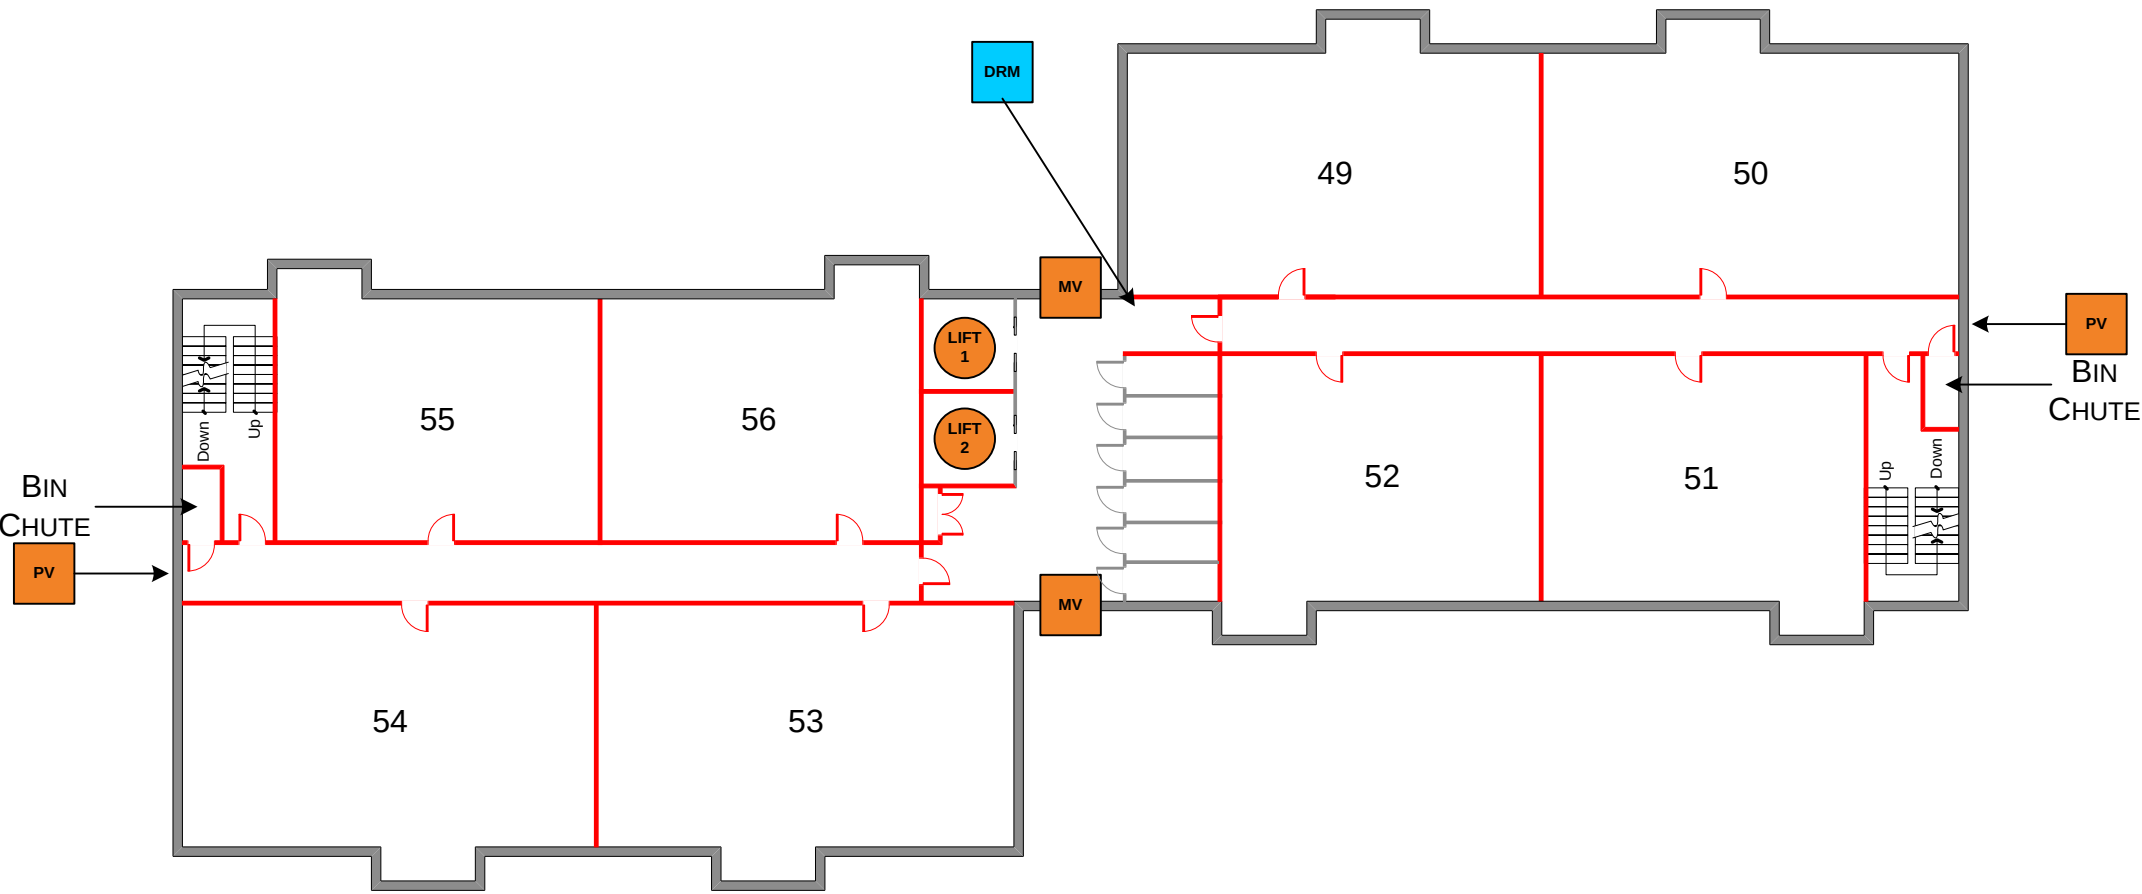

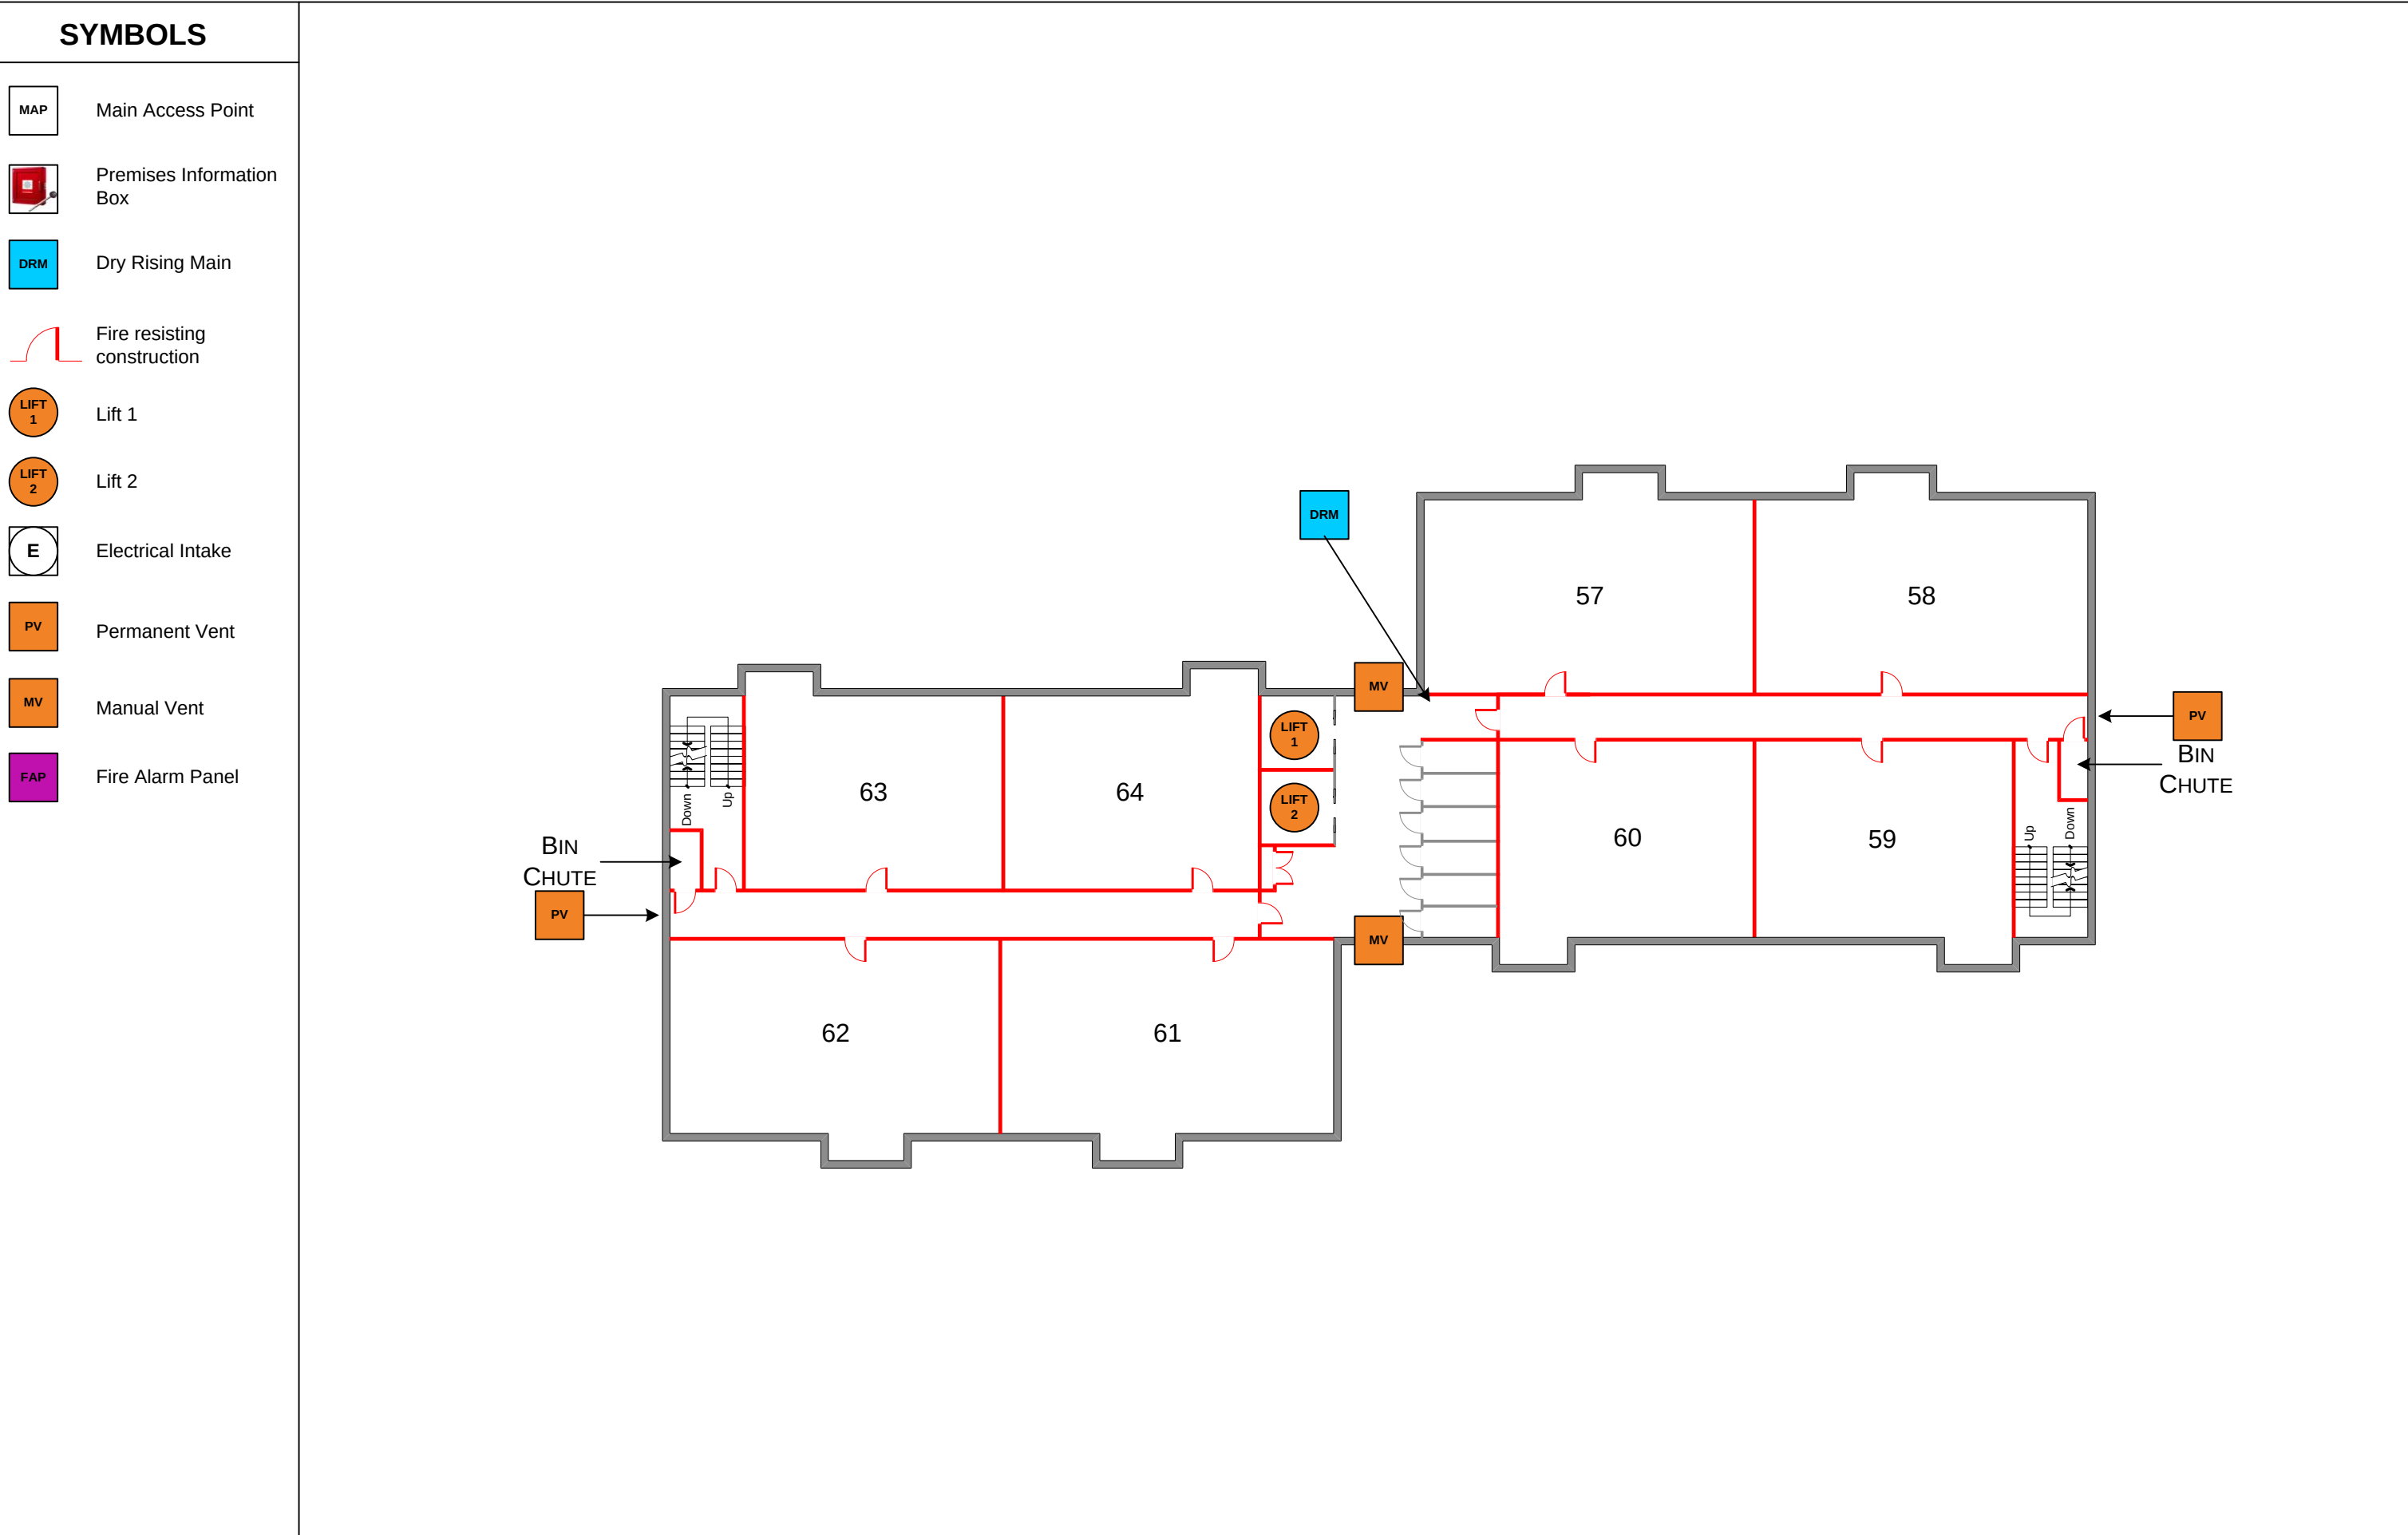

GERDA[®]

innovation in security[™]

Address:

Kenneth Robbins House
Northumberland Park
Haringey
London
N17 0QA

Survey Date:


April 2014

EIGHTH FLOOR

FIRE

SAFETY

EXPRESS

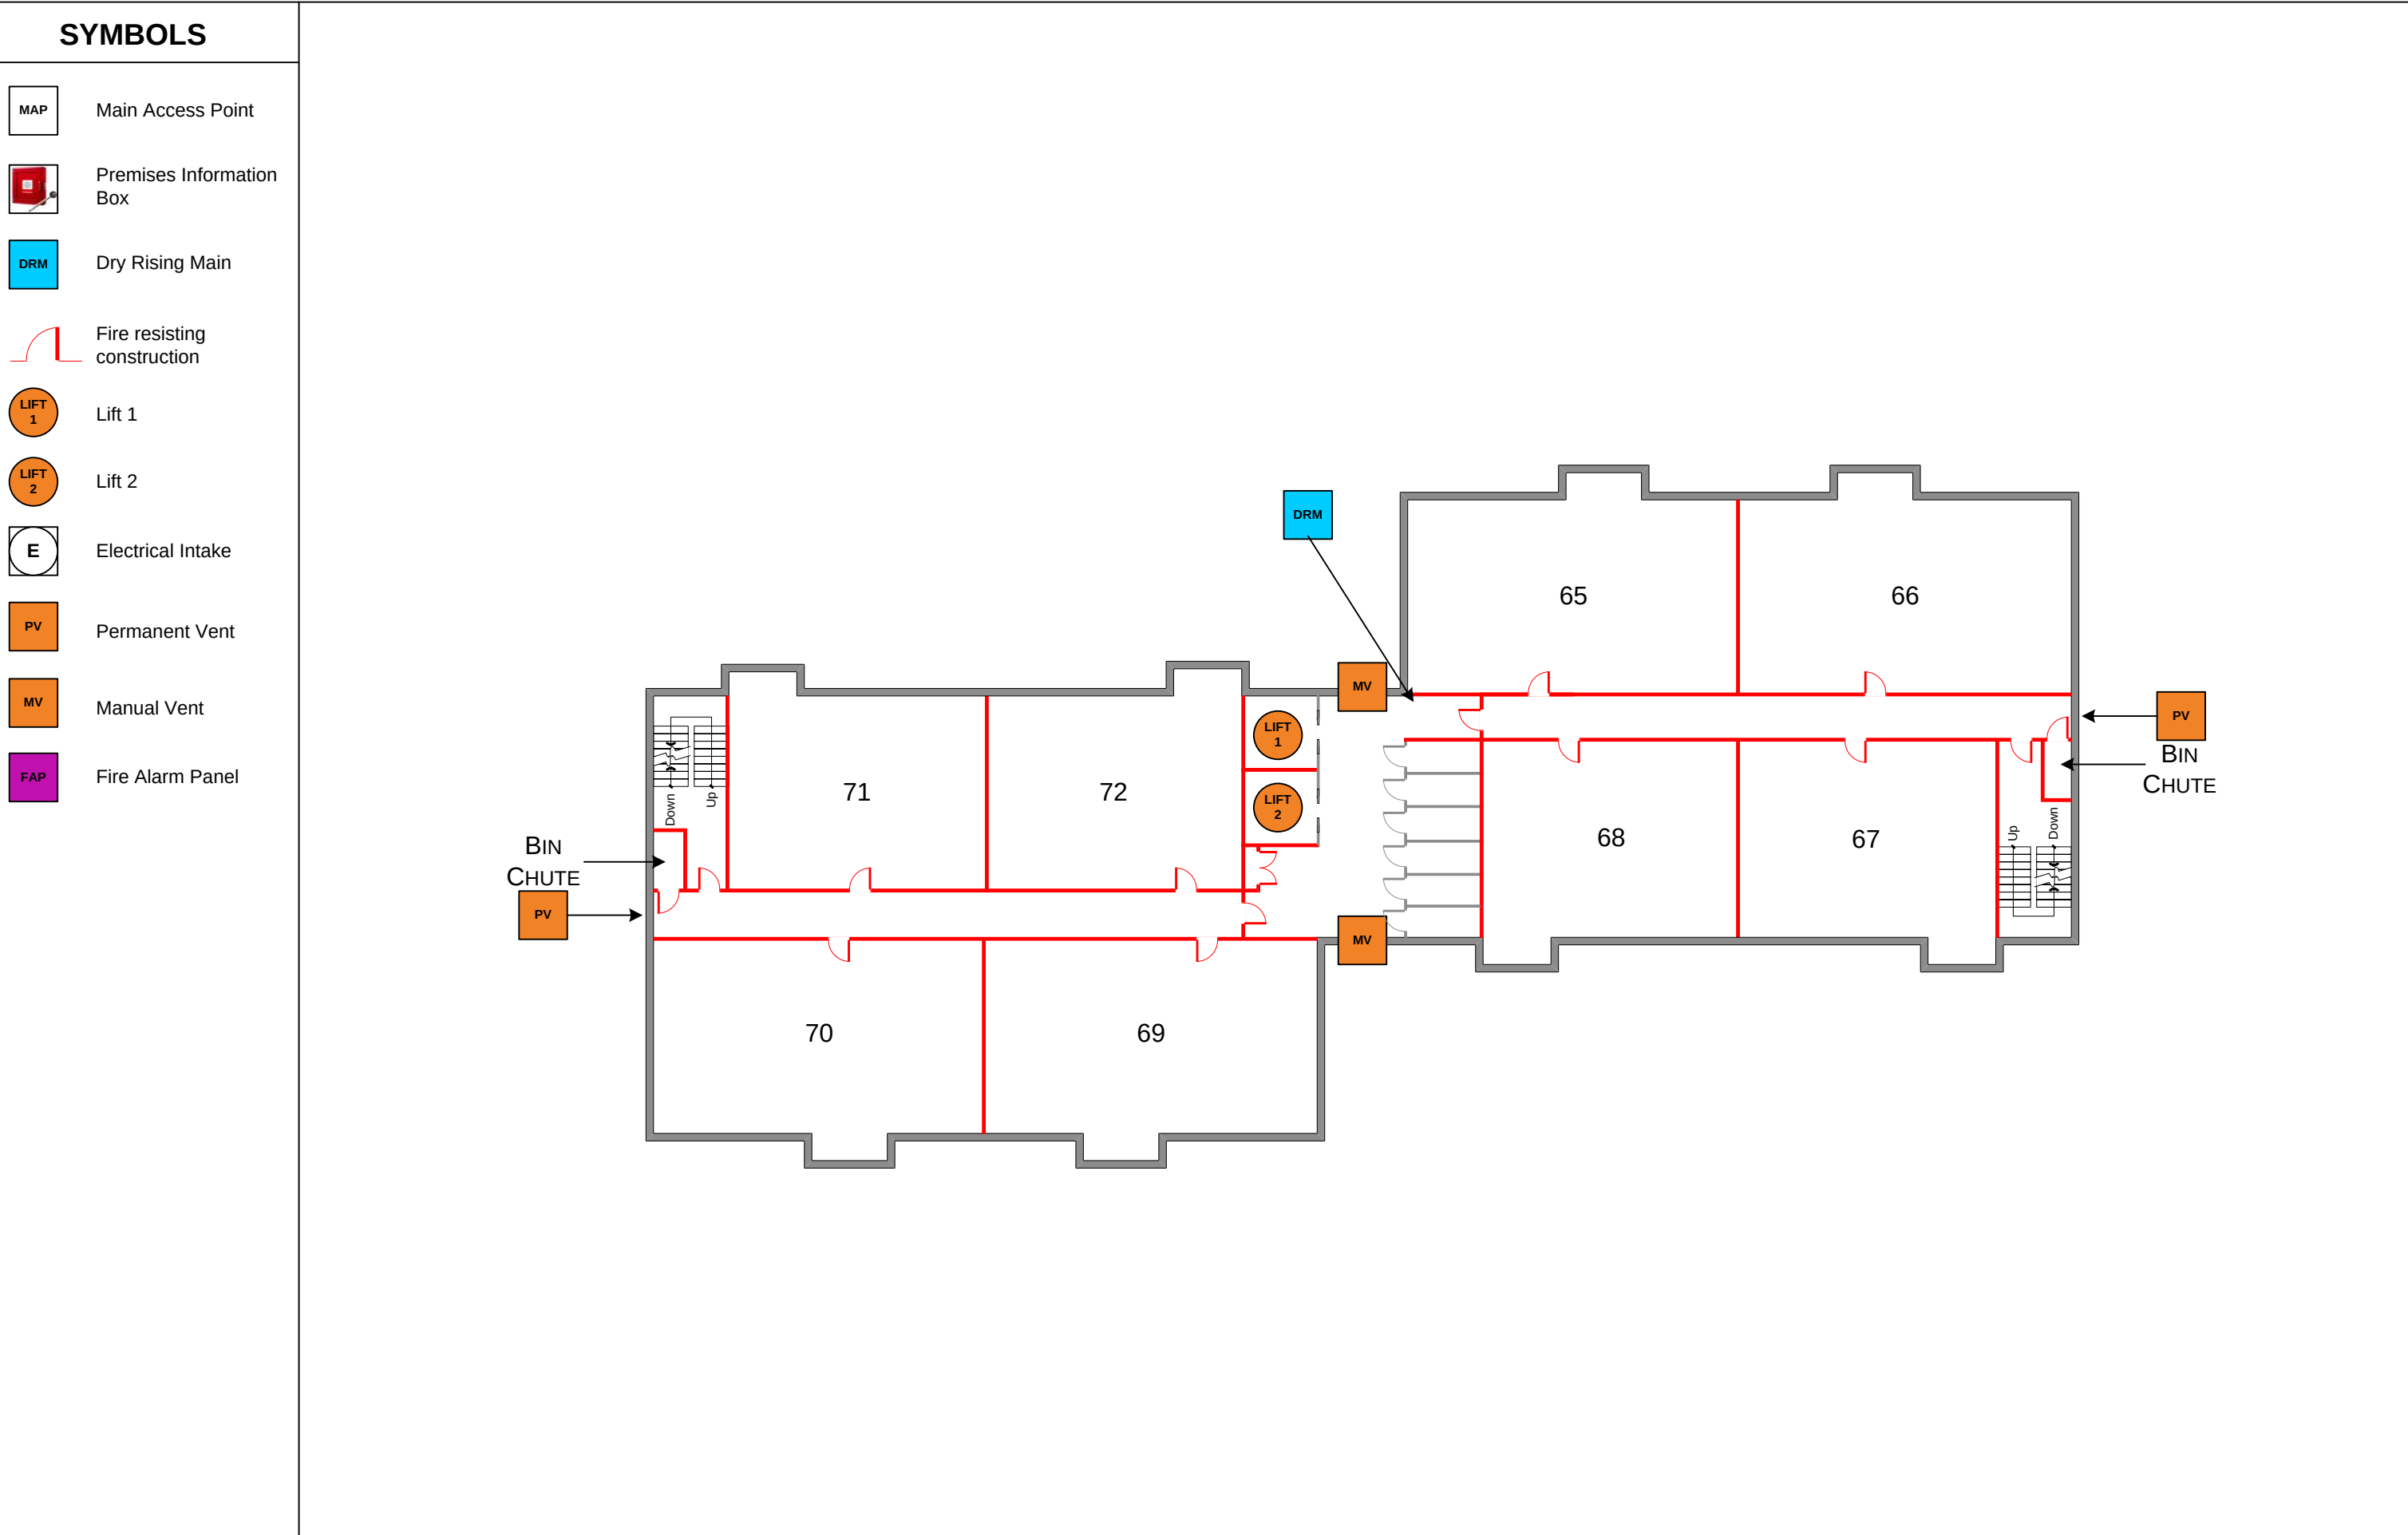

SYMBOLS



Main Access Point

Premises Information
Box

Dry Rising Main



Fire resisting construction



Lift 1



Lift 2



Electrical Intake




Permanent Vent



Manual Vent



Fire Alarm Panel

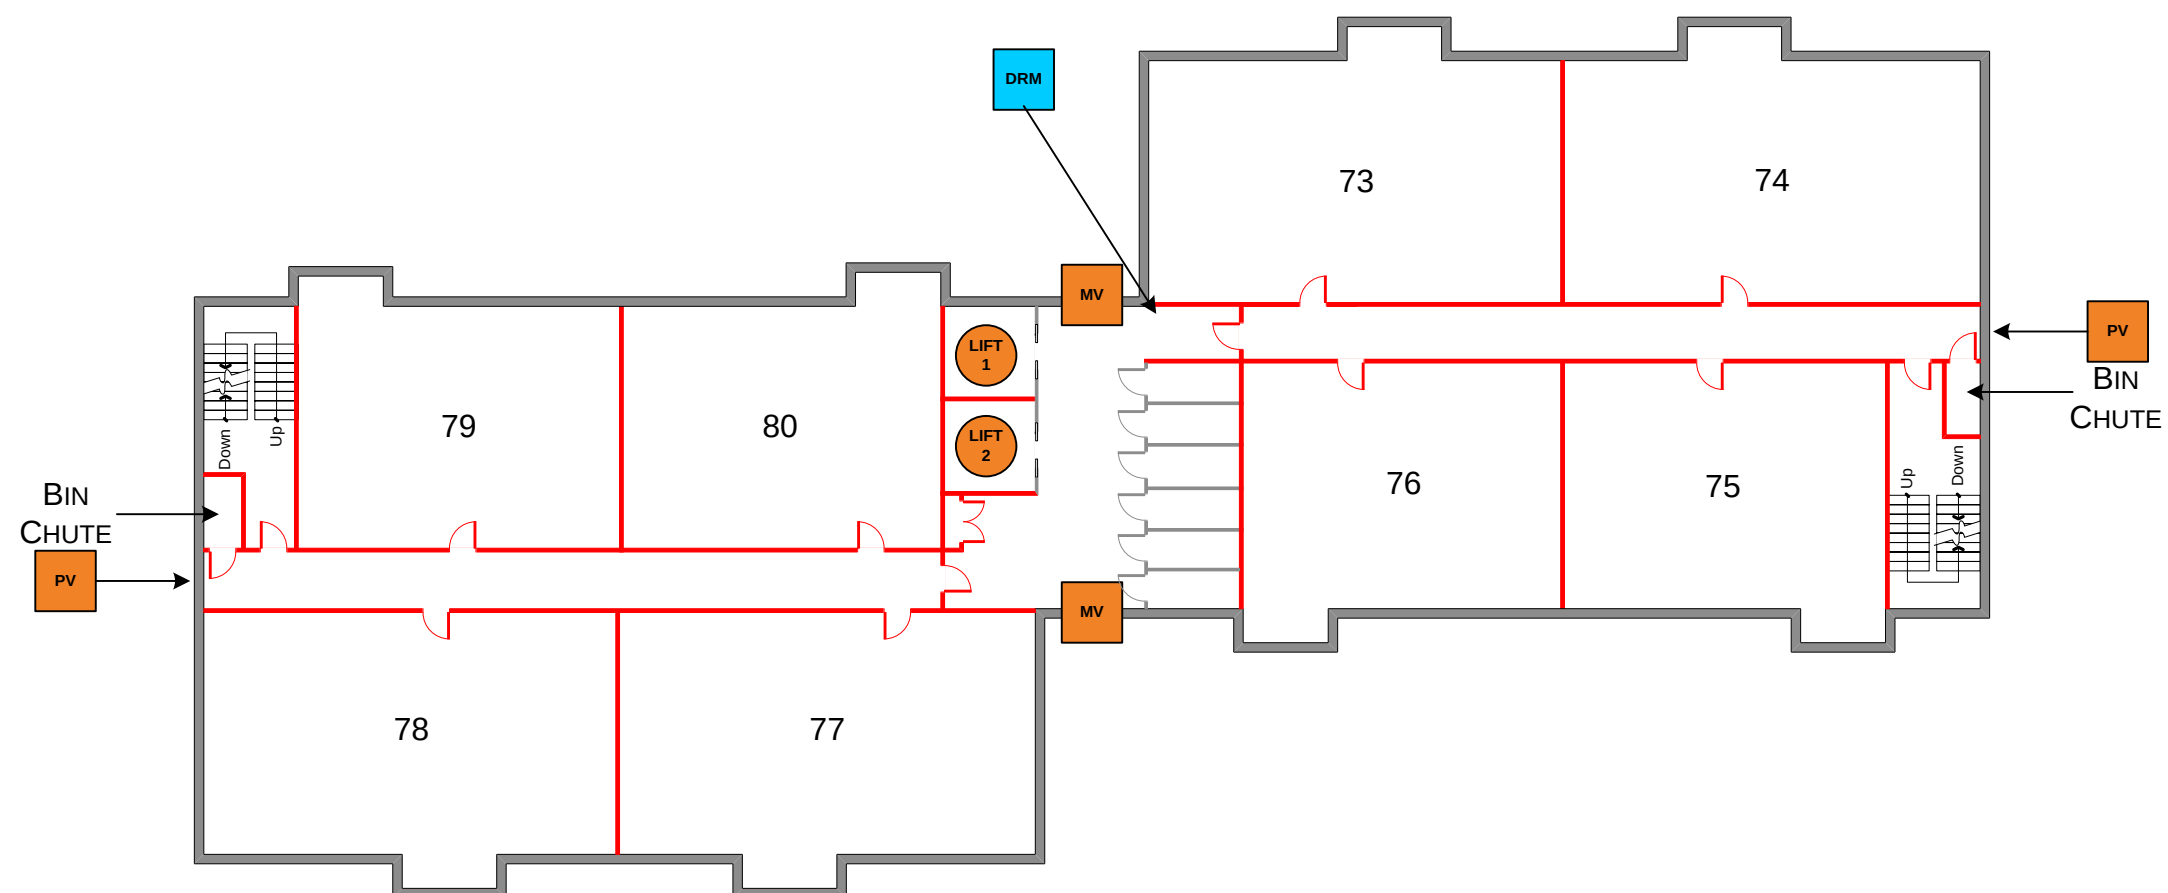

Address: Kenneth Robbins House
Northumberland Park
Haringey
London
N17 0QA

Survey Date:
April 2014

TENTH FLOOR



FIRE
SAFETY
EXPRESS

SYMBOLS



Main Access Point

Premises Information
Box

Dry Rising Main



Fire resisting construction



Lift 1



Lift 2



Electrical Intake




Permanent Vent



Manual Vent



Fire Alarm Panel

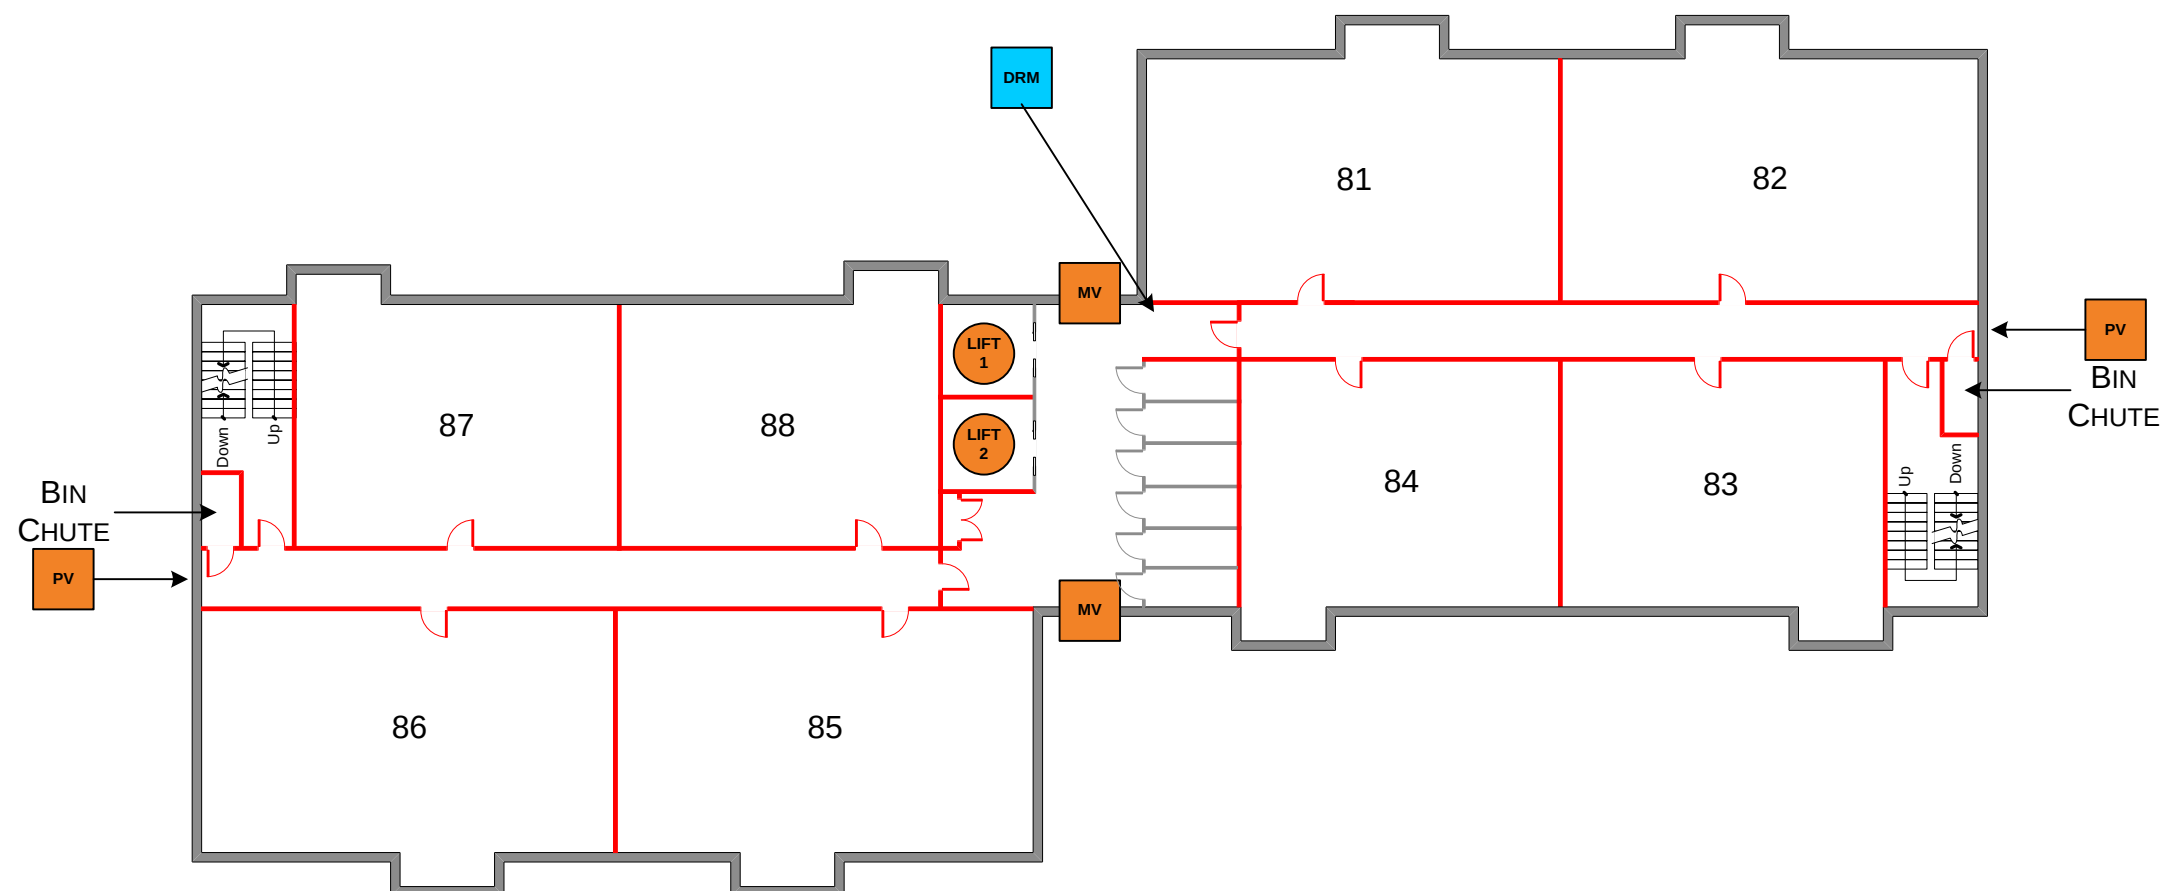


Address: Kenneth Robbins House
Northumberland Park
Haringey
London
N17 0QA

Survey Date:
April 2014

ELEVENTH FLOOR



FIRE
SAFETY
EXPRESS

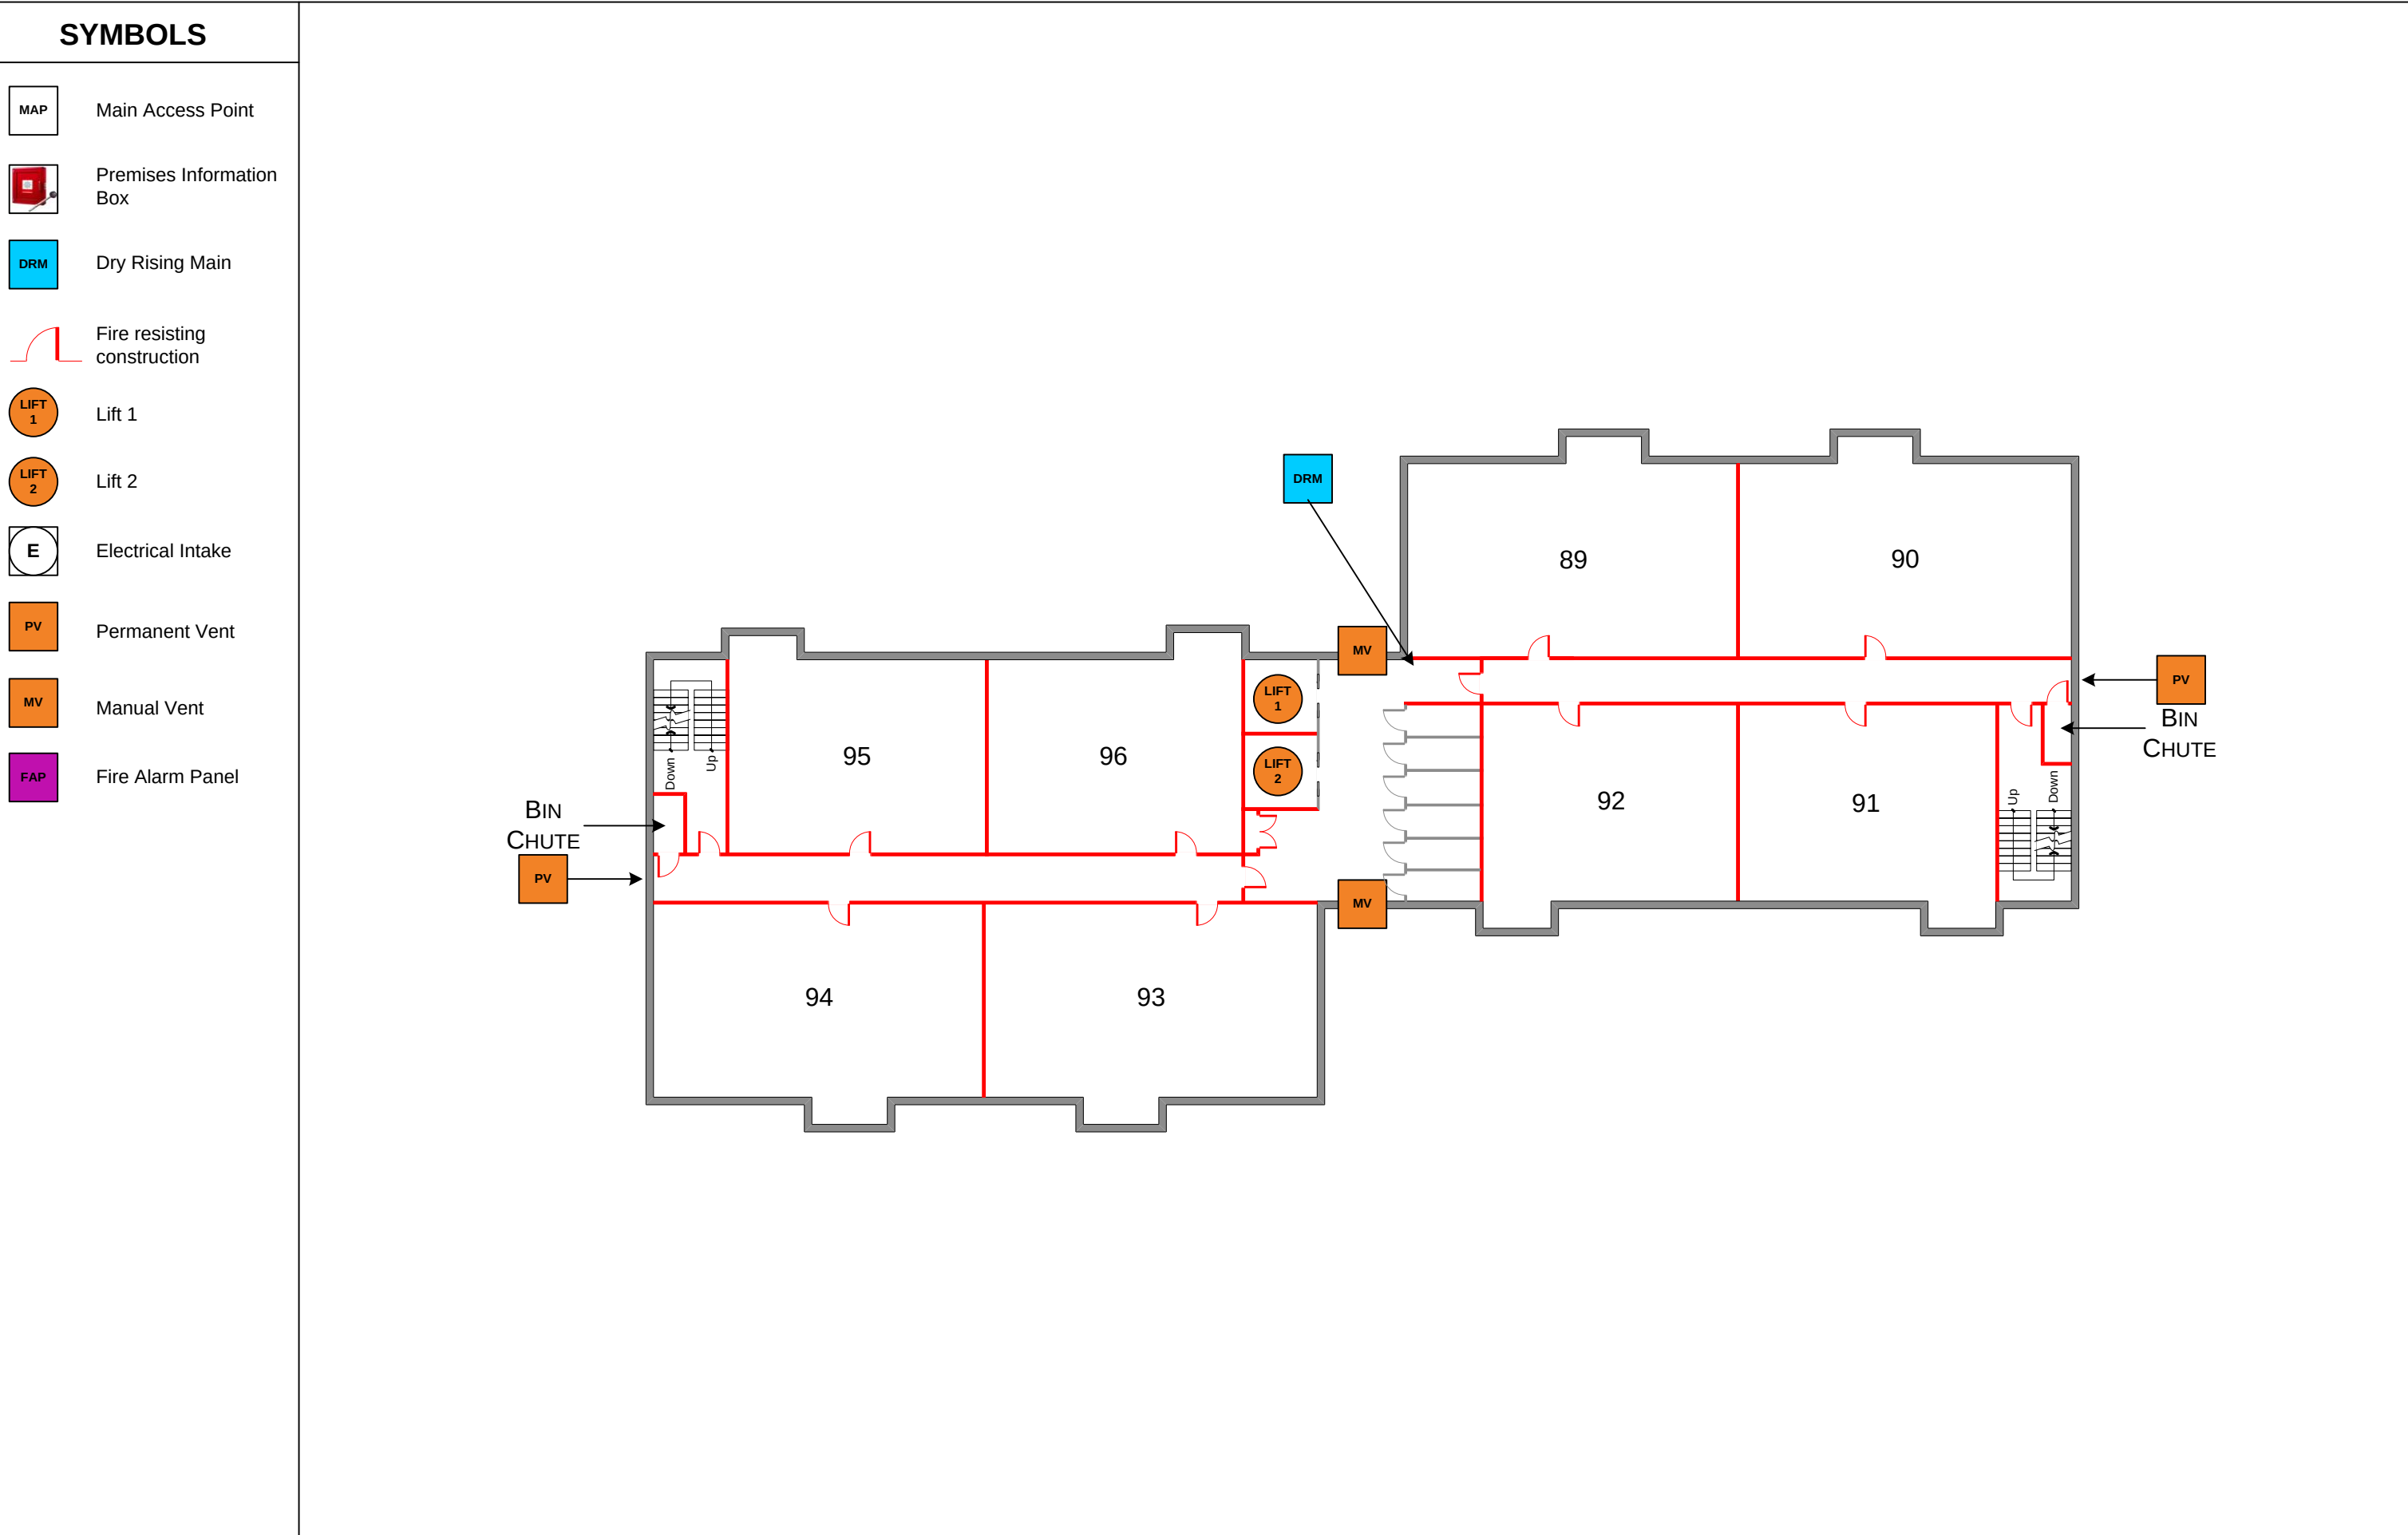

SYMBOLS

- MAP

Main Access Point
- 

Premises Information Box
- DRM

Dry Rising Main
- 

Fire resisting construction
- 

Lift 1
- 


Lift 2
- 

Electrical Intake
- 

Permanent Vent
- 

Manual Vent
- 

Fire Alarm Panel

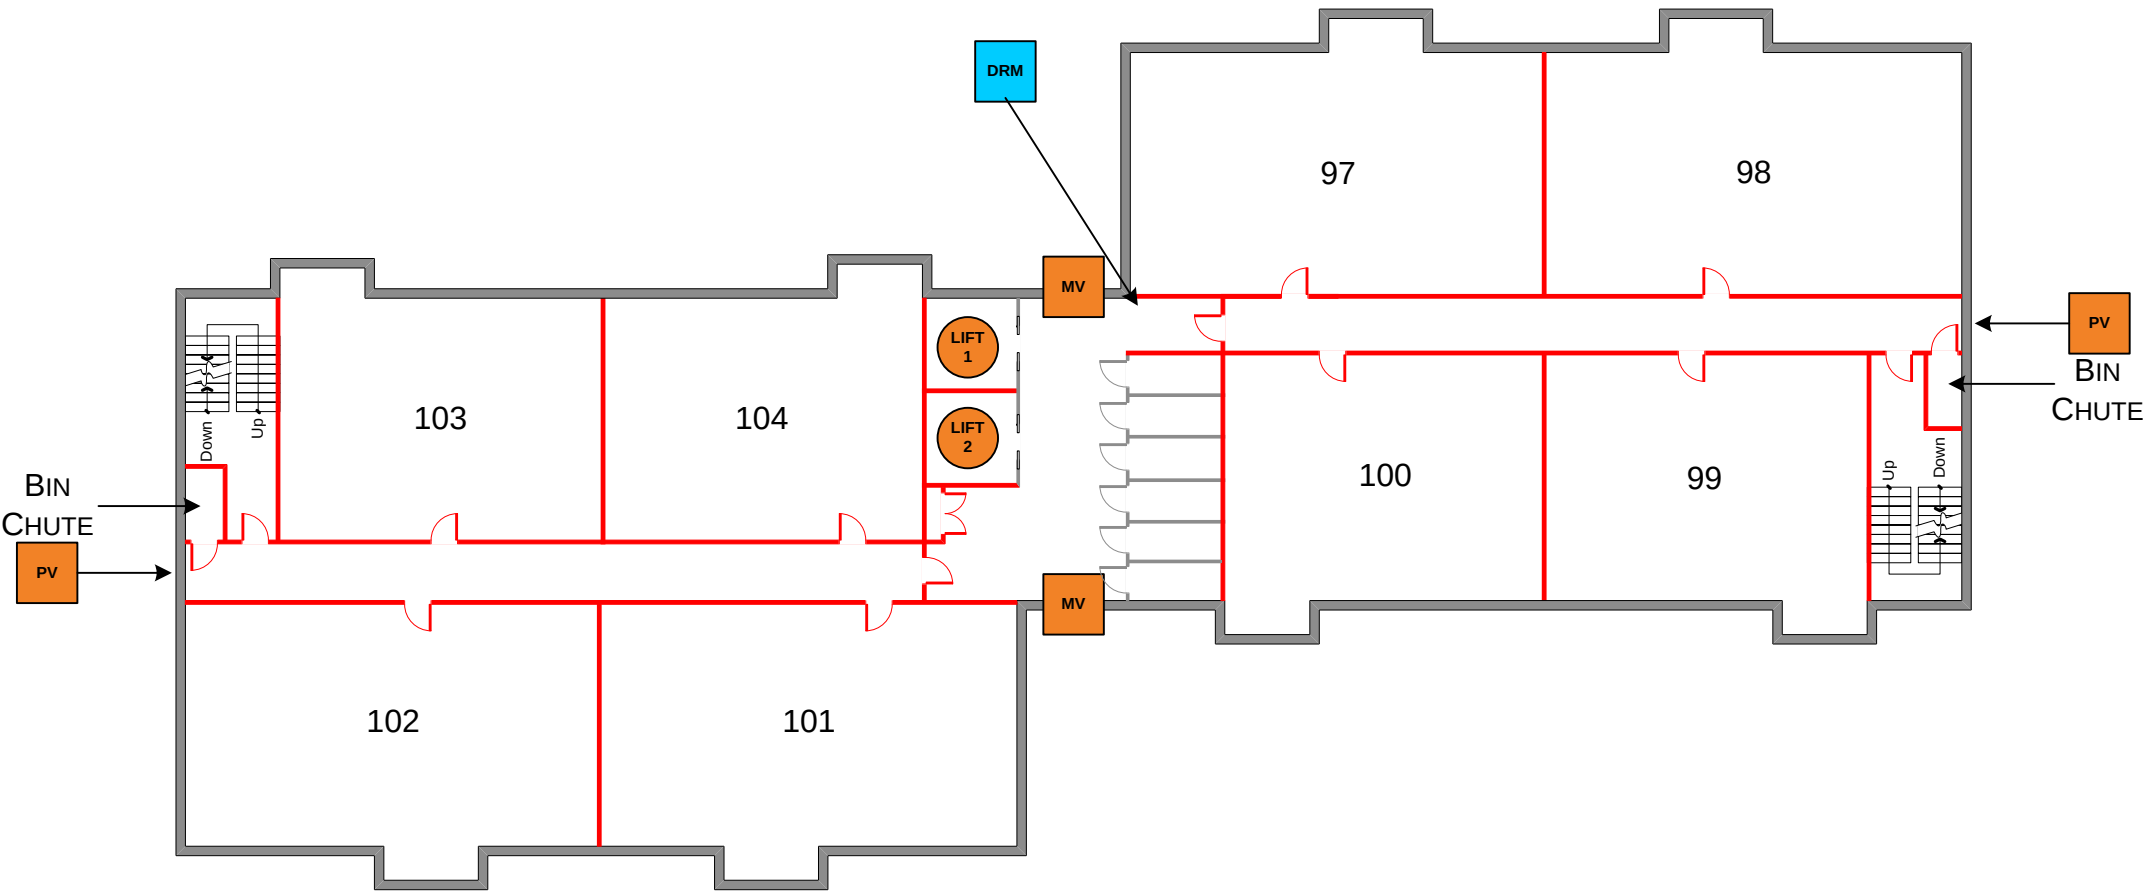

SYMBOLS

- MAP

Main Access Point
- 

Premises Information Box
- DRM

Dry Rising Main
- 

Fire resisting construction
- LIFT 1

Lift 1
- LIFT 2


Lift 2
- E

Electrical Intake
- PV

Permanent Vent
- MV

Manual Vent
- FAP

Fire Alarm Panel

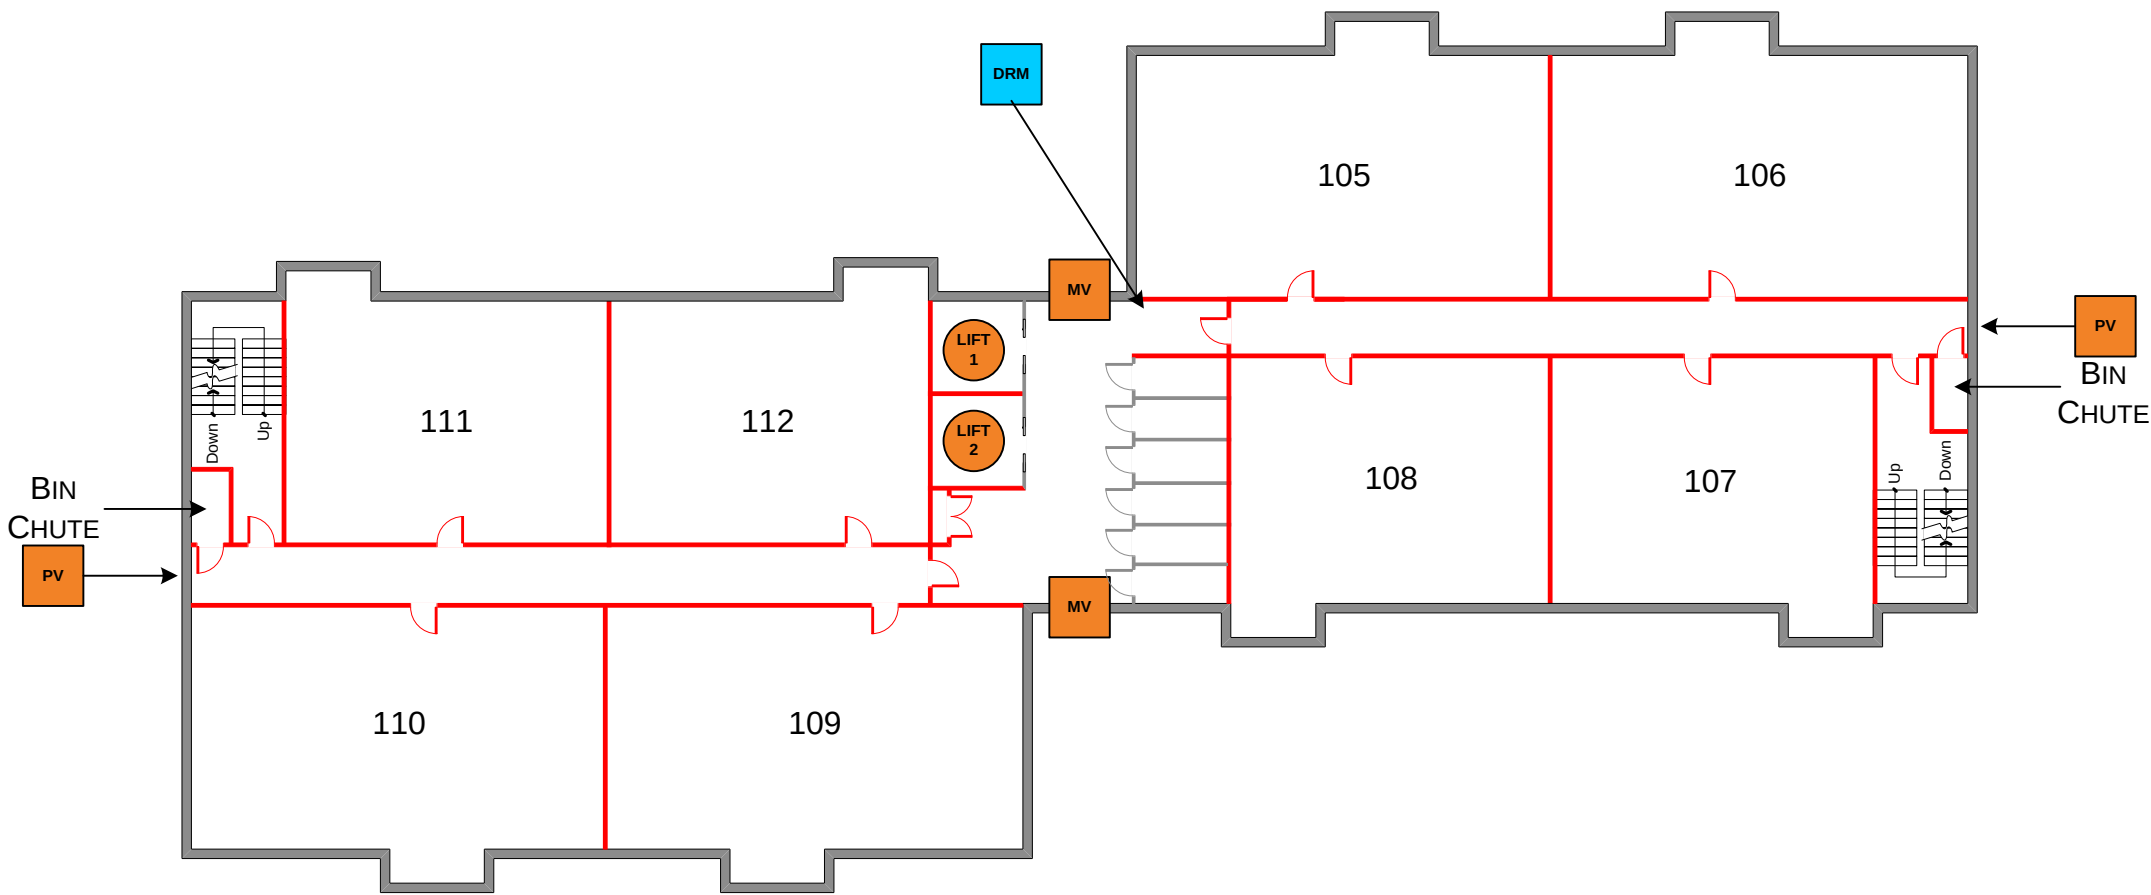

SYMBOLS

- MAP

Main Access Point
- 

Premises Information Box
- DRM

Dry Rising Main
- 

Fire resisting construction
- LIFT 1

Lift 1
- LIFT 2


Lift 2
- E

Electrical Intake
- PV

Permanent Vent
- MV

Manual Vent
- FAP

Fire Alarm Panel

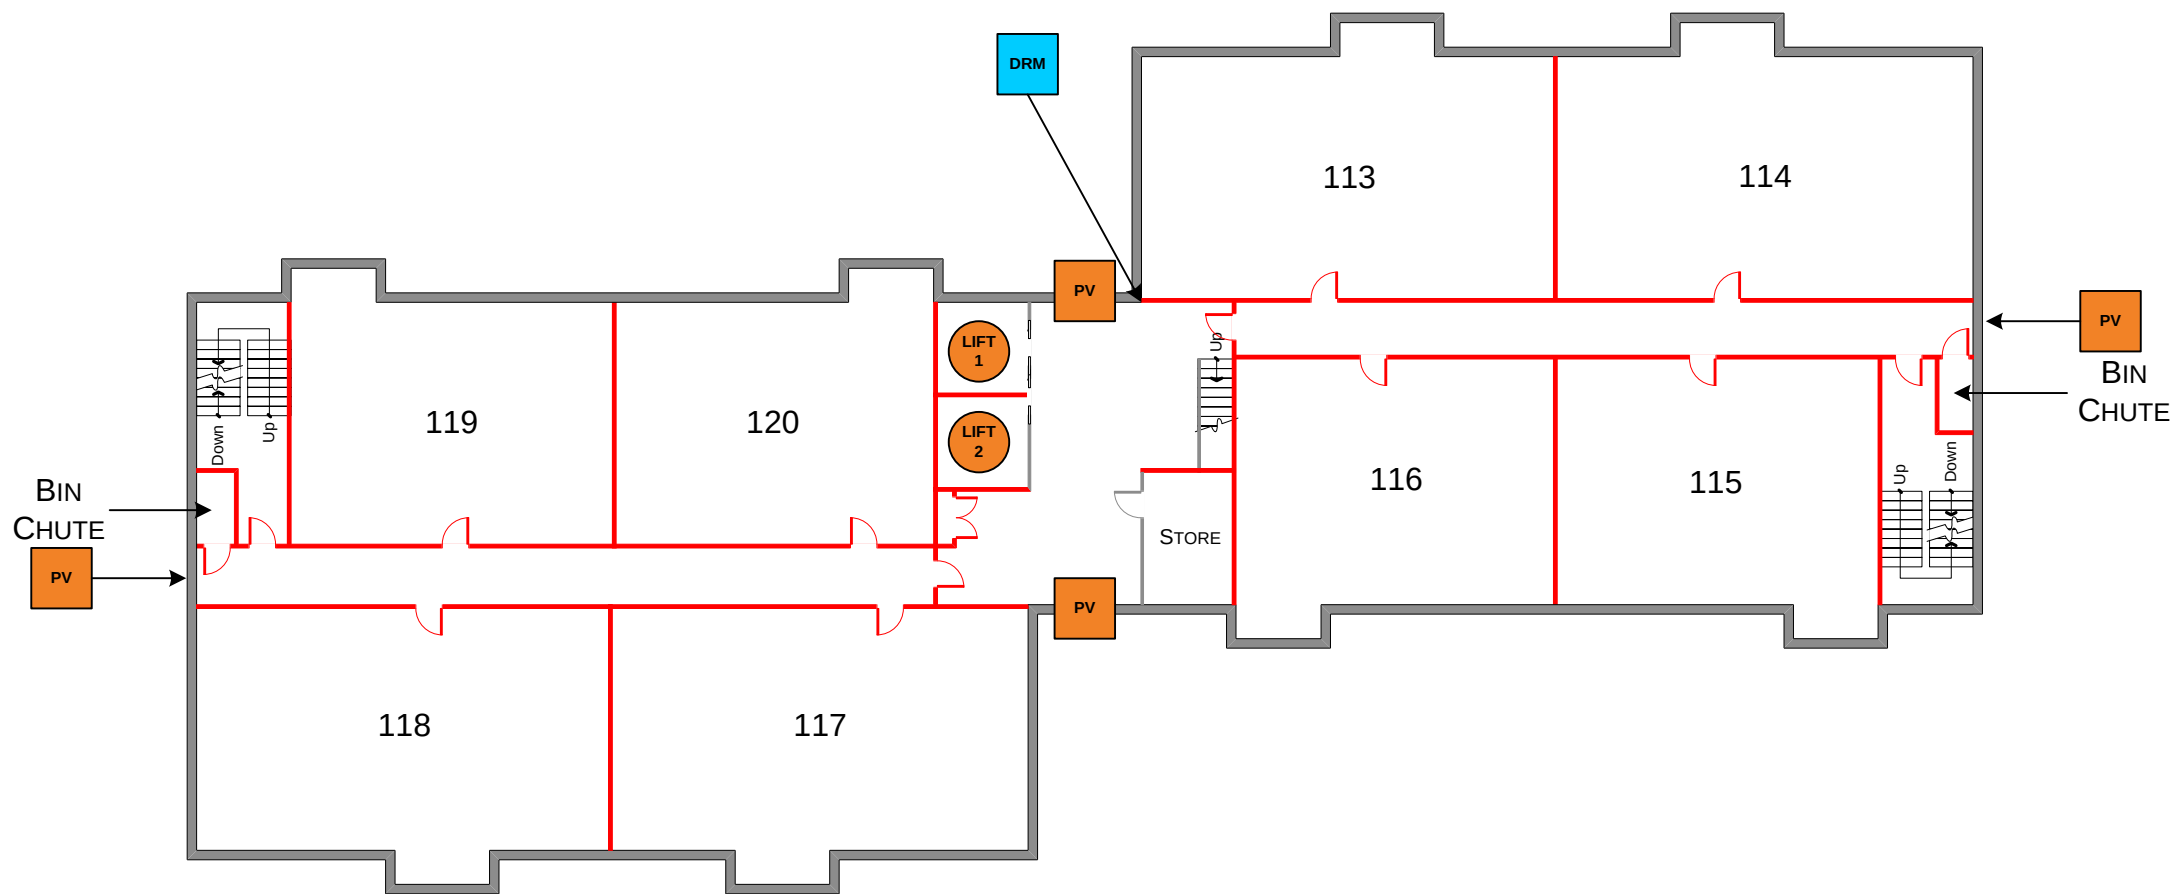

SYMBOLS

- MAP

Main Access Point
- 

Premises Information Box
- DRM

Dry Rising Main
- 

Fire resisting construction
- LIFT 1

Lift 1
- LIFT 2

Lift 2
- E

Electrical Intake
- PV

Permanent Vent
- MV

Manual Vent
- FAP

Fire Alarm Panel

