



Do not scale from this drawing.
All dimensions to be checked on site.

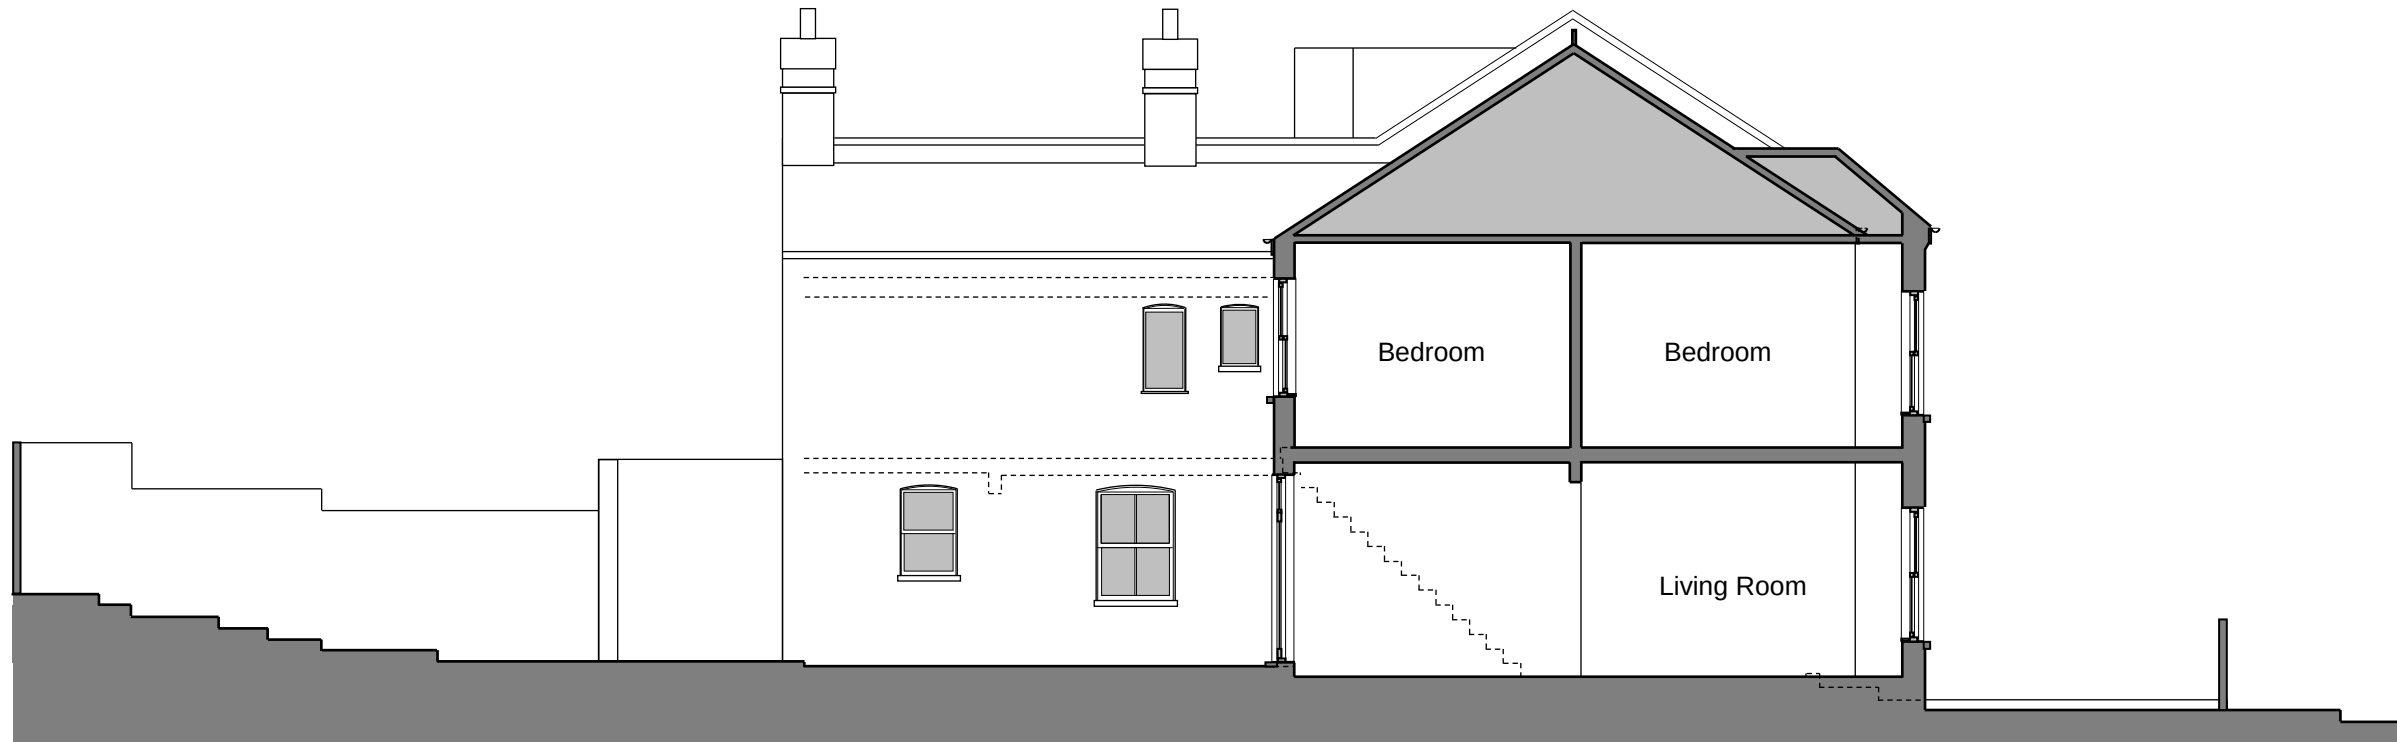

Section B-B

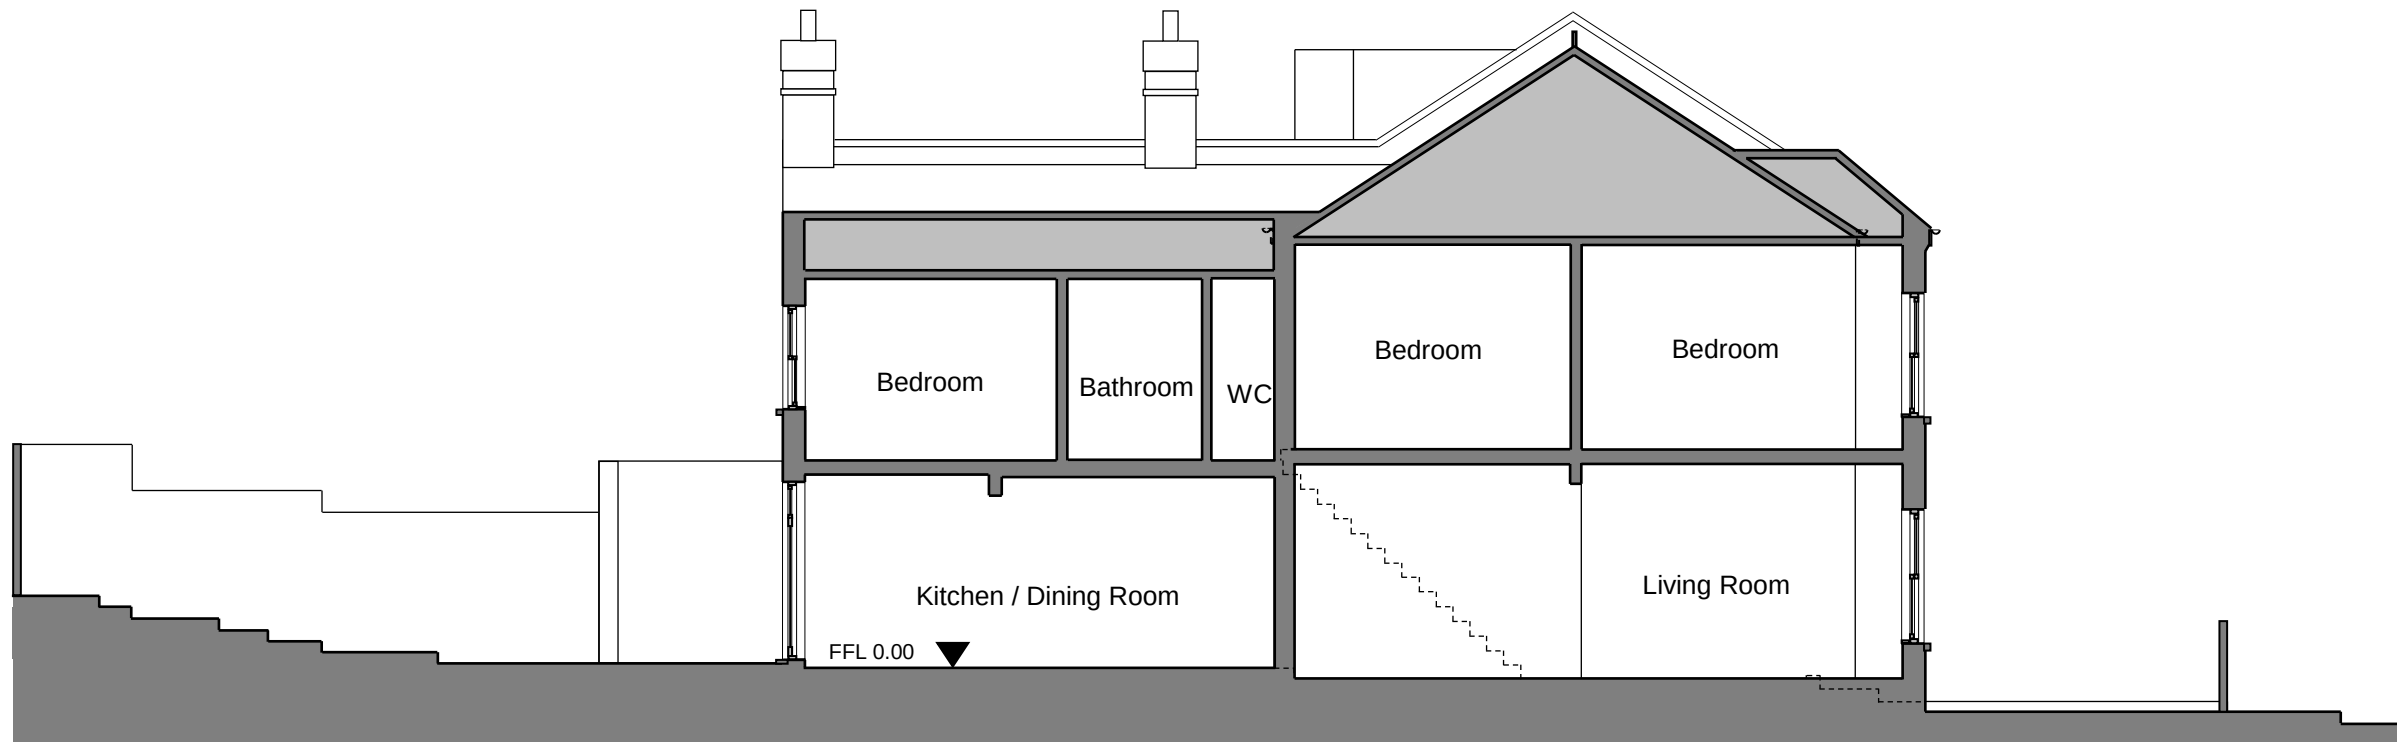

Section A-A

A – 02/05/23 – Initial issue