
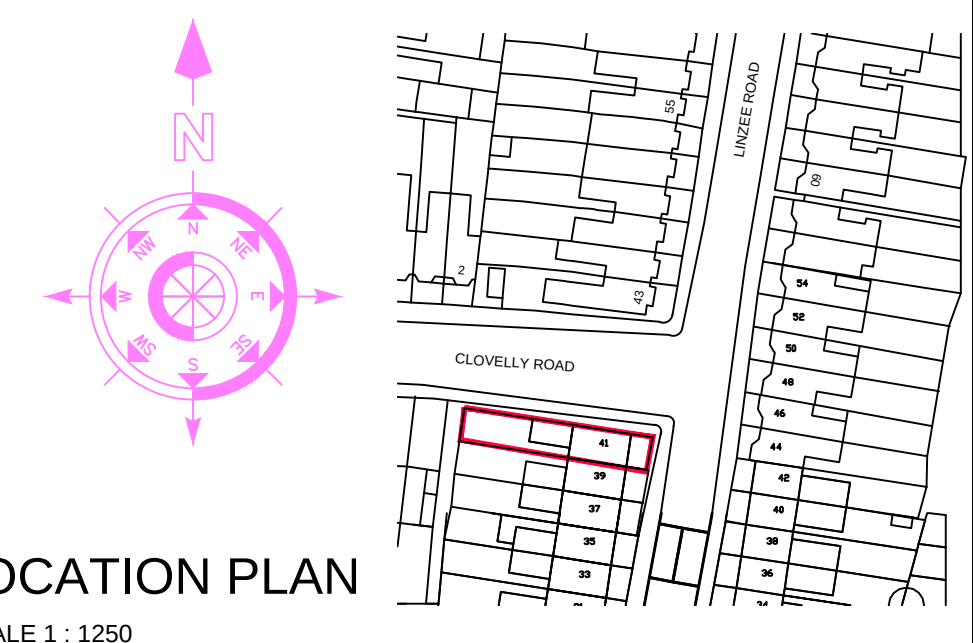
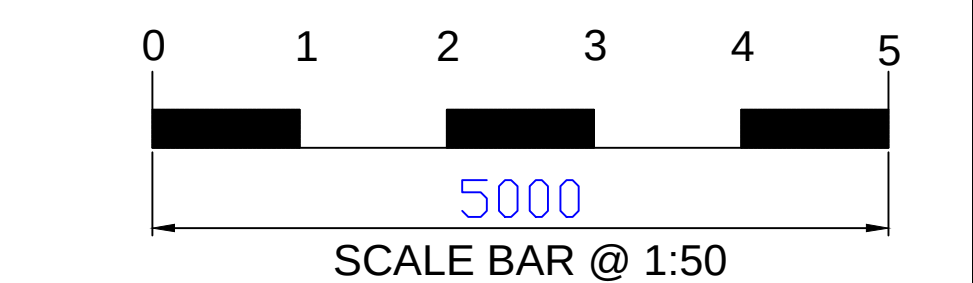
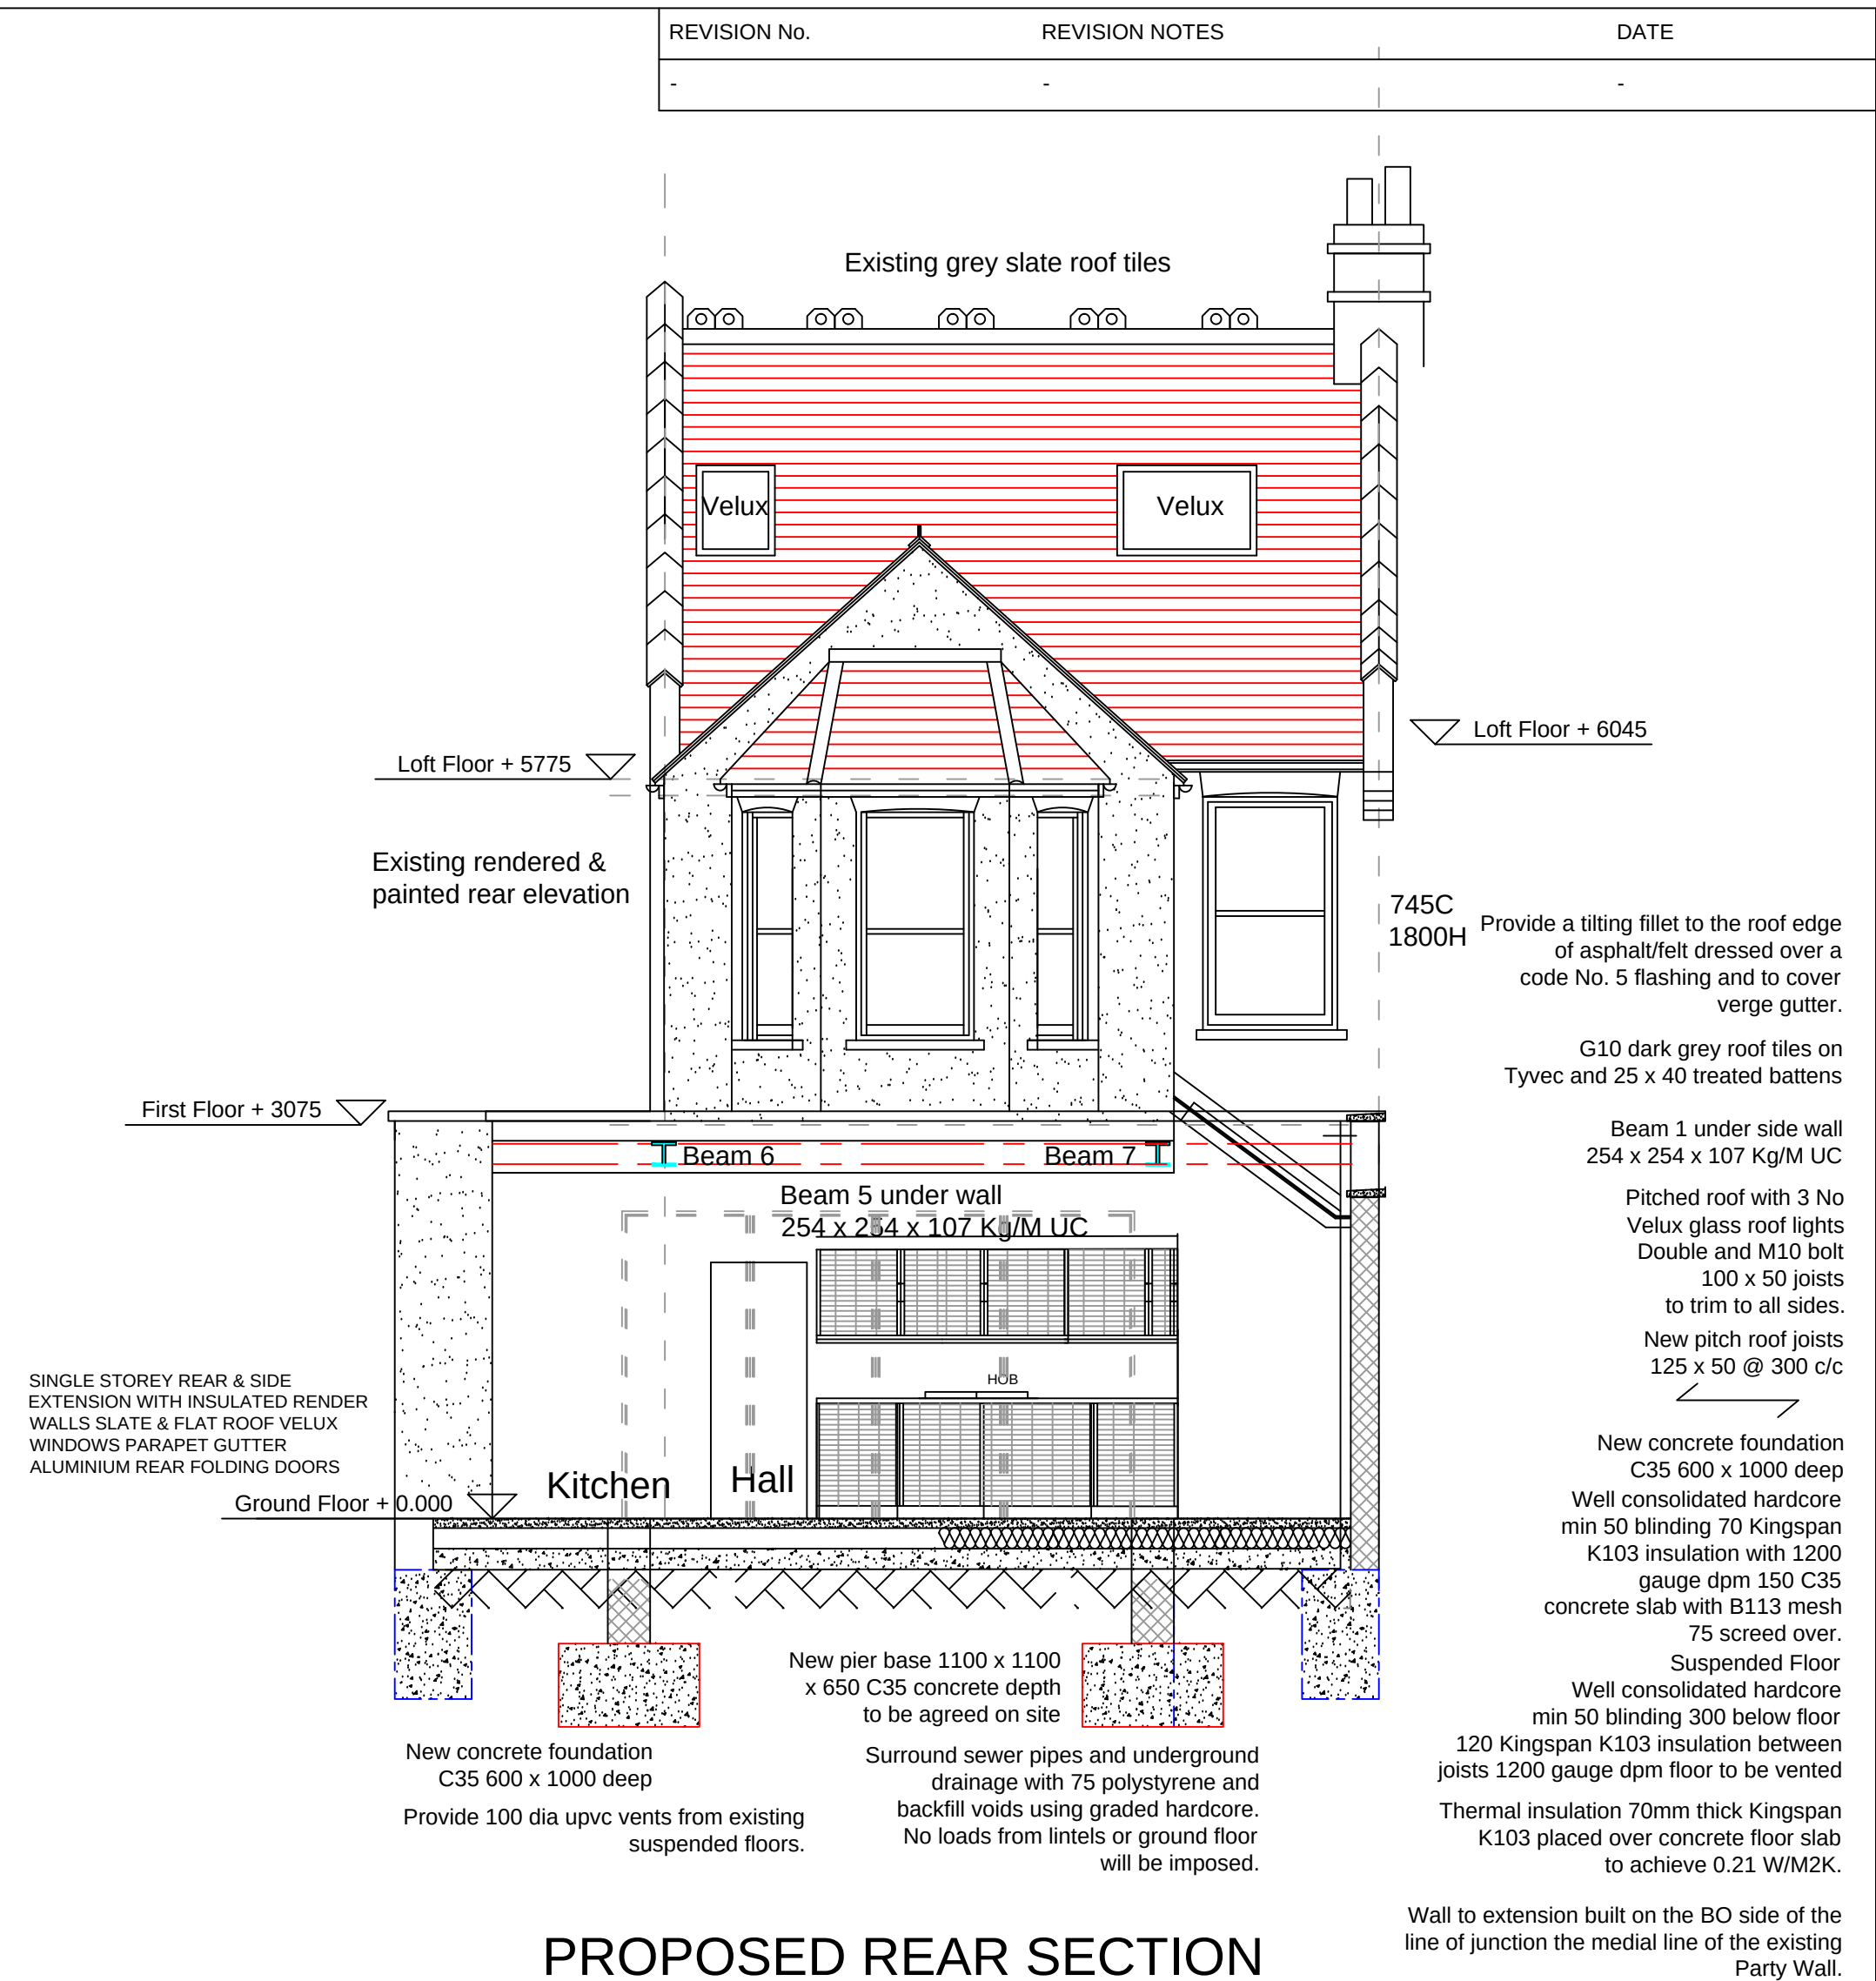
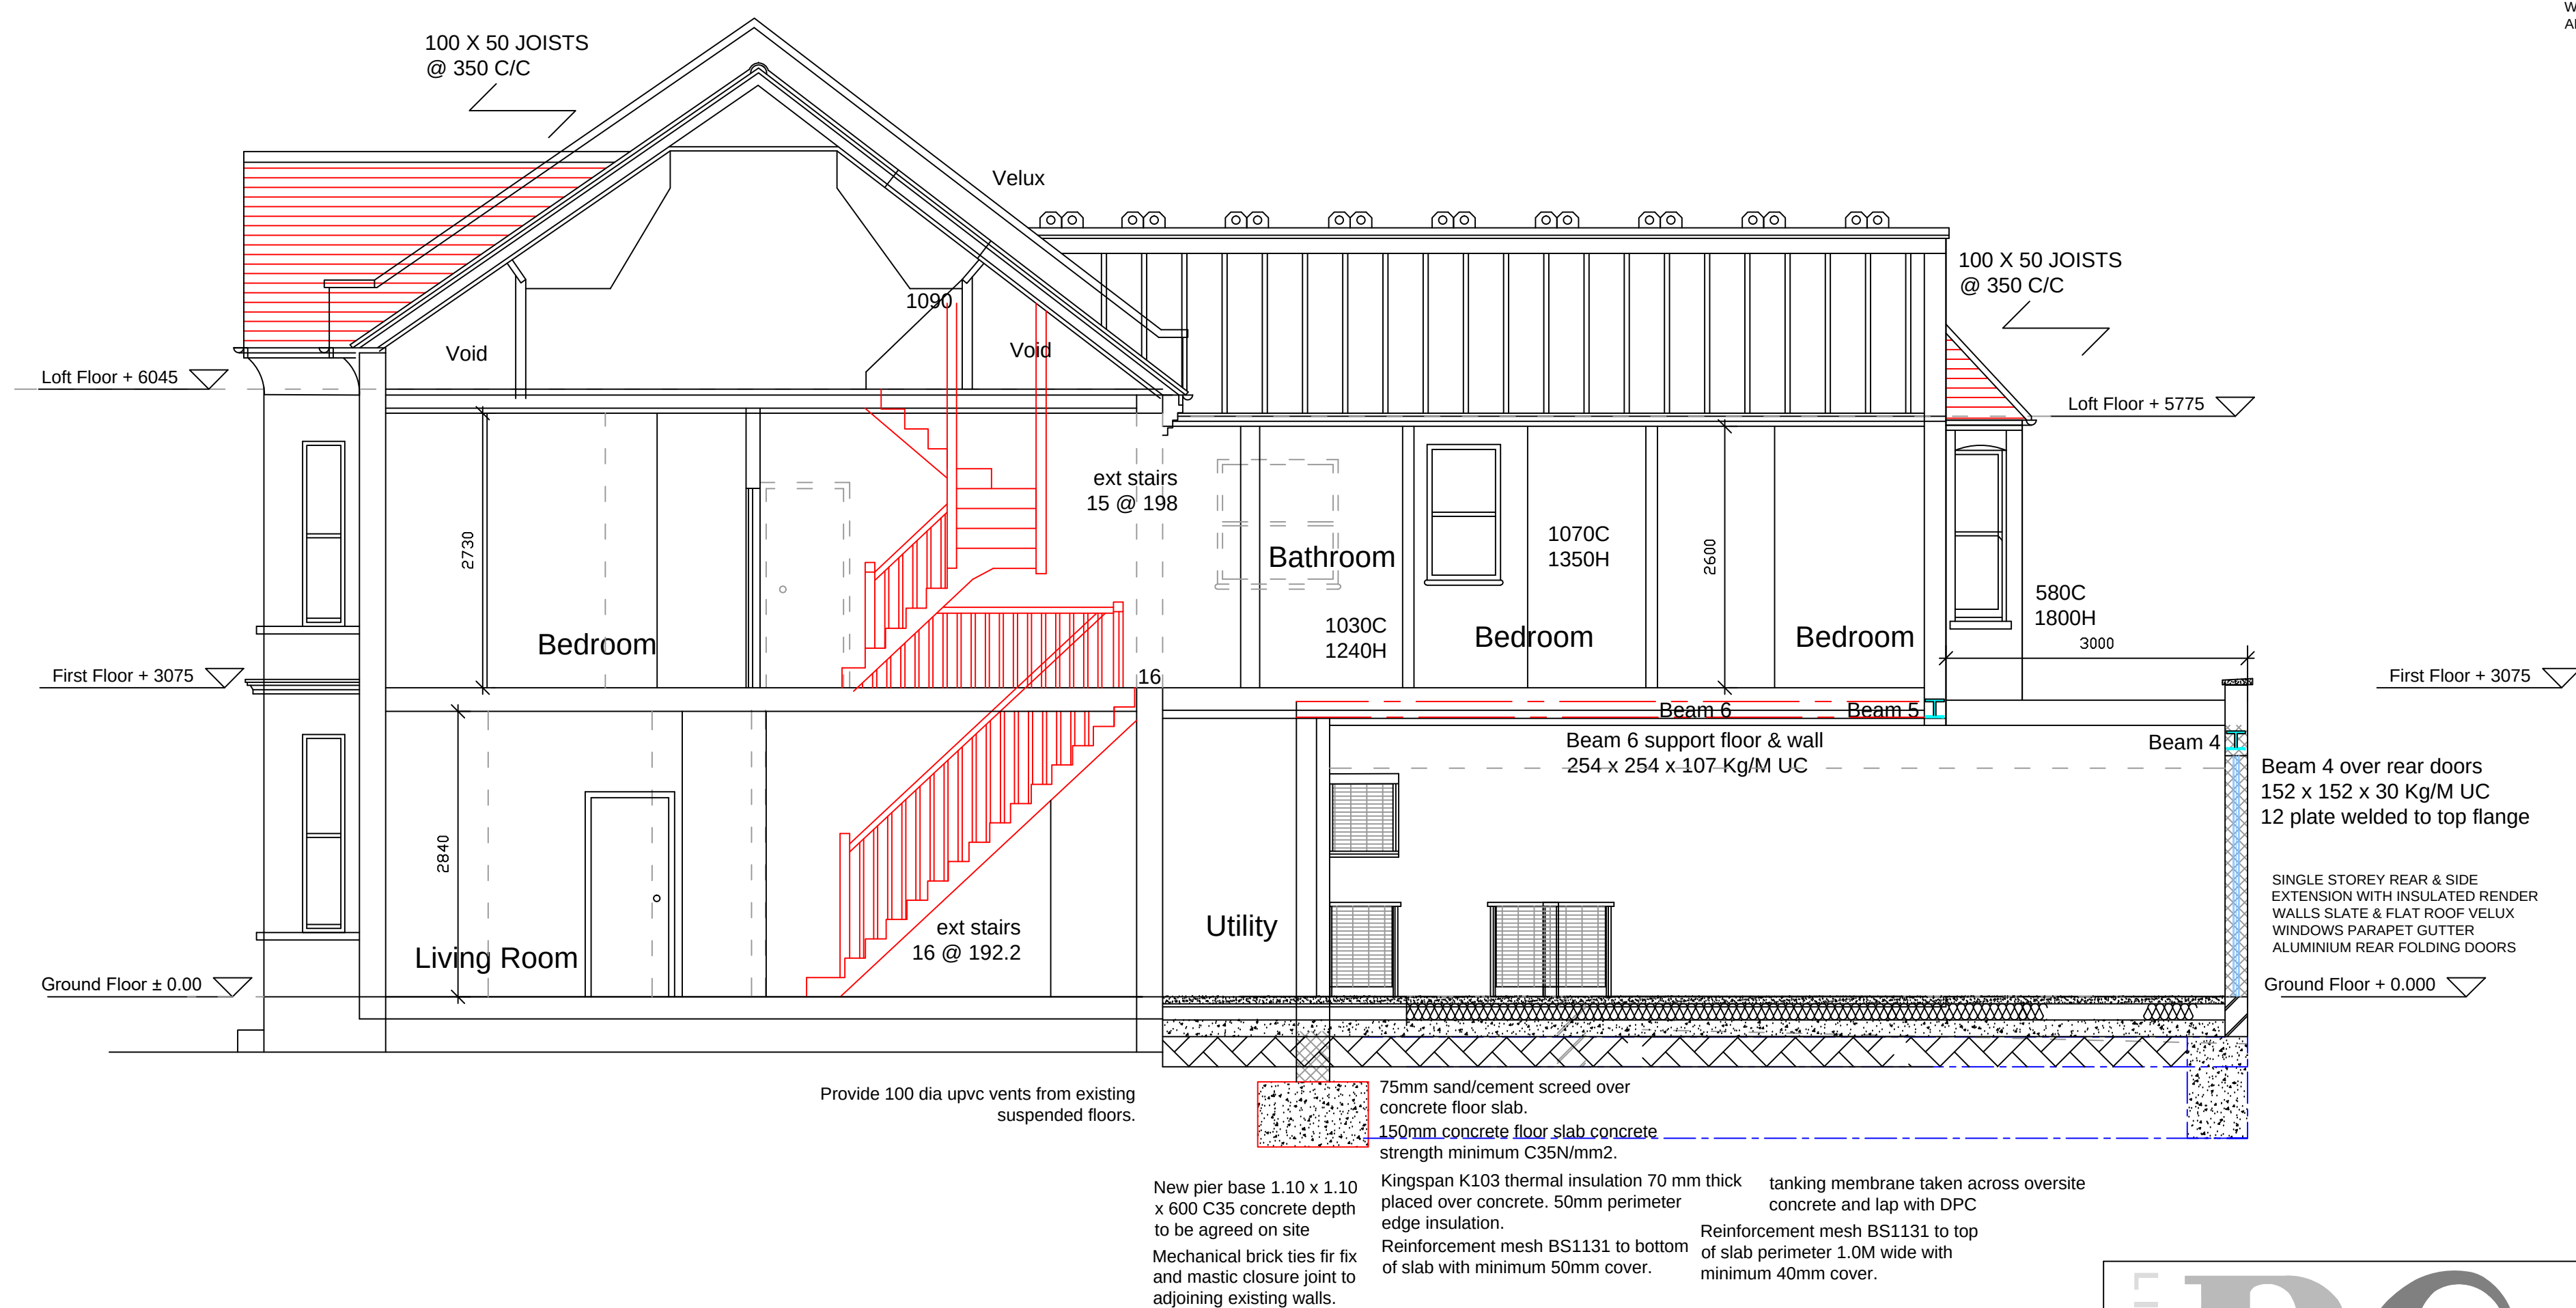


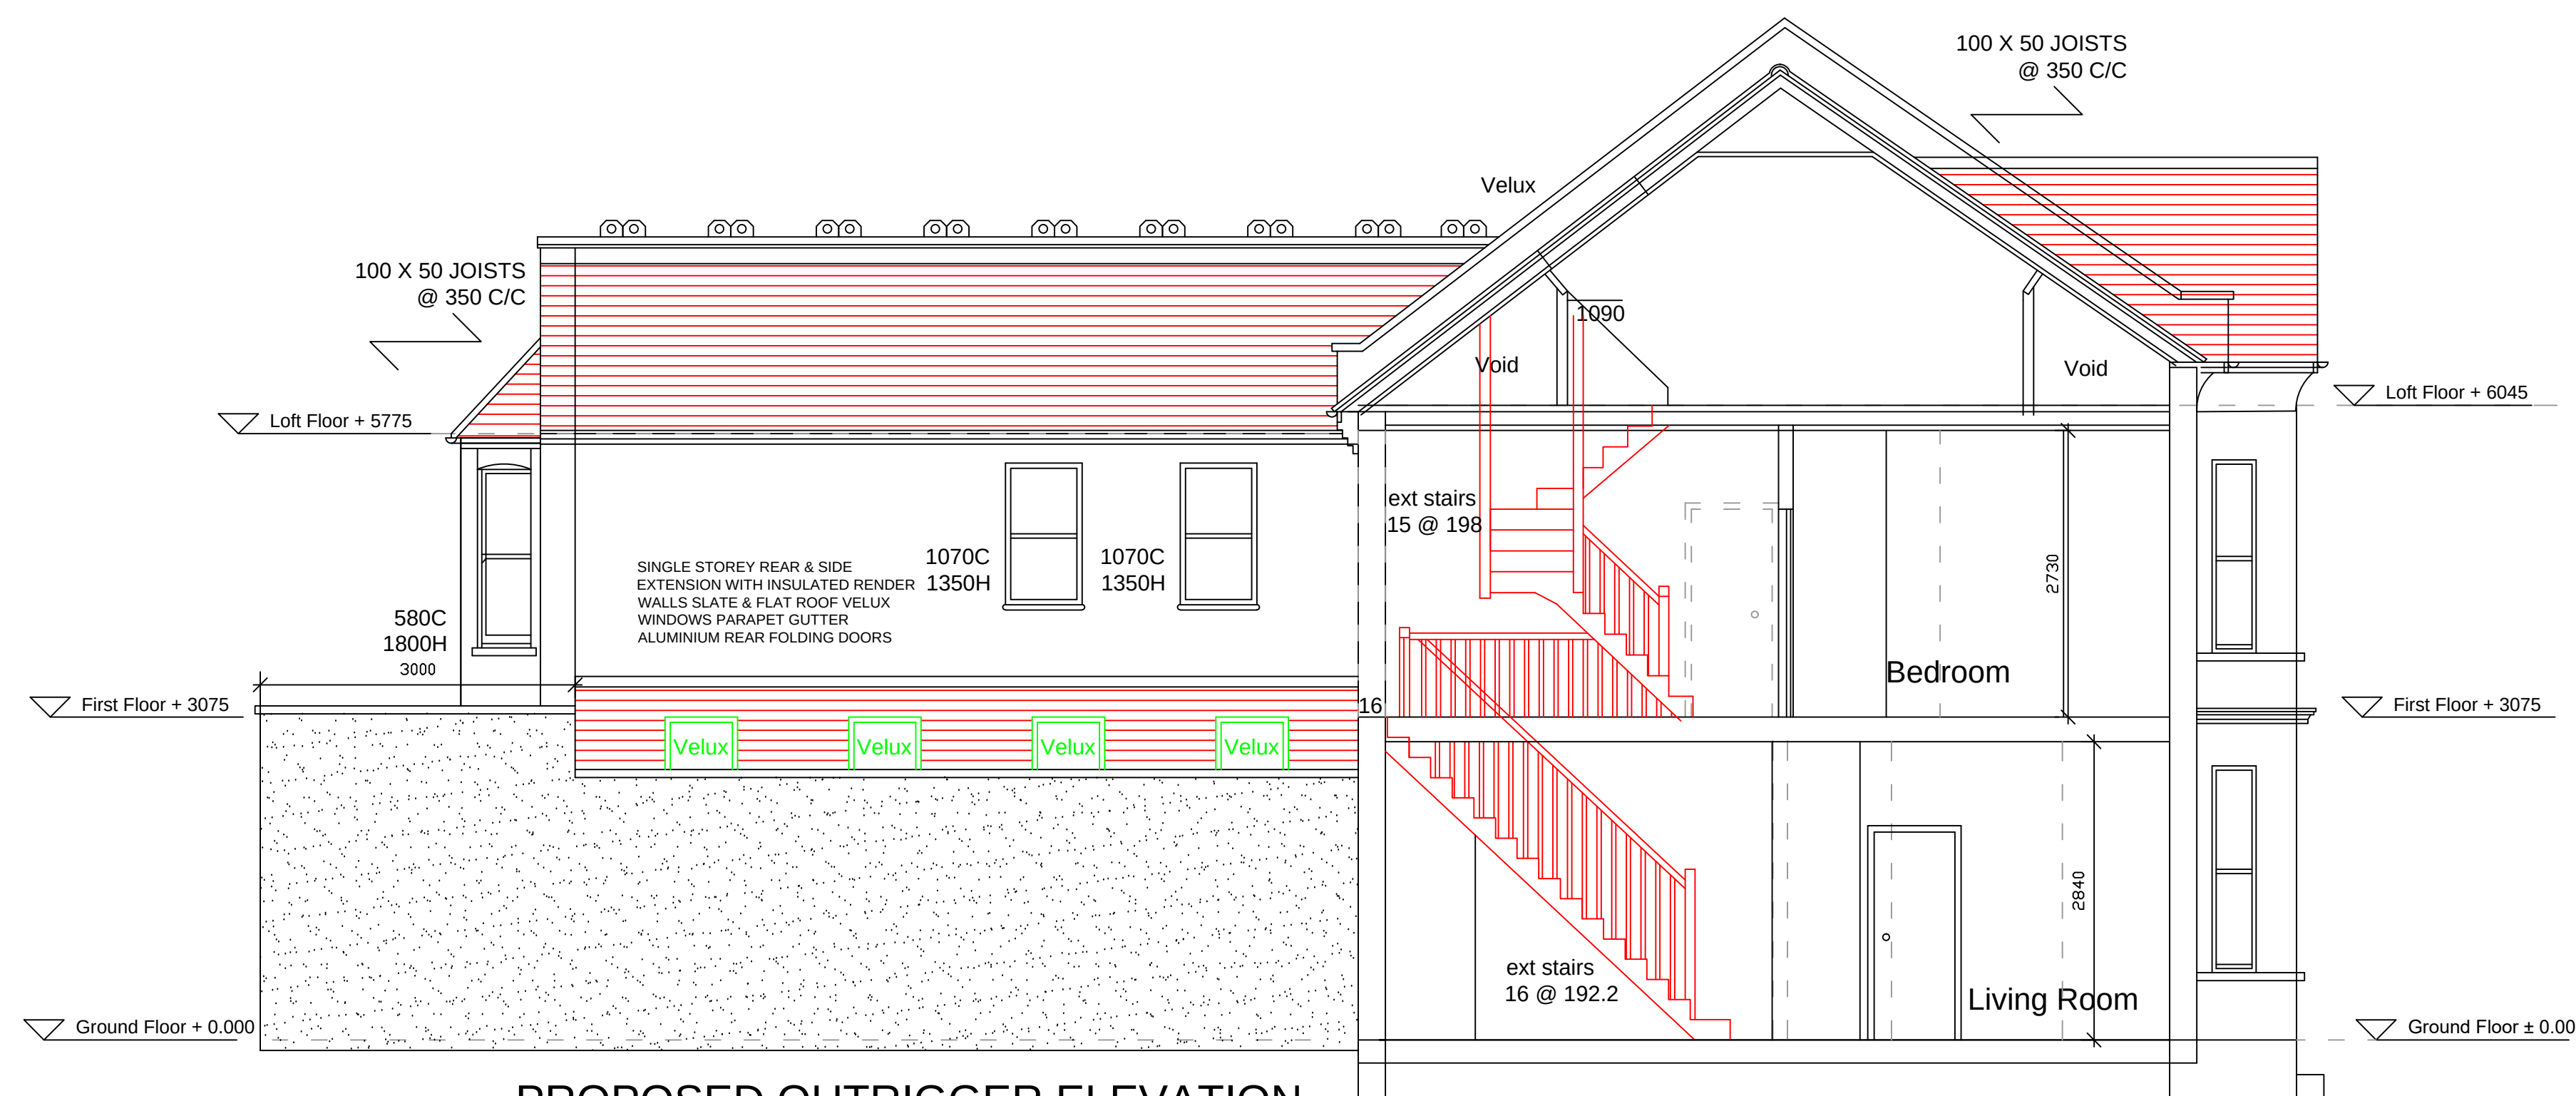

PLANNING ISSUE - 13/05/2023

PROJECT: 41 LINZEE ROAD LONDON N8 7RG

CLIENT: MR & MRS B. HALL

DESCRIPTION: PROPOSED EXTENSION SECTIONS

DRAWING No. 2309 - 09

SCALE. 1:50 @ A1

REVISION.

DATE. 25/04/2023