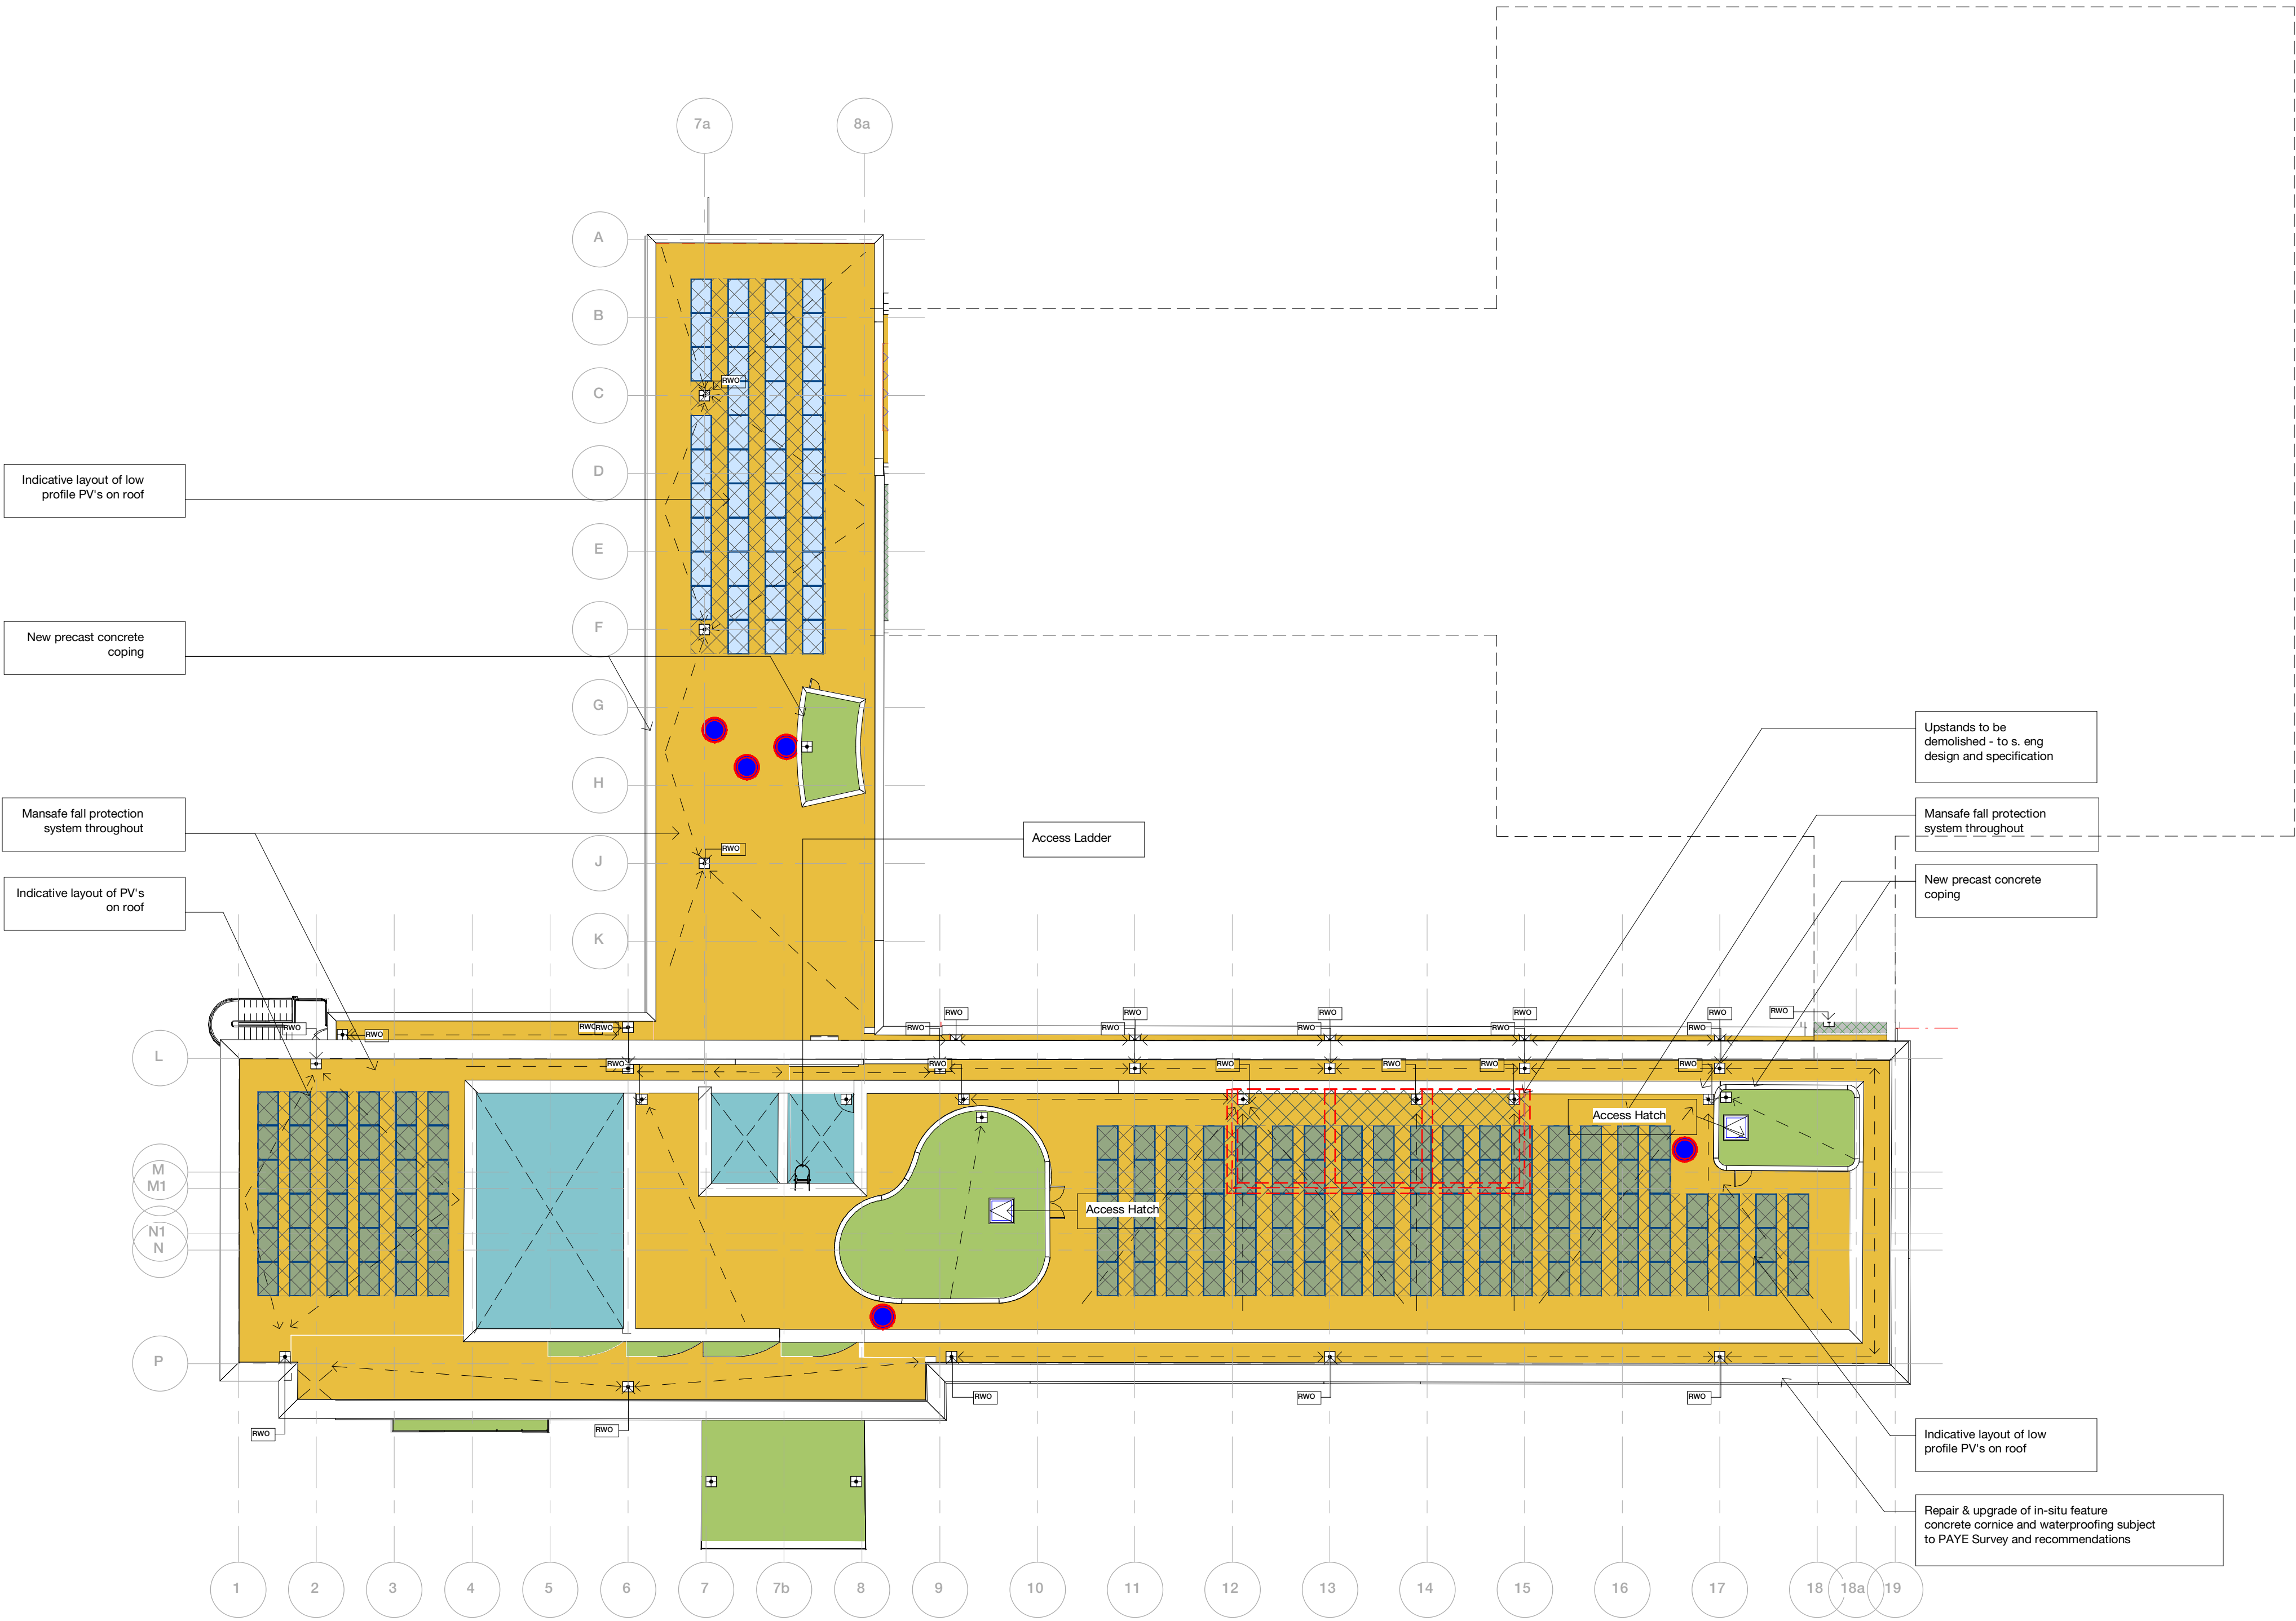


Copyright Hawkins\Brown Architects
No implied licence exists. This drawing should not be used to calculate areas for the purposes of valuation. Do not scale this drawing. All dimensions to be checked on the site by the contractor and such dimensions to be their responsibility. All work must comply with relevant British Standards and Building Regulations requirements. Drawing errors and omissions to be reported to the architect. To be read in conjunction with Architect's specification and other consultant information.

Rev	Description	Date
P1	Planning Issue	05.04.23

KEY:

Warm Roofs

Reinforced bitumen membrane warm roof covering system

Inverted Roofs - Designed to 1:80 falls

Pavers

Cold Roofs

Reinforced bitumen membrane uninsulated roof

Circular rooflights to match/replace existing.

Rainwater outlets

Notes:

- Taper design to be finalised by roofing specialist
- Mansafe system layout and interface to be finalised - fixing to existing hollow pot slab tbc.
- Overflows on roofs with single RWO

159 St John Street
London EC1V 4QJ

mail@hawkinsbrown.com
hawkinsbrown.com

Hawkins\Brown

Project
Haringey Civic Centre
High Rd,
Wood Green,
N22 8LE

Drawing
RFLevel - Roof Scoping Plan

Scale @ A1 1 : 200		Date 15.03.23	
Drawn By JR		Checked By JM	
Job Number 190149	Status S2	Purpose of Issue Issued for Information	
Drawing No. HCC-HBA-ZZ-RF-DR-A-278106			Rev P1