



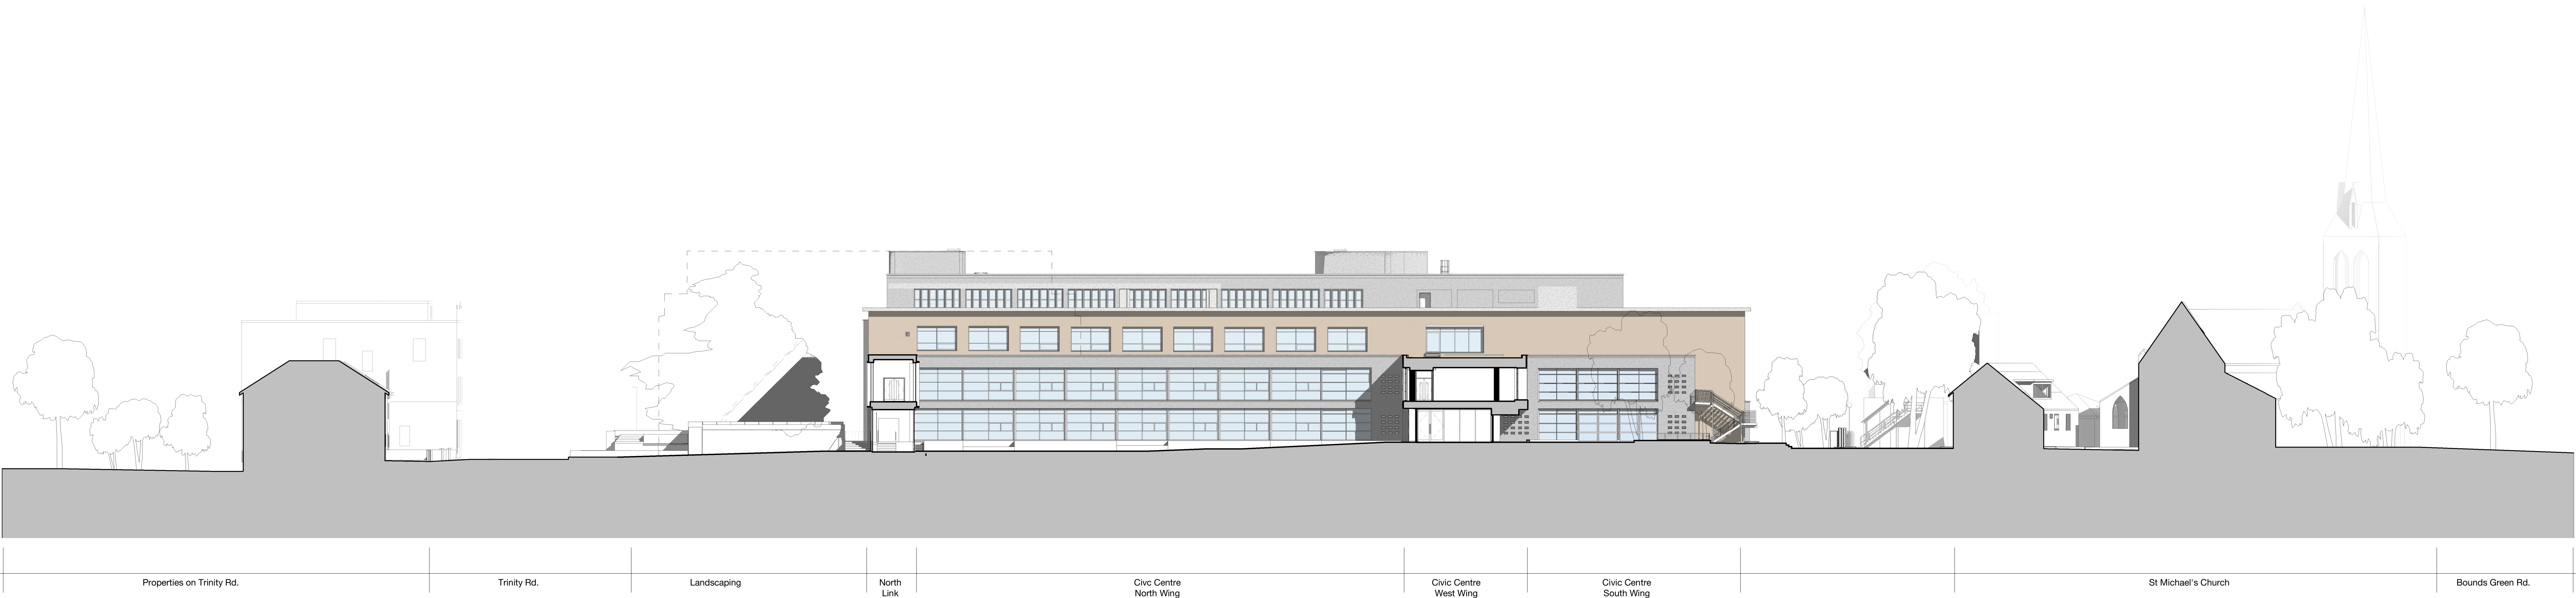


Proposed Context East Courtyard Elevation
1 : 200

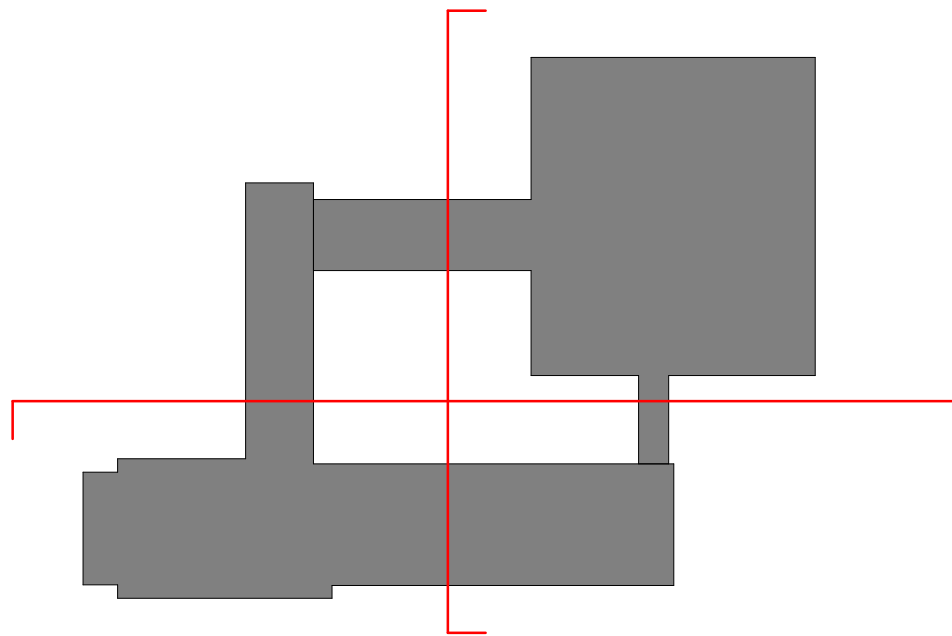

Proposed Context North Courtyard Elevation
1 : 200

Refer to drawings 208200 - 208207 for materials key

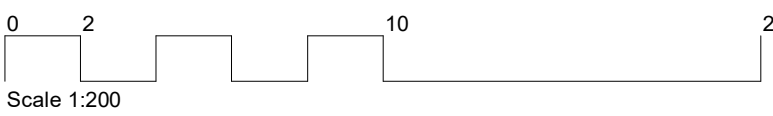

Rev		Description	Date										
P1	Planning Issue		05.04.23										
Copyright HawkinsBrown Architects No implied licence exists. This drawing should not be used to calculate areas for the purposes of valuation. Do not scale this drawing. All dimensions to be checked on the site by the contractor and such dimensions to be their responsibility. All work must comply with relevant British Standards and Building Regulations requirements. Drawing errors and omissions to be reported to the architect. To be read in conjunction with Architect's specification and other consultant information.				Scale @ A0		Date	Job Number	Project		159 St John Street London EC1V 4QJ mail@hawkinsbrown.com hawkinsbrown.com HawkinsBrown			
				As indicated		15.03.23	190149	Haringey Civic Centre					
				Drawn By		Checked By	Status	High Rd, Wood Green, N22 8LE					
		MG	JM	S2									
Drawing No.		Rev	Purpose of Issue		Drawing								
HCC-HBA-ZZ-ZZ-DR-A-208210		P1	Issued for Information		Proposed Context Courtyard Elevations								