

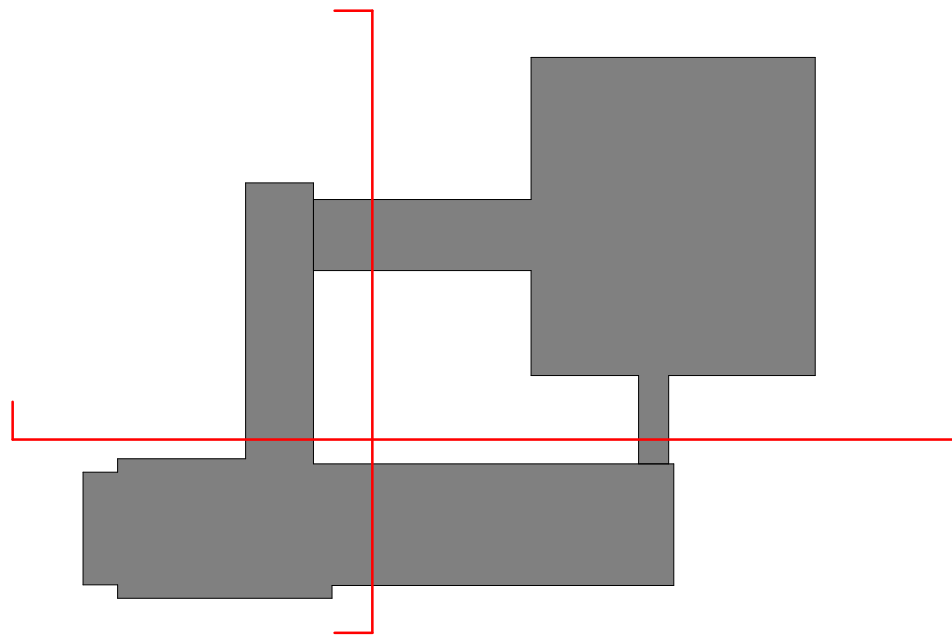


Proposed Context West Courtyard Elevation
1:200

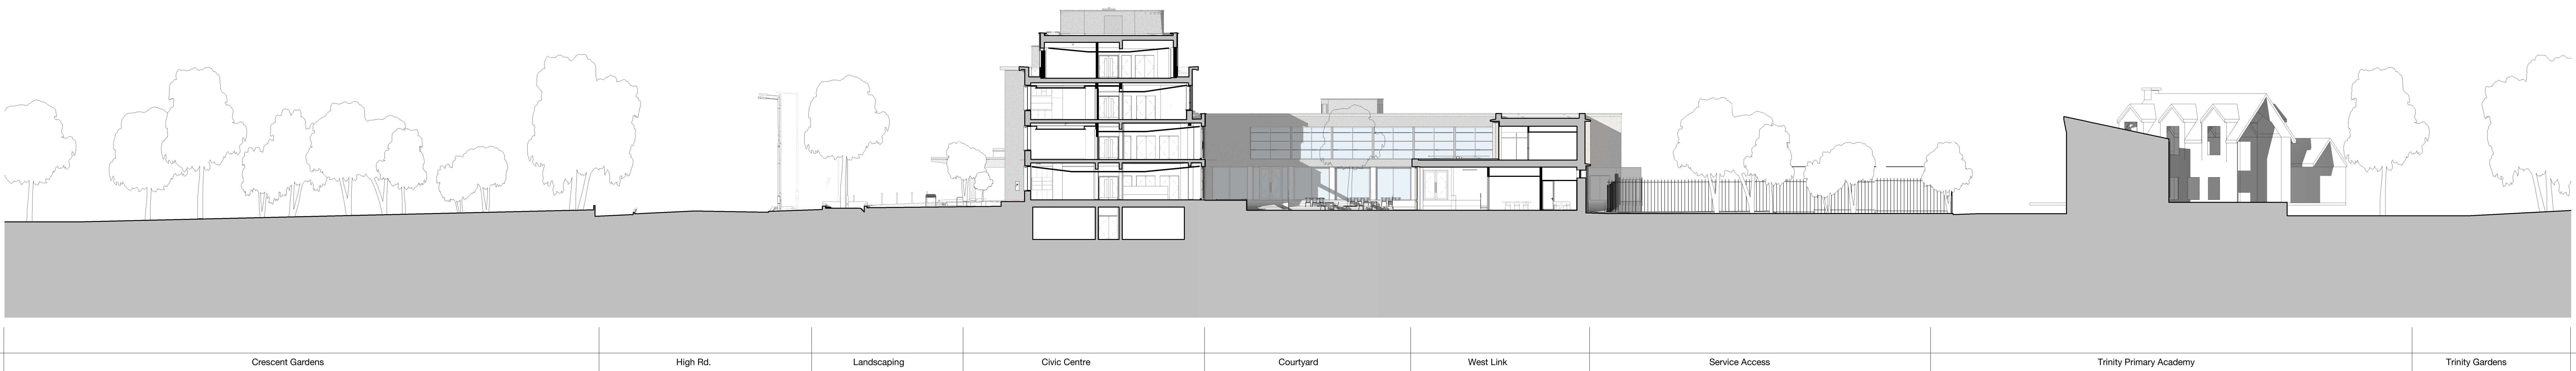

Proposed Context South Courtyard Elevation
1:200

Refer to drawings 208200 - 208207 for materials key

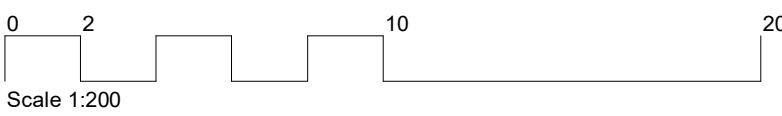

Rev		Description	Date						Scale @ A0	Date	Job Number	Project	159 St John Street London EC1V 4QJ	mail@hawkinsbrown.com hawkinsbrown.com
P1	Planning Issue		05.04.23	Copyright HawkinsBrown Architects No implied licence exists. This drawing should not be used to calculate areas for the purposes of valuation. Do not scale this drawing. All dimensions to be checked on the site by the contractor and such dimensions to be their responsibility. All work must comply with relevant British Standards and Building Regulations requirements. Drawing errors and omissions to be reported to the architect. To be read in conjunction with Architect's specification and other consultant information.					As indicated	15.03.23	190149	Haringey Civic Centre		
									Drawn By	Checked By	Status	High Rd, Wood Green, N22 8LE		
									MG	JM	S2			
								Drawing No.	Rev	Purpose of Issue	Drawing			
								HCC-HBA-ZZ-ZZ-DR-A-208211	P1	For Information	Proposed Context Courtyard Elevations			

HawkinsBrown