


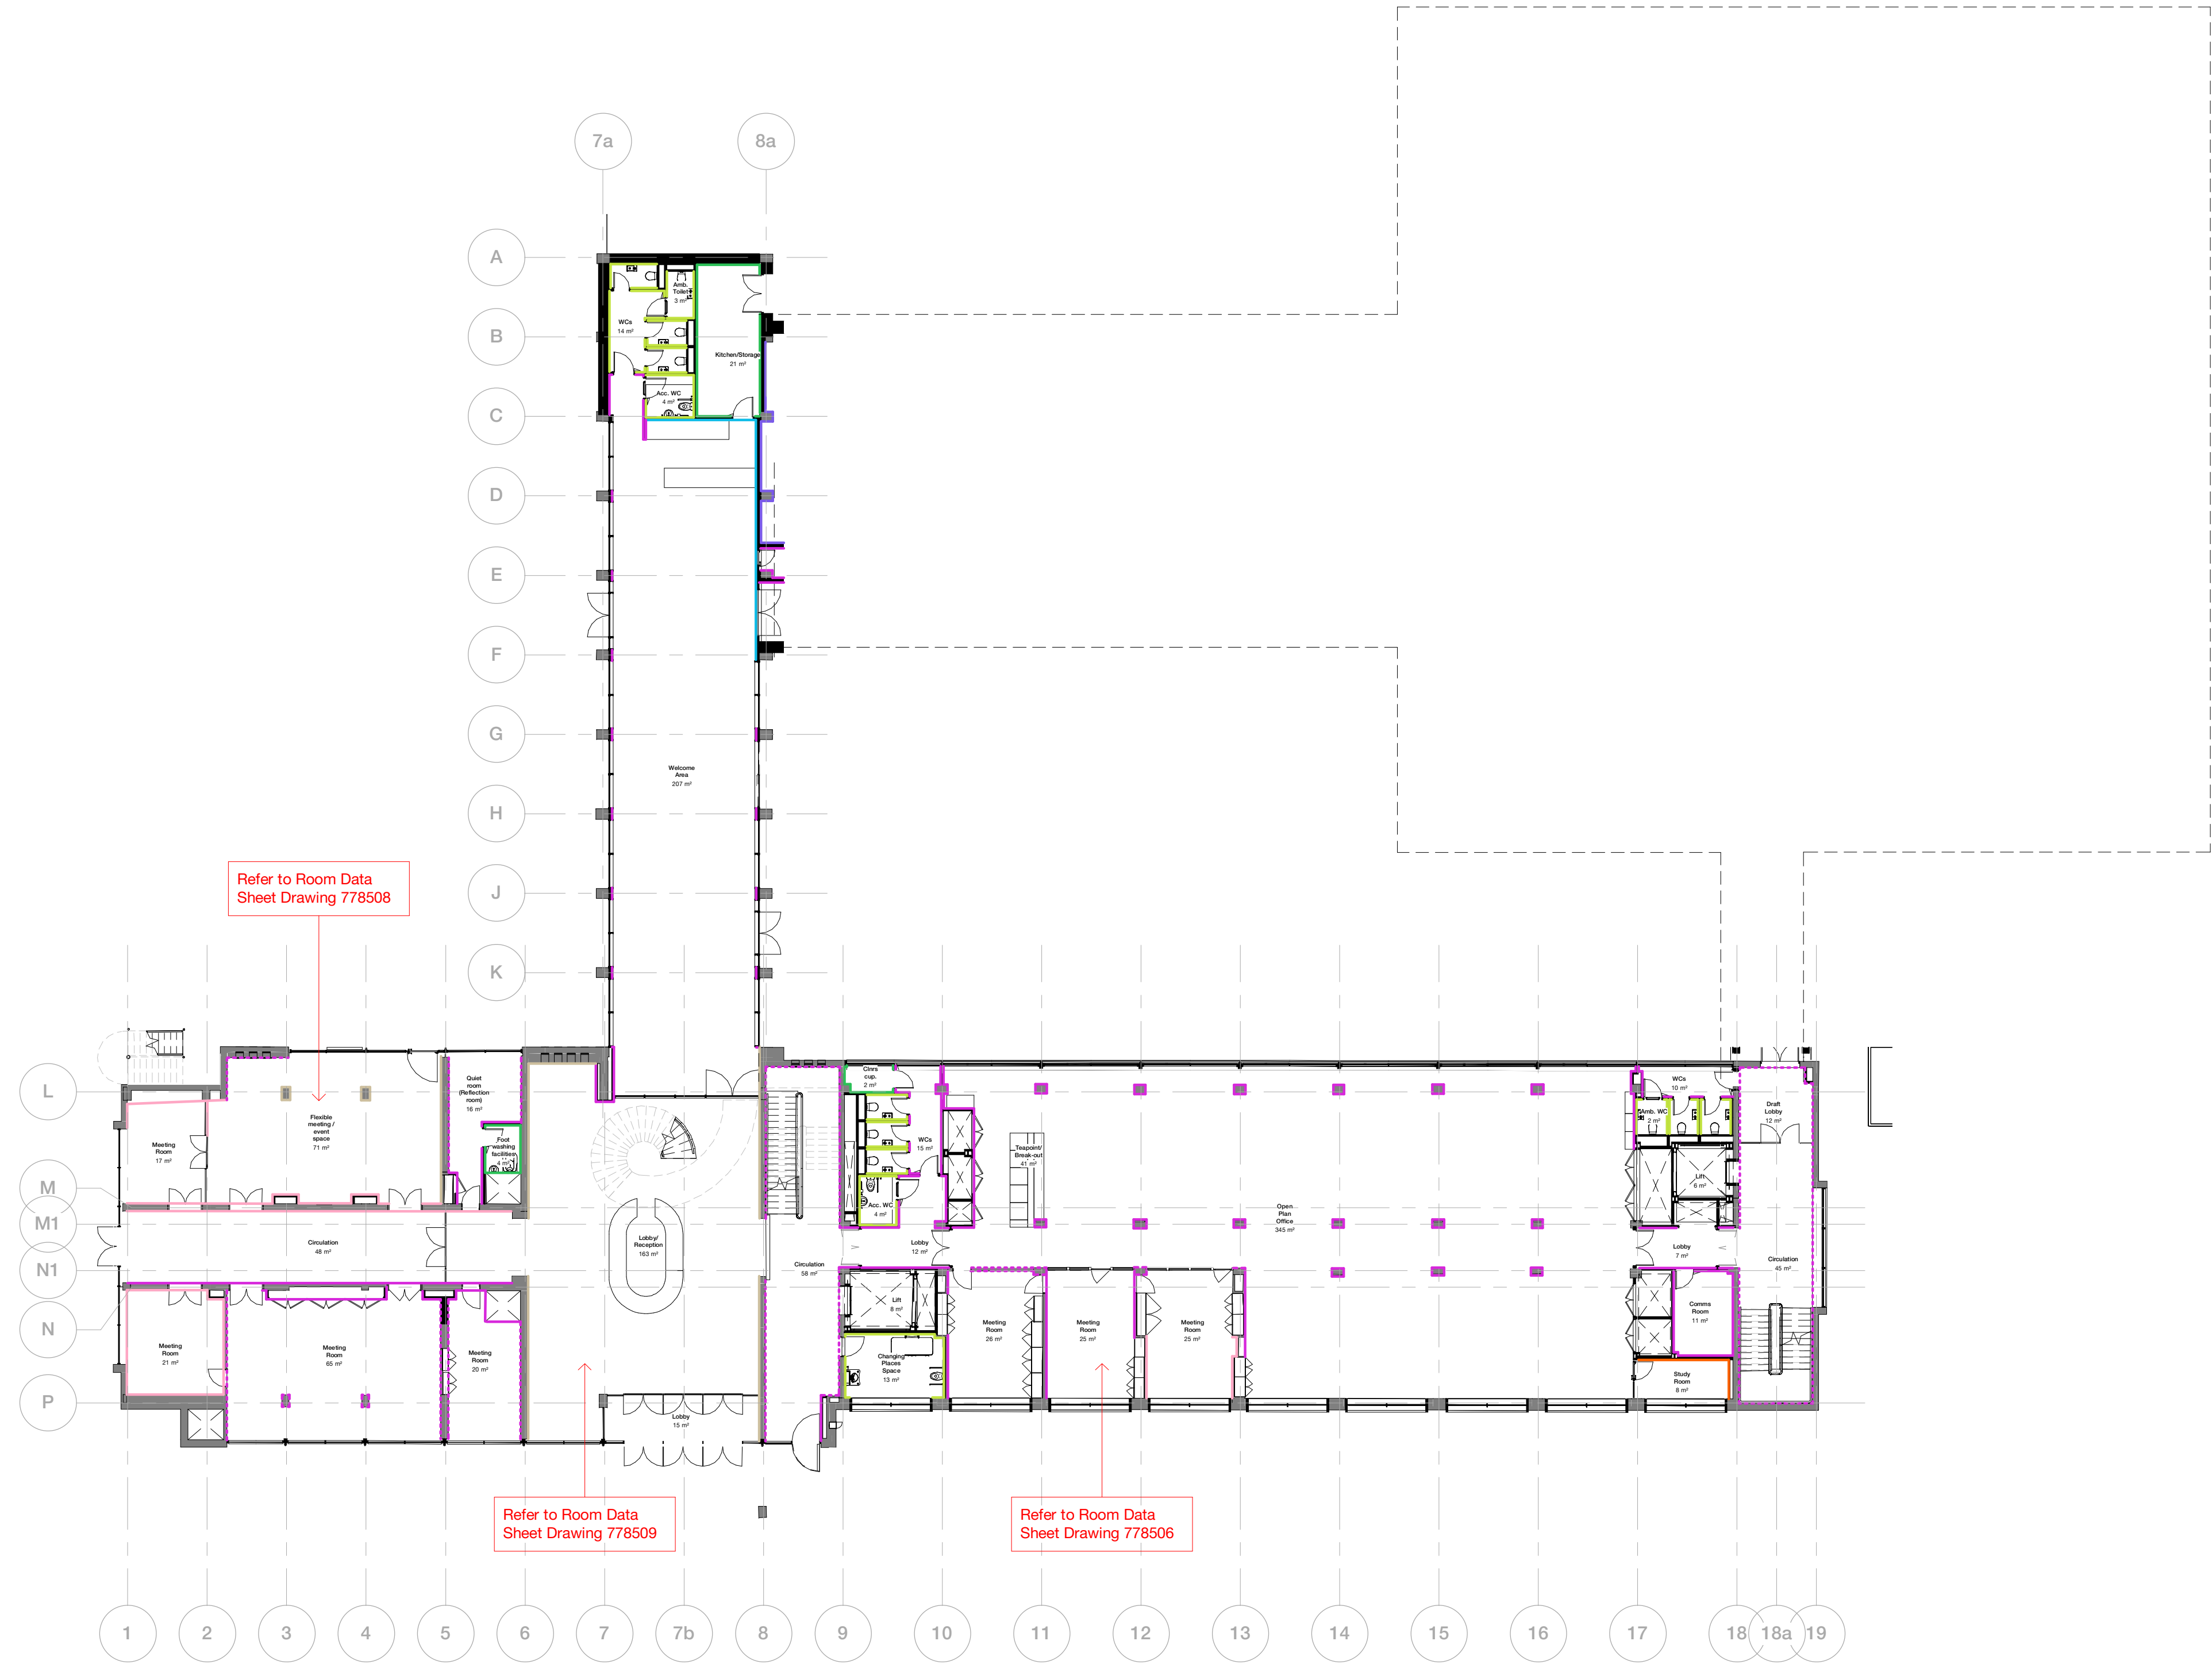

FINISHES KEY:

- Painted Plaster (allow for anti-bacterial paint in toilets and kitchens)
- Paint over Existing/Repaired plaster
- Slatted Timber Pannelling
- Wood Wool Acoustic Panels (height: 1400 mm. Painted plaster at high level)
- Porcelain Tiles (Datum height of 2100 mmm)
- Ceramic Tiles (Datum height of 2100 mmm)
- Waterproof Paint to blockwork

Refer to Outline Interior Finishes / Features Condition and Scope of Works HCC-HBA-CC-XX-SH-A-400001

- EIWF-01 - Perforated Elm-Veneered Panelling
- EIWF-02 - Acoustic Straight-grained Elm Panelling
- EIWF-03 - Painted Timber Panelling
- EIWF-04 - Slatted timber Pannelling
- EIWF-05 - Florentine Travertine Stone
- EIWF-06 - Verte de Fre green marble finish
- EIWF-07 - Replaced Timber Panelling
- EIWF-08 - Polished Elm Panelling
- EIWF-09 - Leatherette Finish

Copyright Hawkins\Brown Architects
No implied licence exists. This drawing should not be used to calculate areas for the purposes of valuation. Do not scale this drawing. All dimensions to be checked on the site by the contractor and such dimensions to be their responsibility. All work must comply with relevant British Standards and Building Regulations requirements. Drawing errors and omissions to be reported to the architect. To be read in conjunction with Architect's specification and other consultant information.

Rev	Description	Date
P1	Planning Issue	05.04.23


159 St John Street
London EC1V 4QJ
mail@hawkinsbrown.com
hawkinsbrown.com

Hawkins\Brown

Project
Haringey Civic Centre
High Rd,
Wood Green,
N22 8LE

Drawing
Level 00 - Ground Floor Civic Centre Internal Wall Finishes Plan

Scale @ A1 1 : 200		Date 15.03.23	
Drawn By RK		Checked By JM	
Job Number 190149	Status S2	Purpose of Issue Issued for Information	
Drawing No. HCC-HBA-CC-00-DR-A-428100		Rev P1	

