



- Notes:
- All design work performed by Robert Macdonald, draughted digitally from hand drawn sketches, any amendments to this design intent approved by designer prior to formal issue.
 - Do not scale from this drawing; work to figured dimensions only.
 - All information is to be checked on site for accuracy and fit.
 - Report any discrepancies and omissions to Robert Macdonald.

H&S Notes - "ERIC" (Eliminate, Reduce, Isolate, Control)




- Where services on a project do not include for site inspections and works surveys, we do not warrant that 'as built' issue drawings are a complete and accurate record of what has been constructed.
- Unless notified specifically by the responsible party, changes made on site to the design information has not been incorporated in this drawing.

SCALE BAR: 1:100 @A3



FOR STRUCTURAL ENG INFORMATION
PLEASE REFER TO DEVISE DRAWINGS


- PARTY WALL LINE
- 01 Aluminium sheet roof with drip detail
 - 02 100x50mm PFC to Str Eng spec
 - 03 Rendered reveal
 - 04 Stretcher bond brickwork using retained original removed brickwork
 - 05 Maxlight sliding door (graphite colour)
 - 06 150mm RC slab w 165mm upstand to Str Eng spec
 - 07 Foundation to Str Eng spec

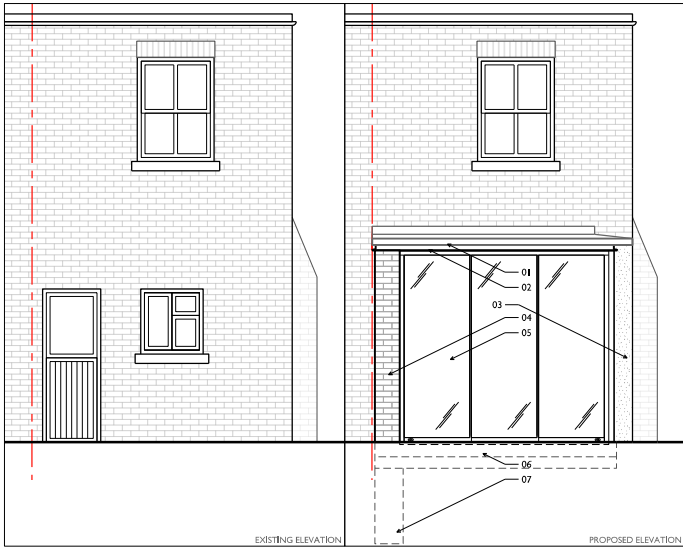

D	30.01.23	Scale amended	LD	RM
C	16.09.22	Tender issue	LD	RM
B	13.09.22	Amended to comments	LD	RM
A	06.09.22	Plotsheet amended	LD	RM
	03.09.22	First issued	LD	RM
Rev	Date	Description	By	Chkd



Designed by Robert Macdonald, draughted by Lewis Darnton

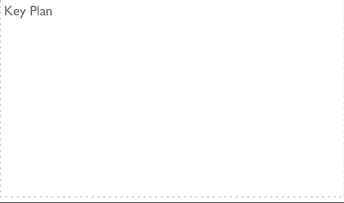

Project

100 Warham Road
Haringay, London,
N4 1AU

Client

Katie Macdonald
Tom Urwin

Scale	Date	By	Checked
1:100 @ A3	SEP 22	LD	BM

Drawing Title

EXISTING + PROPOSED
SOUTH FACING
ELEVATIONS

Drawing Status	
PLANNING	
Drawing No	Revision
0002_09	D