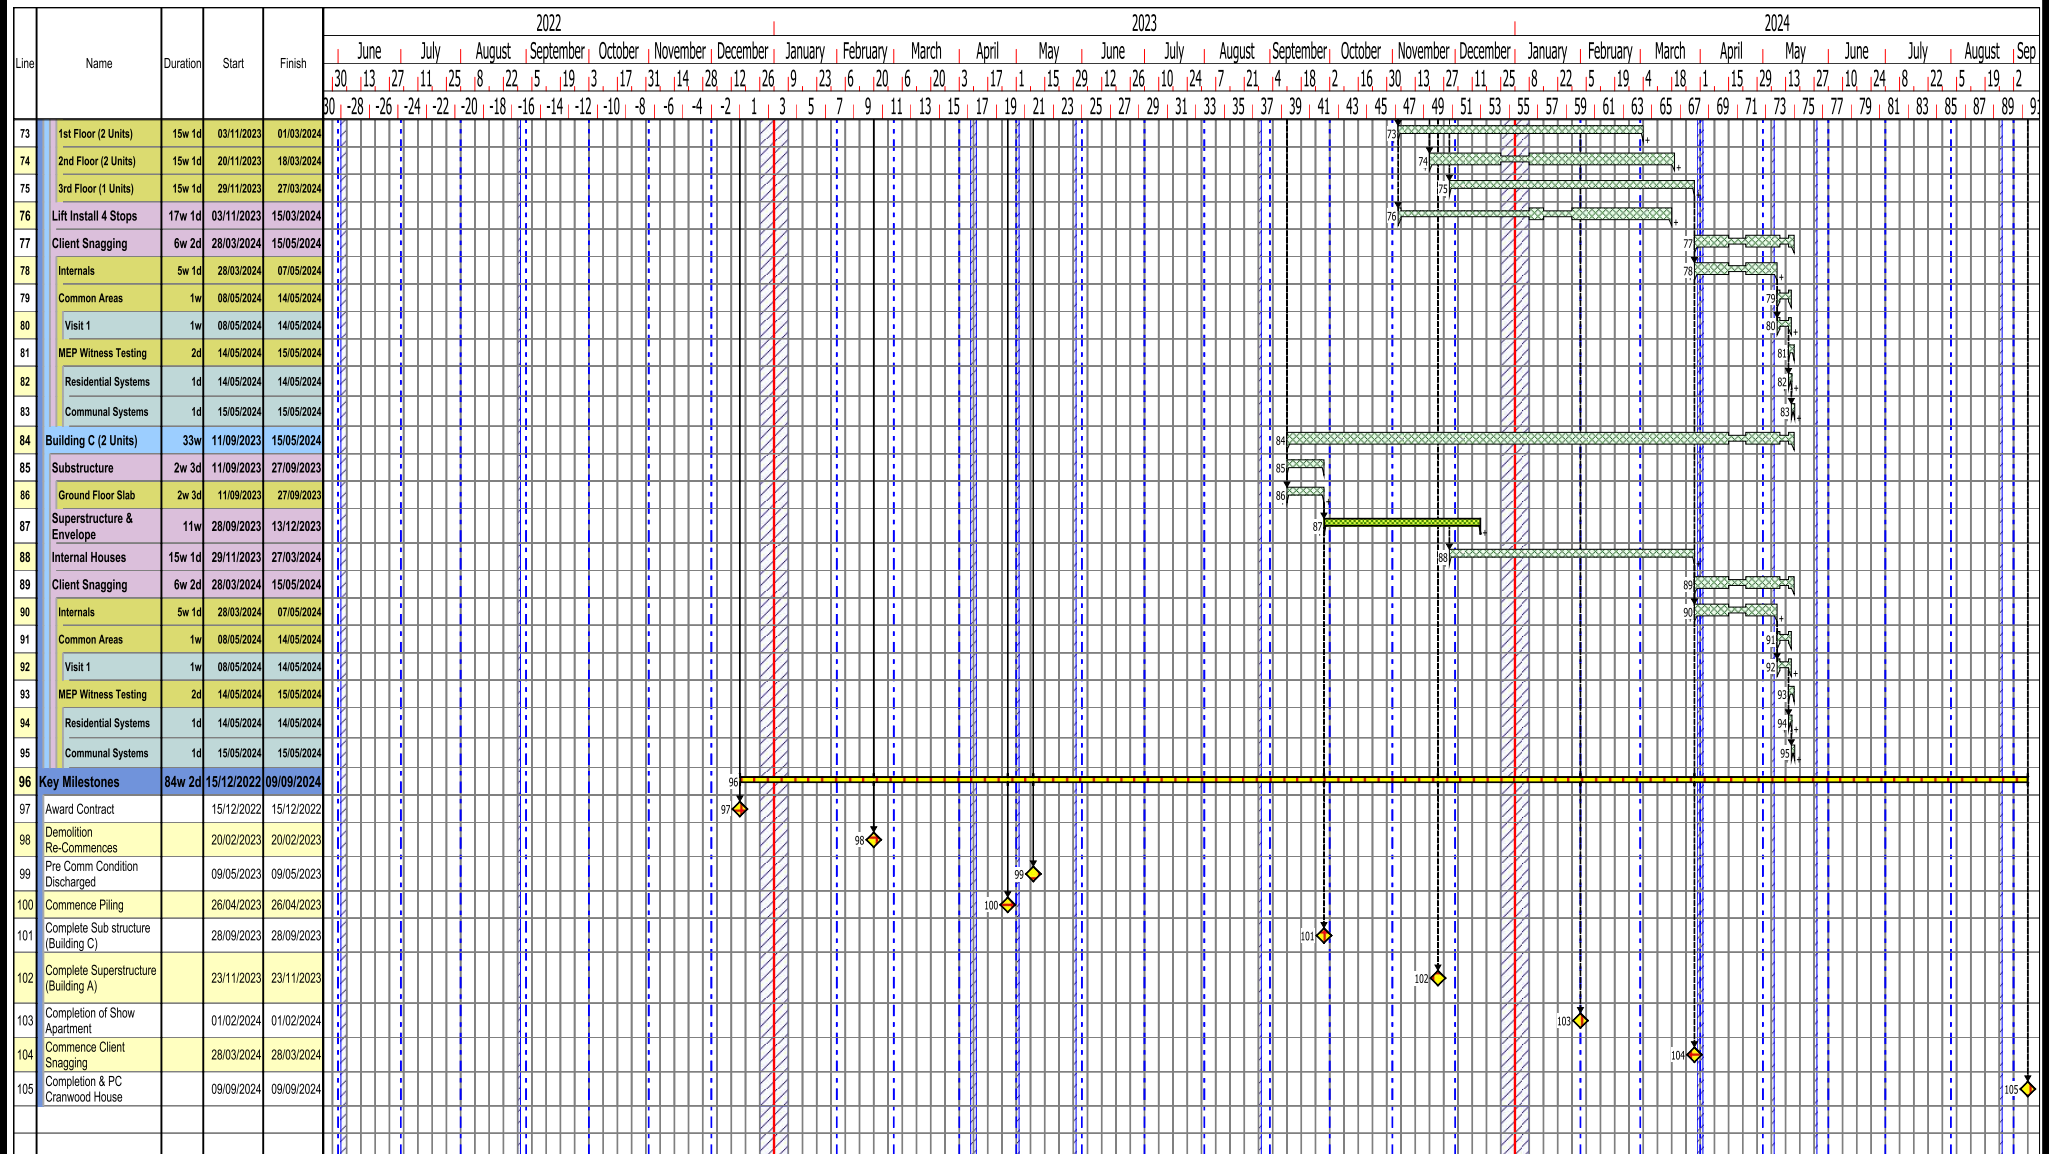

APPENDIX C PROPOSED CONTRACT PROGRAMME

10/01/2023

London Borough Of Haringey

FDBL



Trades	Contractor	Procurement	Stages	Design	Discipline
Client Lead In	Demolition Works	Default	Summary Bar	Key Milestones	UXO Surveys
Pier	Design Period	Concrete Frame	Planning	Piling	Network Rail

Milestone Appearances

Start Milestone

Drawn by: SB	Dwg No. C0	Revision No. Contract	Notes: Contract Proposal
--------------	------------	-----------------------	--------------------------