


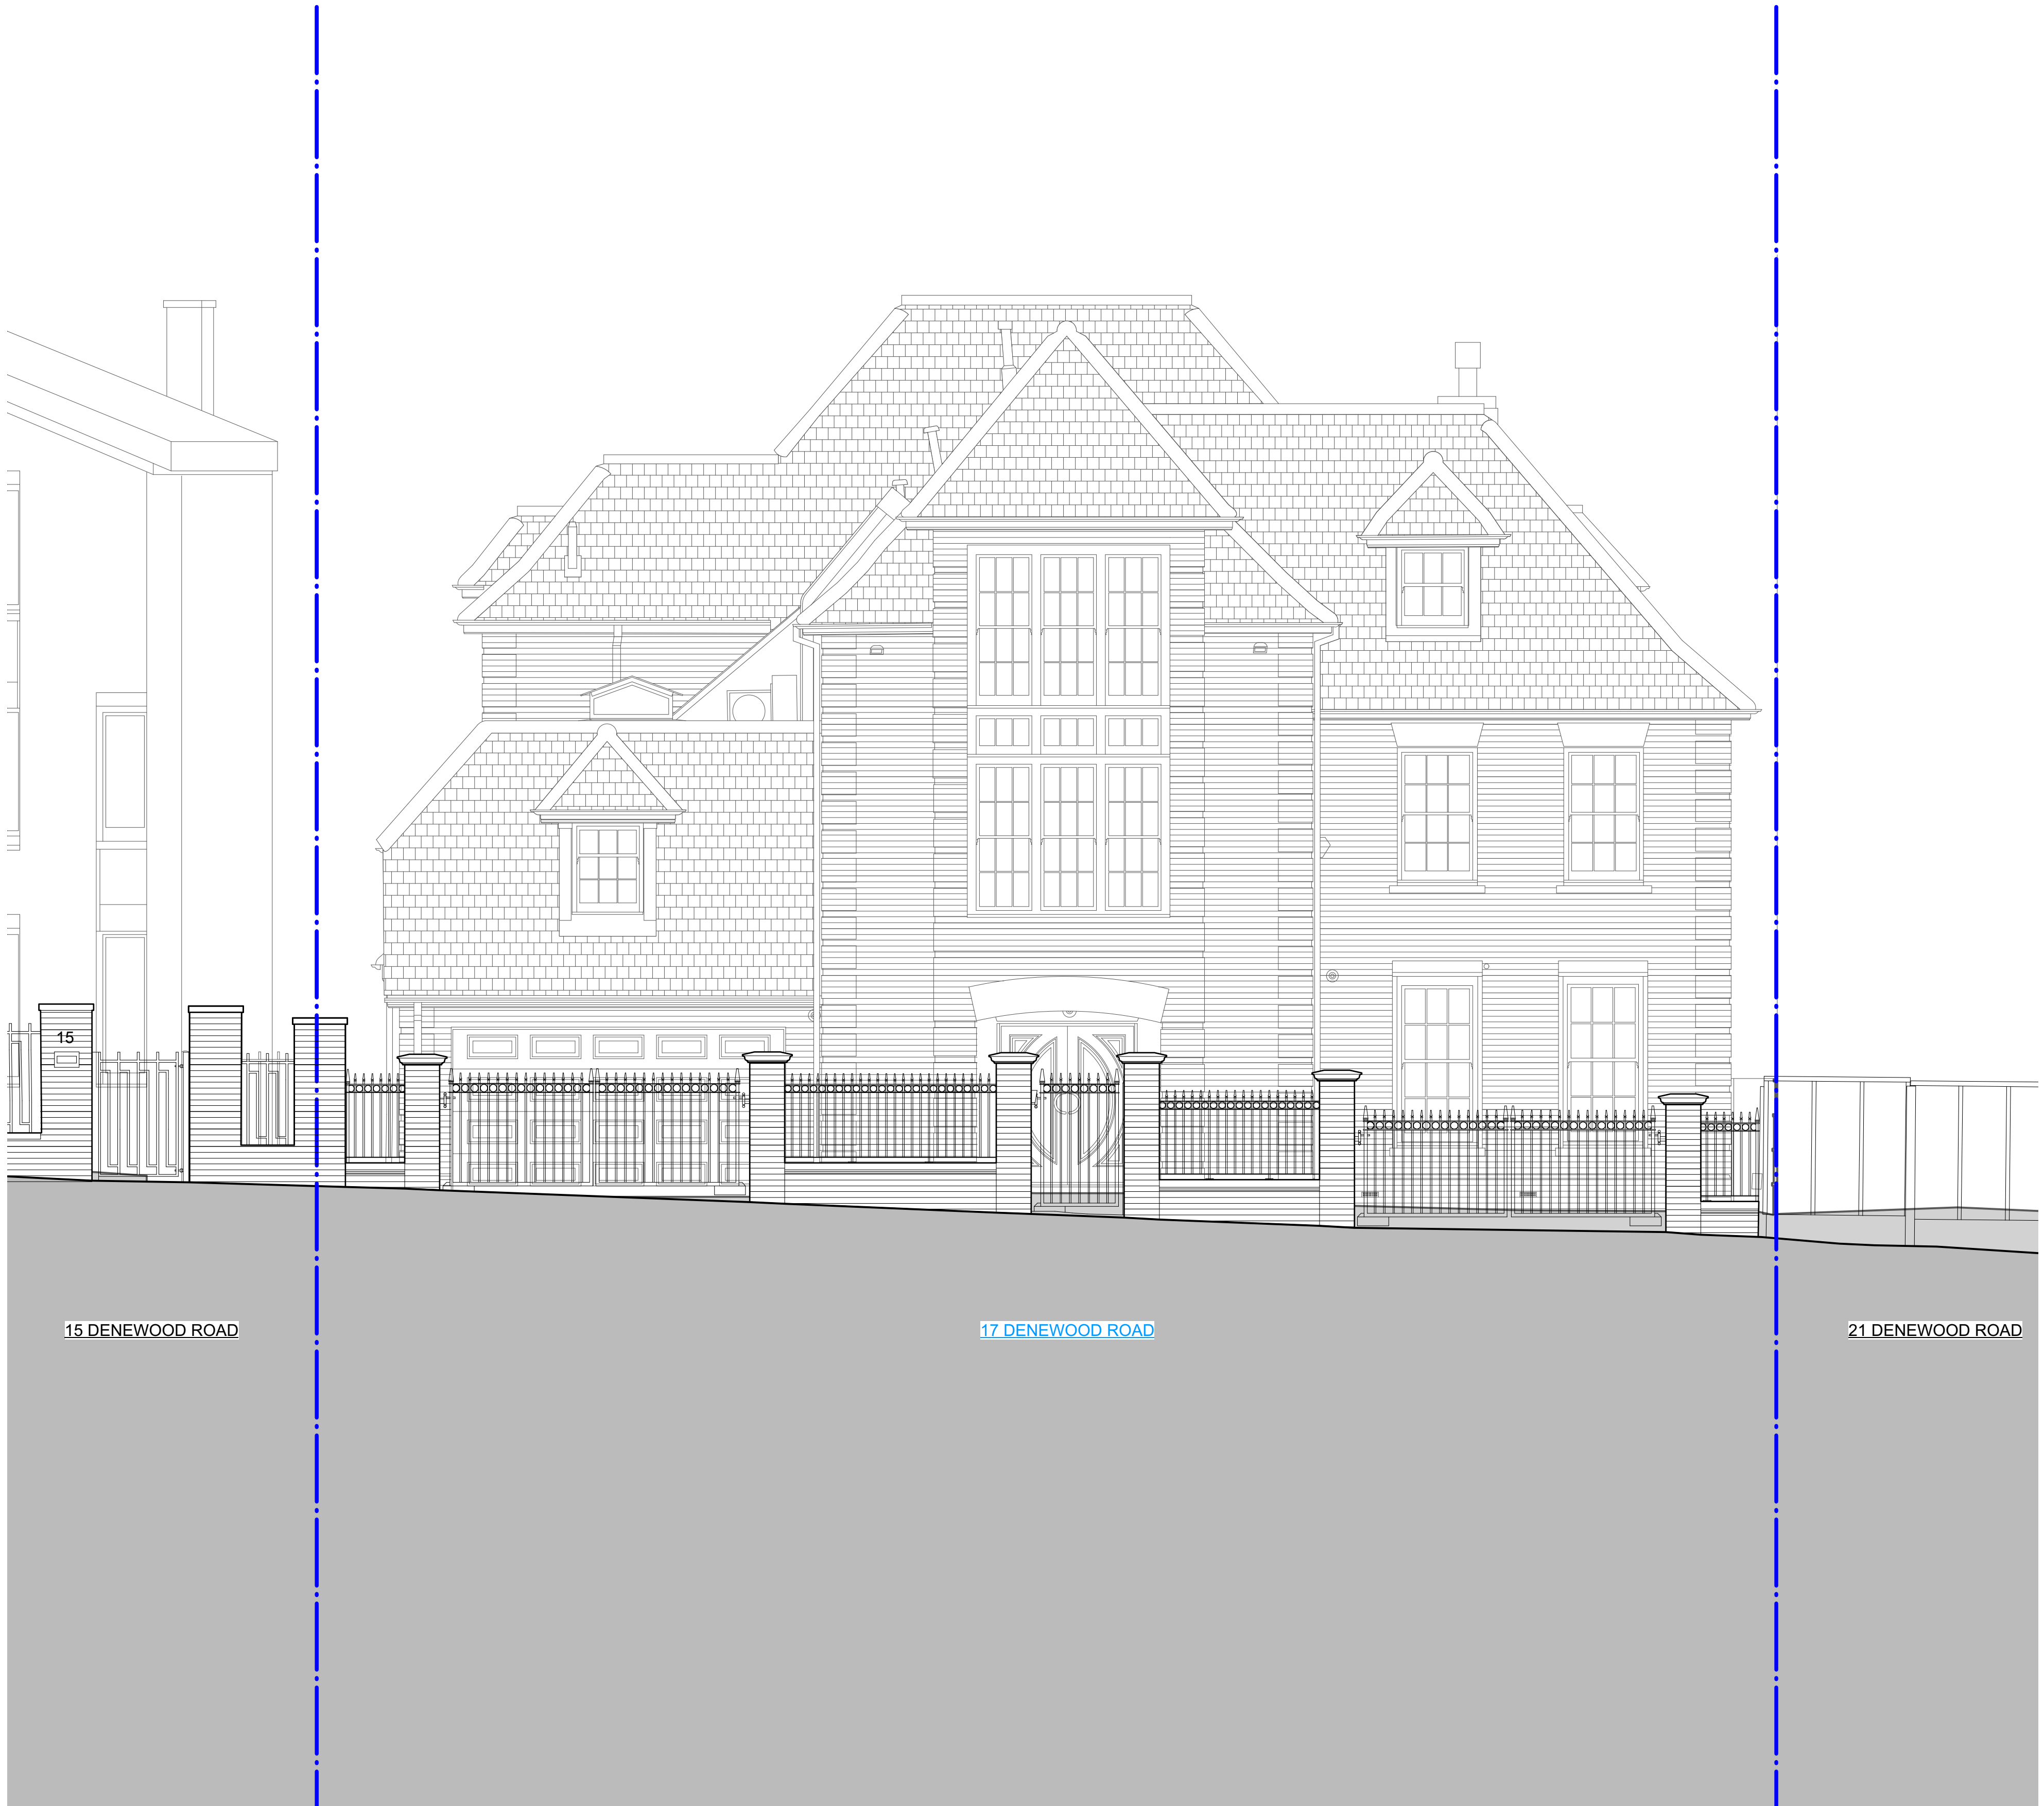

Key: Ownership boundary Existing Fabric Proposed Fabric Demolished Fabric

Scale: 0 0.50 1.0 1.5 2.0 2.5m 1:100 @ A3 / 1:50 @A1

Orientation:

N/A

Revision	Date	Description:
01	21/04/2023	Issued for PLANNING APPLICATION

1. Do not build from this drawing (this is purely for a planning application submission).
2. Copyright is retained by BASTET DESIGN HOUSE LTD



Project: 17 Denewood Road, Highgate, London, N6 4AQ		
Drawing Title: (PL) Planning Submission Existing Street Elevation		
Project No: BDH222	Package: (PL)	Doc No: 024.1_