


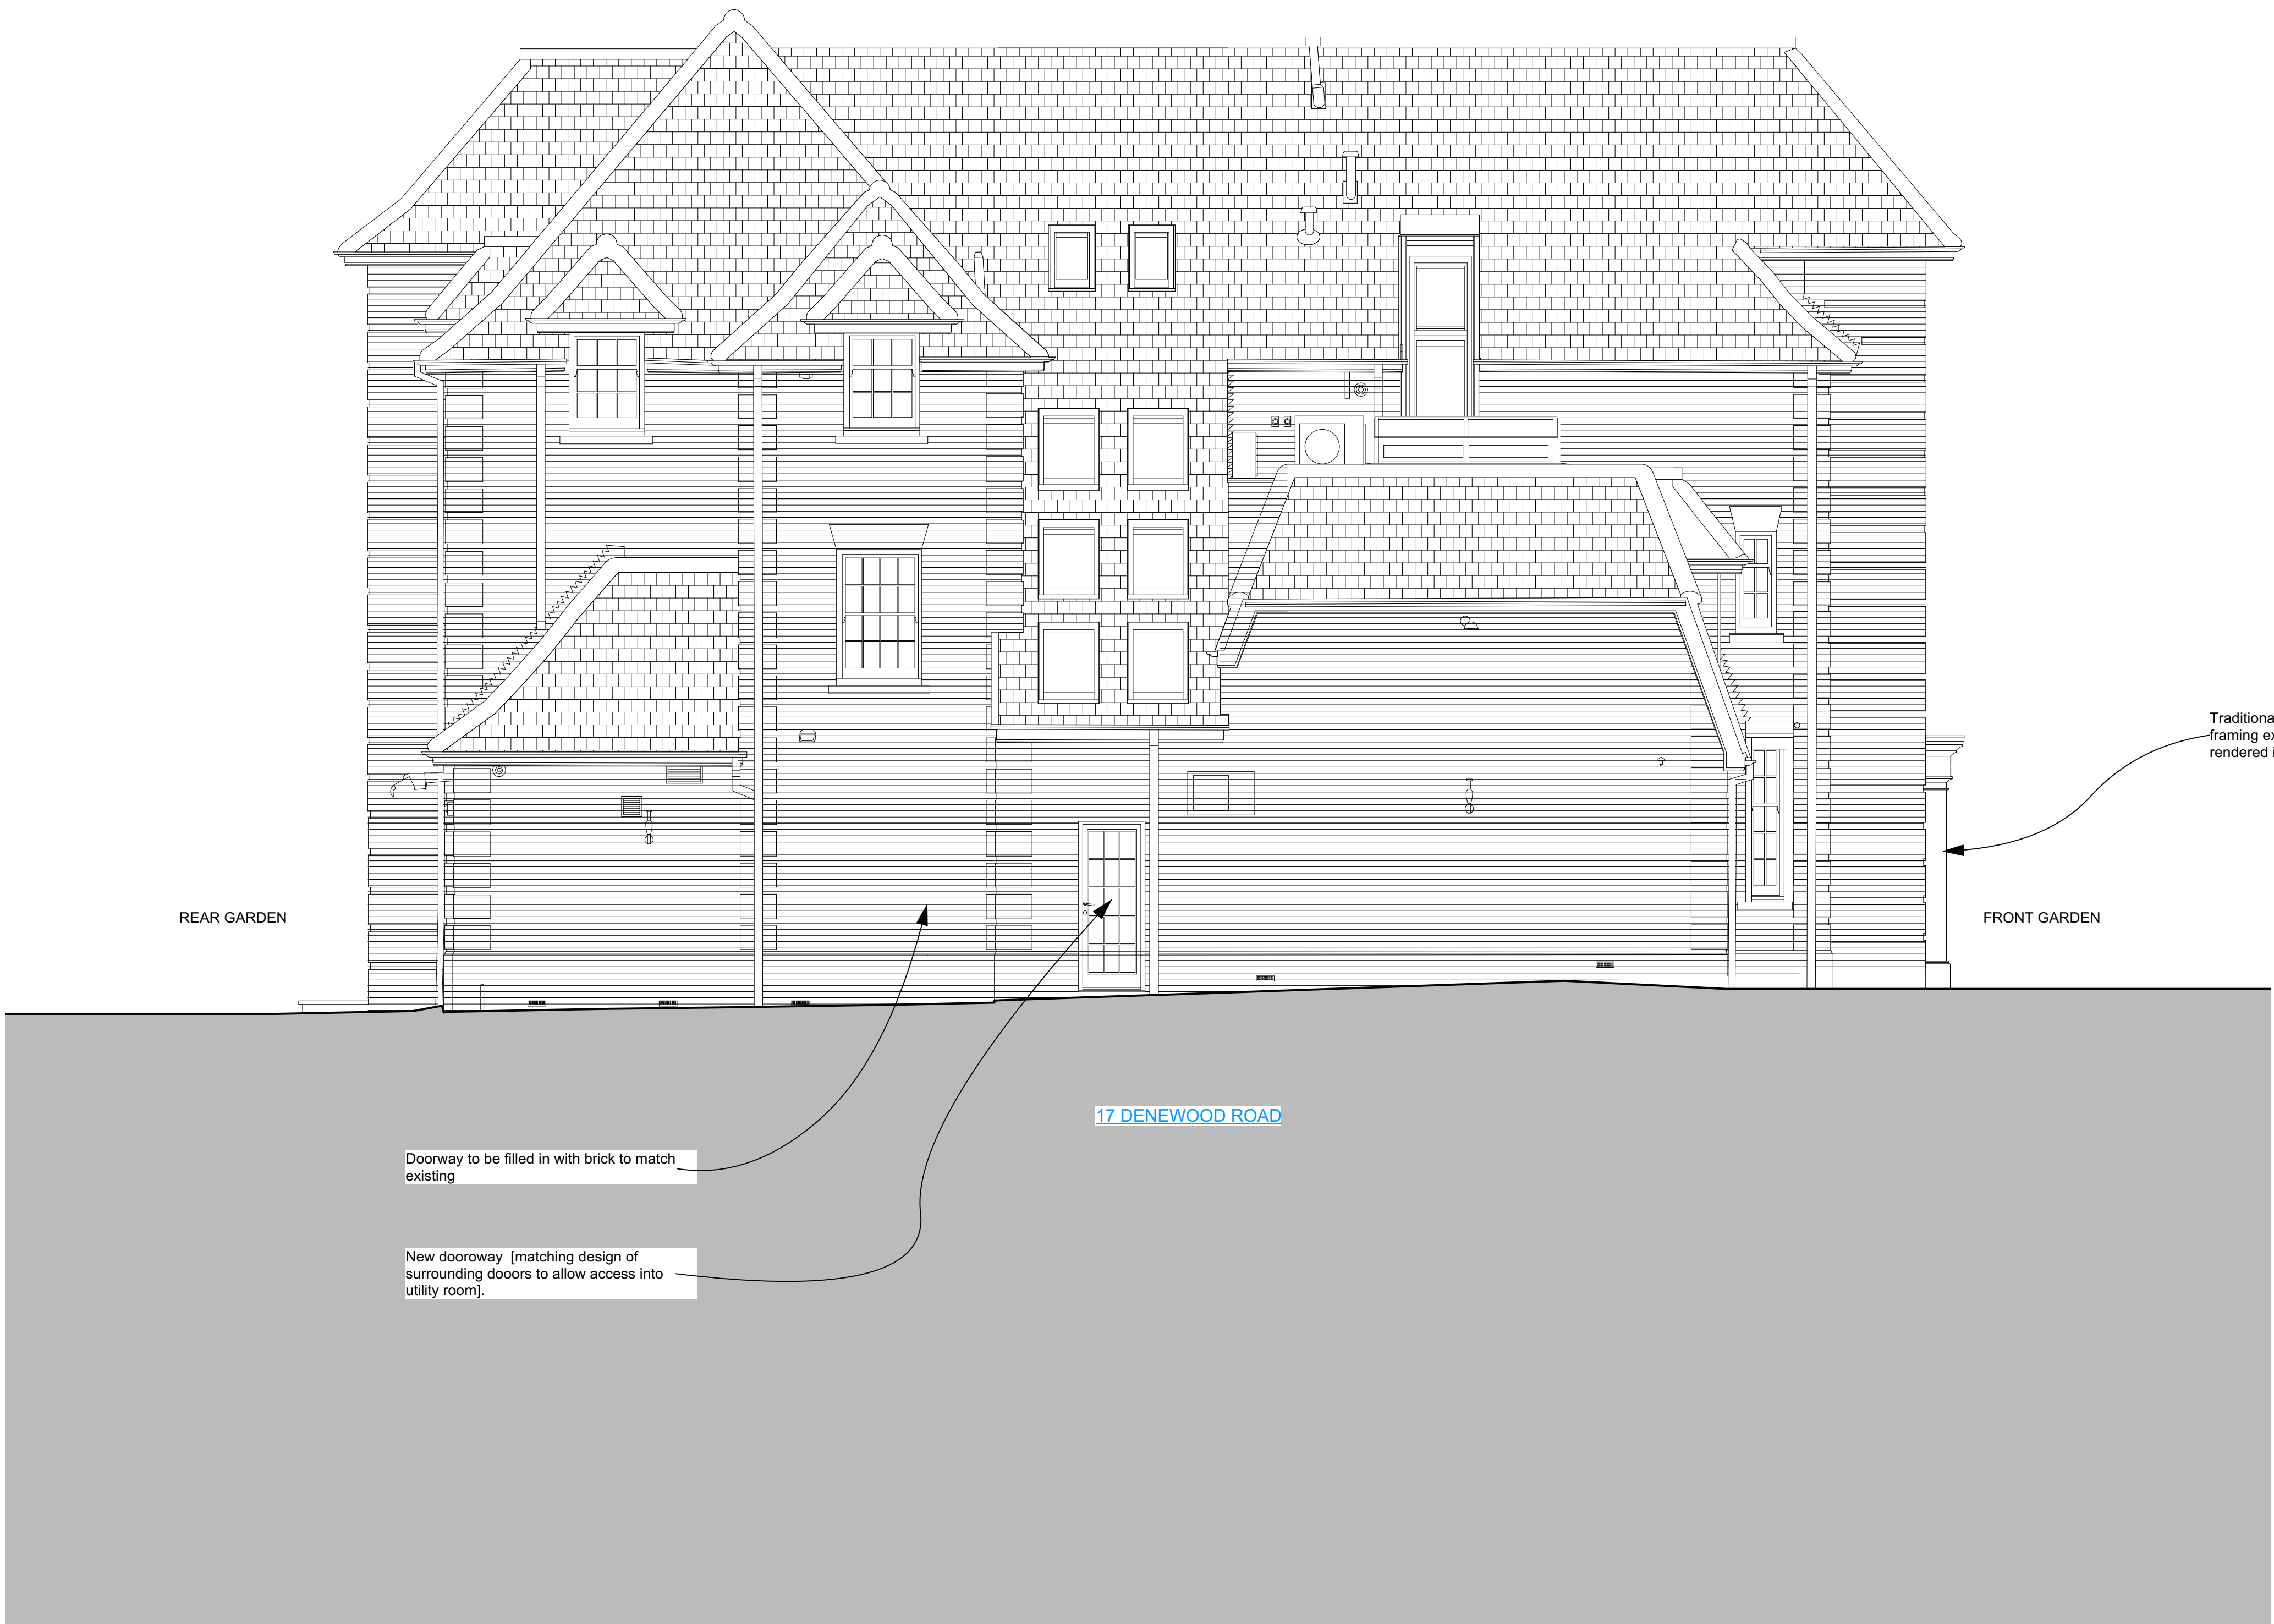

Traditional stucco render white portico
framing existing doorway with white
rendered internal reveals.

FRONT GARDEN

REAR GARDEN

17 DENEWOOD ROAD

Doorway to be filled in with brick to match
existing

New doorway [matching design of
surrounding doors to allow access into
utility room].