
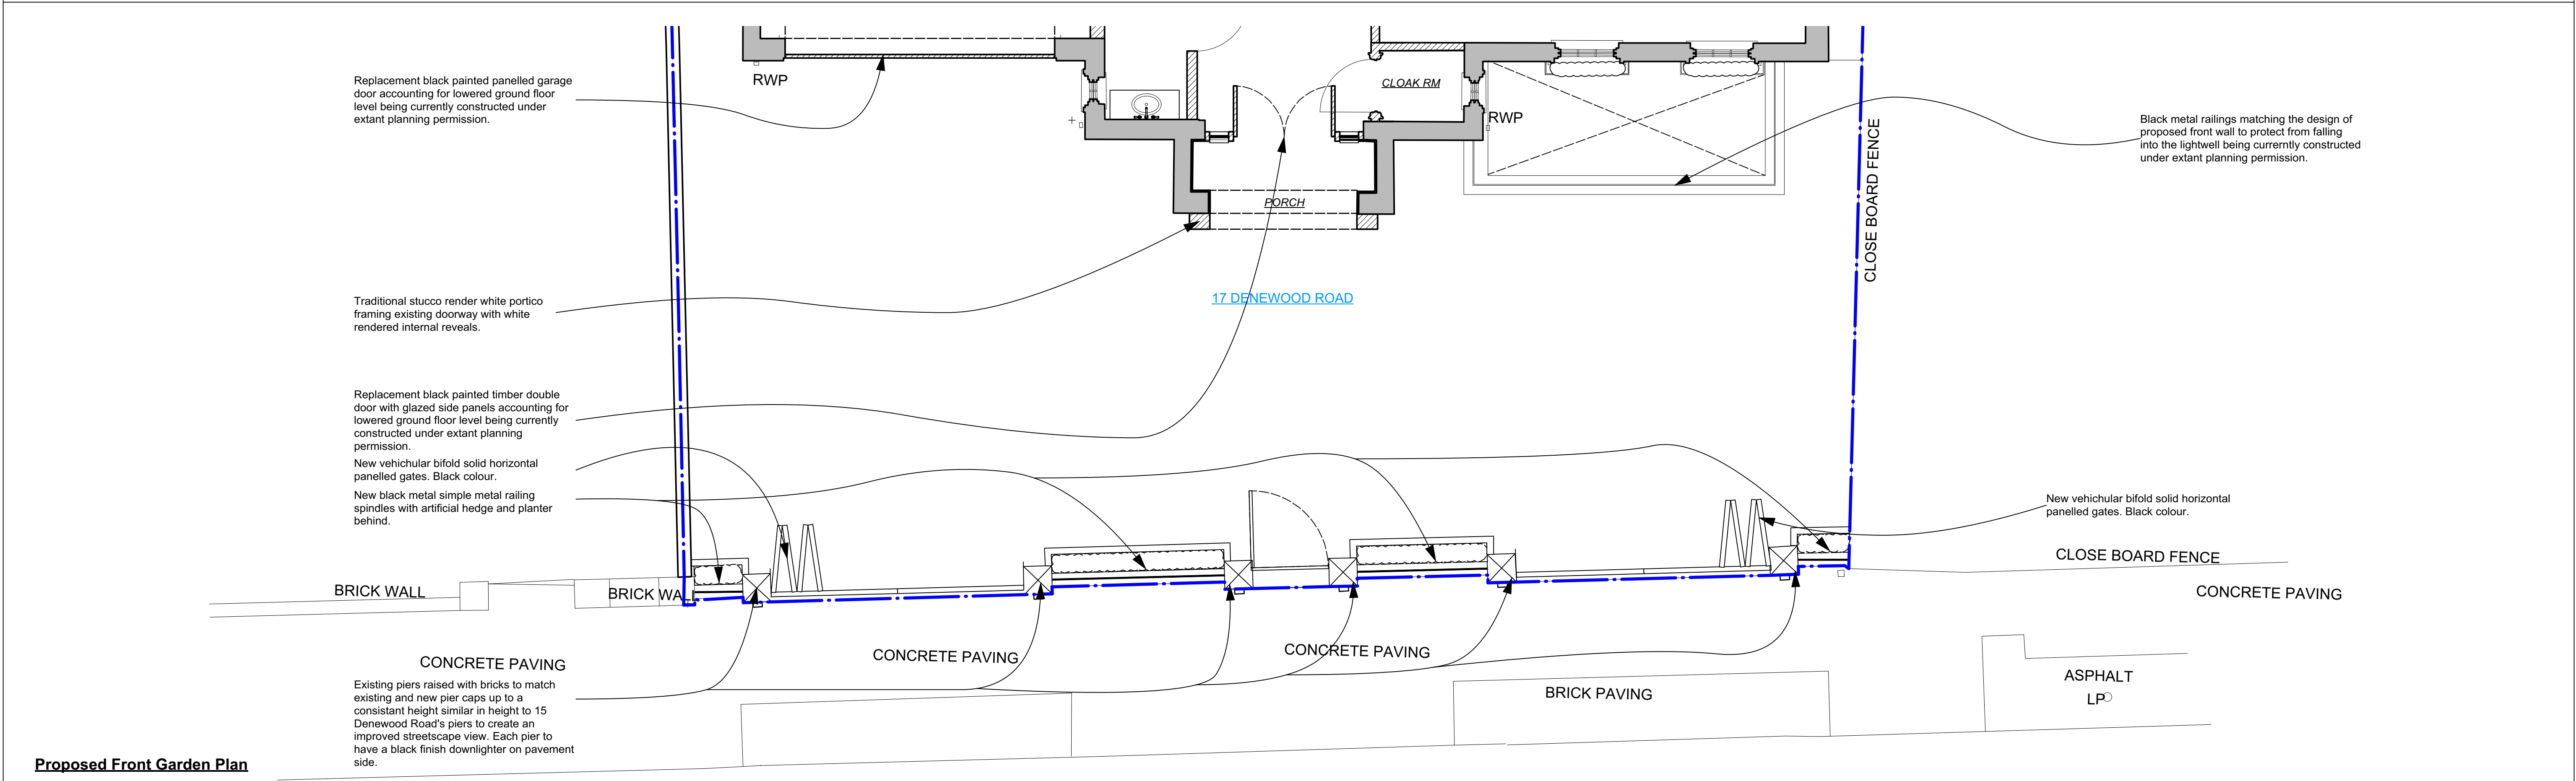


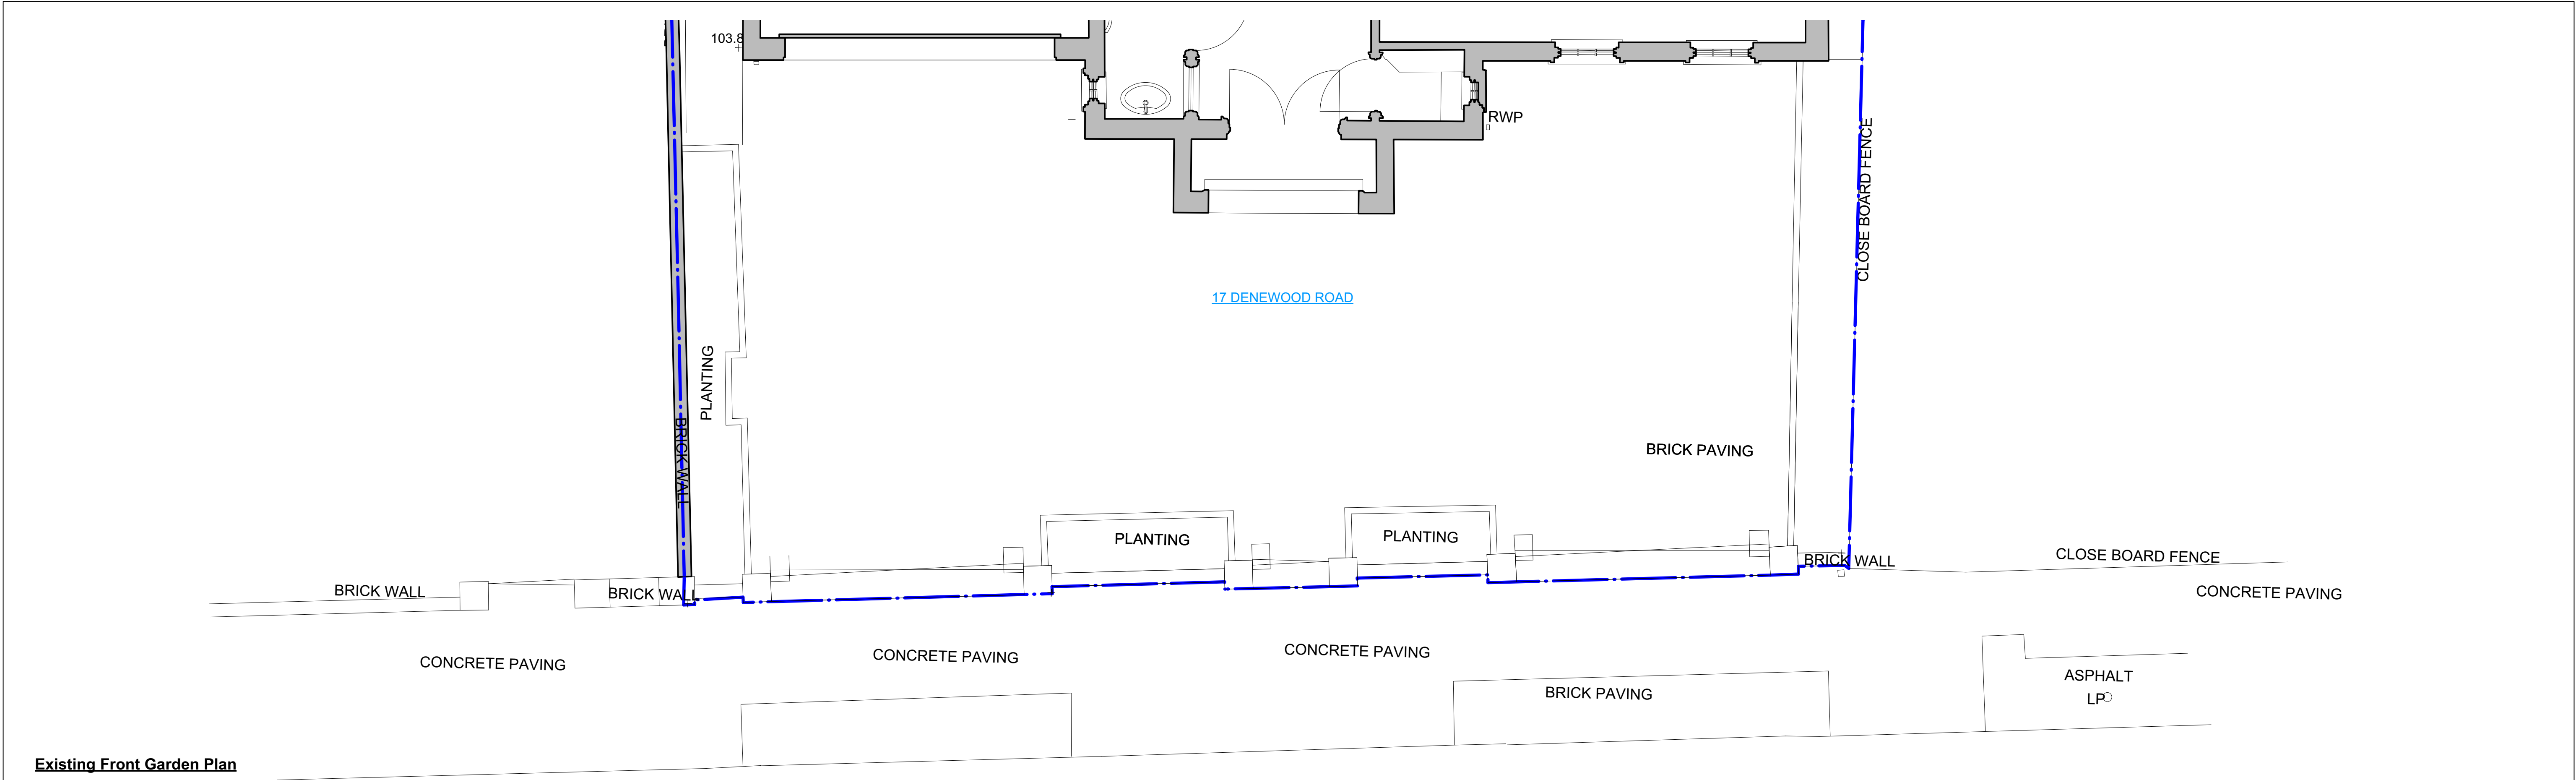

|   |                                                                    |                     |                                                                                            |                         |                                 |
|---|--------------------------------------------------------------------|---------------------|--------------------------------------------------------------------------------------------|-------------------------|---------------------------------|
| <b>Key:</b><br>— Ownership boundary<br>Existing Fabric<br>Proposed Fabric<br>Demolished Fabric                                                   | <b>Scale:</b><br>0 0.50 1.0 1.5 2.0 2.5m<br>1:100 @ A3 / 1:50 @ A1 | <b>Orientation:</b> | <b>Revision</b>                                                                            | <b>Date</b>             | <b>Description:</b>             |
|   |                                                                    |                     | 01                                                                                         | 21/04/2023              | Issued for PLANNING APPLICATION |
| 1. Do not build from this drawing (this is purely for a planning application submission).<br>2. Copyright is retained by BASTET DESIGN HOUSE LTD |                                                                    |                     | 02                                                                                         | 26/04/2023              | Issued for PLANNING APPLICATION |
|   |                                                                    |                     | 03                                                                                         | 04/05/2023              | Issued for PLANNING APPLICATION |
|   |                                                                    |                     |                                                                                            |                         |                                 |
| <b>BASTET</b><br>DESIGN HOUSE   |                                                                    |                     | <b>Project:</b><br>17 Denewood Road, Highgate, London, N6 4AQ                              |                         |                                 |
|   |                                                                    |                     | <b>Drawing Title</b><br>(PL) Planning Submission<br>Existing & Proposed Front Garden Plans |                         |                                 |
|   |                                                                    |                     | <b>Project No:</b><br>BDH222                                                               | <b>Package:</b><br>(PL) | <b>Doc No:</b><br>040_          |