


GENERAL PLANNING NOTES

1. No dimensions to be scaled from this drawing.
2. All errors, omissions or inconsistencies to be reported to the architect immediately.
3. Use figured dimensions only. All dimensions to be checked on site prior to construction and/or fabrication.

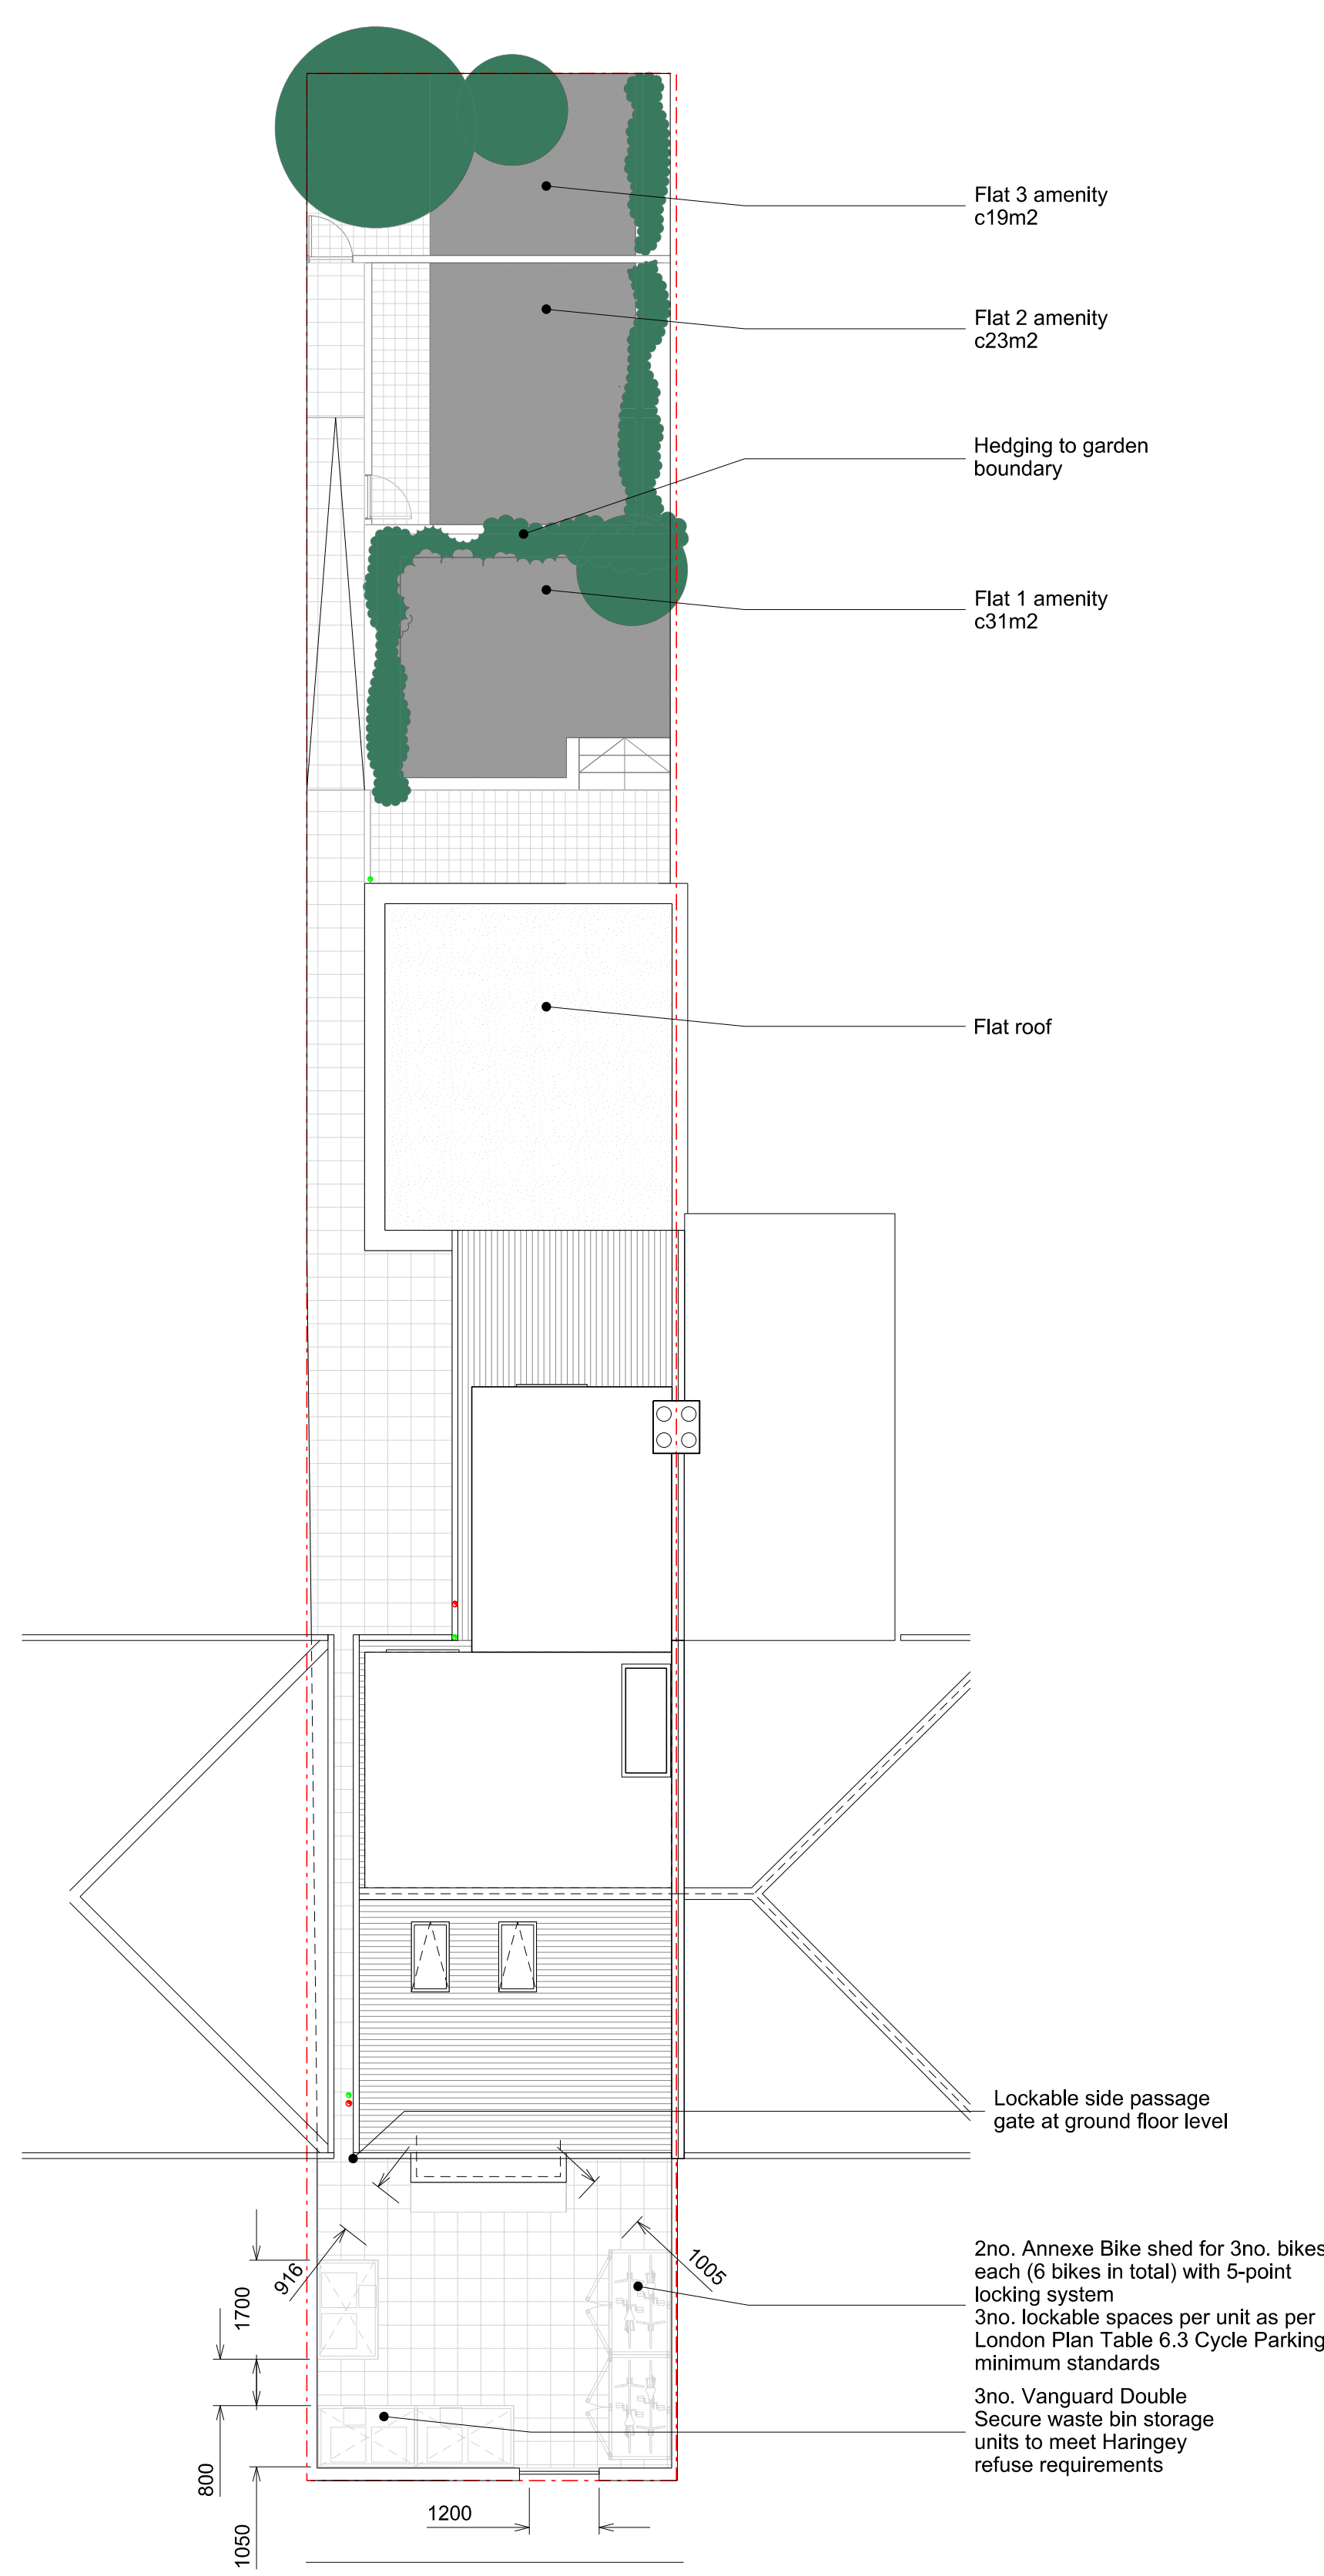


Secure cycling storage provision



Secured by Design approved Polyester powdercoated aluminium 3 cycle storage unit with 5-point shrouded locking system, by Asgard (or similar approved) 3no. lockable spaces per unit as per London Plan Table 6.3 Cycle Parking minimum standards

ANNEXE (HIGH SECURITY) BIKE SHED x3
EXTERNAL MEASUREMENTS

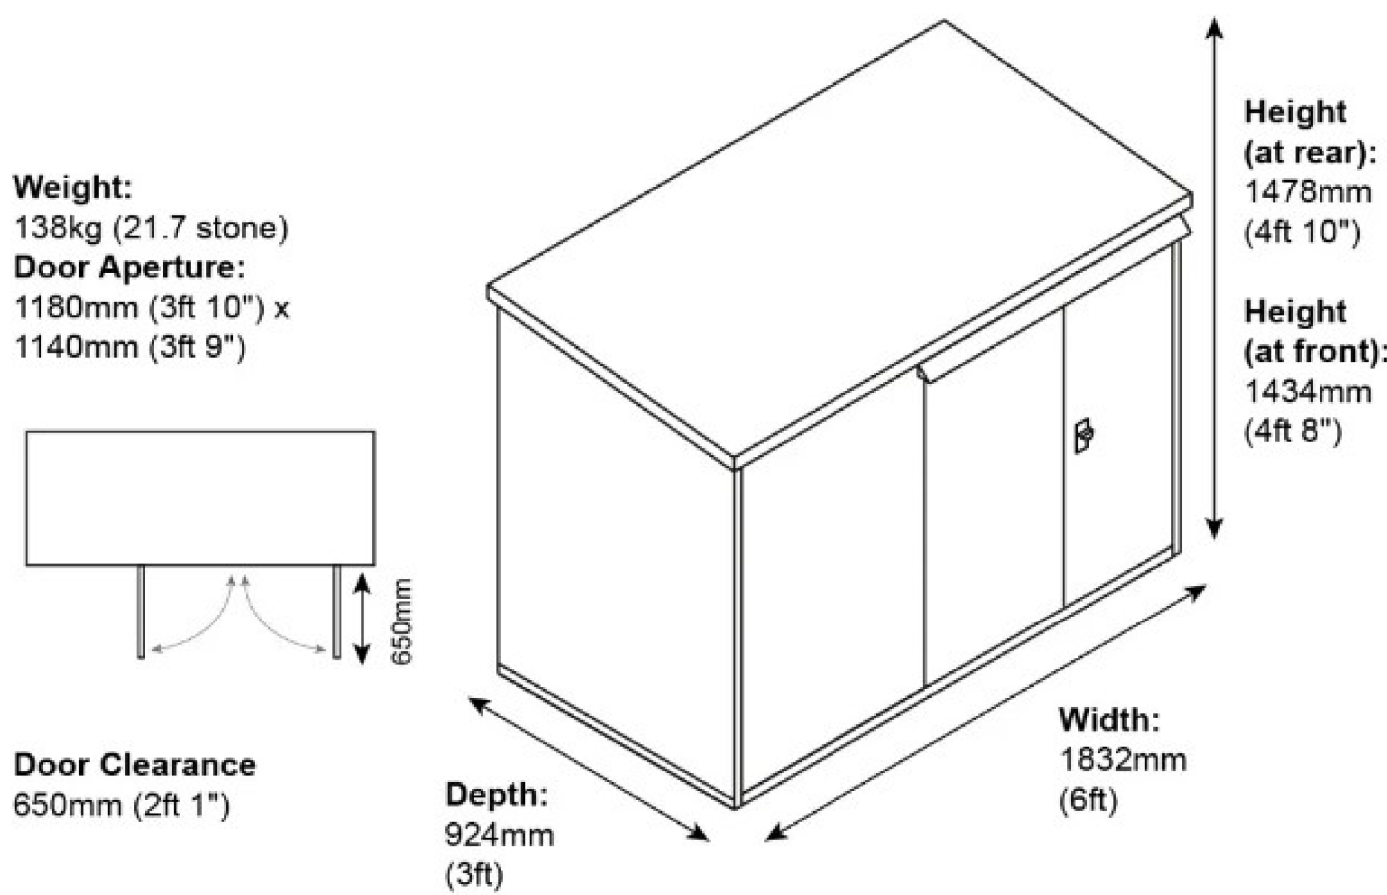


Secure waste bin storage provision



Polyester powdercoated aluminium Double secure waste bin storage with padlock, by Asgard (or similar approved). Sized to meet Haringey waste, recycling and food waste requirements. Finish to match cycling storage unit.

VANGUARD GARDEN SHED
EXTERNAL MEASUREMENTS

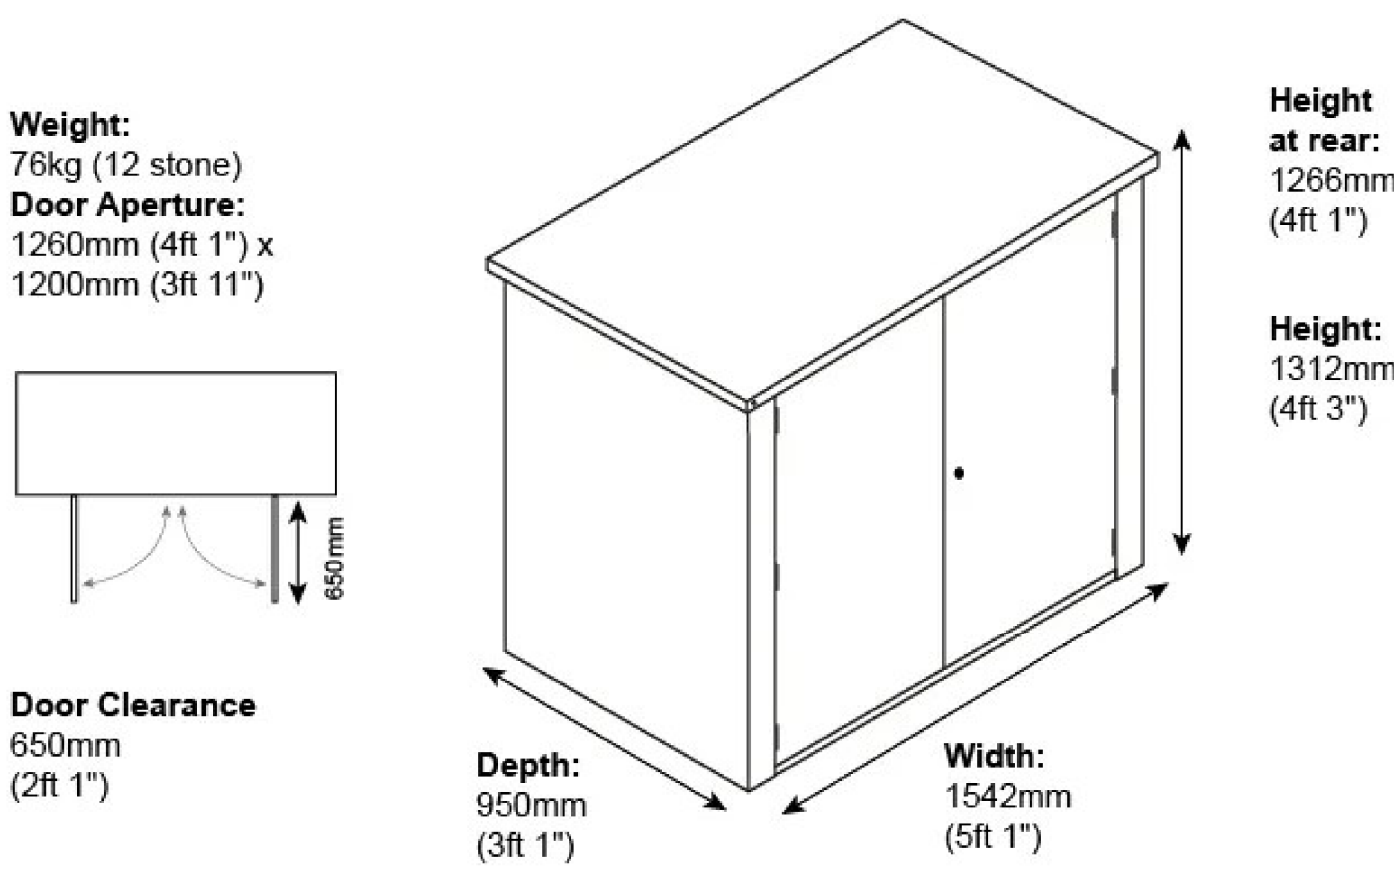

PLANNING

Project No.	2202	
Client	Atlas Homes	
Date		
Scale	1:200 @ A3 / 1:100@A1	
Project	26 Bounds Green Road	
Drawing Title:	Proposed Block Plan	
Drawing No.	2202_10_005	Rev. D
Drawn	Approved	Signed

Copyright © Hill Patru Architects.
No implied license exists. This drawing should not be used to calculate areas for the purposes of valuation. All dimensions to be checked on site by the contractor and such dimensions to be their responsibility.
Do not scale drawings
All work must comply with relevant British Standards and Building Regulations requirements. Drawing errors and omissions to be reported to the architect.

HILL PATRU
22-24 Prince of Wales Road
London
NW5 3LG
T: 020 3666441
info@hillpatru.co.uk
www.hillpatru.co.uk

RIBA **ARB**
Architects Registration Board

0 1m 2m 4m 10m