
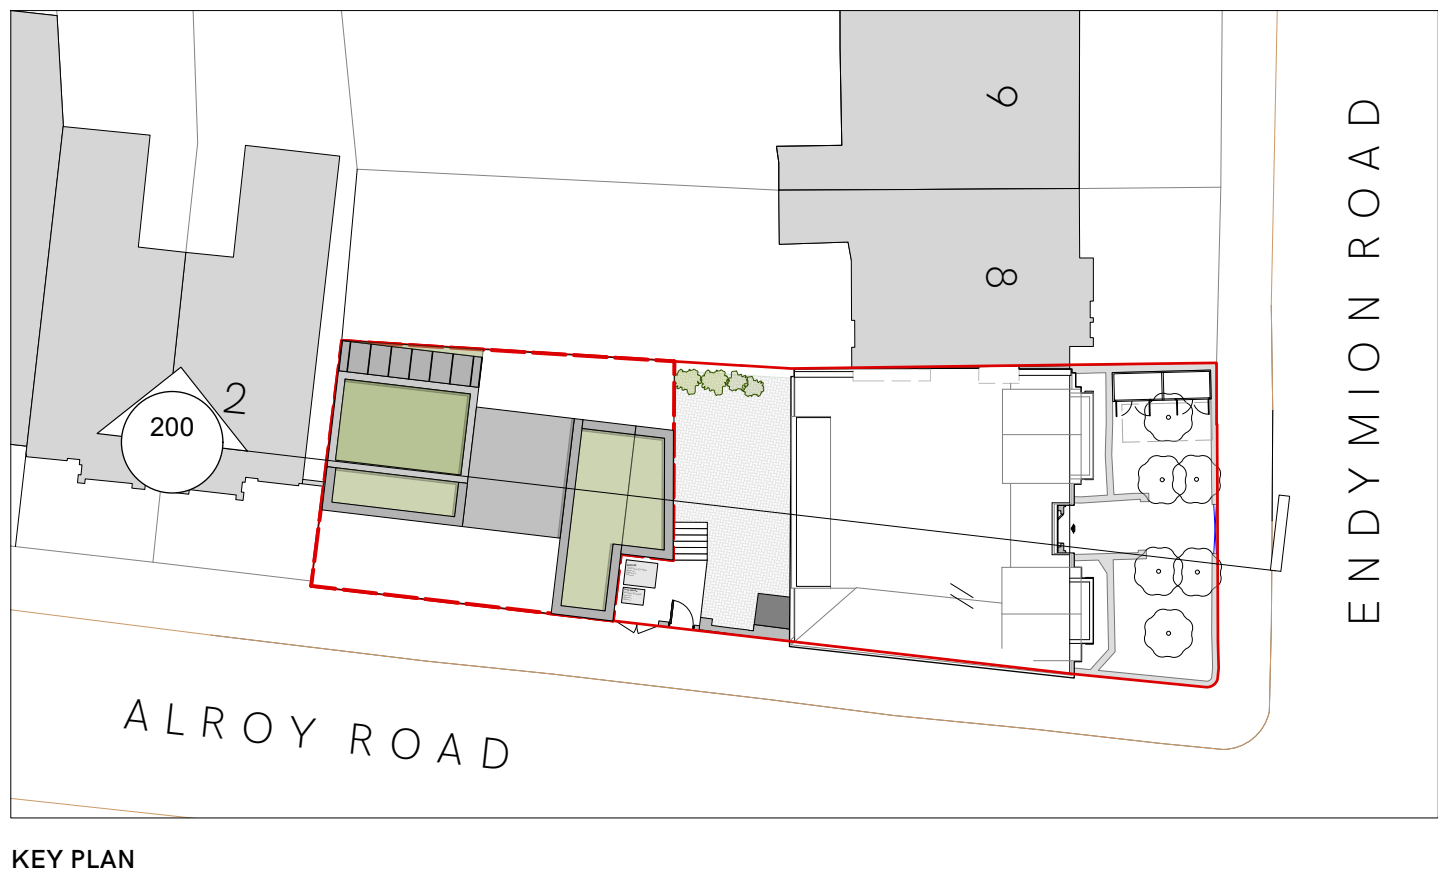


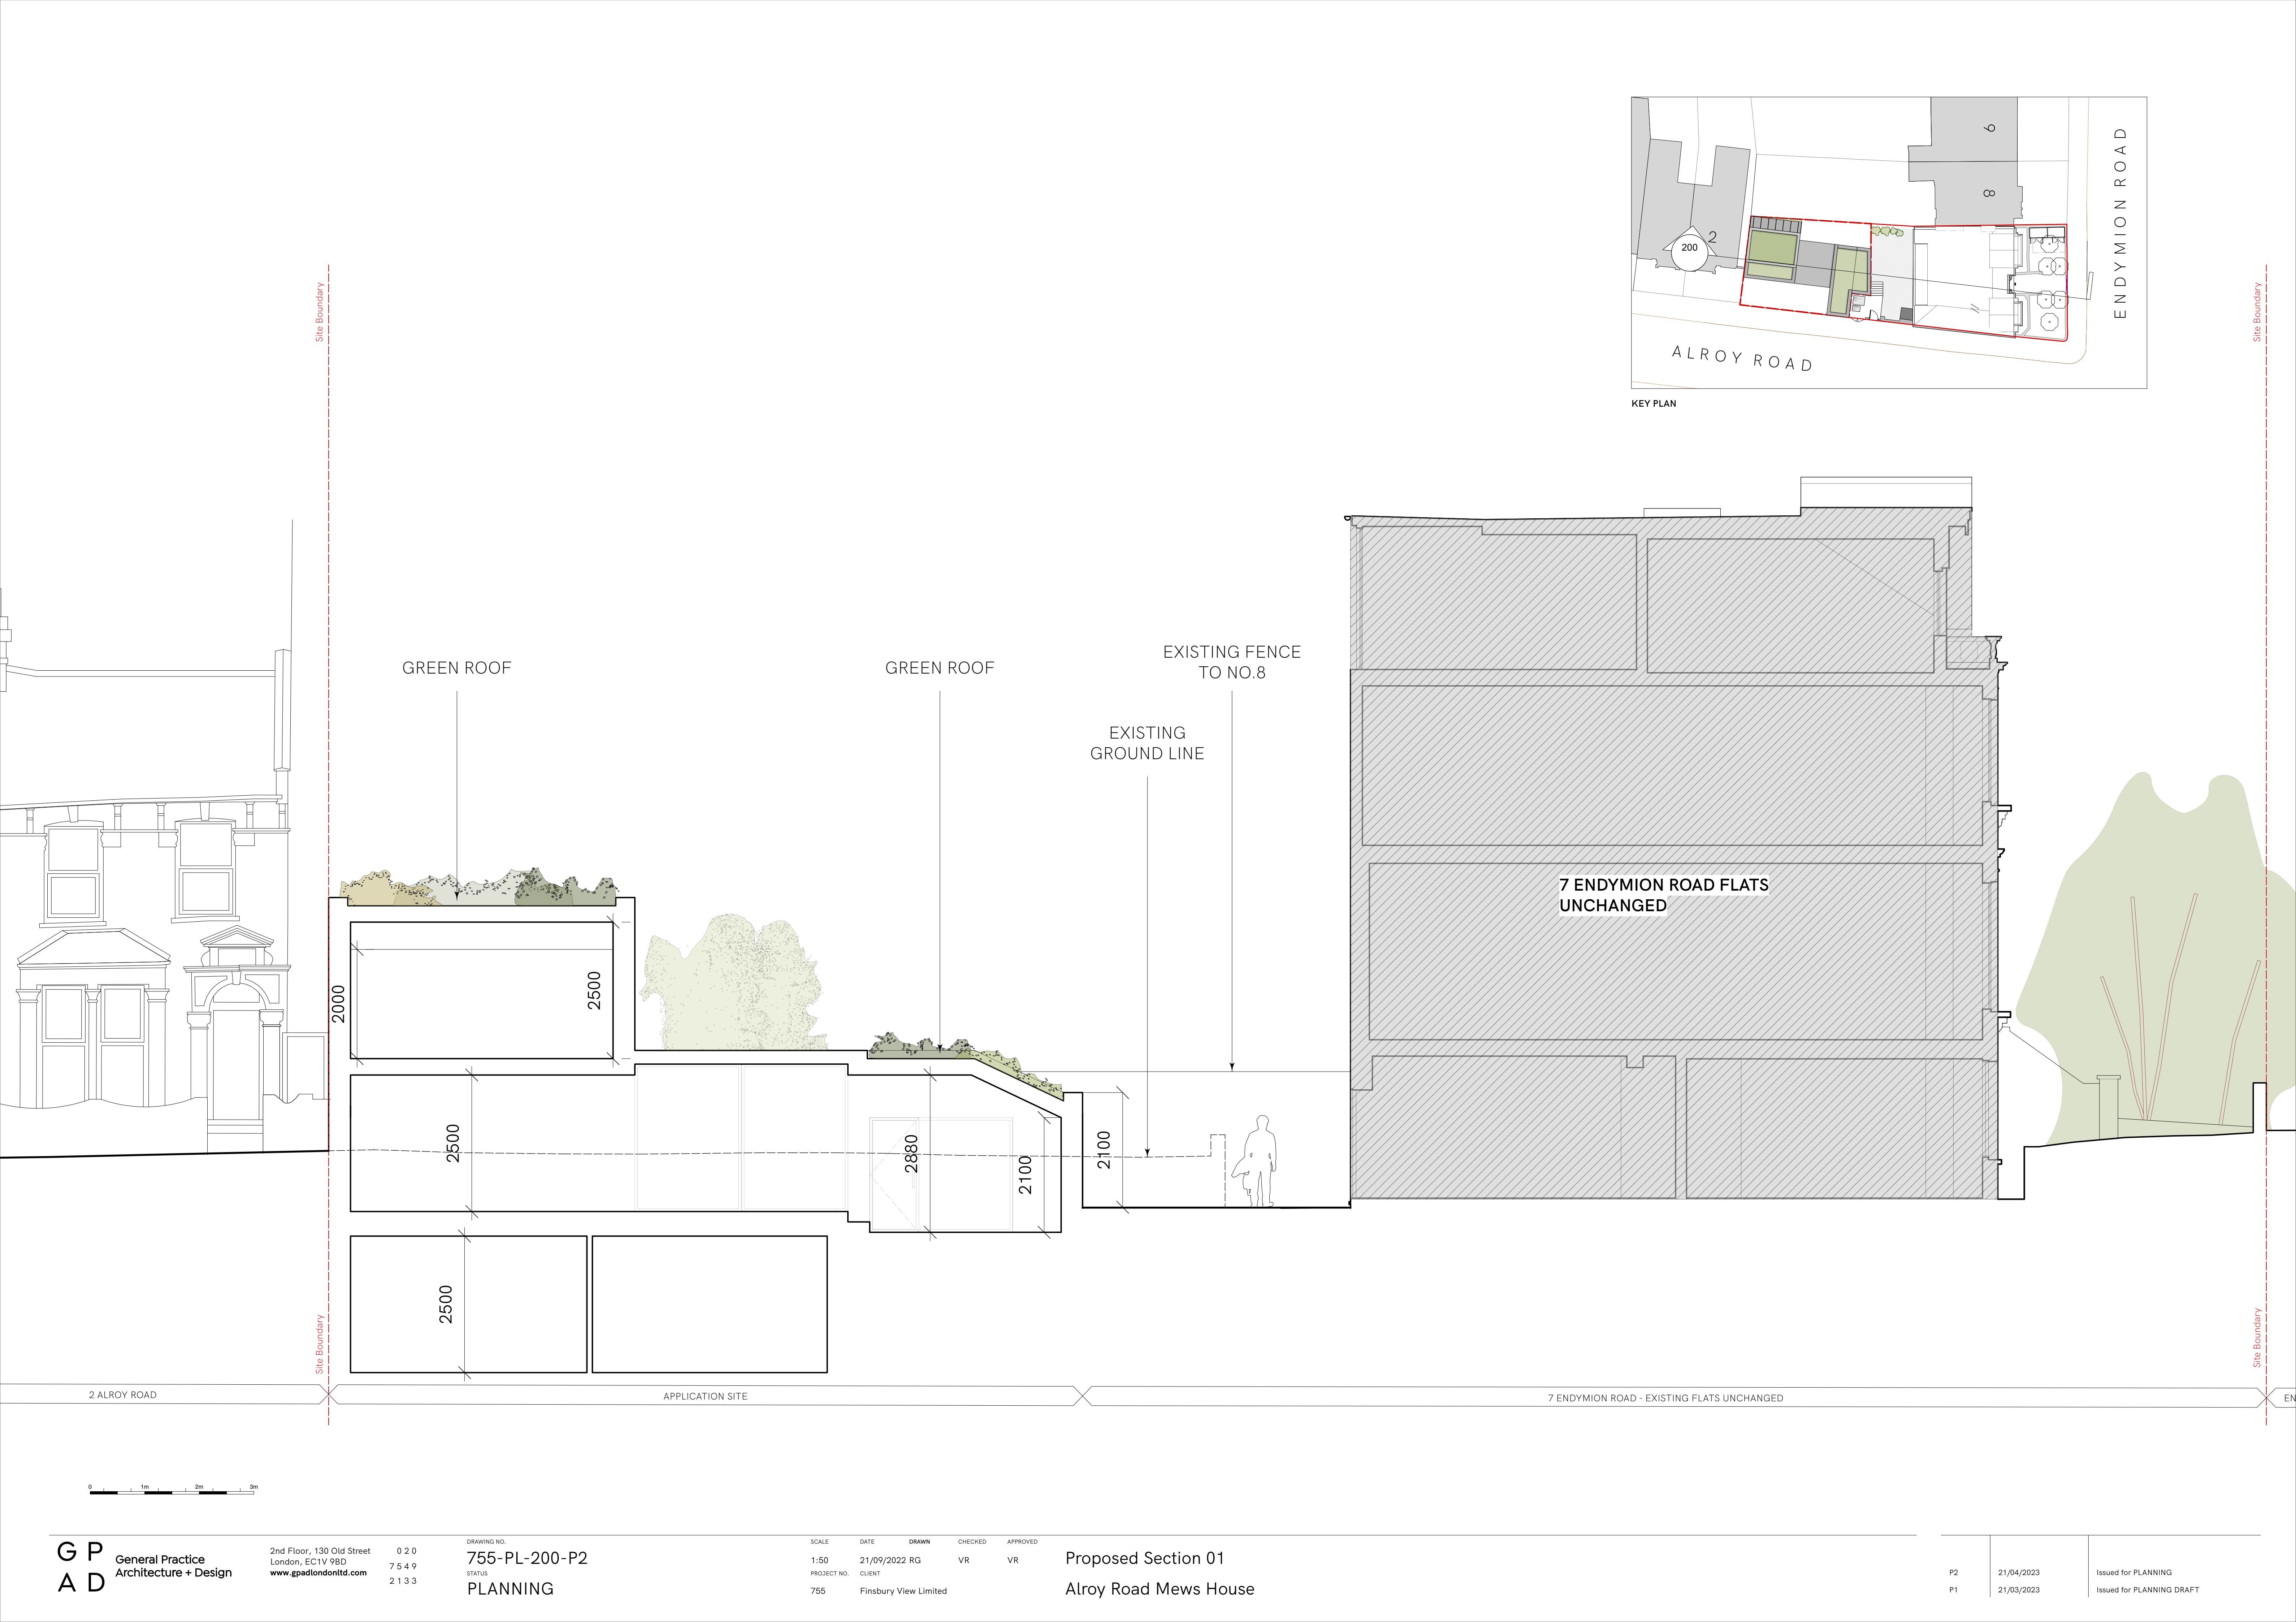

KEY PLAN