



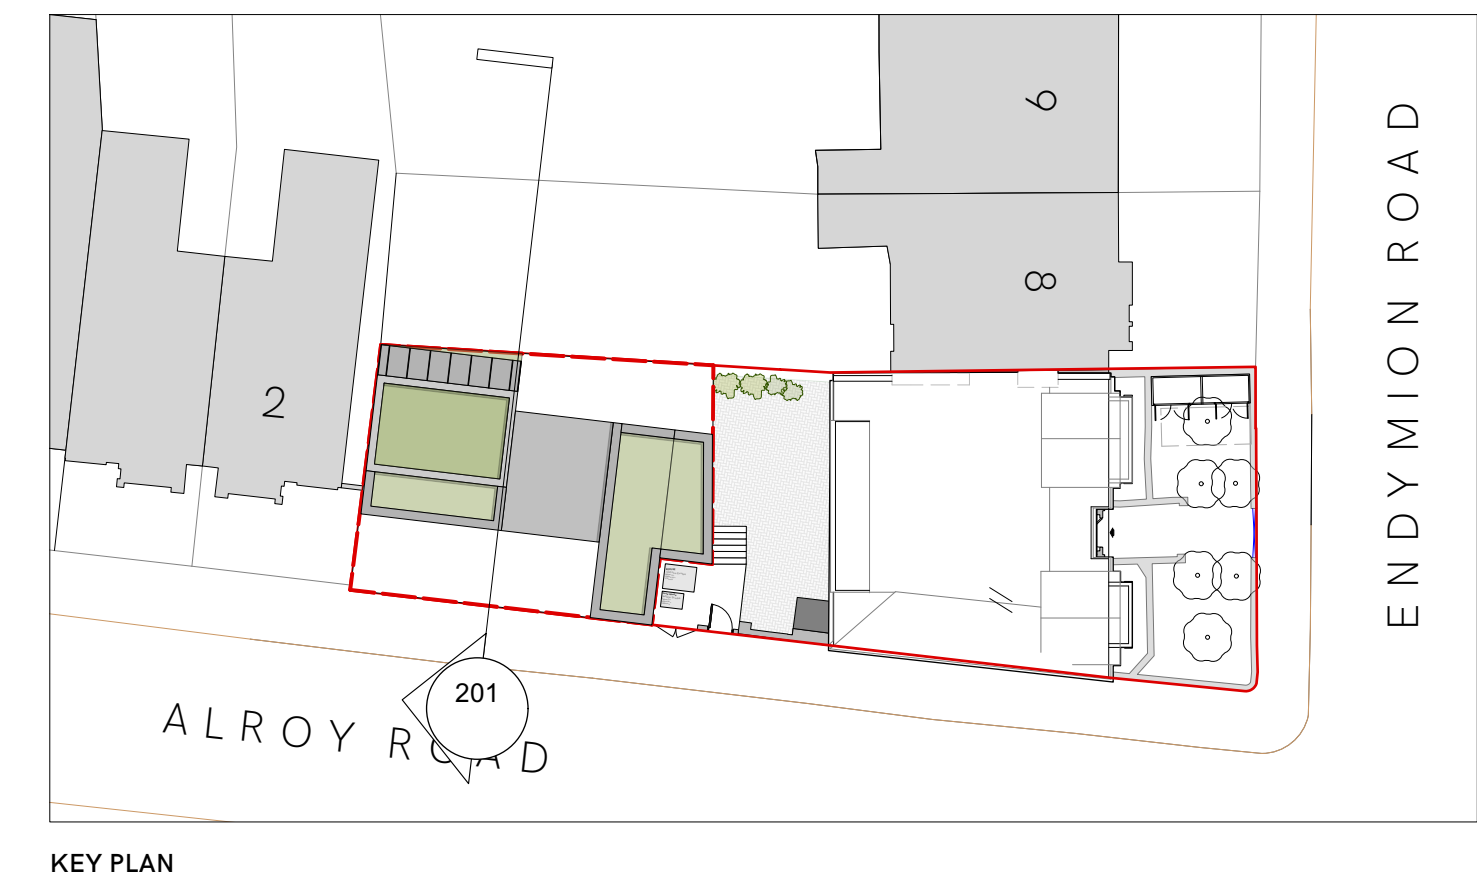

KEY PLAN

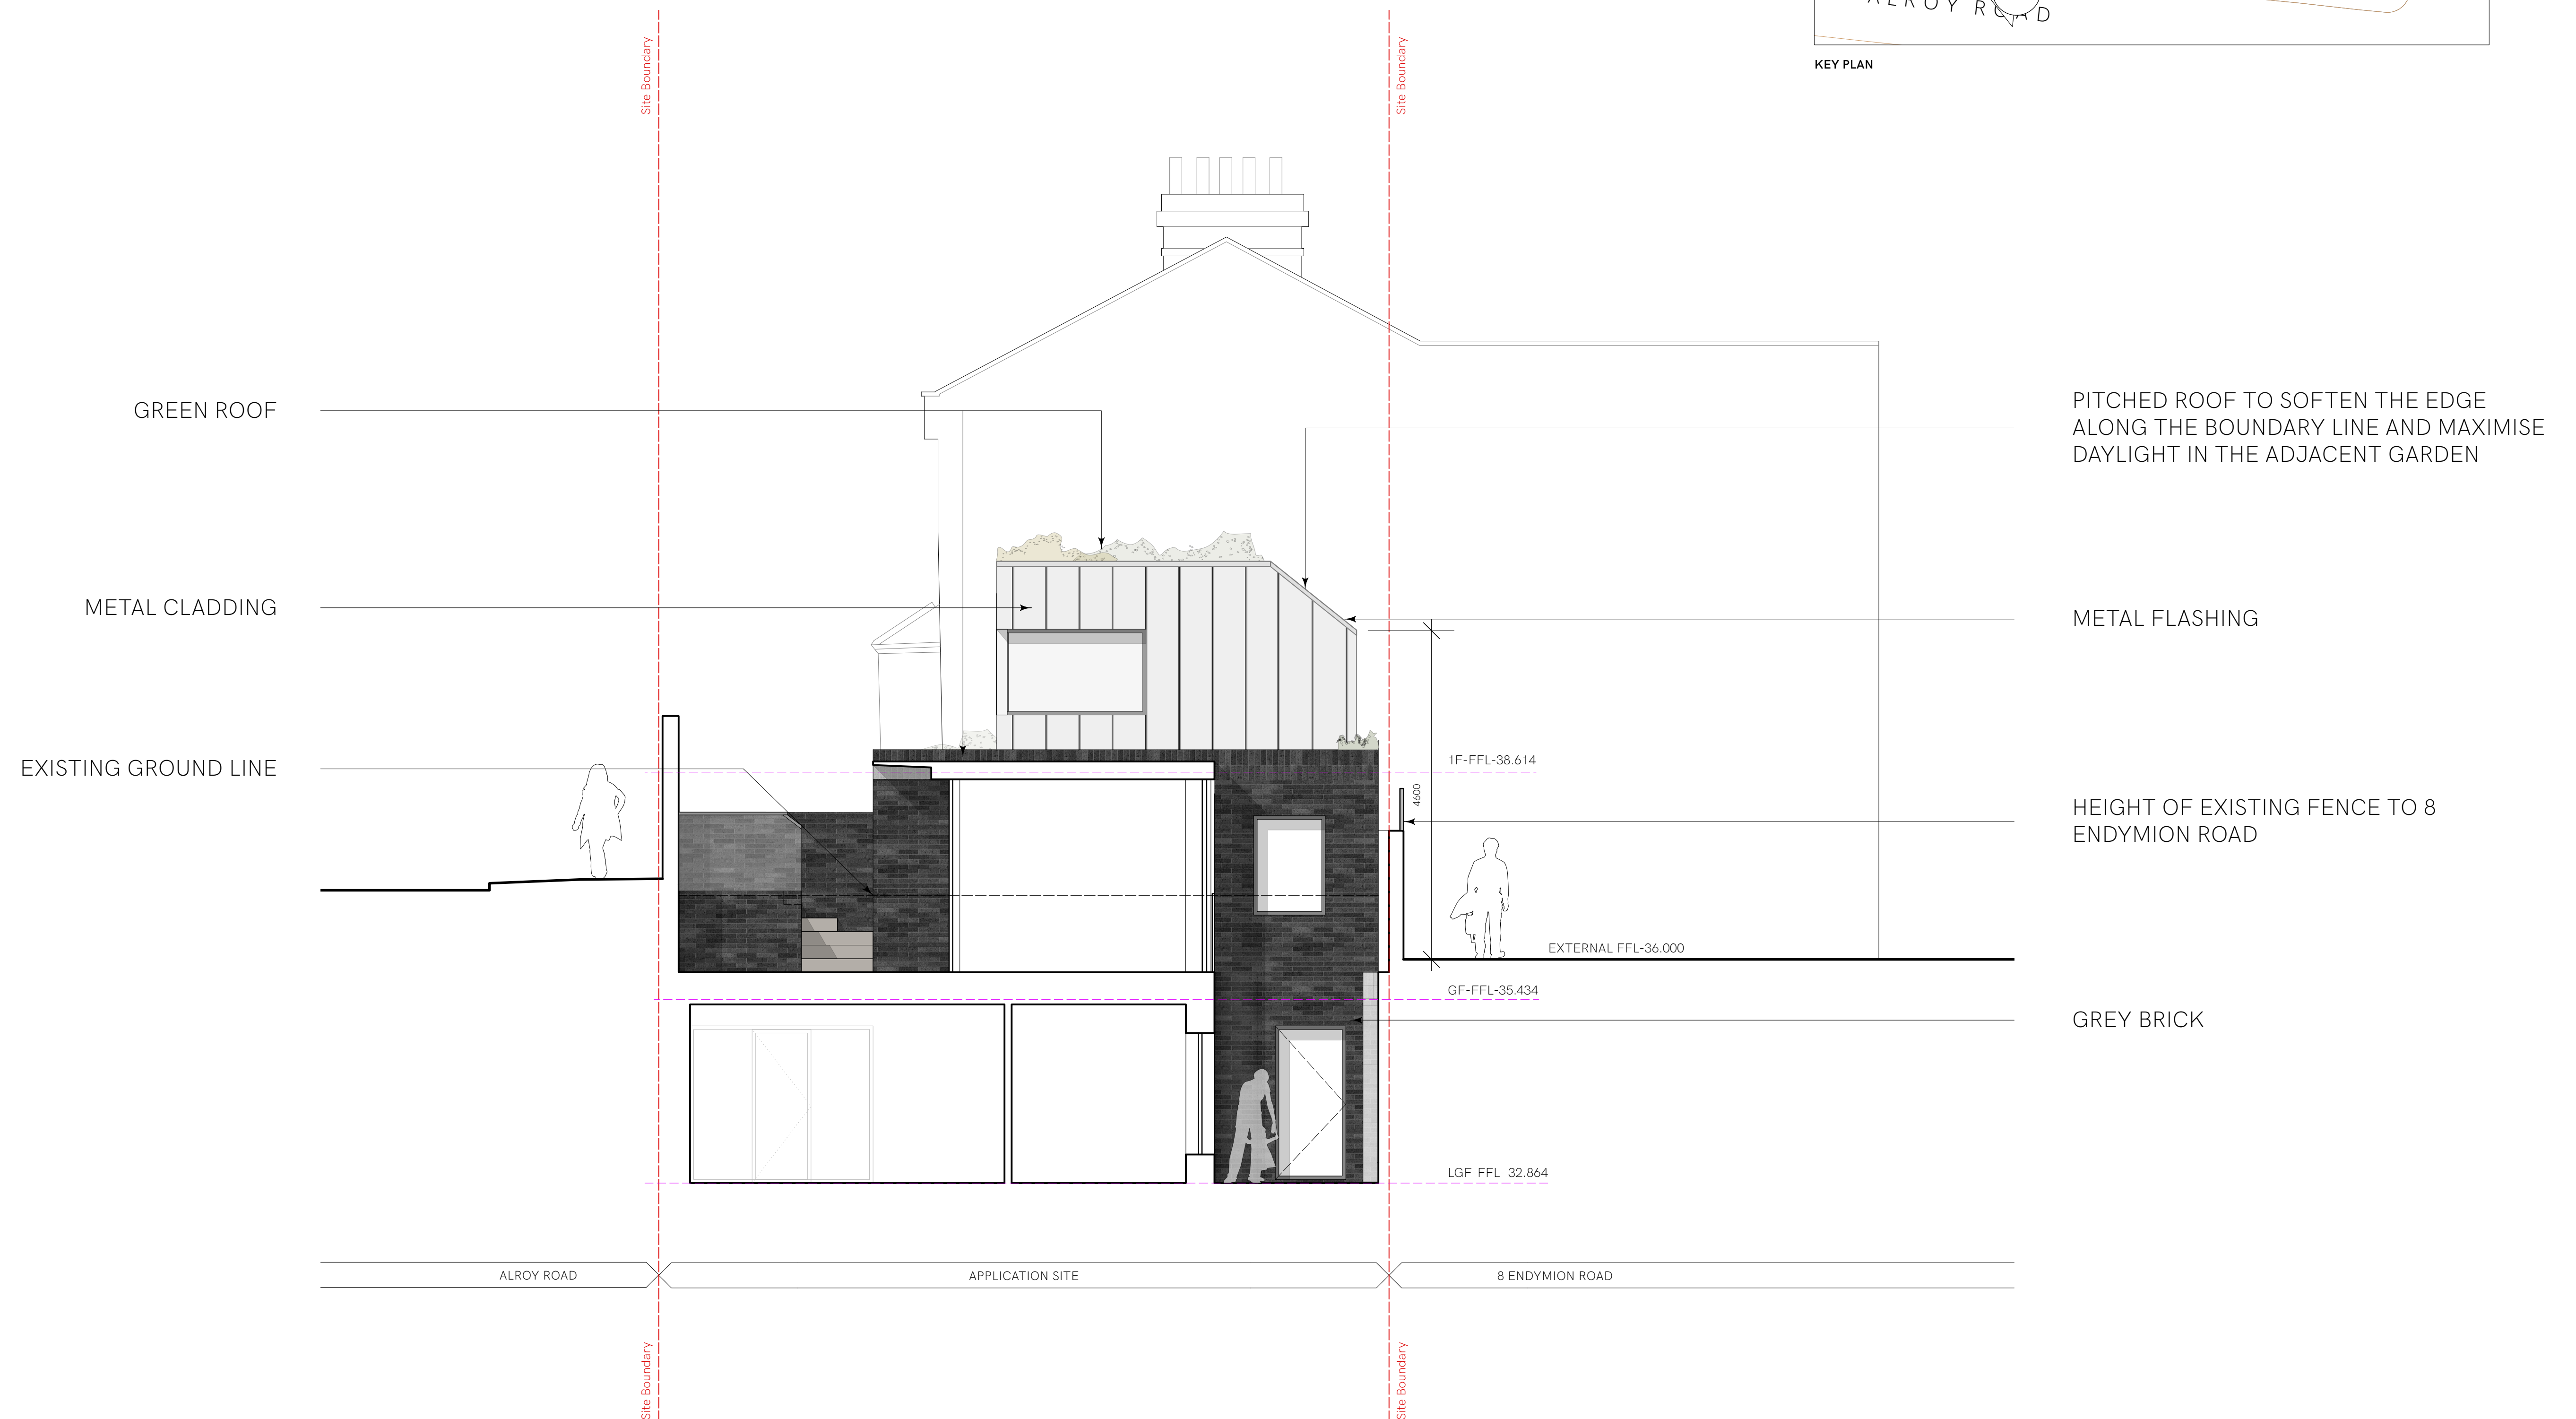

0 1m 2m 3m