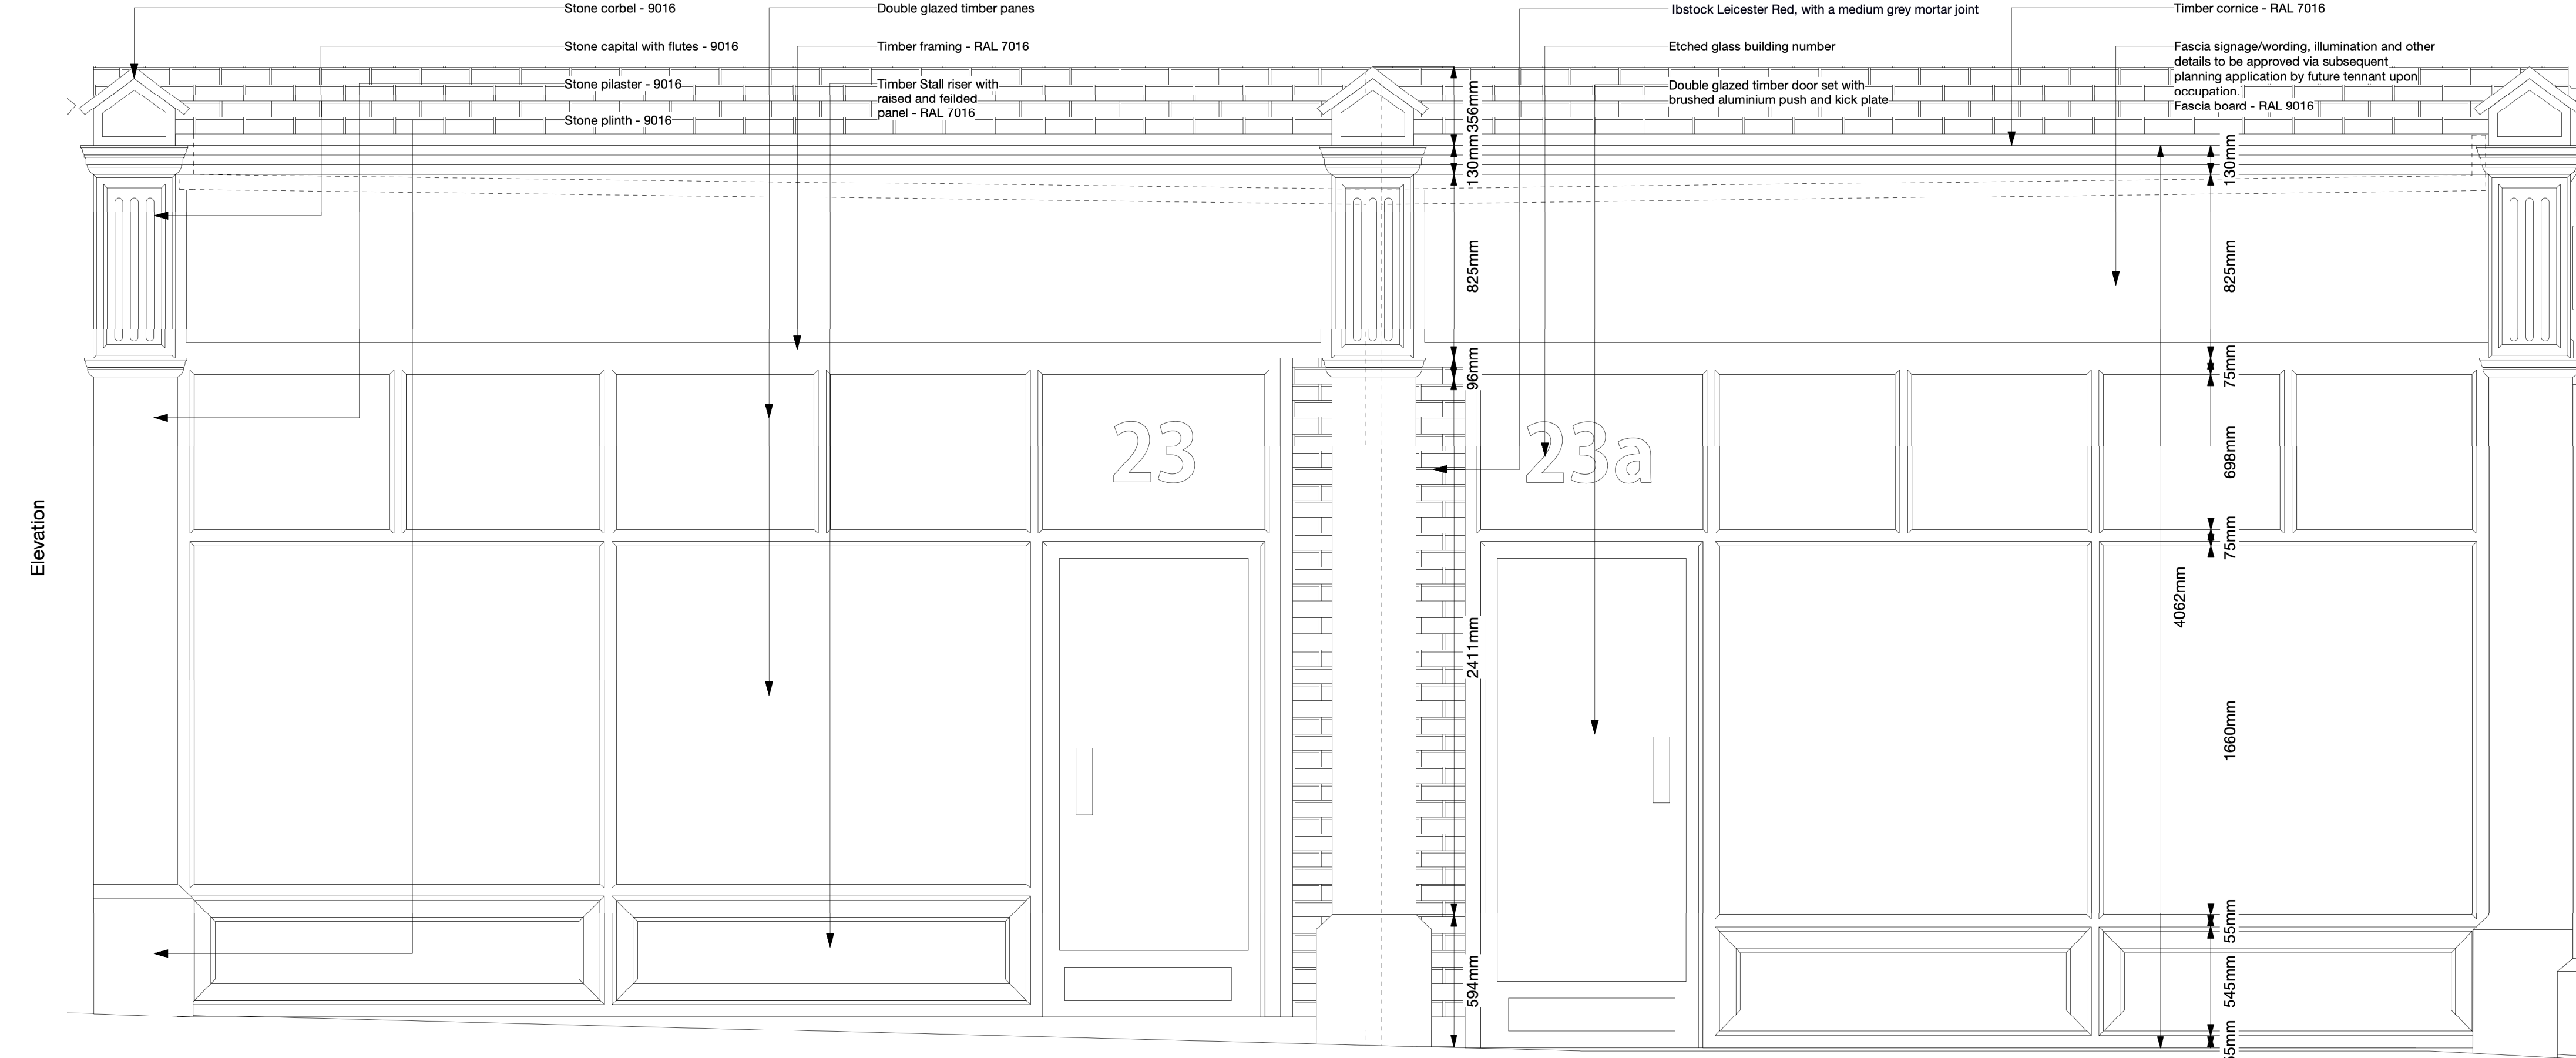


NOTES:
To be read in conjunction with all building regulation drawings structural engineer's design & details and all other supporting information.

Do not scale from these drawings, all dimentions to be confirmed onsite. All dimensions & setting out to be checked on site by contractor prior to starting works. Any discrepancies to be reported to KGH Studios.

Refer to planning & condition discharge documents for additional details.

Job Description:
Erection of part two & three storey building including ground floor retail space and seven dwelling flats.

Address:
**23 & 23a High Street Hornsey
London, N8 7QB**

Status:
BUILDING REGULATIONS

Drawing:
Shopfront Details

Drawing: Number:
094 - BR - 300

Drawing: Scale:
1:20 @ A2
0 0.2m 0.5m 1m

Revision: - Notes