


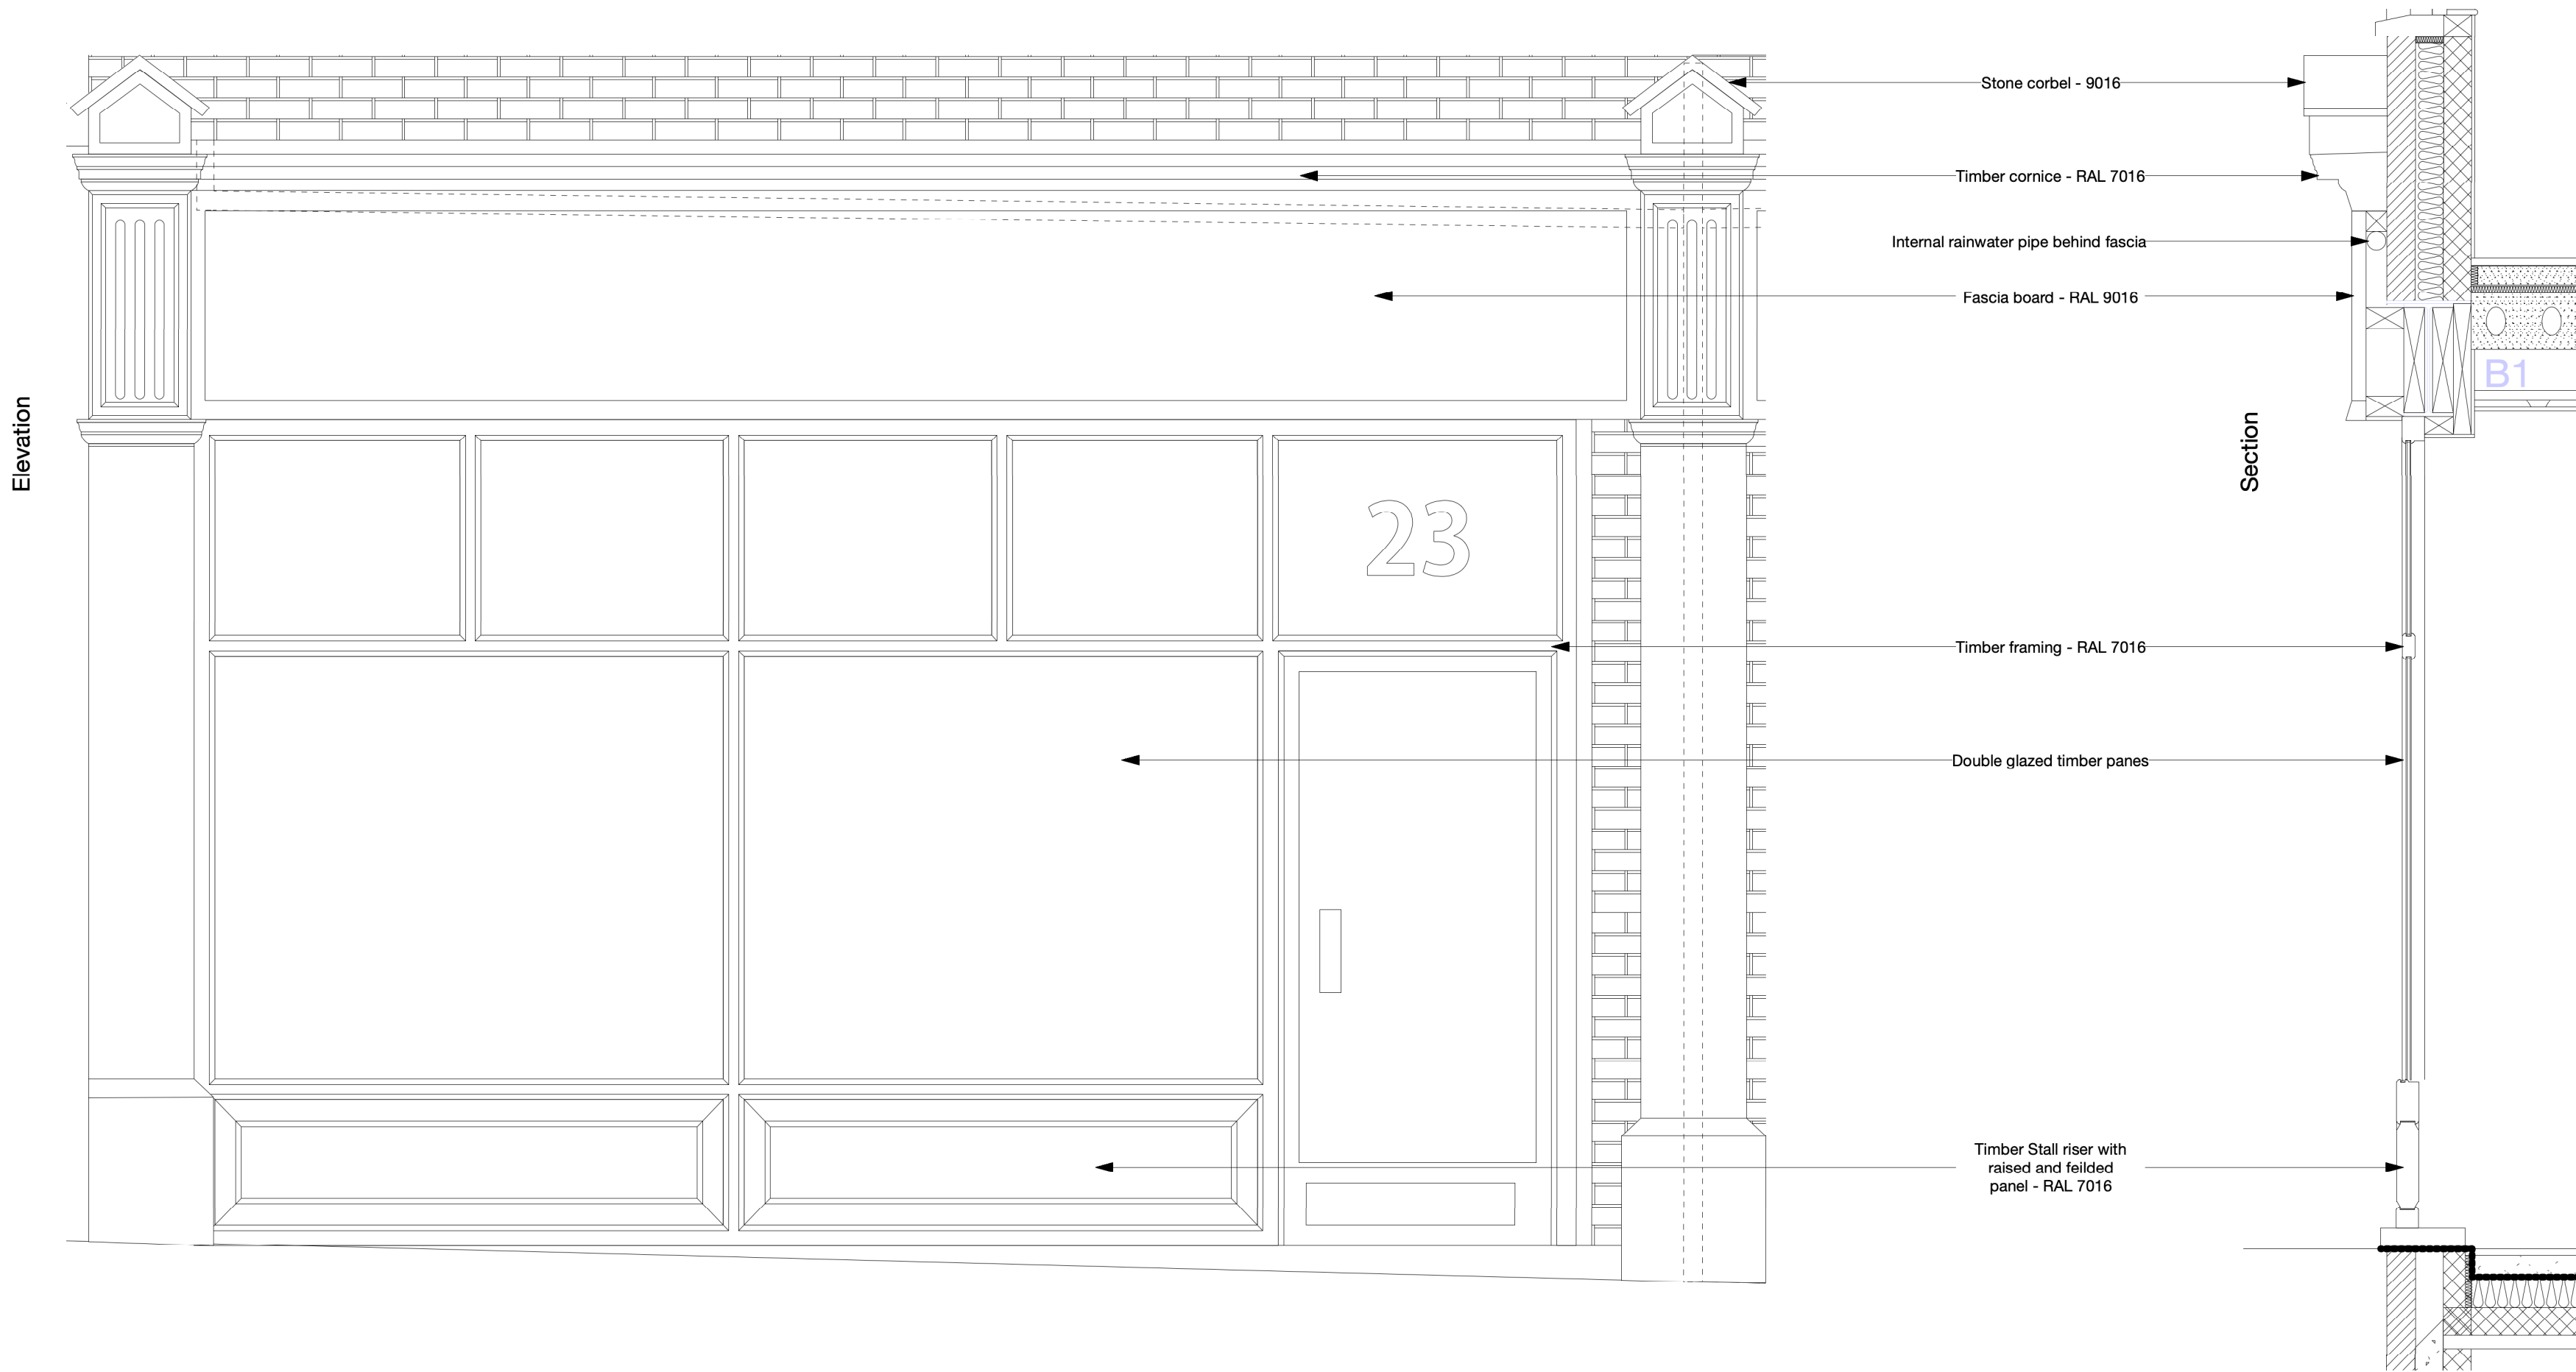

NOTES:
To be read in conjunction with all building regulation drawings structural engineer's design & details and all other supporting information.

Do not scale from these drawings, all dimentions to be confirmed onsite. All dimensions & setting out to be checked on site by contractor prior to starting works. Any discrepancies to be reported to KGH Studios.

Refer to planning & condition discharge documents for additional details.

Job Description: Erection of part two & three storey building including ground floor retail space and seven dwellingflats.	Drawing: Shopfront Details
Address: 23 & 23a High Street Hornsey London, N8 7QB	Drawing: Number: 094 - BR - 301
Status: BUILDING REGULATIONS	Drawing: Scale: 1:20 @ A2 0 0.2m 0.5m 1m

Revision: - Notes