


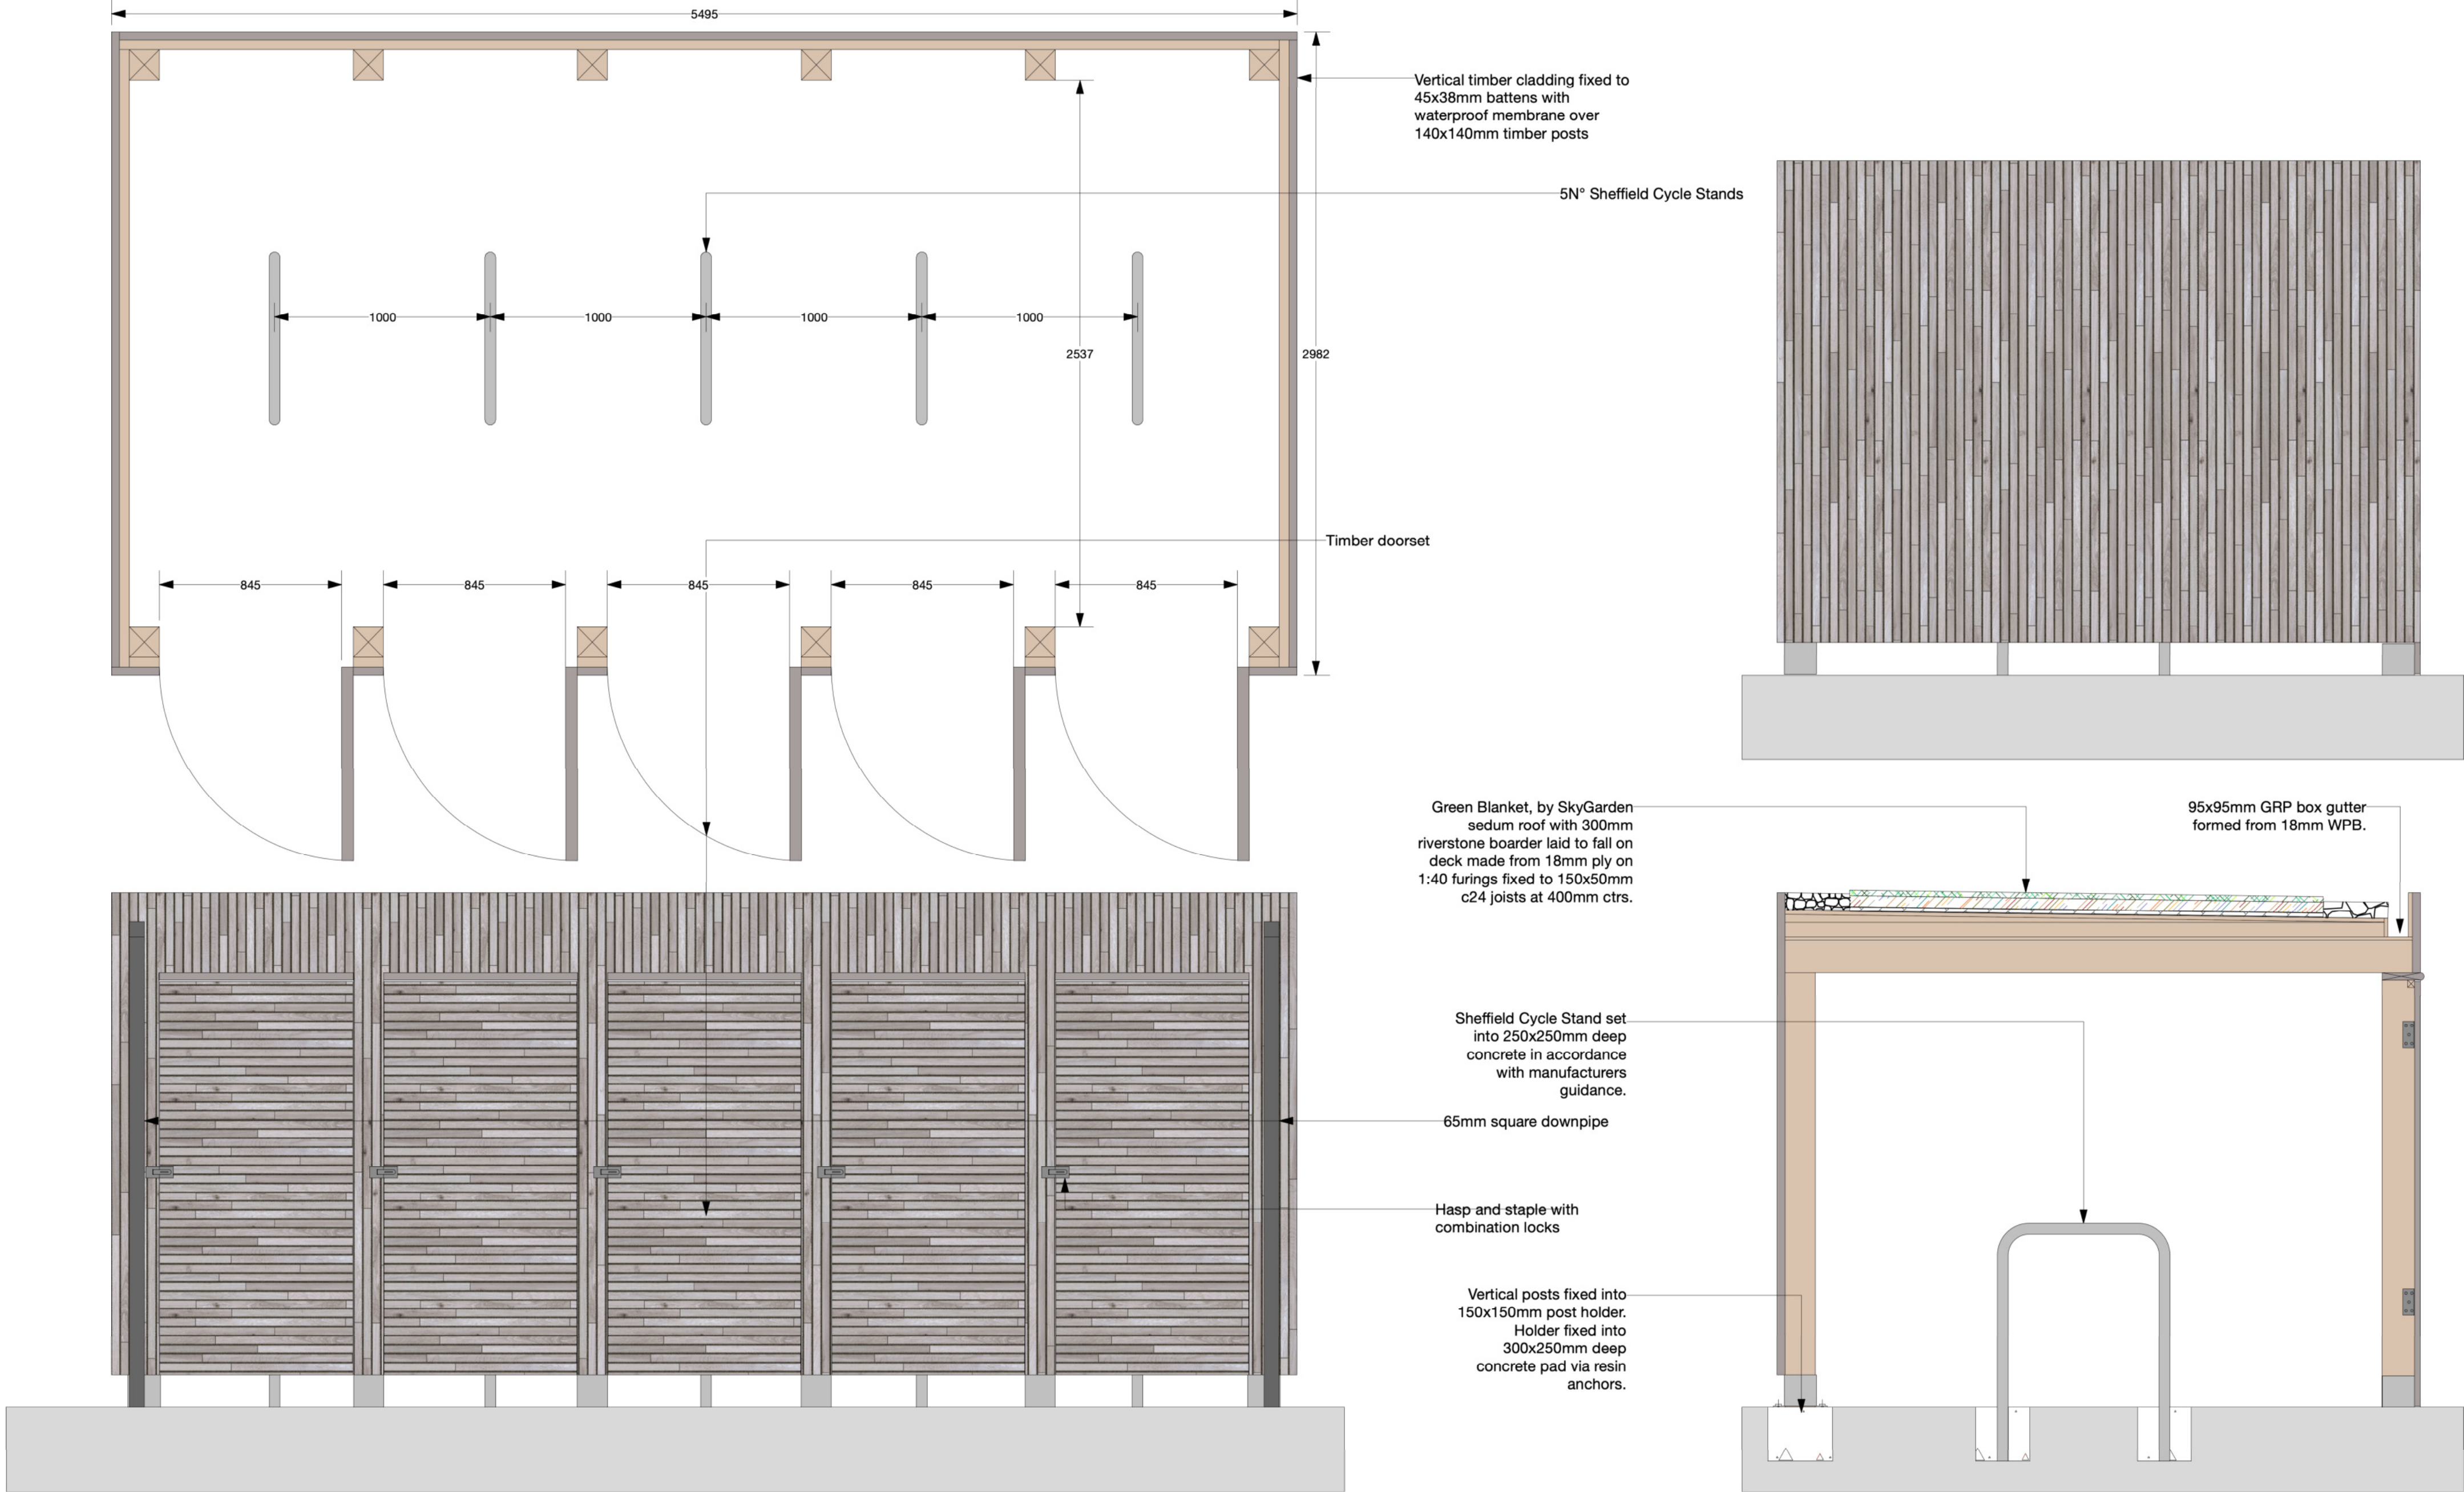

**NOTES:**  
To be read in conjunction with all building regulation drawings structural engineer's design & details and all other supporting information.

Do not scale from these drawings, all dimentions to be confirmed onsite. All dimensions & setting out to be checked on site by contractor prior to starting works. Any discrepancies to be reported to KGH Studios.

Refer to planning & condition discharge documents for additional details.

|   |                                                       |
|---|-------------------------------------------------------|
| Job Description:<br><b>Erection of part two &amp; three storey building including ground floor retail space and seven dwellingflats.</b> | Drawing:<br><b>Cycle Store</b>                        |
| Address:<br><b>23 &amp; 23a High Street Hornsey<br/>London, N8 7QB</b>                                                                   | Drawing: Number:<br><b>094 - BR - 304</b>             |
| Status:<br><b>BUILDING REGULATIONS</b>                                                                                                   | Drawing: Scale:<br><b>1:20 @ A2</b><br>0 0.2m 0.5m 1m |

Revision: - Notes