


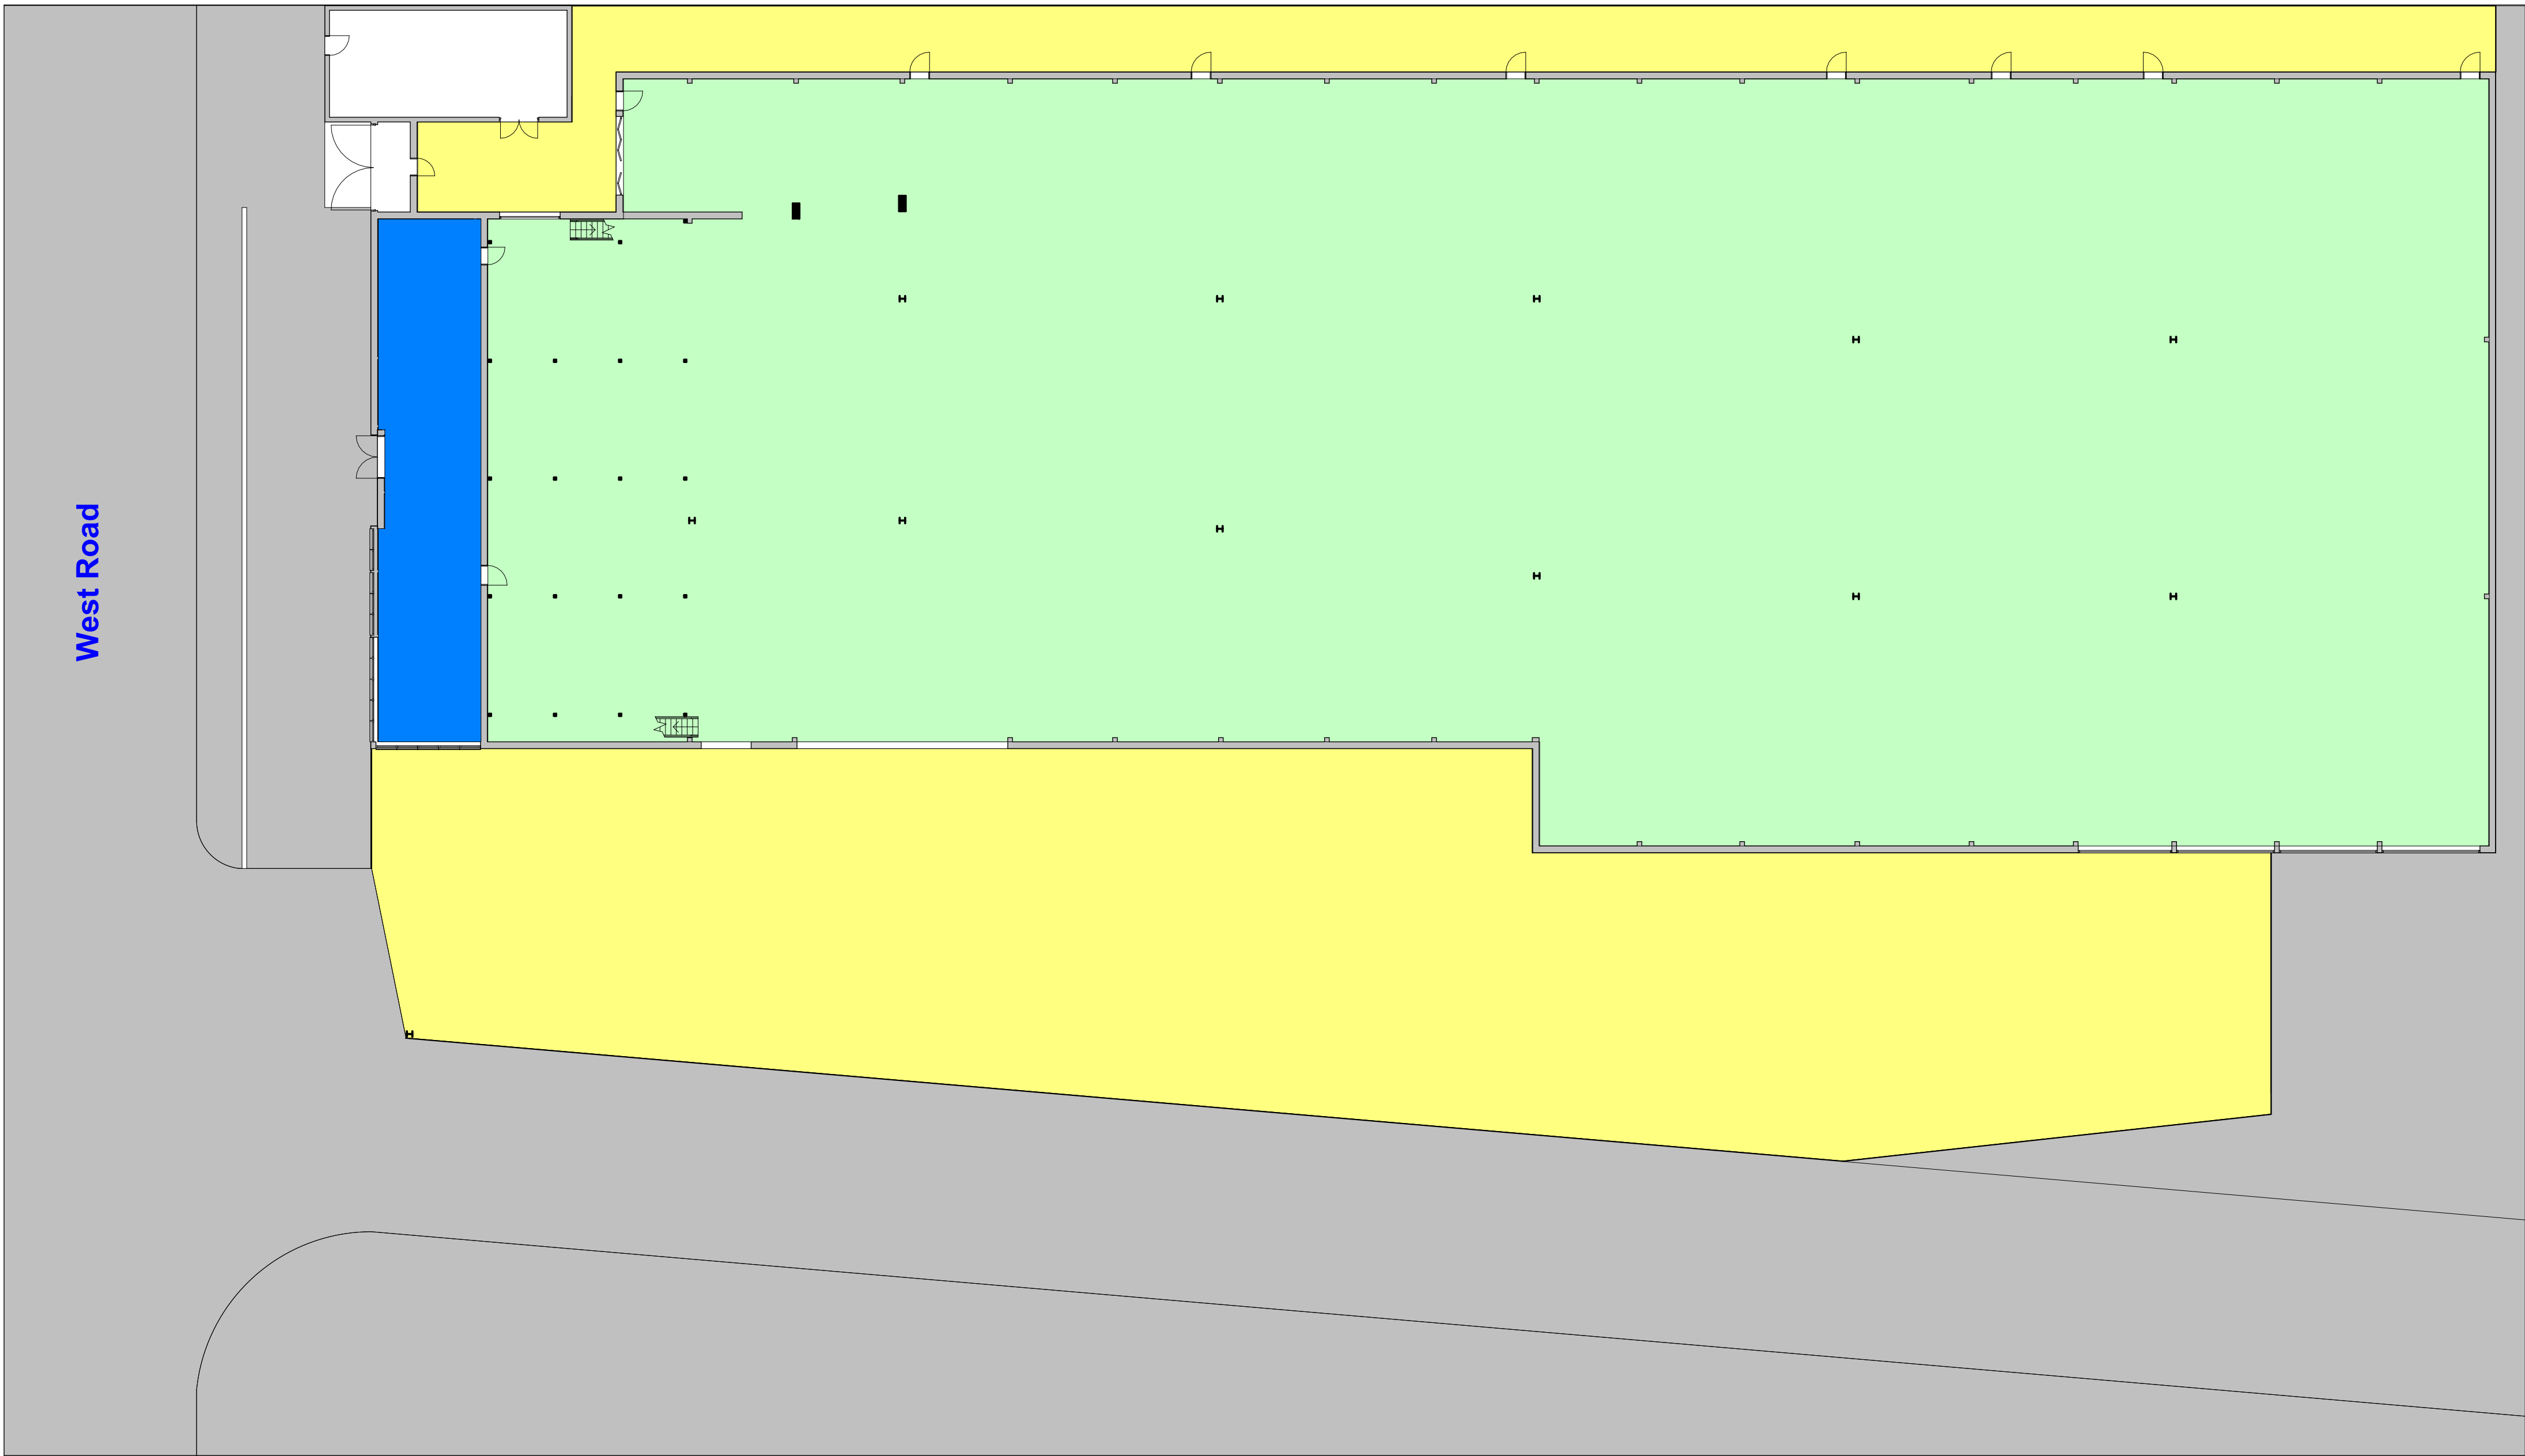


- Hardstanding
- Ground floor vehicle storage
- Ground floor ancillary office space

EXISTING
BLOCK PLAN
SCALE 1:200

0 1 2 3 4 5 6 7 8 9 10[m]

REVISION		
Rev	Notes	Date
NOTES: All dimensions are to be checked and verified on site prior to construction.		
STATUS Planning		
DRAWING TITLE Existing block plan		
CLIENT Redcorn		
PROJECT ADDRESS Unit 1-5 Hotspur Industrial Estate, West Road, London, N17 0XJ		
SCALE 1:200 at A1		DRAWN BY AB
DATE March 2023		CHECKED BY DD
DRAWING NO.		1HIE - 101

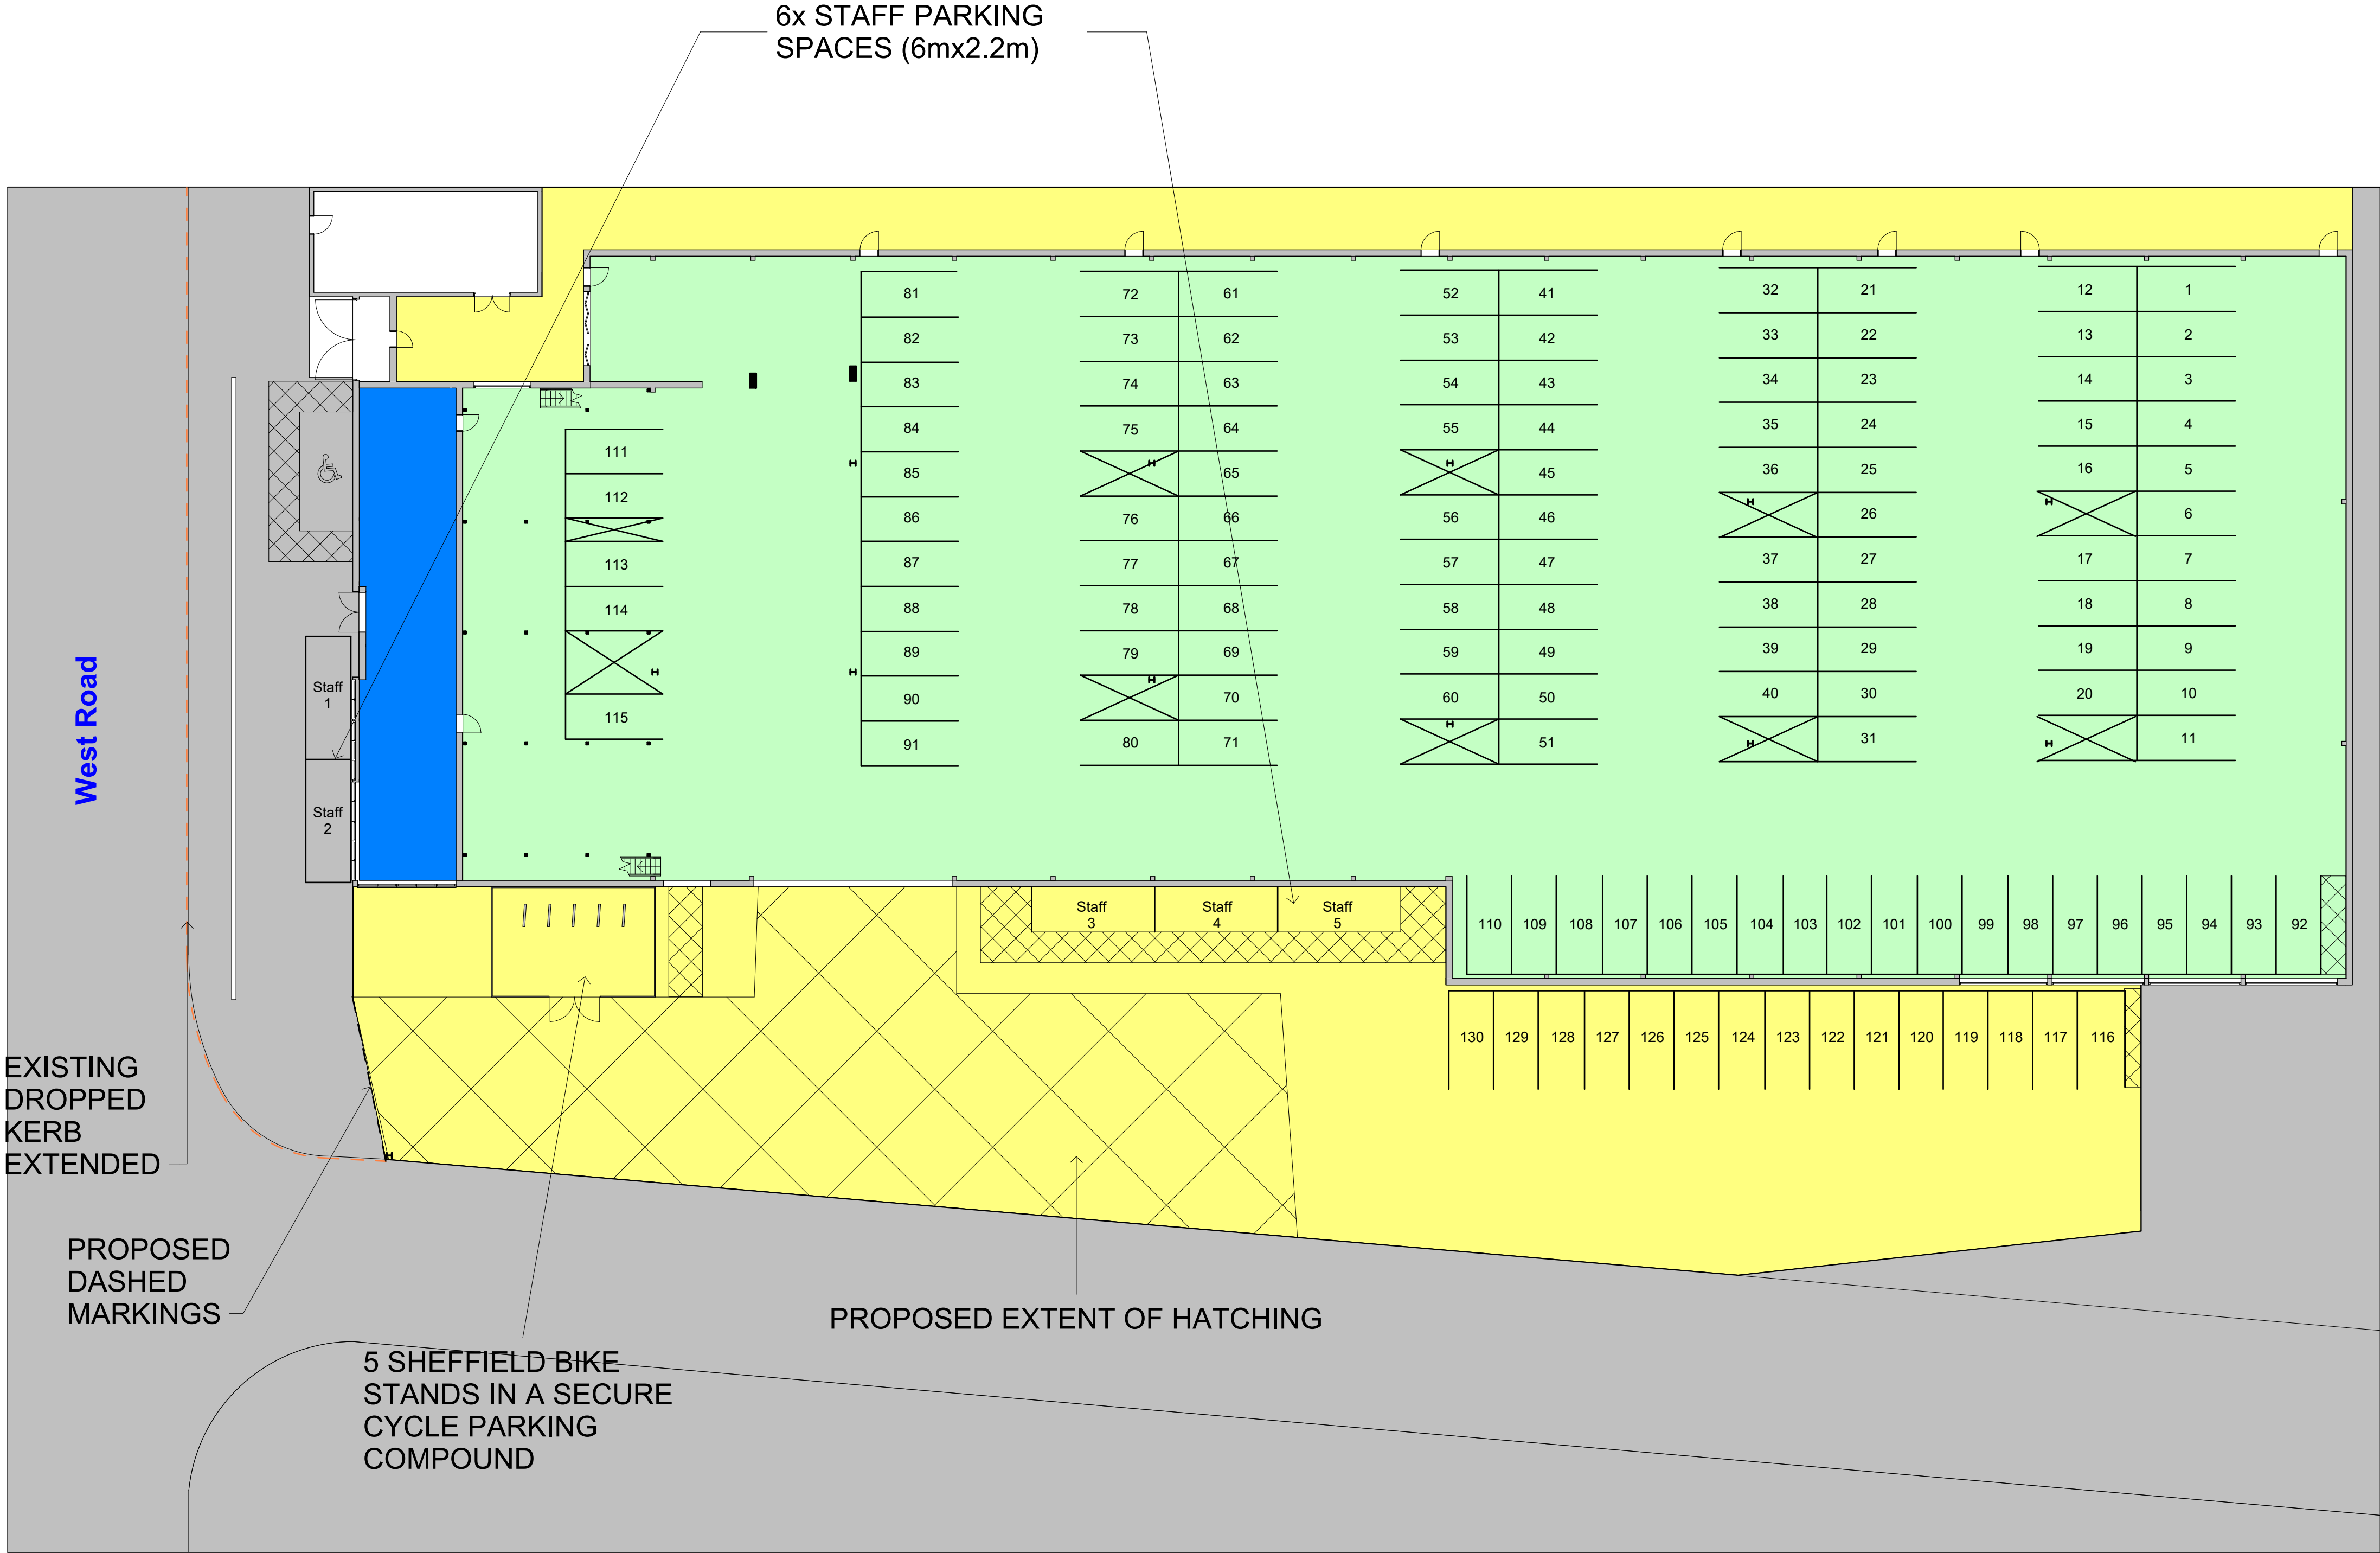

PROPOSED
BLOCK PLAN
SCALE 1:200

0 1 2 3 4 5 6 7 8 9 10[m]

REVISION		
Rev	Notes	Date
NOTES:		
All dimensions are to be checked and verified on site prior to construction.		
STATUS		
Planning		
DRAWING TITLE		
Proposed block plan		
CLIENT		
Redcorn		
PROJECT ADDRESS		
Unit 1-5 Hotspur Industrial Estate, West Road, London, N17 0XJ		
SCALE		DRAWN BY
1:200 at A1		AB
DATE		CHECKED BY
March 2023		DD
DRAWING NO.		1HIE - 102