



- notes:
- DO NOT SCALE FROM THIS DRAWING - USE FIGURED DIMENSIONS ONLY.
 - TO BE READ IN CONJUNCTION WITH ALL OTHER CONSULTANTS / SPECIALISTS DRAWINGS. REPORT ANY DISCREPANCIES BEFORE AFFECTED WORK COMMENCES.
 - ALL SETTING OUT DIMENSIONS TO BE CHECKED ON SITE BY CONTRACTOR BEFORE WORK COMMENCES.

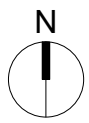

0 1m 2.5m
1:50

Existing Ground Floor_

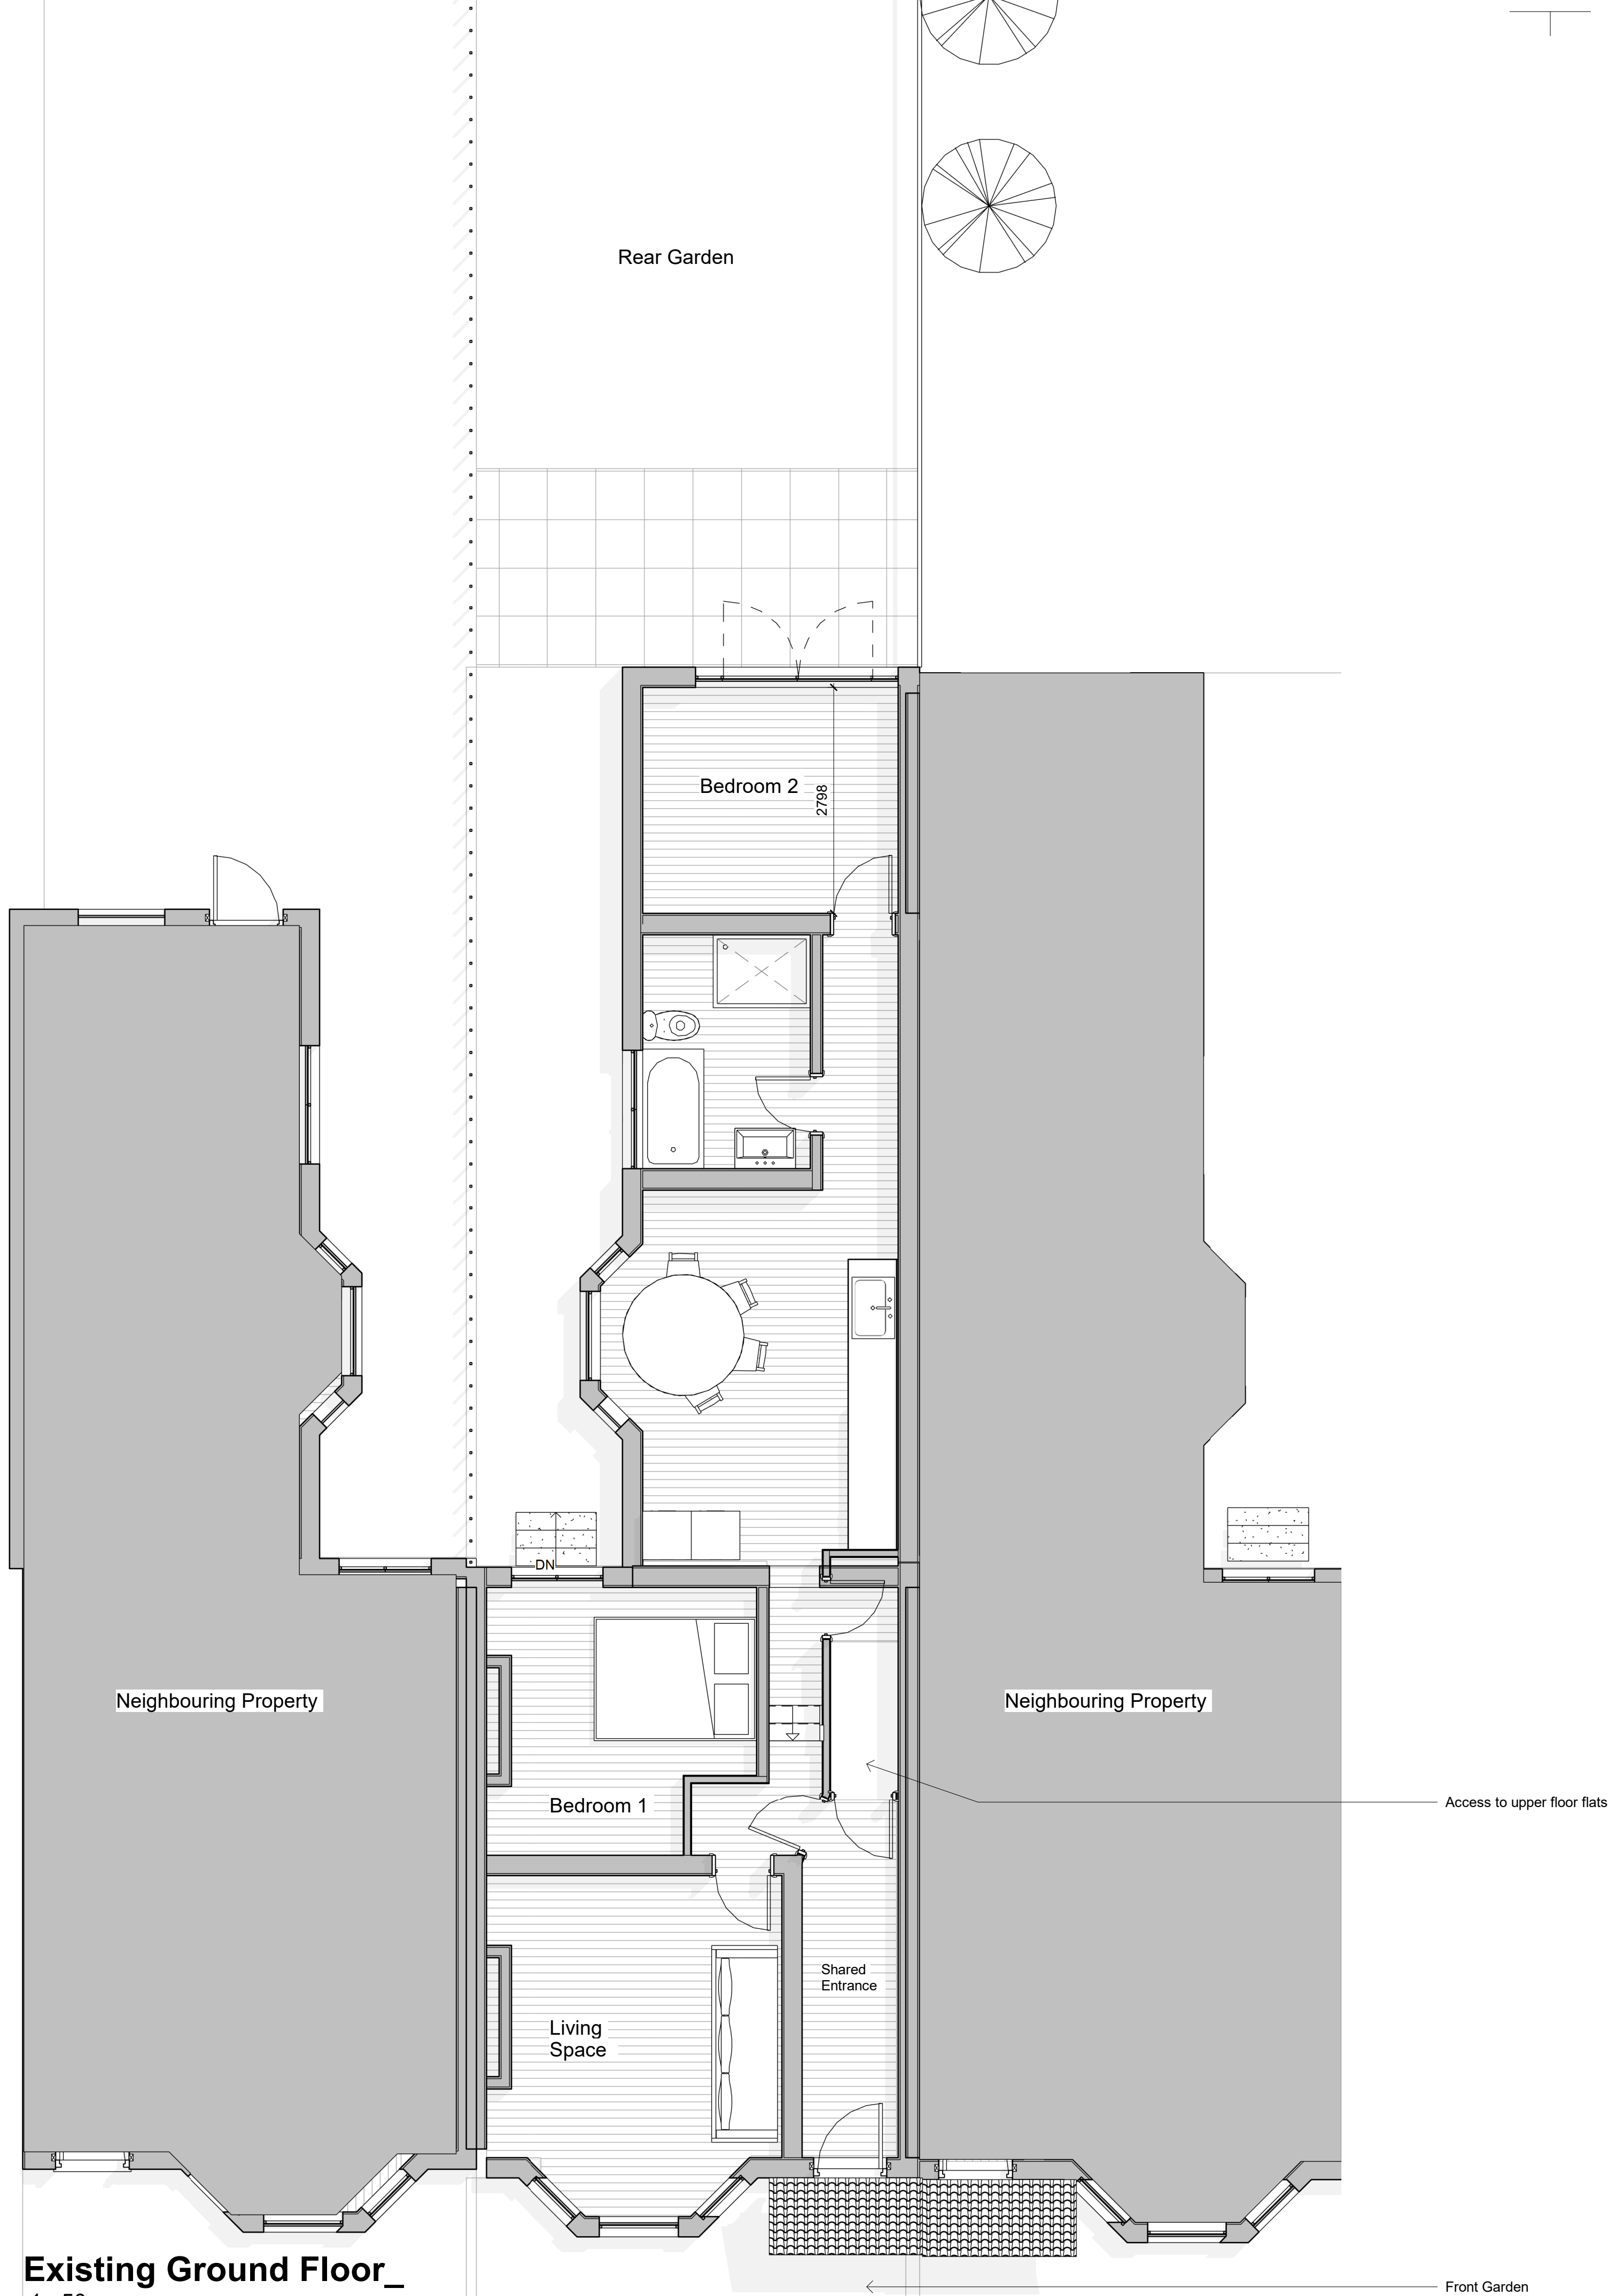

CLIENT	Owner		
PROJECT	87 Warham Road		
TITLE	Existing Ground Floor____		
NUMBER	2211_P110		
REVISION	1		
STATUS	Planning		
SCALE	1 : 50	@ A	
DATE	03/22/23		
DRAWN BY	CG		
CHECKED BY	Checker		

REVISIONS | 1 Issued for planning

23.05.2023

DATE, DRAWN: CHECK