


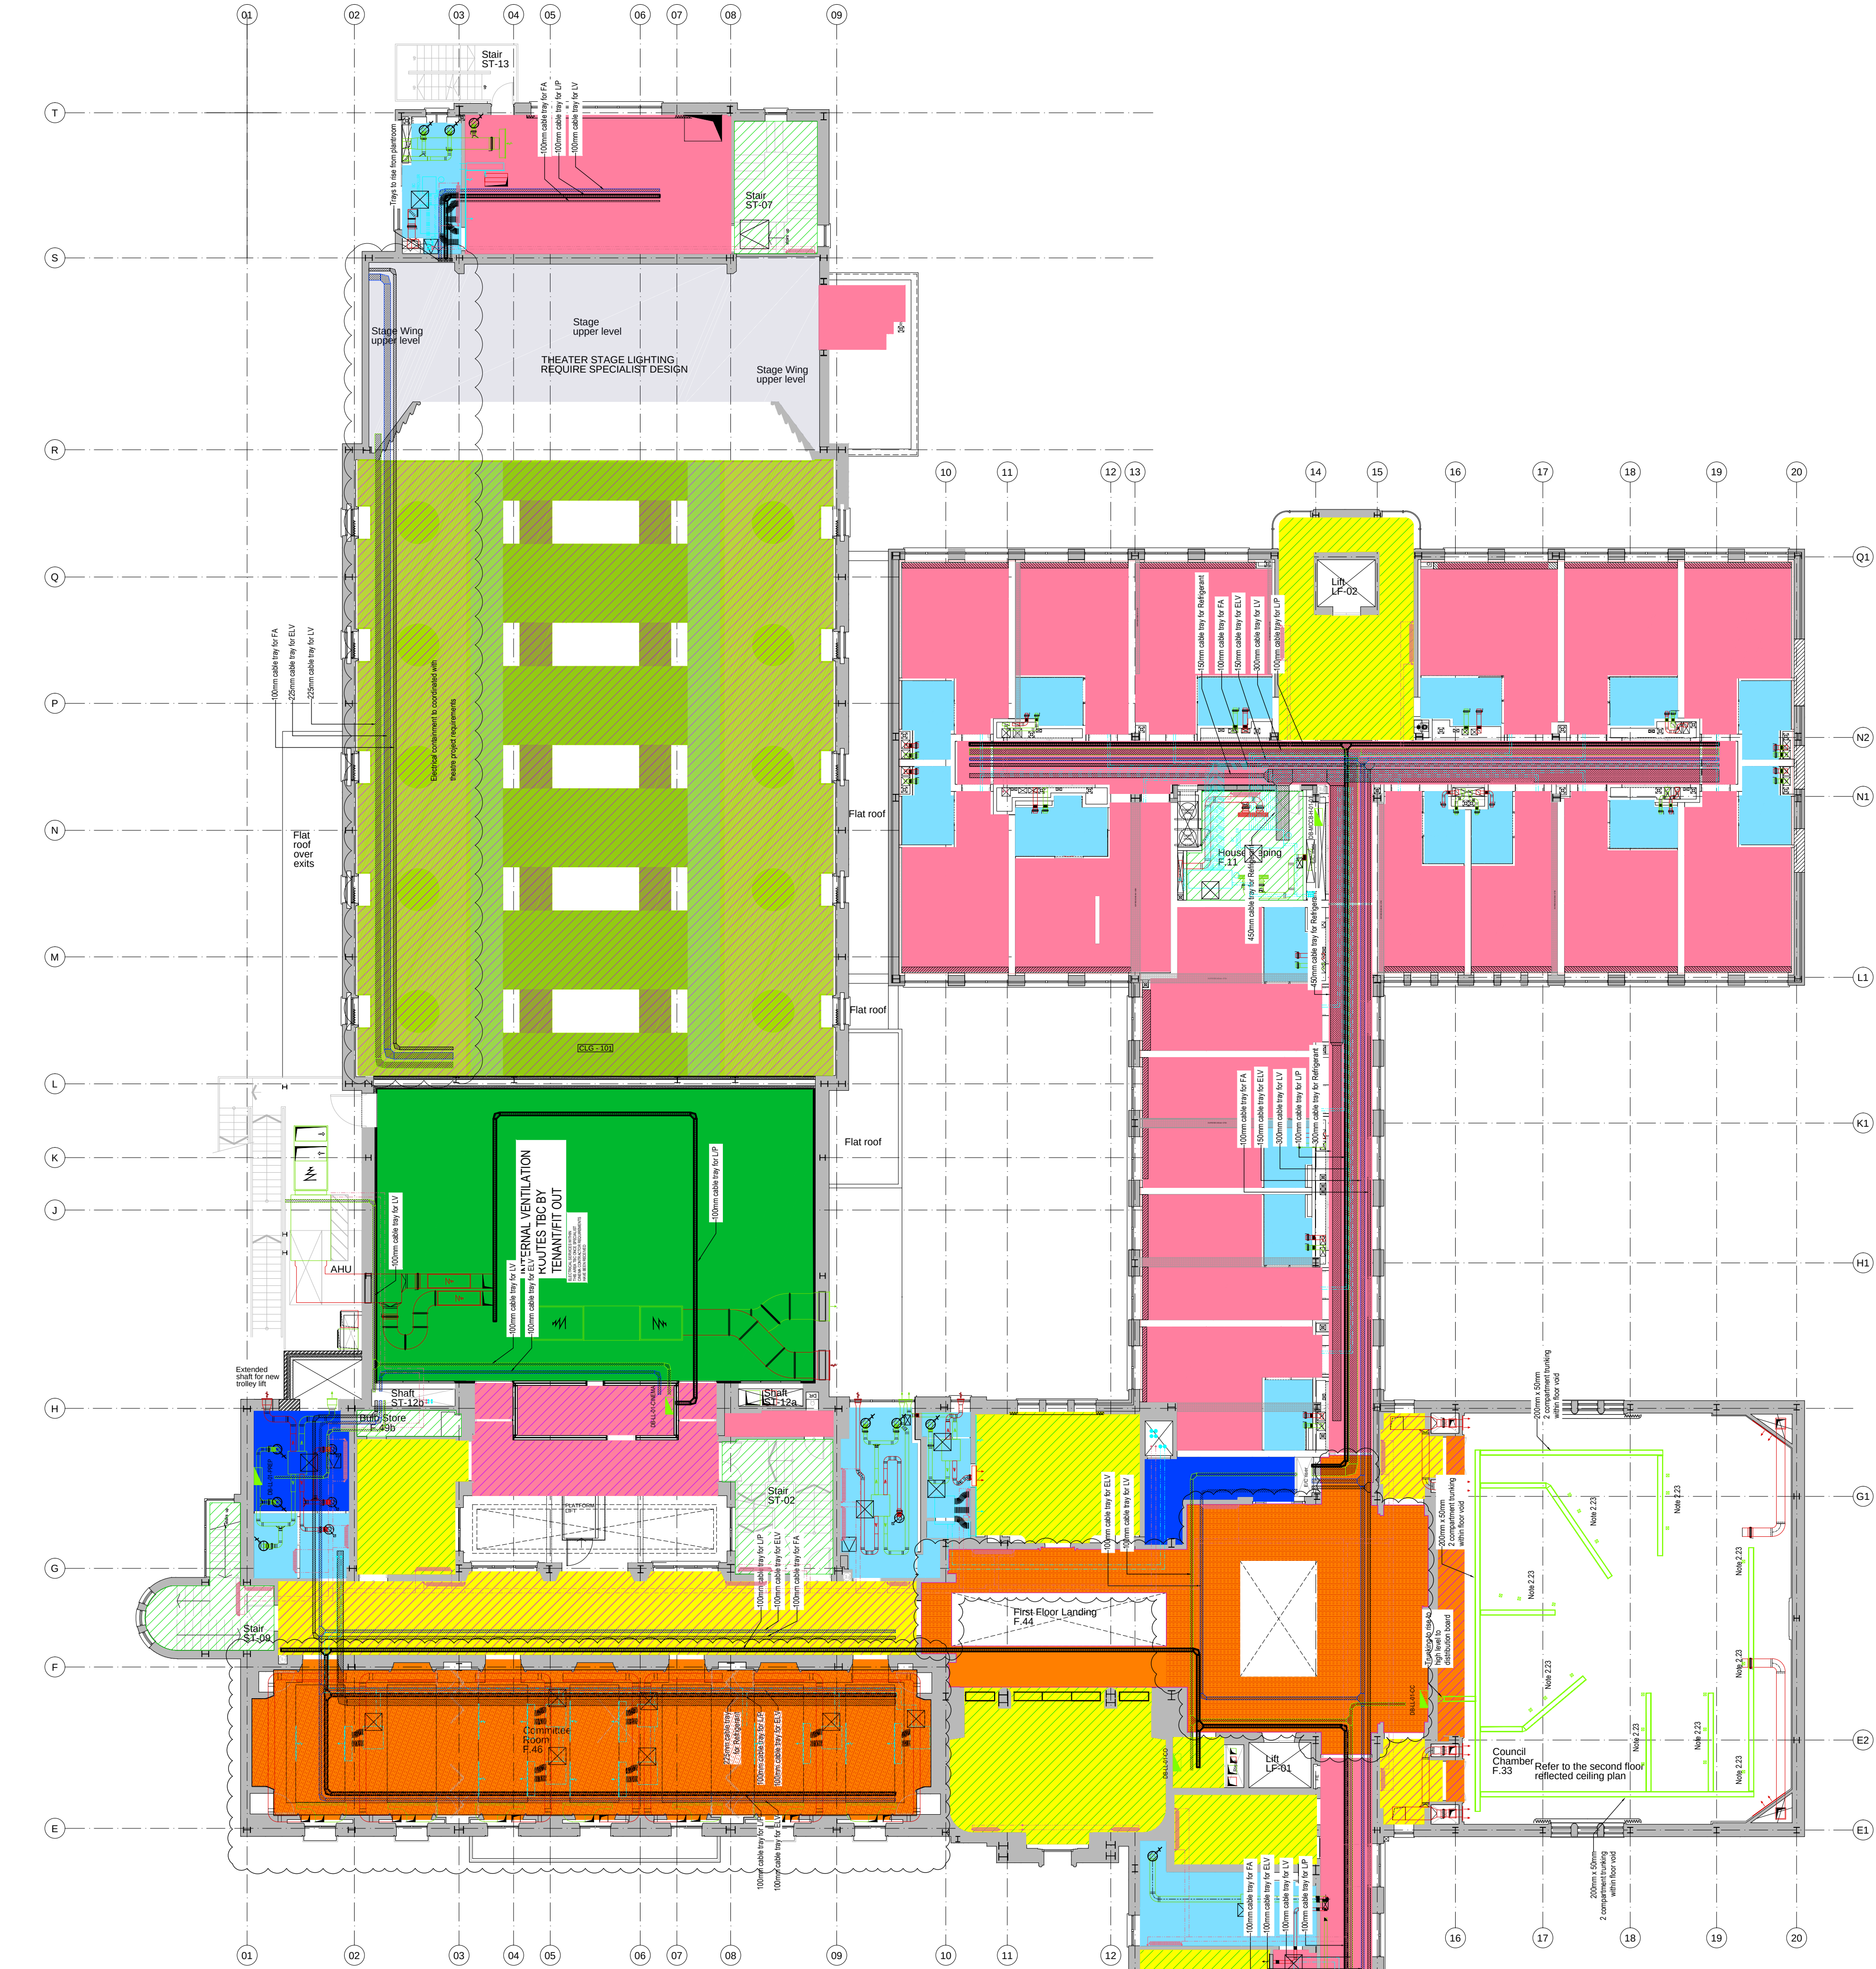

CEILING TYPES:

REFURBISHMENT OF EXISTING


- ALT-761: STRUCTURAL SLAB ABOVE
- ALT-762: EXISTING PLASTERBOARD CEILING
- ALT-765: EXISTING FIBROUS PLASTER CEILING
- ALT-851: EXISTING METAL CEILING PANELS

NEW CEILINGS & FINISHES

- CLG-101: PLASTERBOARD CEILING, SINGLE BOARDED
- CLG-103: PLASTERBOARD CEILING, DOUBLE BOARDED
- CLG-105: PLASTERBOARD CEILING, SINGLE BOARDED (HUMID CONDITION)

- CLG-107: PLASTERBOARD CEILING, DOUBLE BOARD (HUMID CONDITION)
- CLG-108: PLASTERBOARD CEILING, ACOUSTIC
- CLG-801: FIBROUS PLASTER CEILING
- LIN-105: TIMBER BOARDING
- PLS-205: ACOUSTIC PLASTER CEILING
- PLS-101: BOARD FINISH GYPSUM PLASTER
- PLS-105: GYPSUM PLASTER (APPLIES TO ALL EXISTING CEILINGS)
- PT-101: PAINTED CEILING (APPLIES TO ALL CLG PLASTERBOARD AND FIBROUS PLASTER TYPES)

AREAS OF EXISTING CEILINGS TO BE REMOVED AND REINSTATED FOR SERVICES

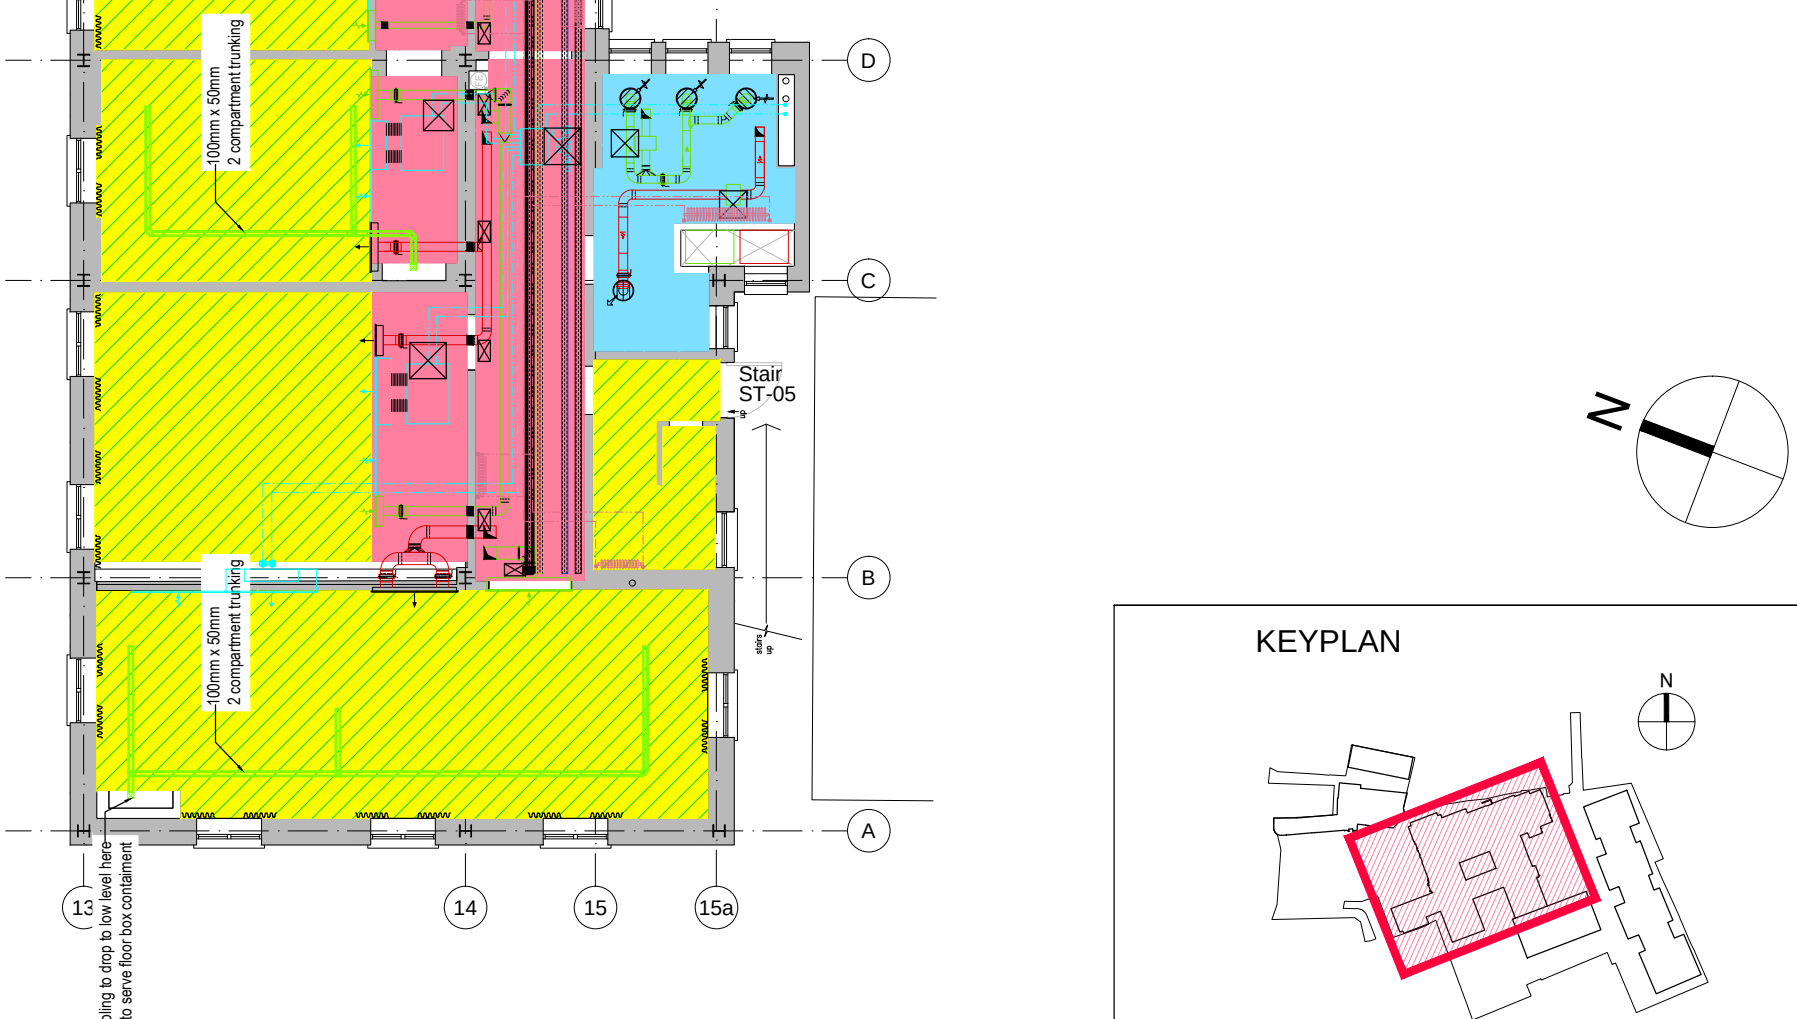

PROPOSED FIRST FLOOR CEILING FINISHES PLAN

REVISION NOTES		ARDMORE CONSTRUCTION LTD 6 WHARF STUDIOS, 28 WHARF ROAD, LONDON, N1 7GR TEL: 0208 344 0300 www.ardmoregroup.co.uk	CONSTRUCTION	PROJECT / DRAWING TITLE HORNSEY TOWN HALL TOWN HALL & BROADWAY ANNEX LONDON N8 9JJ	
P1	24.02.2020	JH	PRELIMINARY ISSUE		
P2	16.07.2020	JH	MINOR ADJUSTMENTS TO GA LAYOUT		
C1	24.09.2020	JH	ISSUED FOR CONSTRUCTION		
C2	02.08.2022	AC	ADDED REMOVE AND RE INSTATE AREAS		
C3	02.09.2022	AC	SUPERIMPOSED WHITECODE SERVICES		
KDS ASSOCIATES LTD TECHNICAL ● ARCHITECTURAL ● MANAGEMENT ● CONSULTANTS 101 THE BLACKFRIARS FOUNDRY 156 BLACKFRIARS ROAD LONDON SE1 1EU 0203 355 5775 www.kdsassociates.co.uk		© KDS & Associates Ltd No part of this drawing may be reproduced without written consent. All contractors must visit site and be responsible for taking and checking all dimensions relating to this work. Do not scale from this drawing.		DRAWING TITLE TOWN HALL CEILING FINISHES PLAN FIRST FLOOR	
		DATE / DRAWN BY 24.02.20 JH		SCALE 1:125 @A1	
		PROJECT / DRAWING NO 3670-KDS-TH-01-DR-A-35-2311		REV C3	