


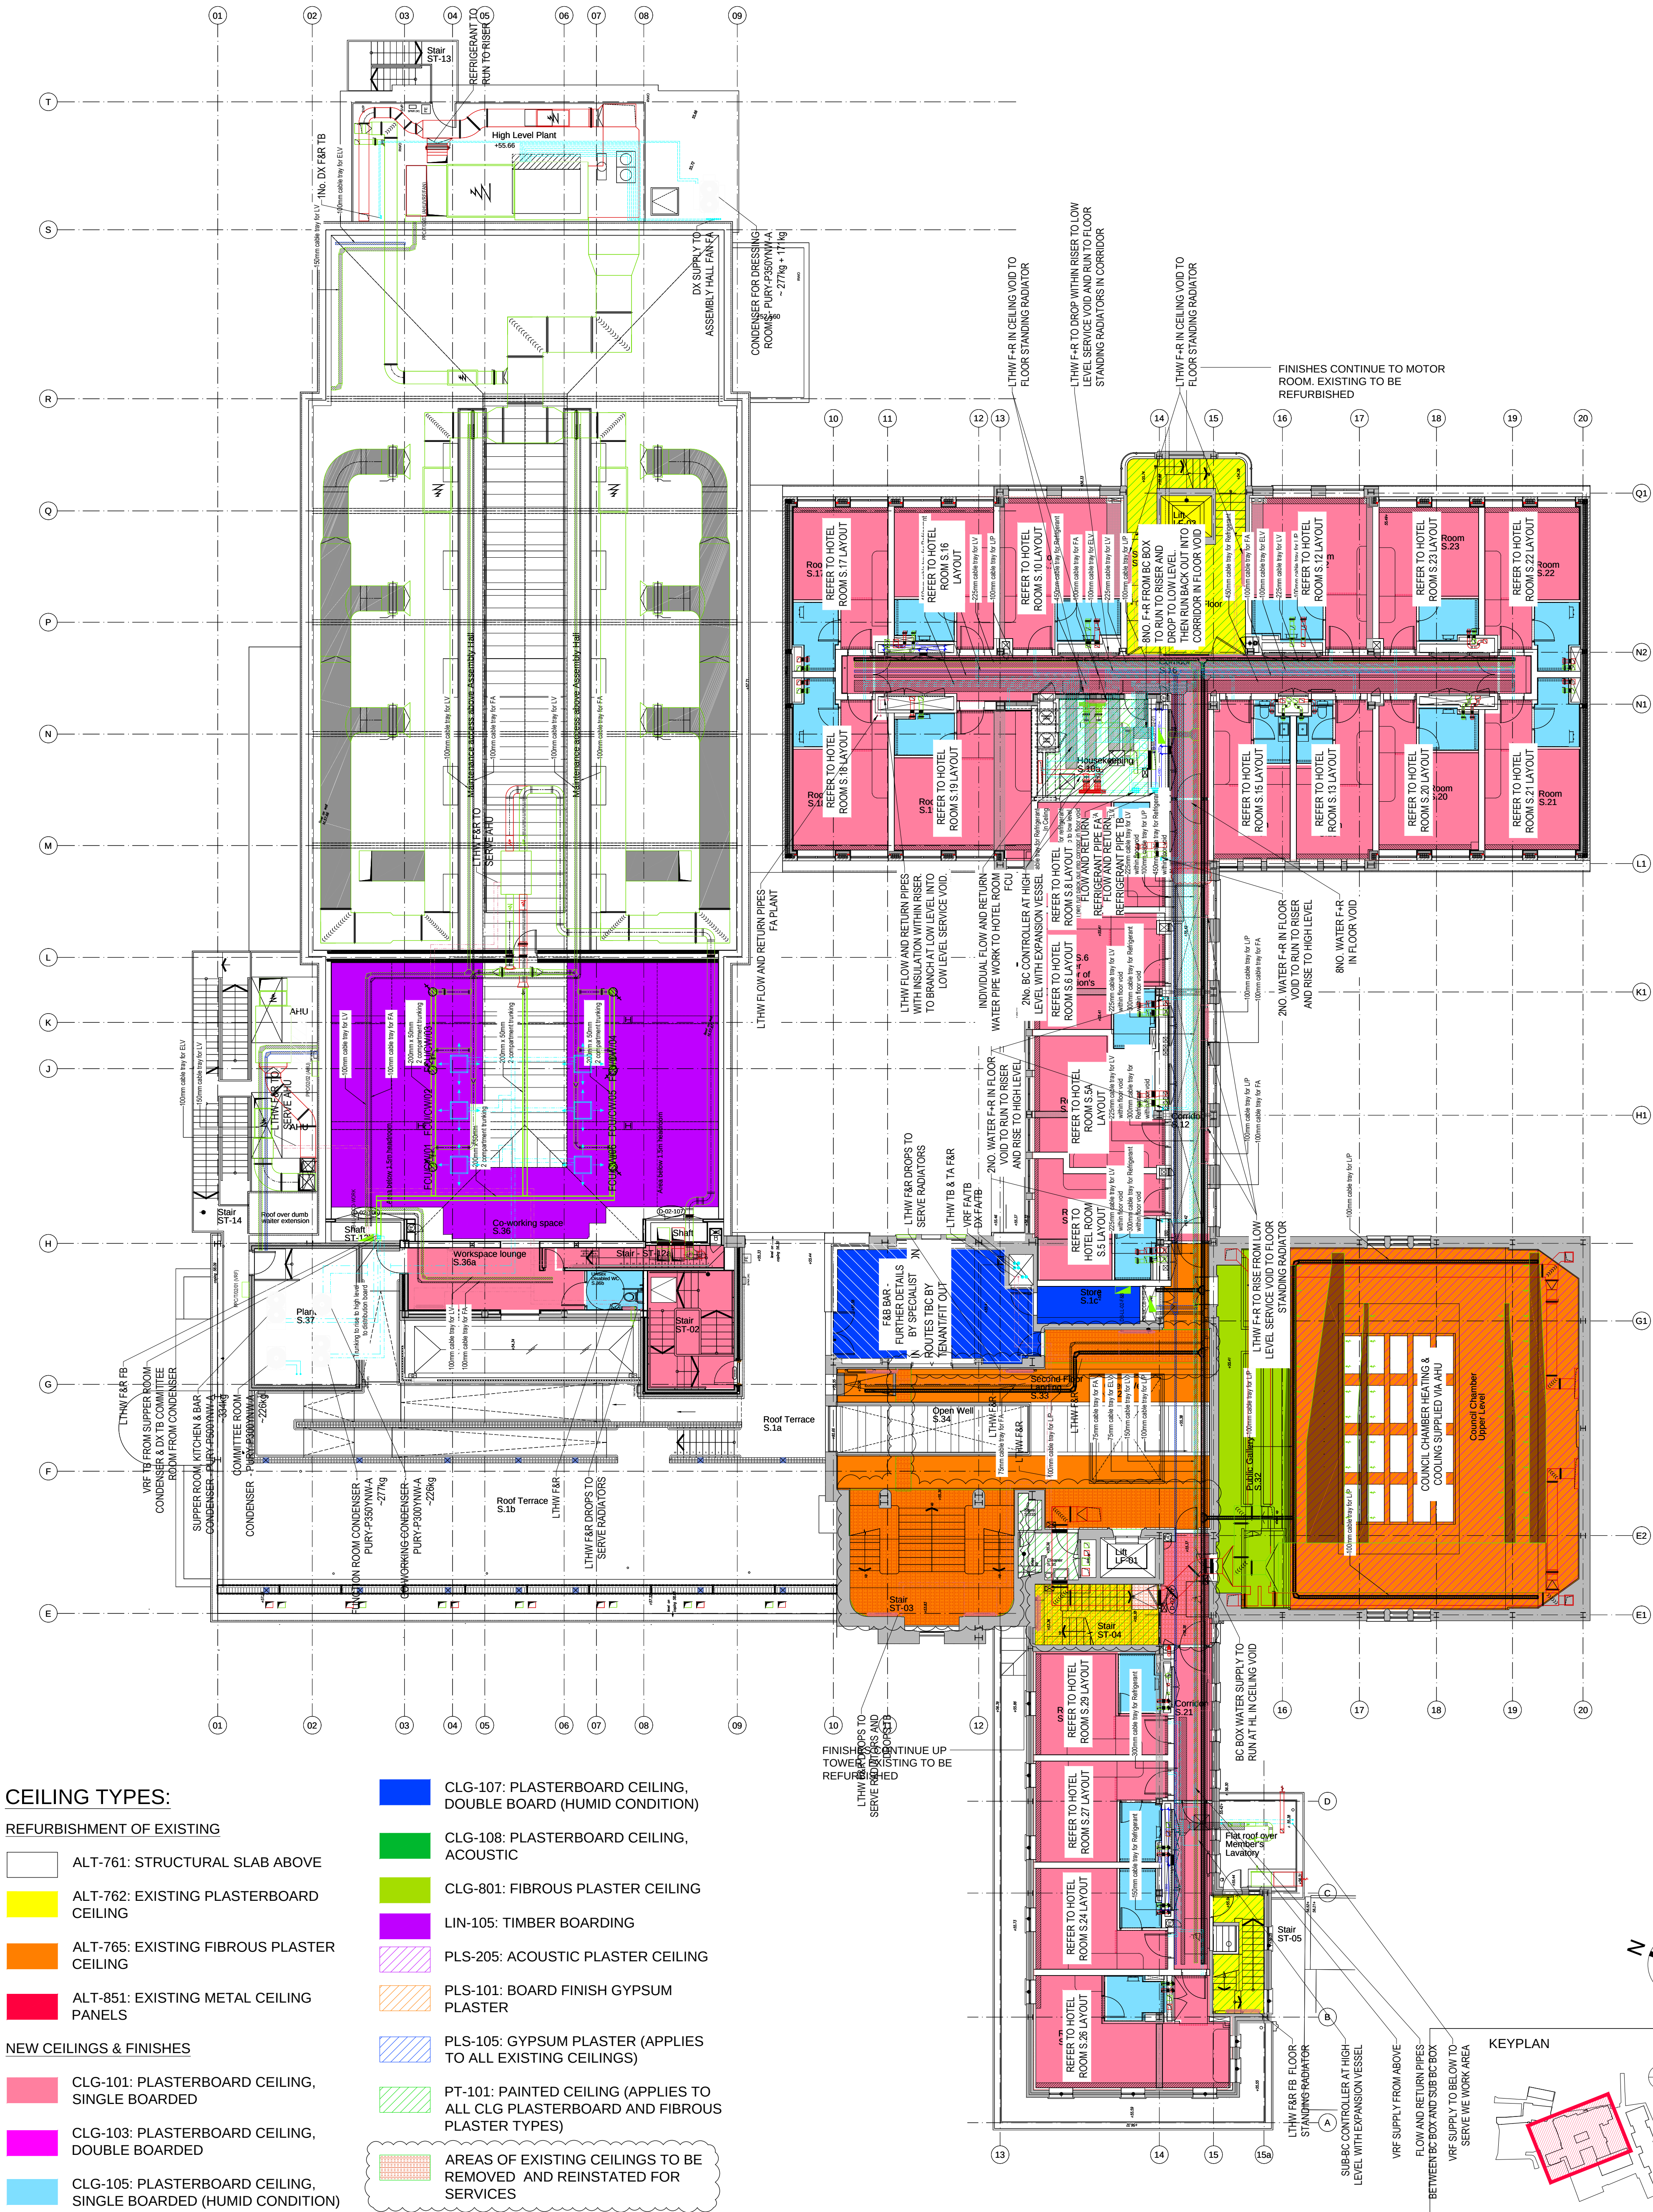

CEILING TYPES:

REFURBISHMENT OF EXISTING

- ALT-761: STRUCTURAL SLAB ABOVE
- ALT-762: EXISTING PLASTERBOARD CEILING
- ALT-765: EXISTING FIBROUS PLASTER CEILING
- ALT-851: EXISTING METAL CEILING PANELS

NEW CEILINGS & FINISHES

- CLG-101: PLASTERBOARD CEILING, SINGLE BOARDED
- CLG-103: PLASTERBOARD CEILING, DOUBLE BOARDED
- CLG-105: PLASTERBOARD CEILING, SINGLE BOARDED (HUMID CONDITION)

- CLG-107: PLASTERBOARD CEILING, DOUBLE BOARD (HUMID CONDITION)
- CLG-108: PLASTERBOARD CEILING, ACOUSTIC
- CLG-801: FIBROUS PLASTER CEILING
- LIN-105: TIMBER BOARDING
- PLS-205: ACOUSTIC PLASTER CEILING
- PLS-101: BOARD FINISH GYPSUM PLASTER
- PLS-105: GYPSUM PLASTER (APPLIES TO ALL EXISTING CEILINGS)
- PT-101: PAINTED CEILING (APPLIES TO ALL CLG PLASTERBOARD AND FIBROUS PLASTER TYPES)
- AREAS OF EXISTING CEILINGS TO BE REMOVED AND REINSTATED FOR SERVICES

PROPOSED SECOND FLOOR CEILING FINISHES PLAN

REVISION NOTES		
P1	24.02.2020	JH
P2	16.07.2020	JH
C1	24.09.2020	JH
C2	02.08.2022	AC
C3	02.09.2022	AC

PRELIMINARY ISSUE
MINOR ADJUSTMENT TO GA LAYOUT
ISSUED FOR CONSTRUCTION
ADDED REMOVE AND RE-INSTATE AREAS
SUPERIMPOSED WHITECODE SERVICES



CONSTRUCTION

© KDS & Associates Ltd

No part of this drawing may be reproduced without written consent. All contractors must visit site and be responsible for taking and checking all dimensions relating to this work. Do not scale from this drawing.

PROJECT / DRAWING TITLE
HORNSEY TOWN HALL
TOWN HALL & BROADWAY ANNEX
LONDON N8 9JJ

DRAWING TITLE
TOWN HALL
CEILING FINISHES PLAN
SECOND FLOOR

DATE / DRAWN BY
24.02.20 JH

PROJECT / DRAWING NO
3670-KDS-TH-02-DR-A-35-2312

SCALE
1:125 @A1

REV
C3